



NOTES:

1. DO NOT SCALE FROM DRAWING
2. ALL DIMENSIONS IN MILLIMETRES
3. TO BE READ IN CONJUNCTION WITH ALL OTHER RELEVANT DRAWINGS, CALCULATIONS, SPECIFICATIONS ETC.

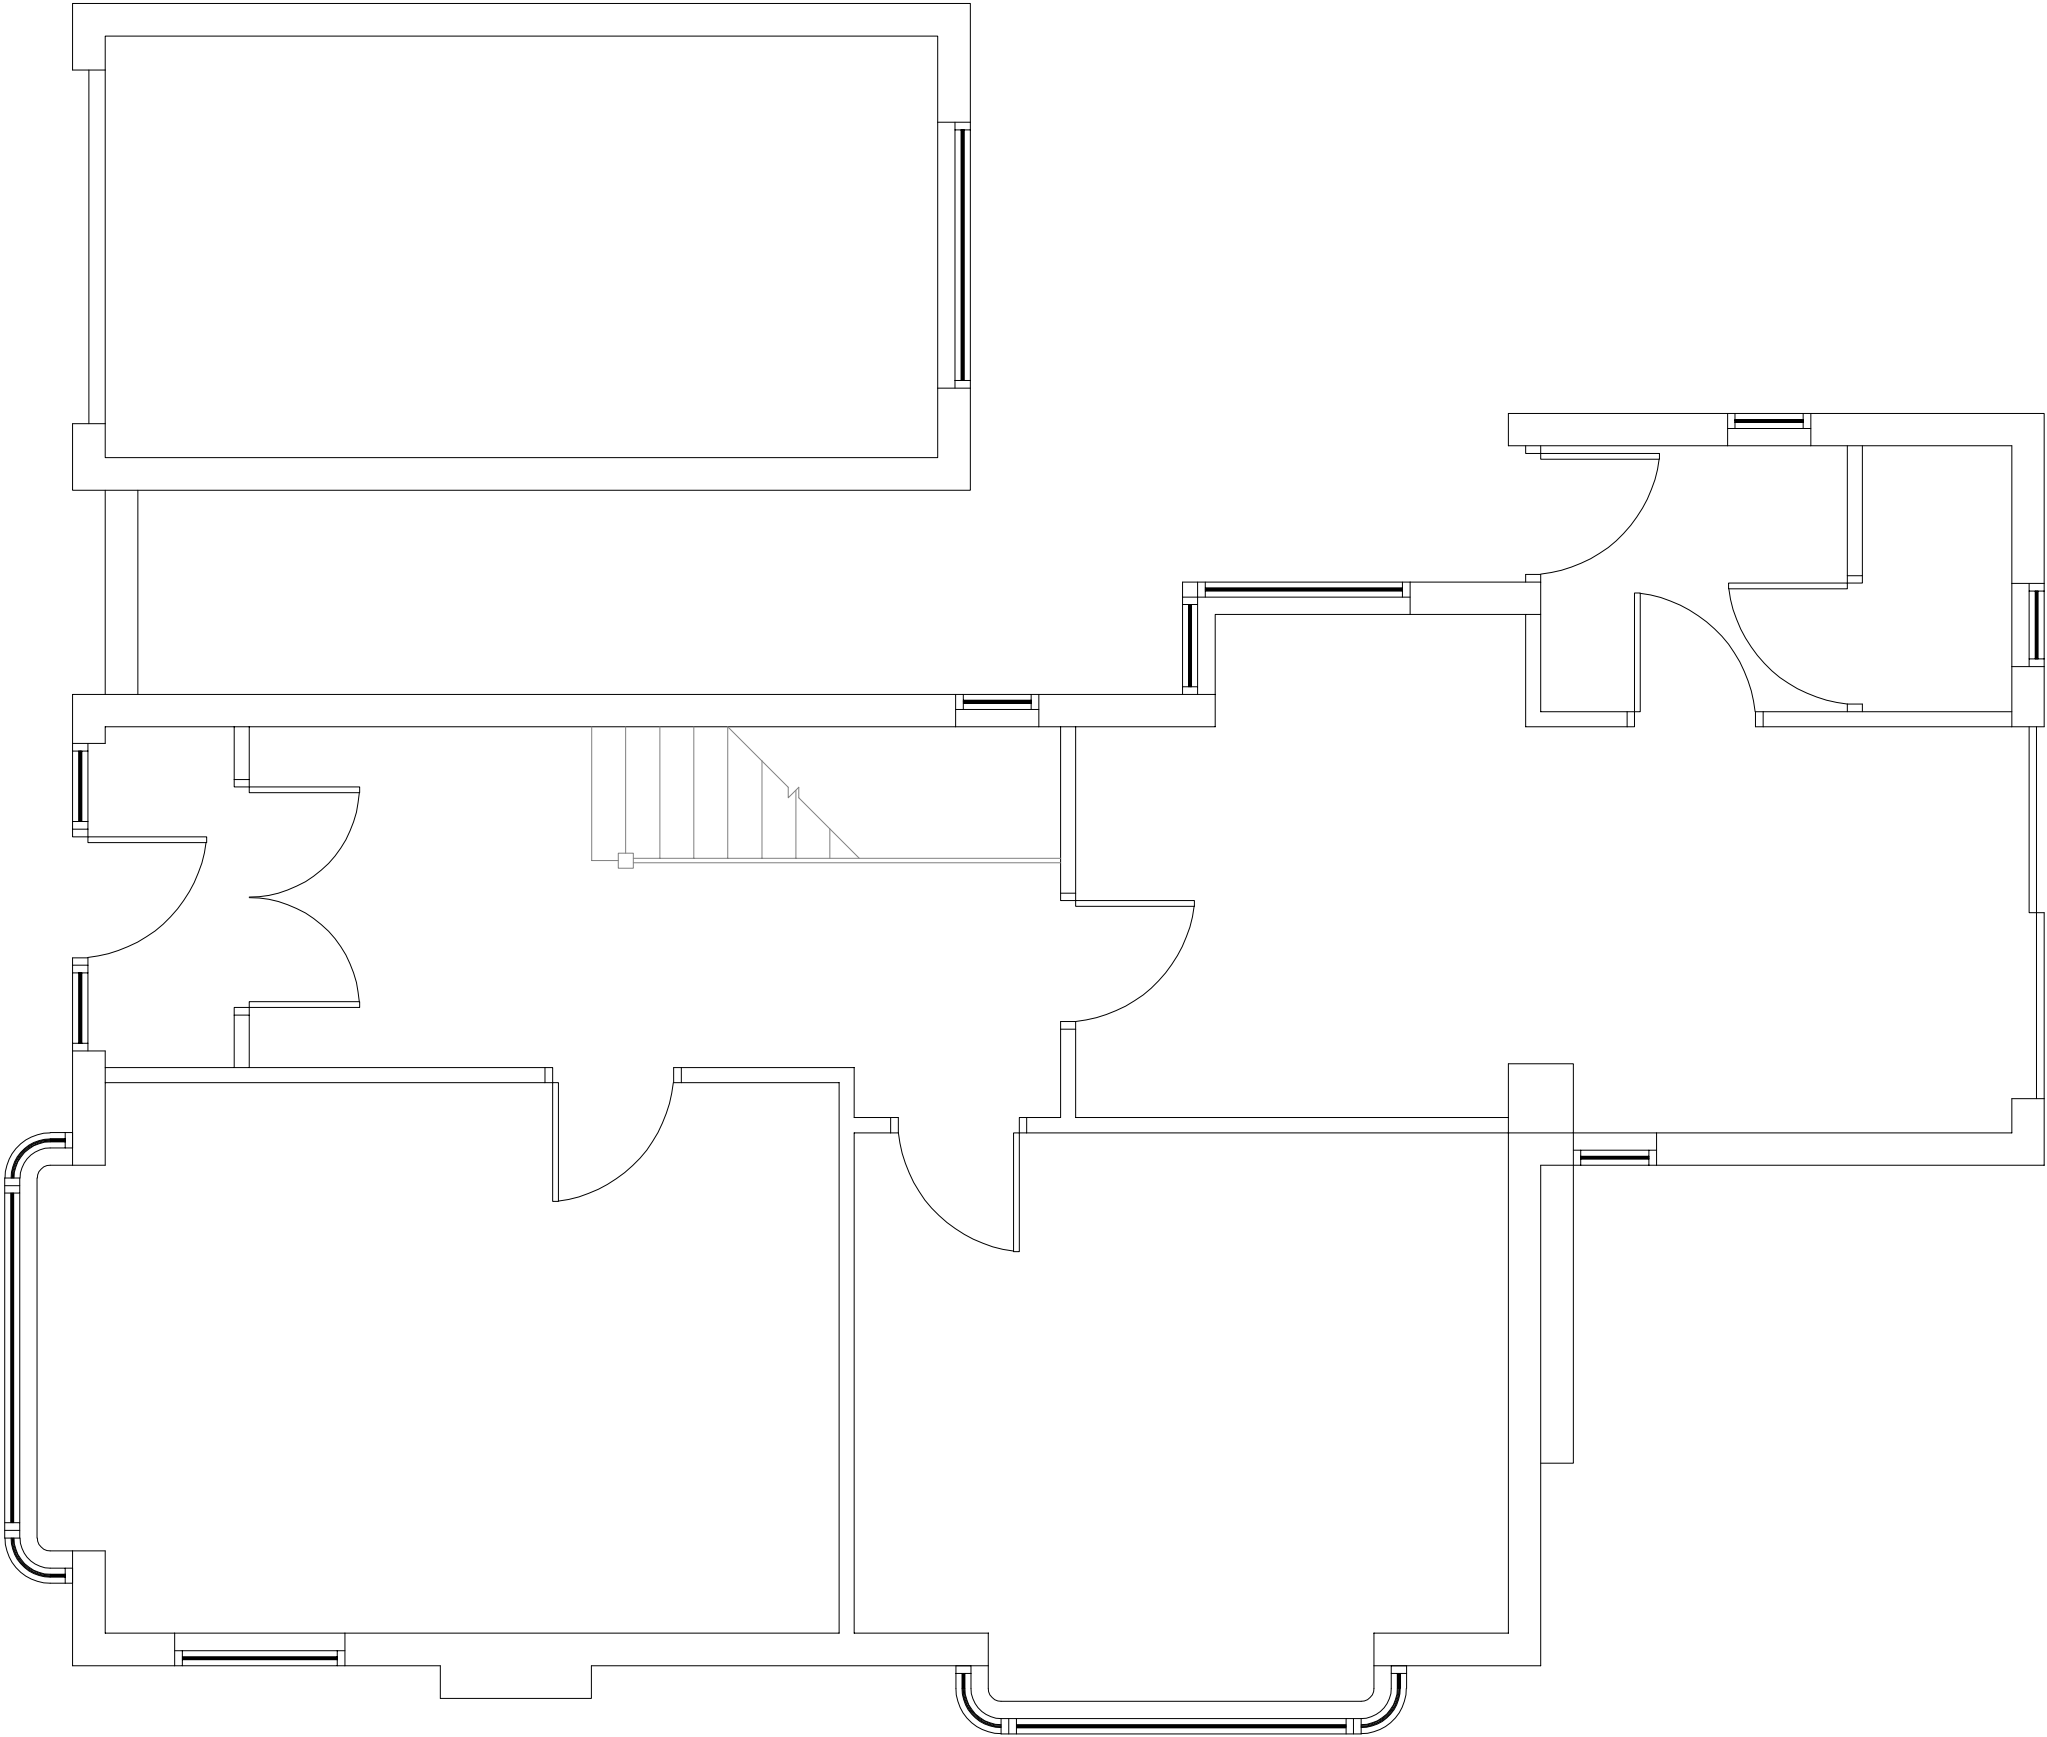


EXISTING GROUND FLOOR PLAN

(scale 1:50)

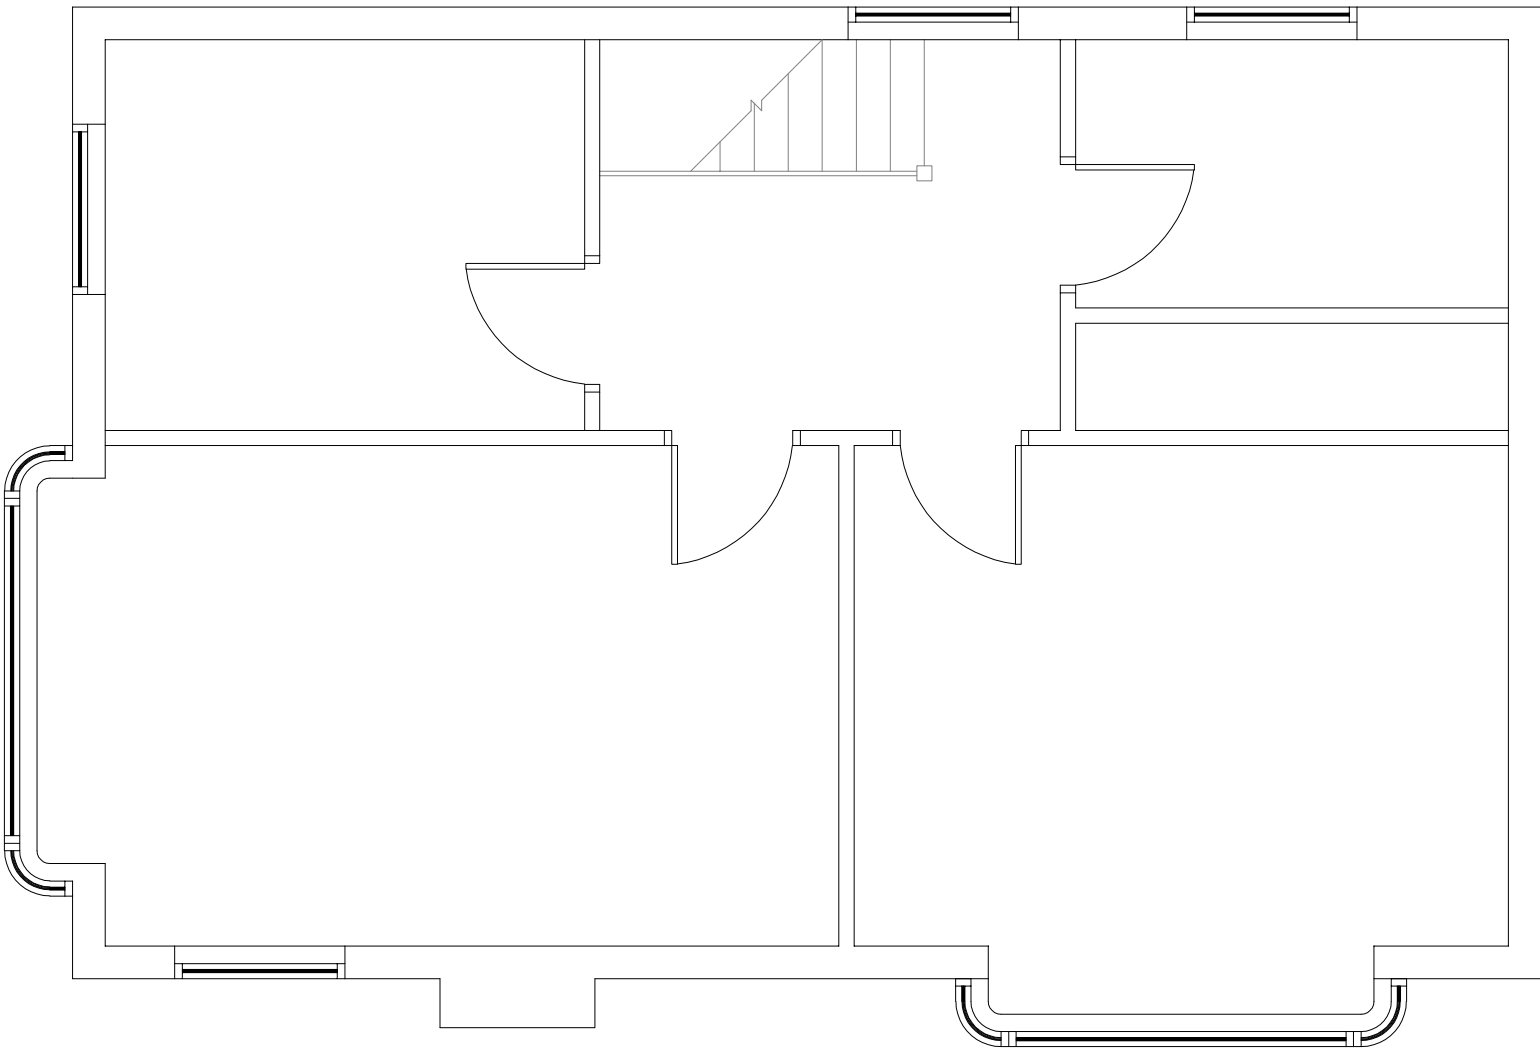

EXISTING FIRST FLOOR PLAN


(scale 1:50)

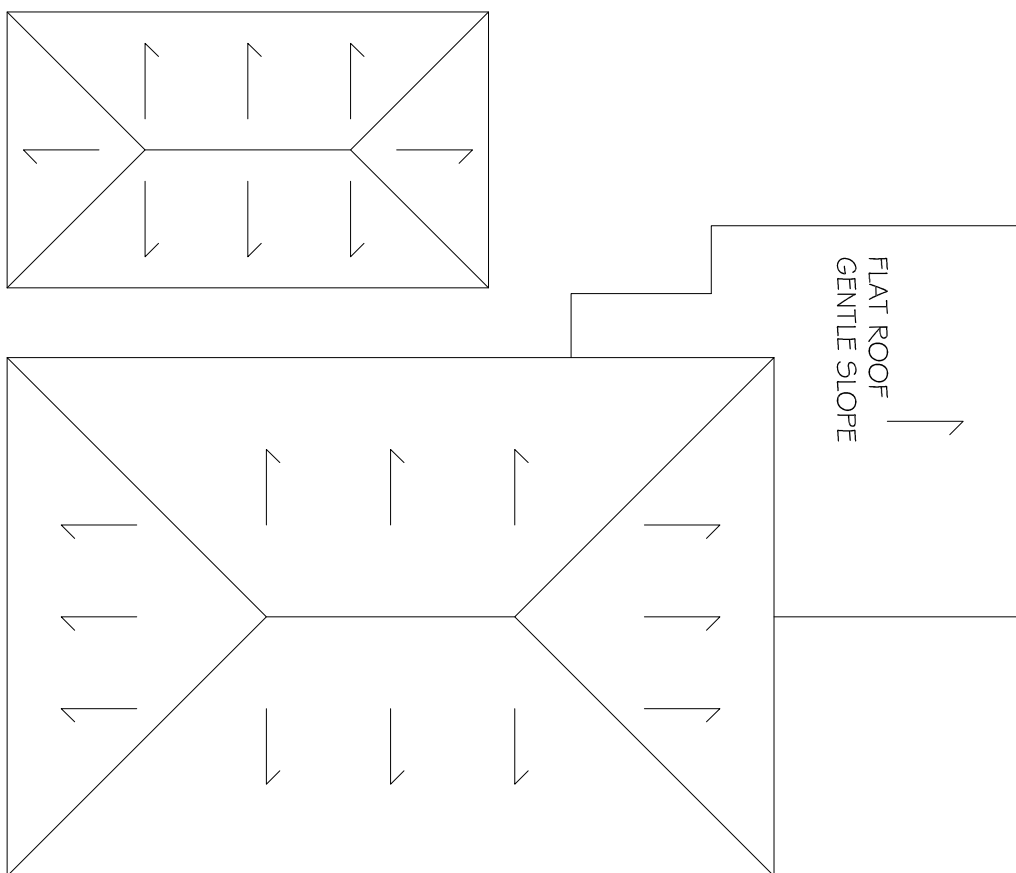

EXISTING ROOF PLAN

(scale 1:100)

Rev.	Description	Date
Client	Sarge	
Project	62 Peterborough Road Crowland Peterborough Existing Plans	
Scale	AS SHOWN	Date Aug 2016
Drawing No.	16-390-100	

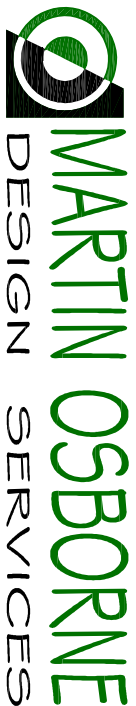

Unit C, Holdingham Barris
Sheaford
NG34 5NP

t: 07811 175323
e: martin@mo-designservices.com
www.mo-designservices.com

