



NOTES:

1. DO NOT SCALE FROM DRAWING
2. ALL DIMENSIONS IN MILLIMETRES
3. TO BE READ IN CONJUNCTION WITH ALL OTHER RELEVANT DRAWINGS, CALCULATIONS, SPECIFICATIONS ETC.

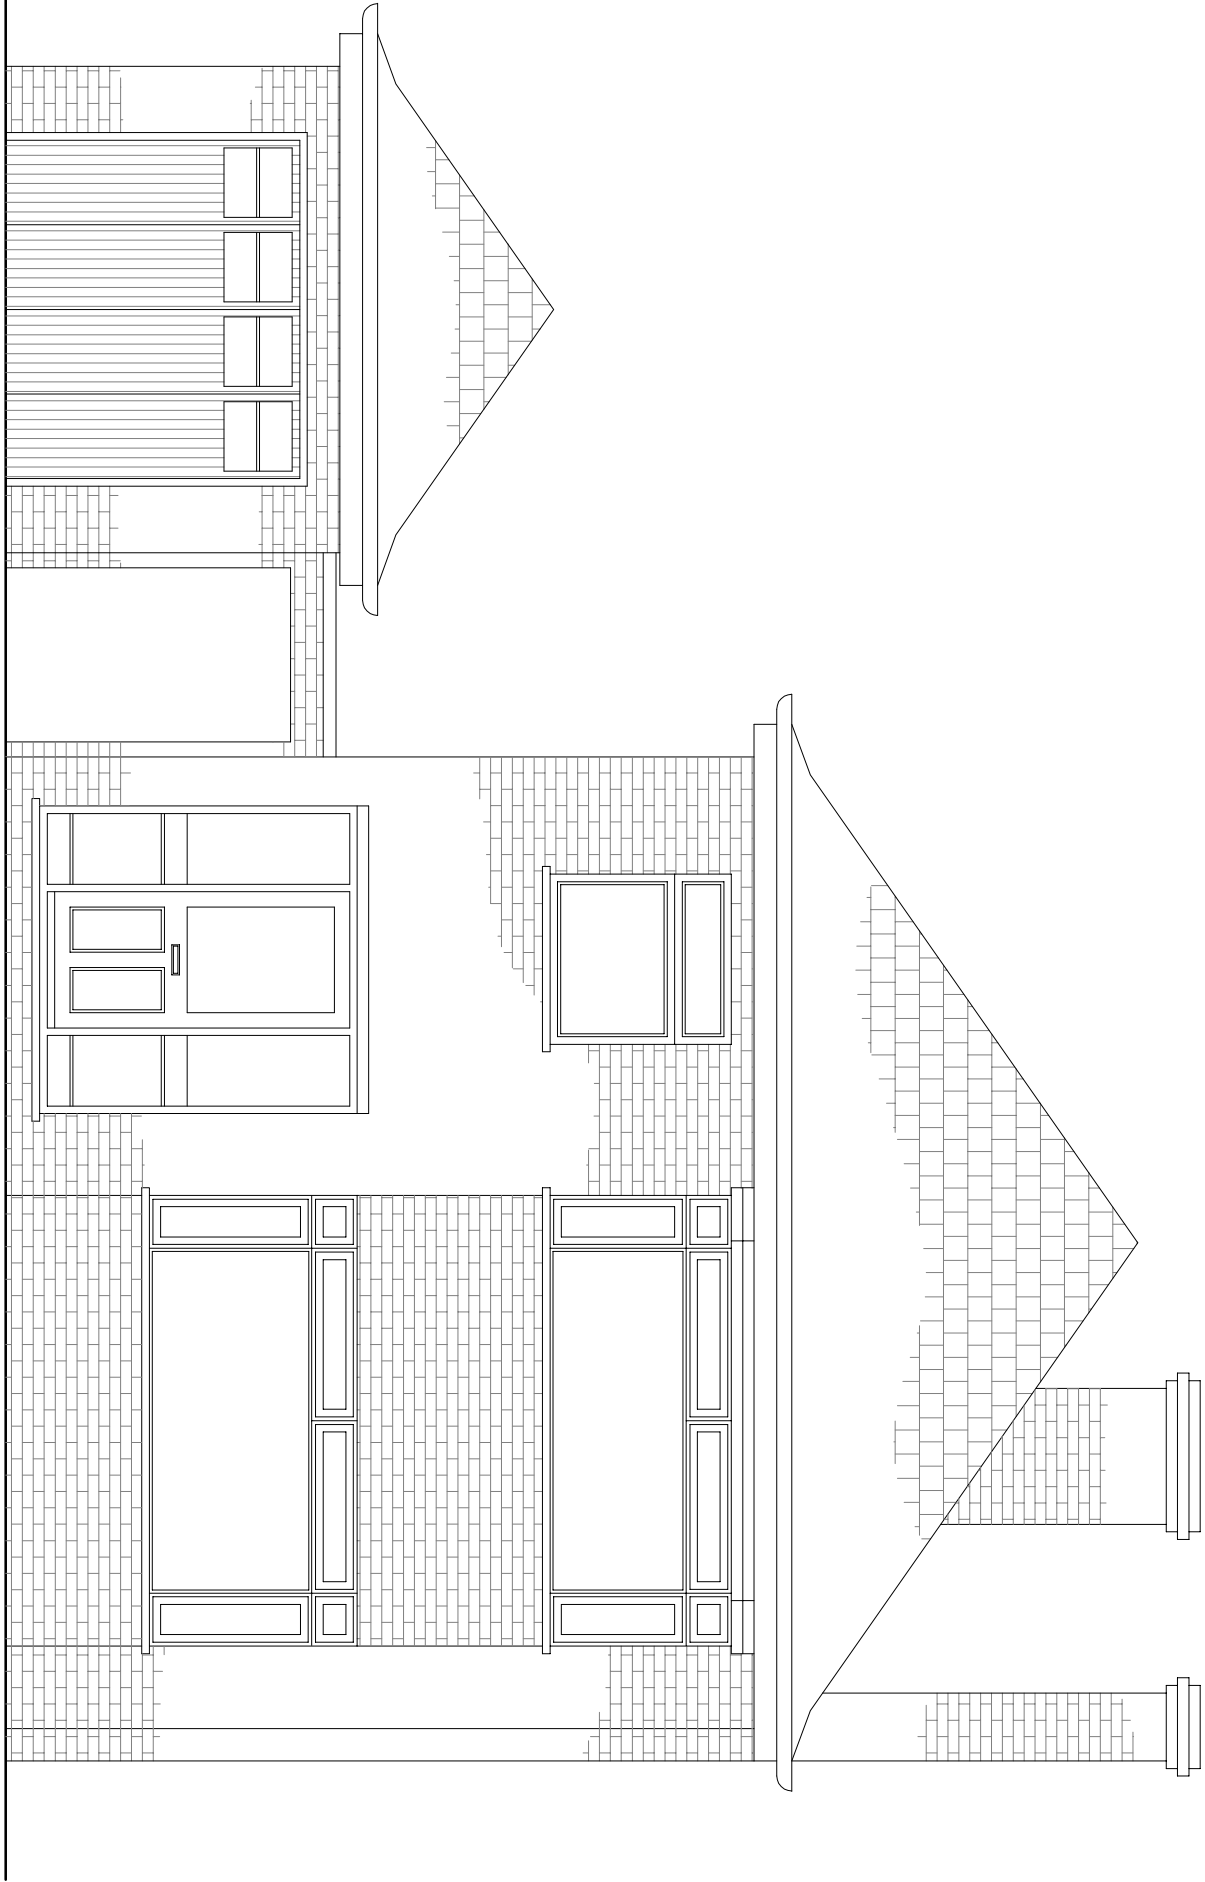


EXISTING FRONT ELEVATION

(scale 1:50)

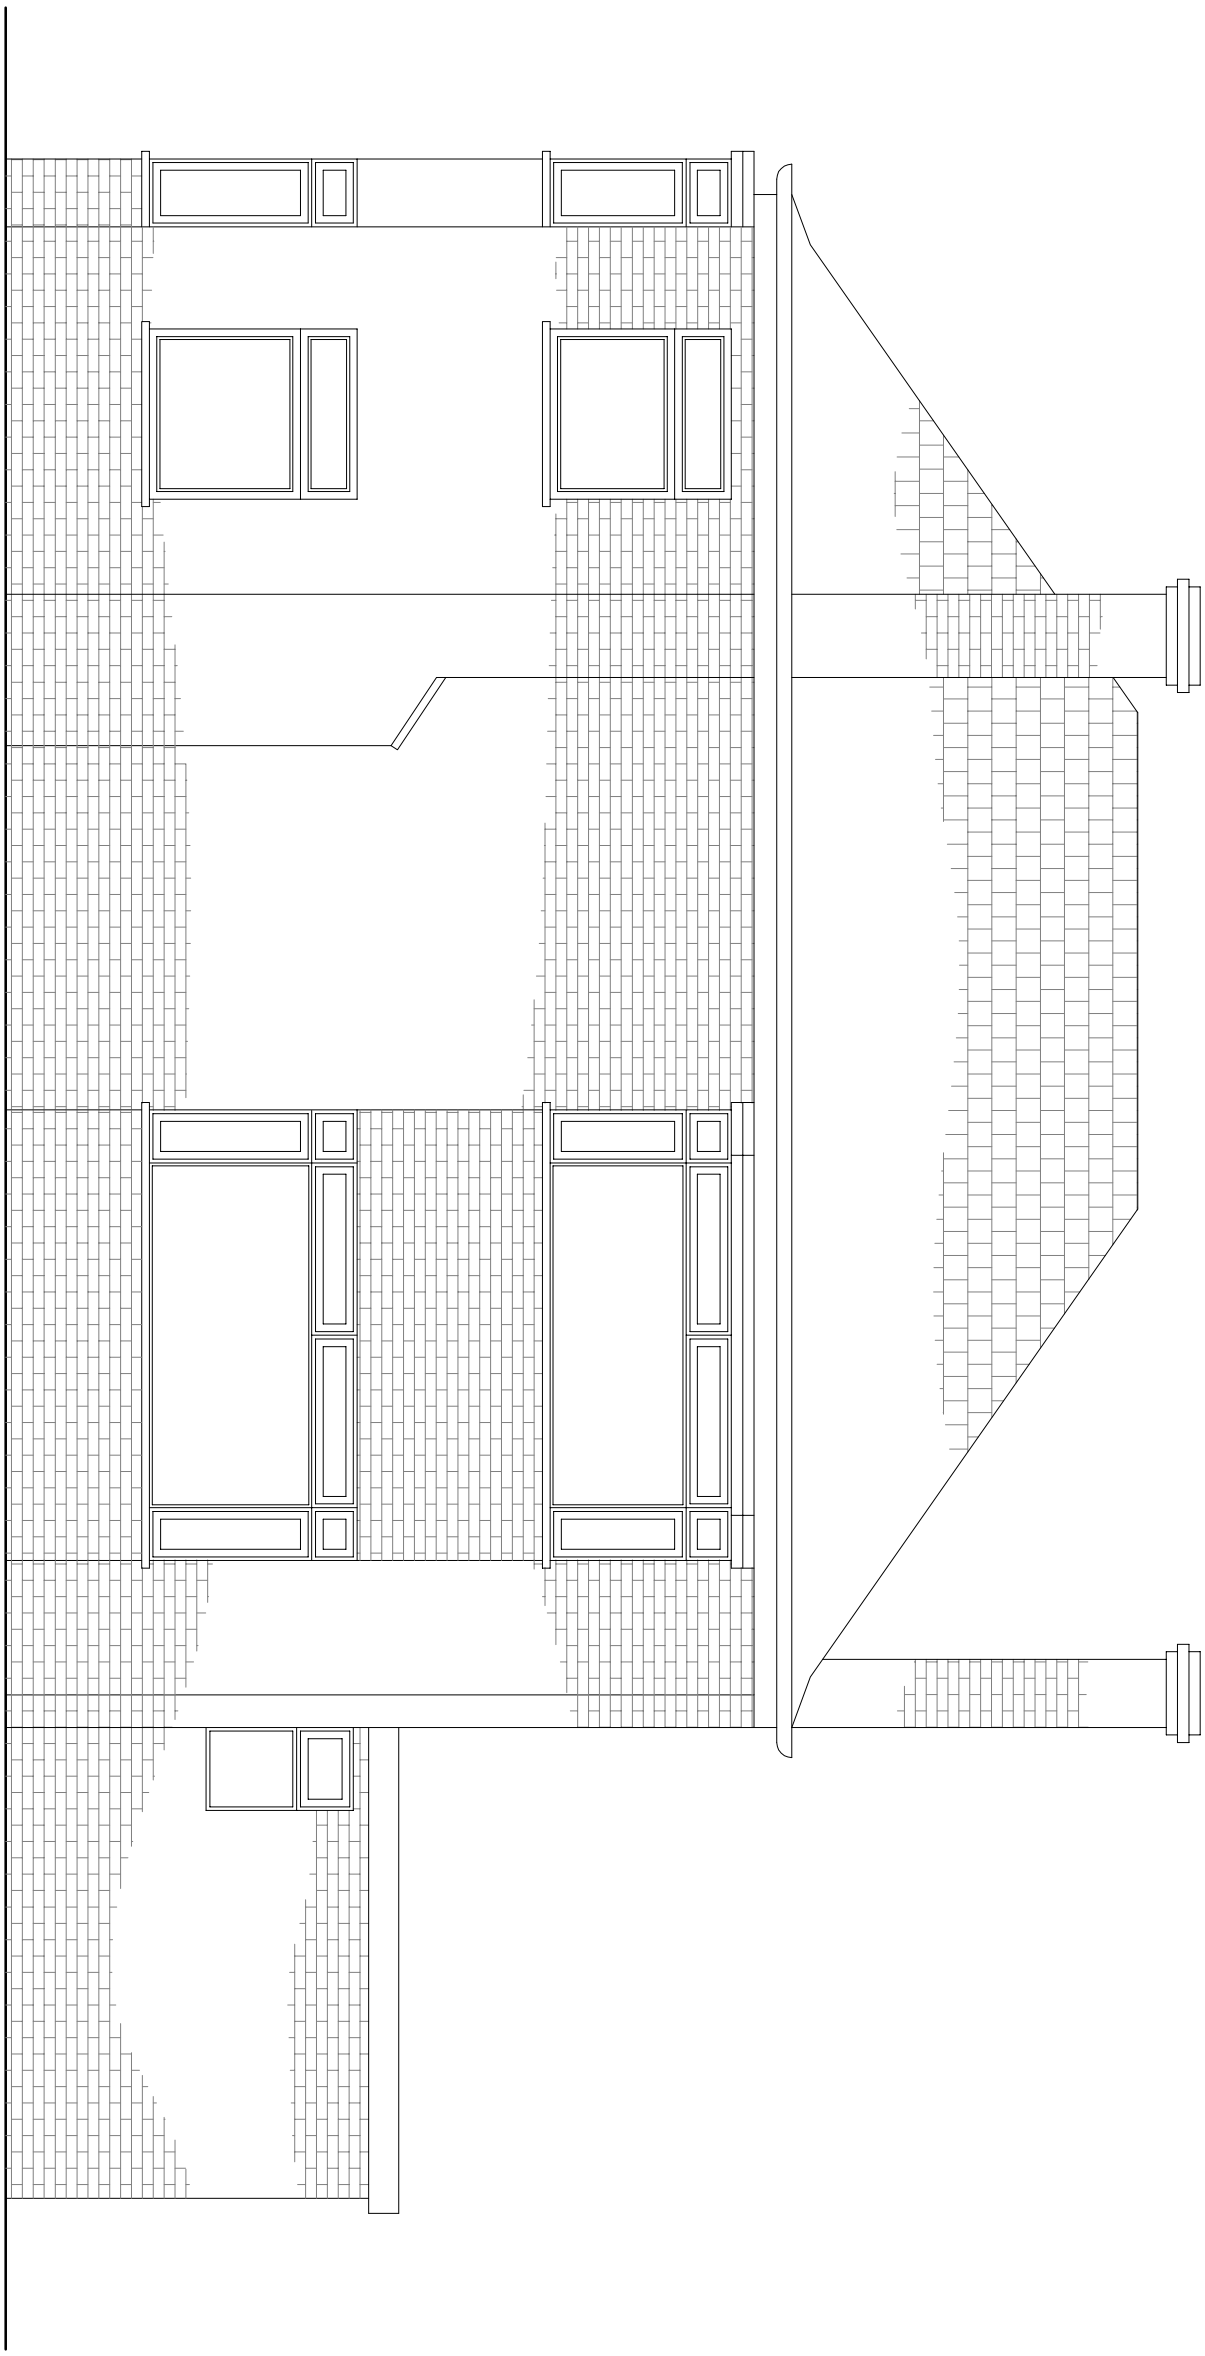


EXISTING SIDE ELEVATION

(scale 1:50)

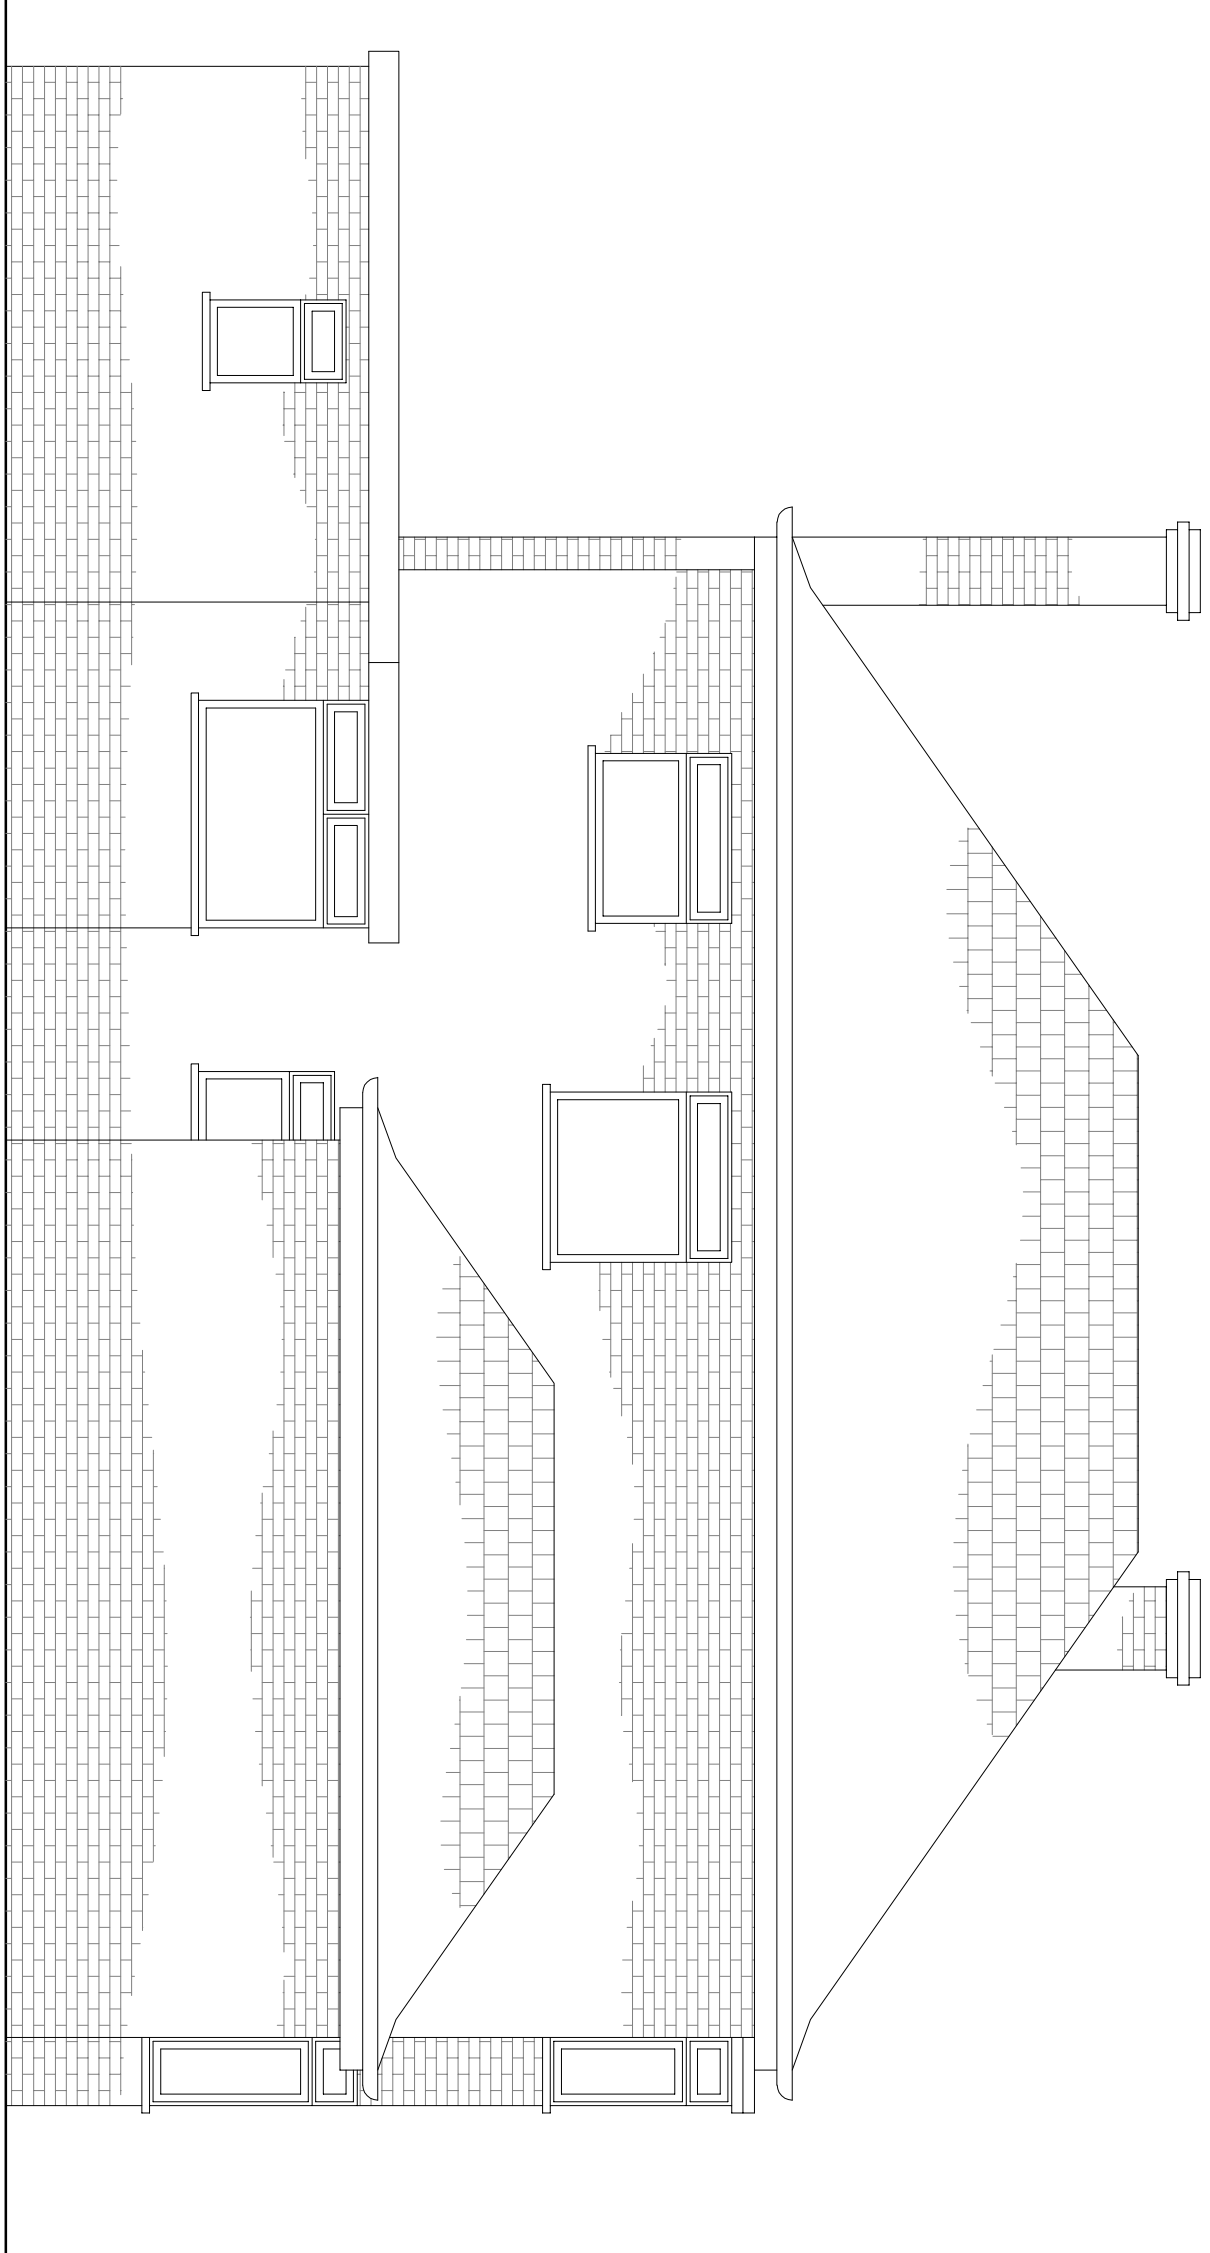


EXISTING REAR ELEVATION

(scale 1:50)

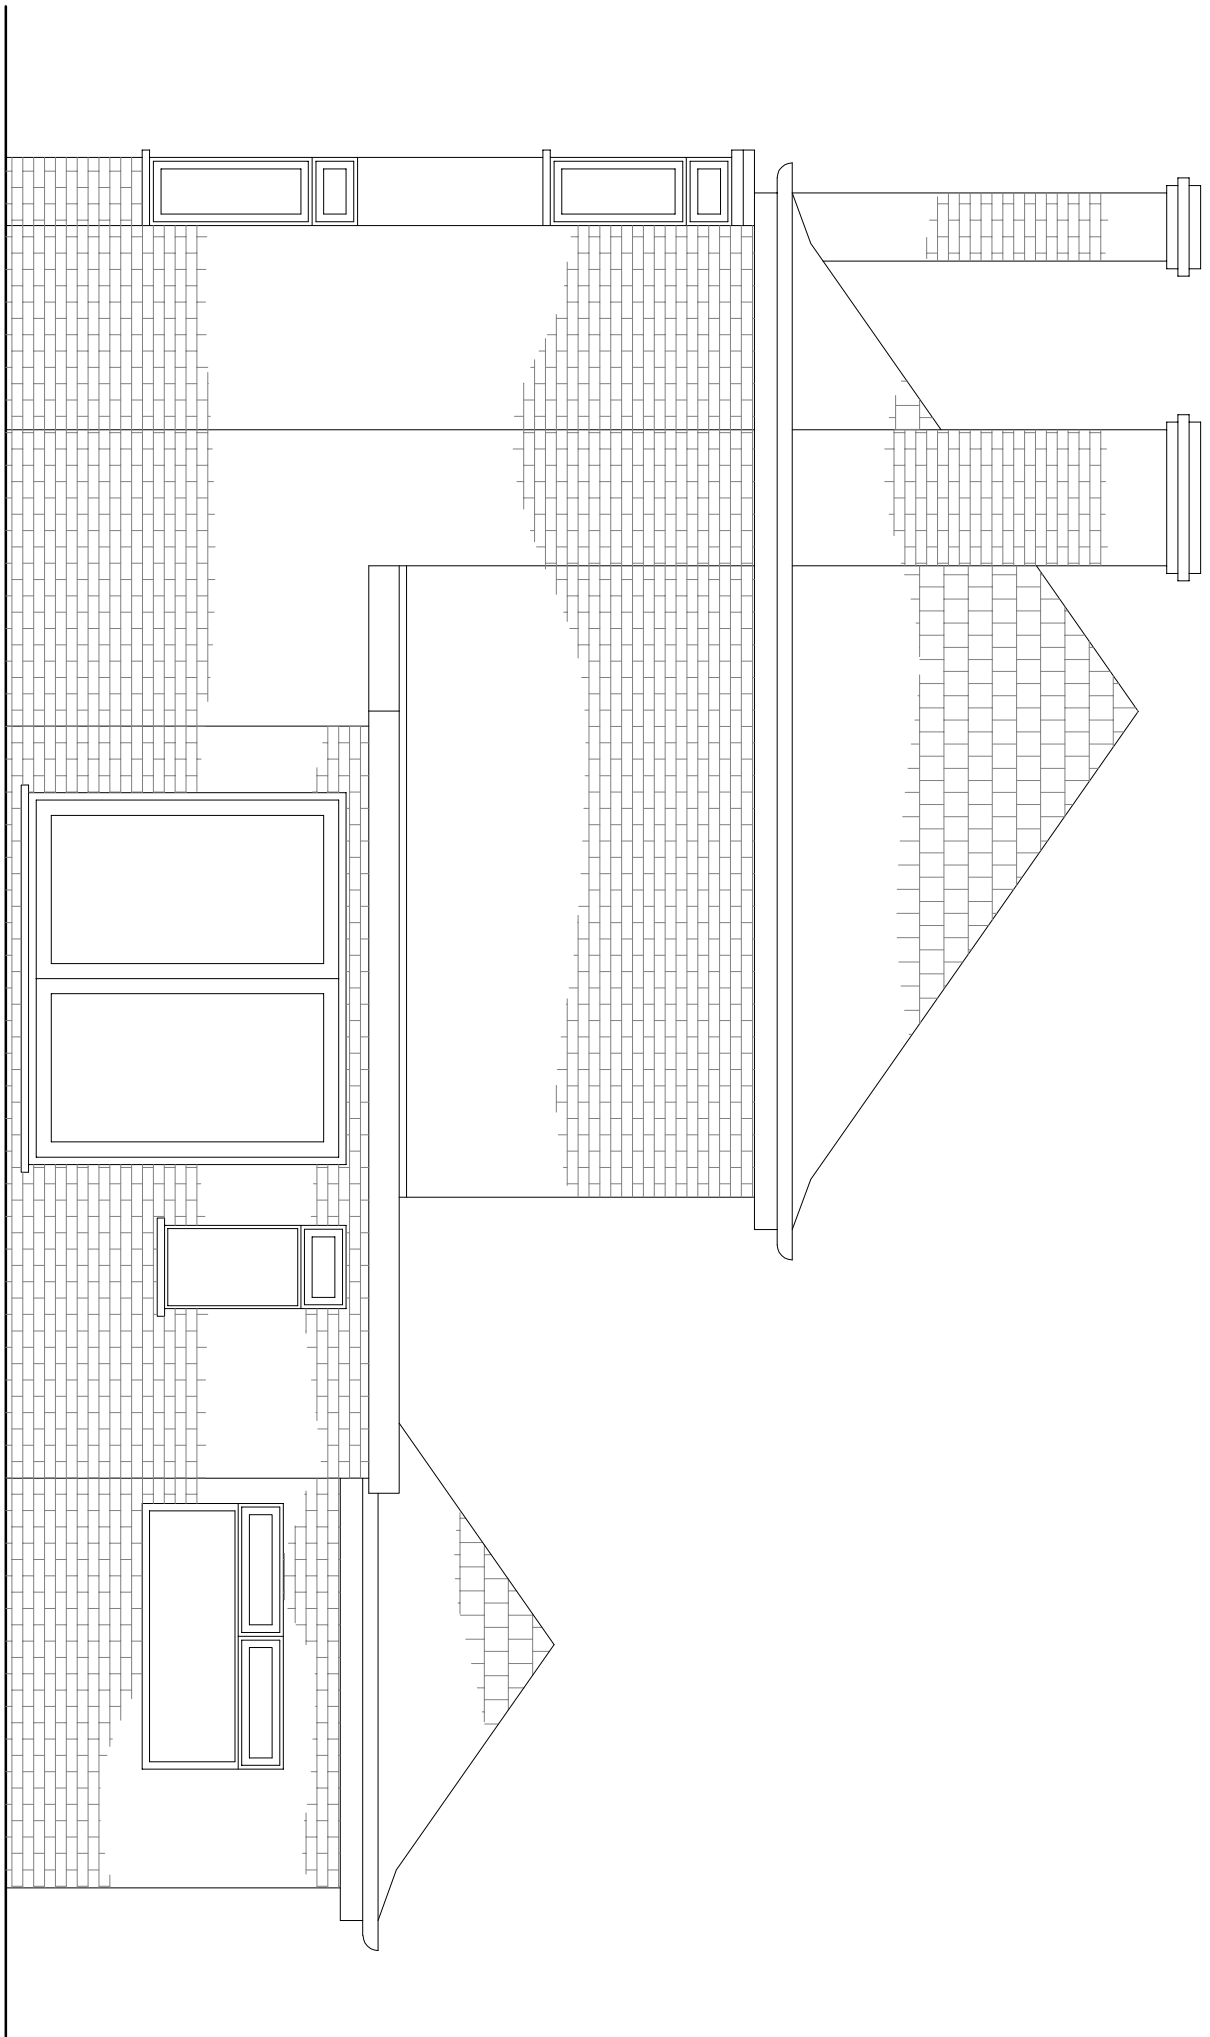

EXISTING SIDE ELEVATION


(scale 1:50)

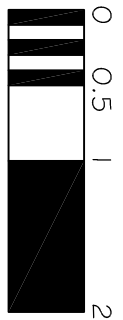

Rev.	Description	Date
1	Issue for client	16/08/2016

Client **Sarge**
Project **62 Peterborough Road**
Crowland
Peterborough
Existing Elevations

Scale **AS SHOWN** Date **Aug 2016**
Drawing No. **16-390-101**

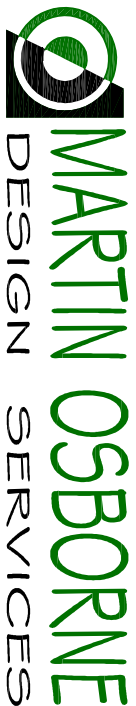

Unit C, Holdingham Barris
Sheaford
NG34 5NP

t: 07811 175323
e: martin@mo-designservices.com
www.mo-designservices.com