



NOTES:

1. DO NOT SCALE FROM DRAWING
2. ALL DIMENSIONS IN MILLIMETRES
3. TO BE READ IN CONJUNCTION WITH ALL OTHER RELEVANT DRAWINGS, CALCULATIONS, SPECIFICATIONS ETC.

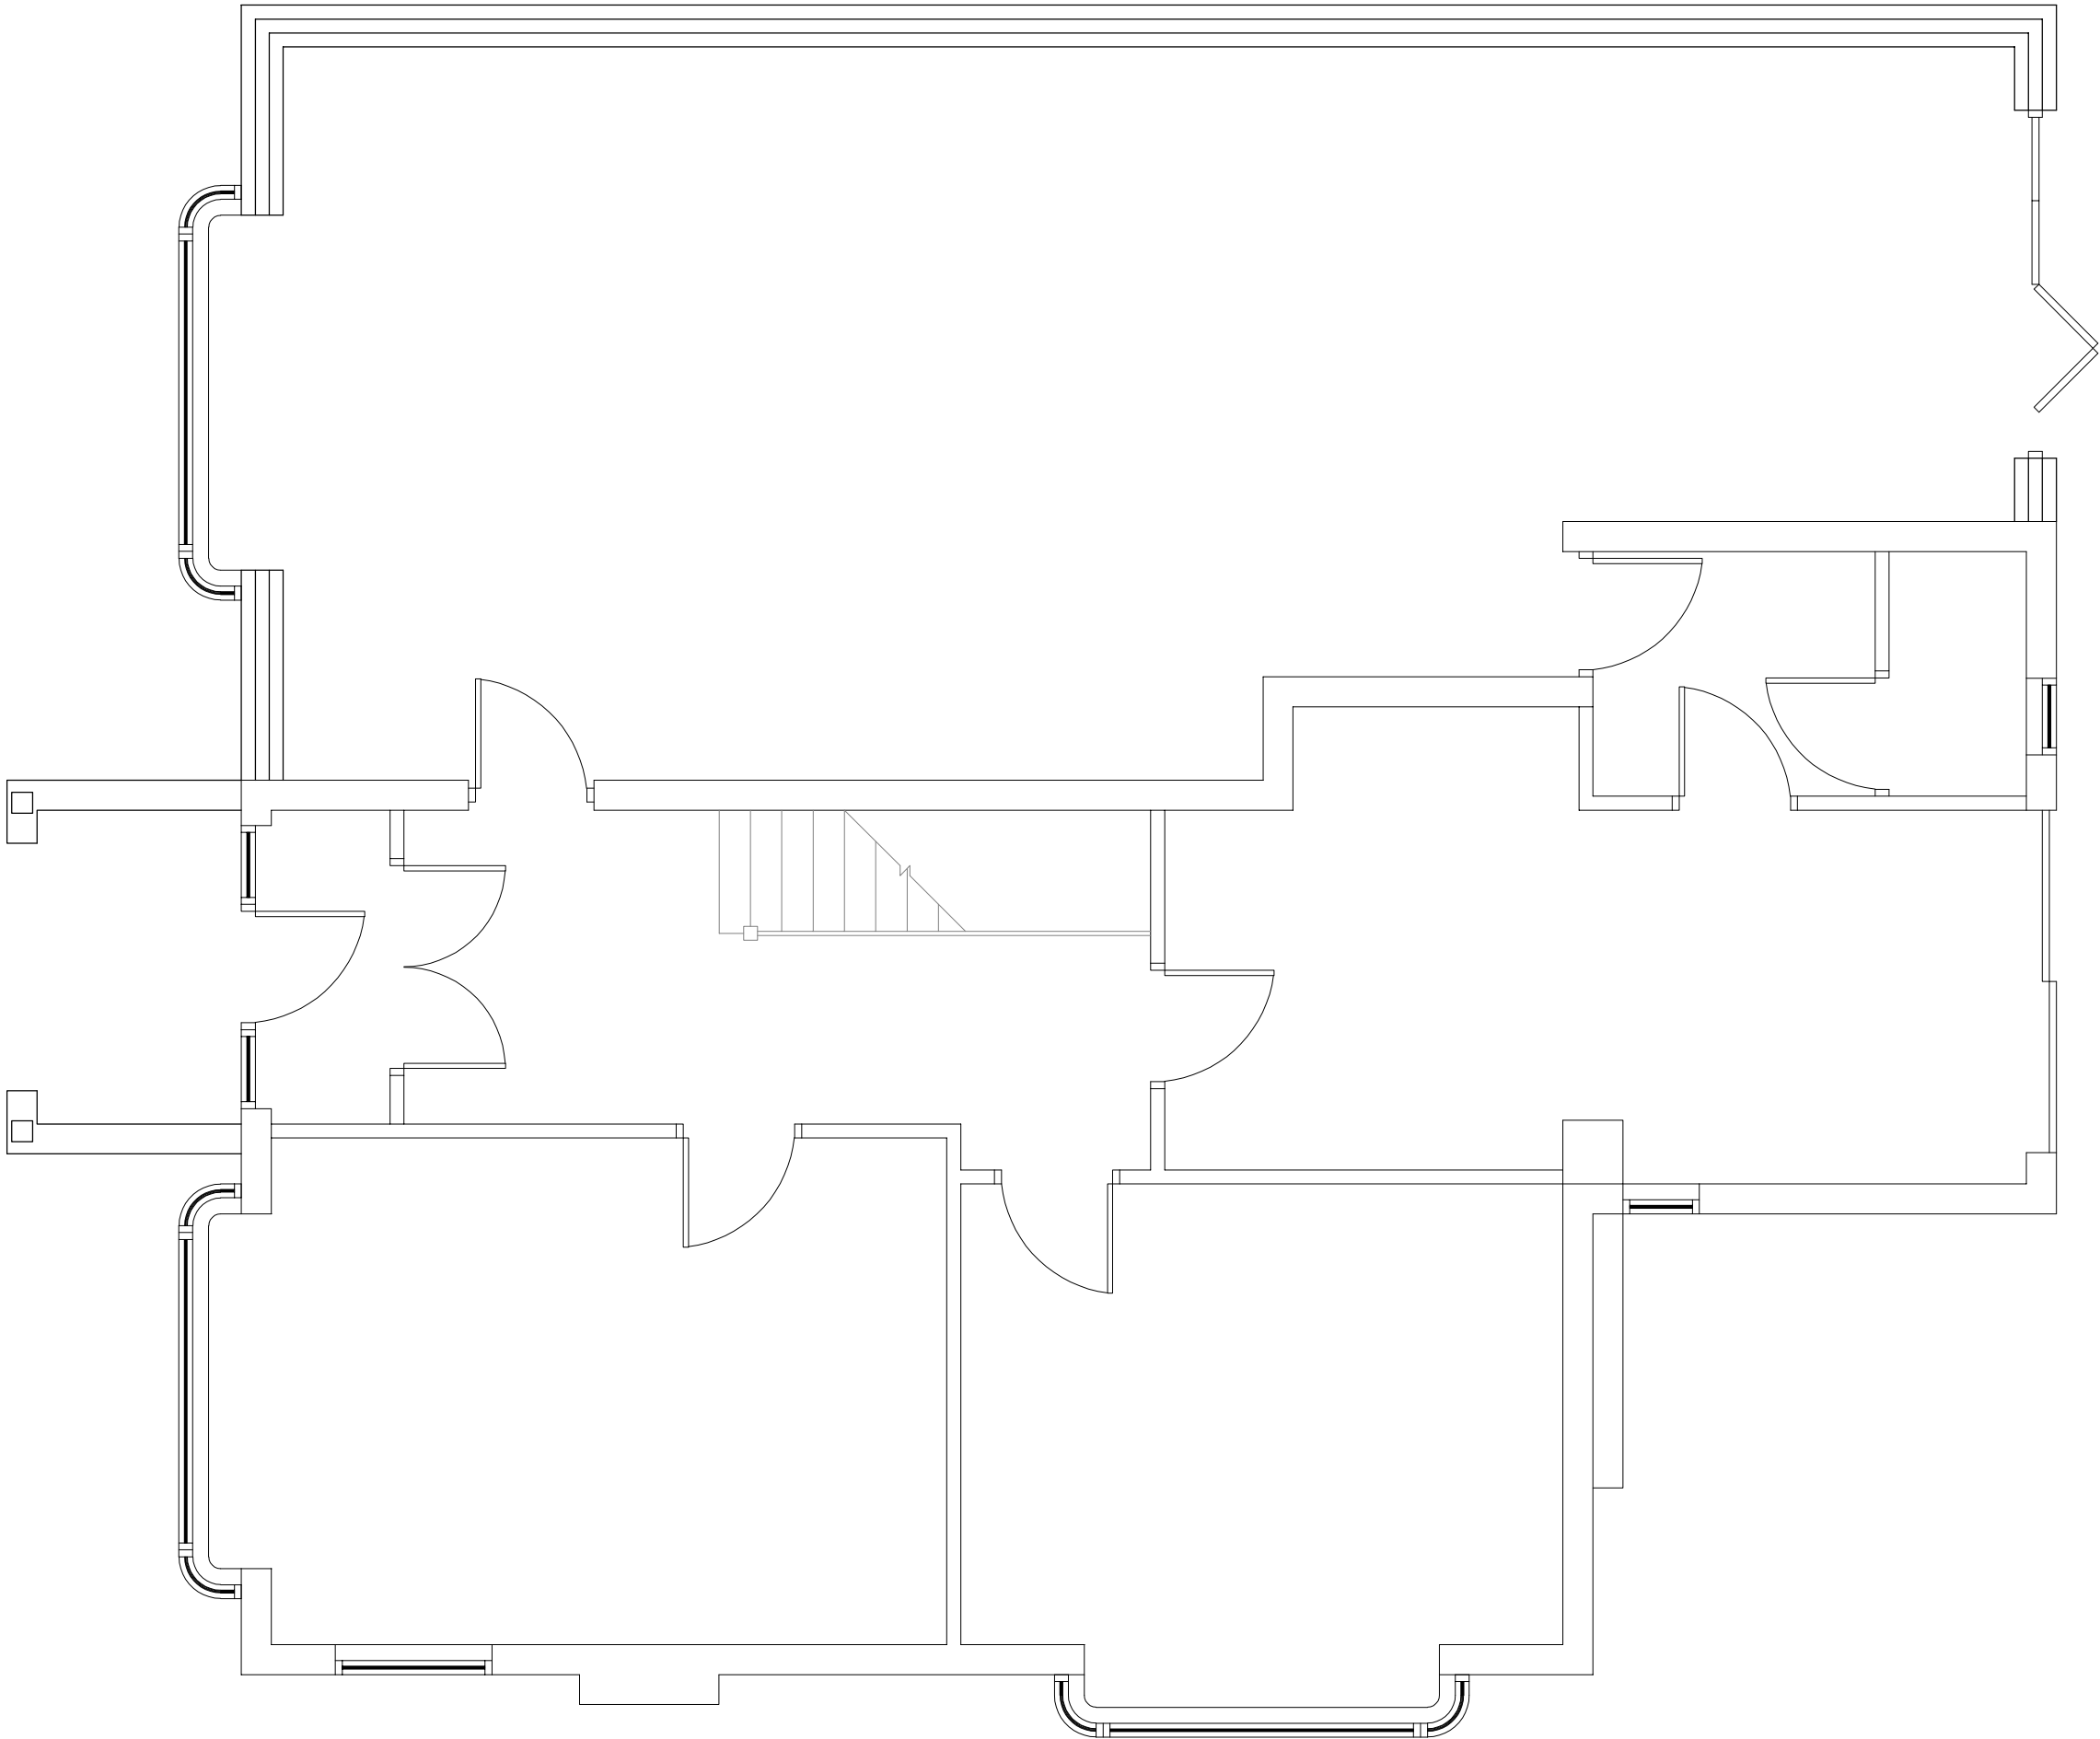


PROPOSED GROUND FLOOR PLAN

(scale 1:50)

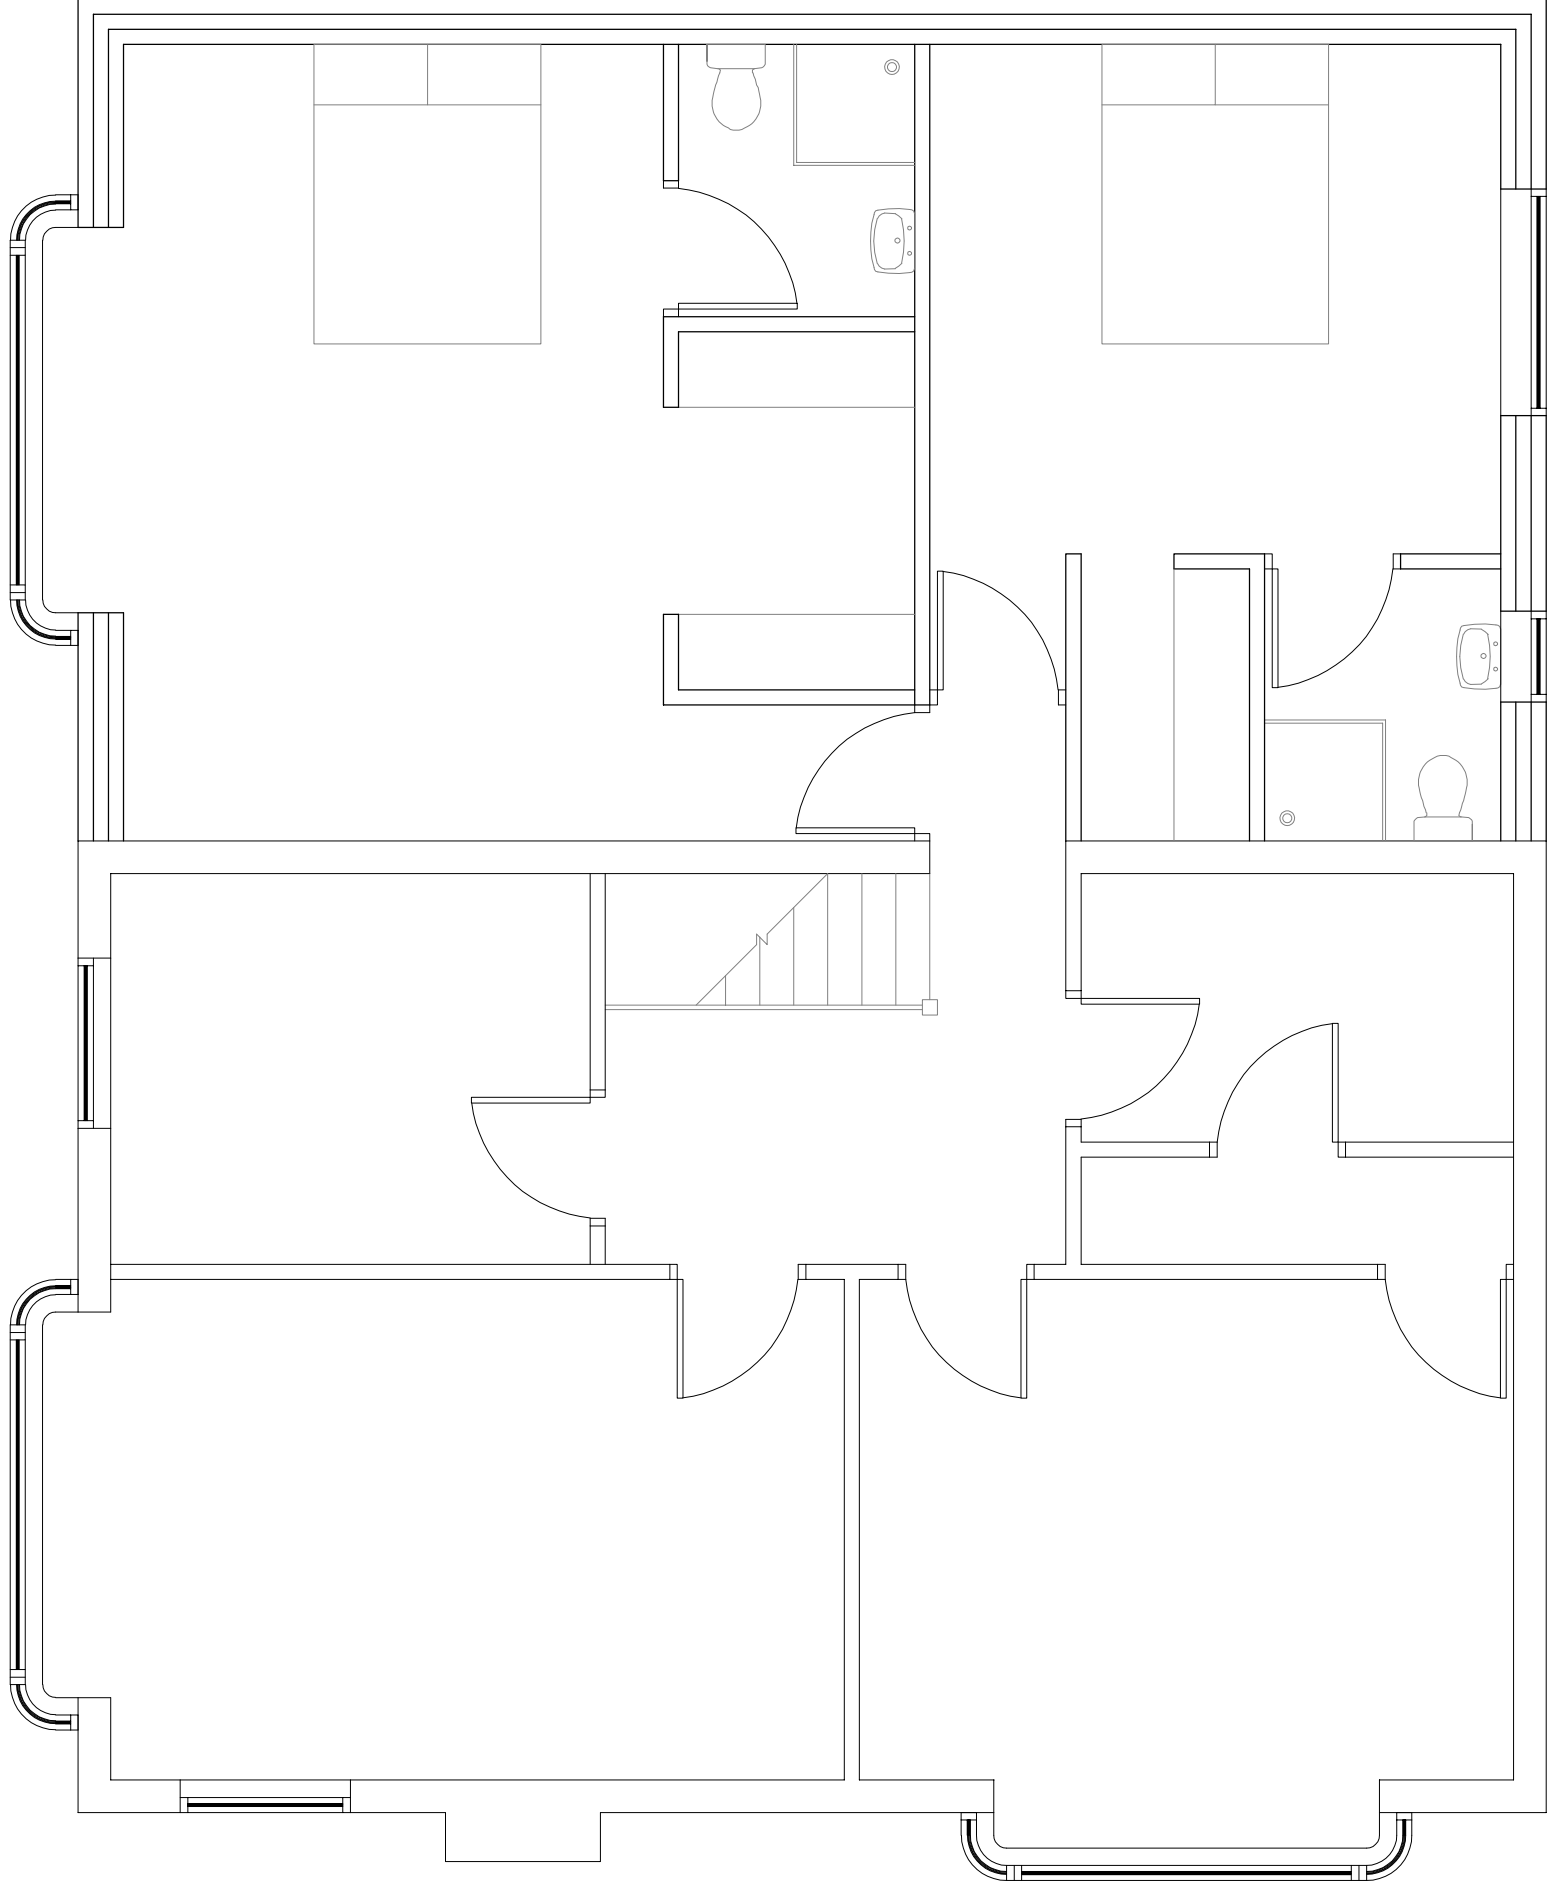


PROPOSED FIRST FLOOR PLAN

(scale 1:50)

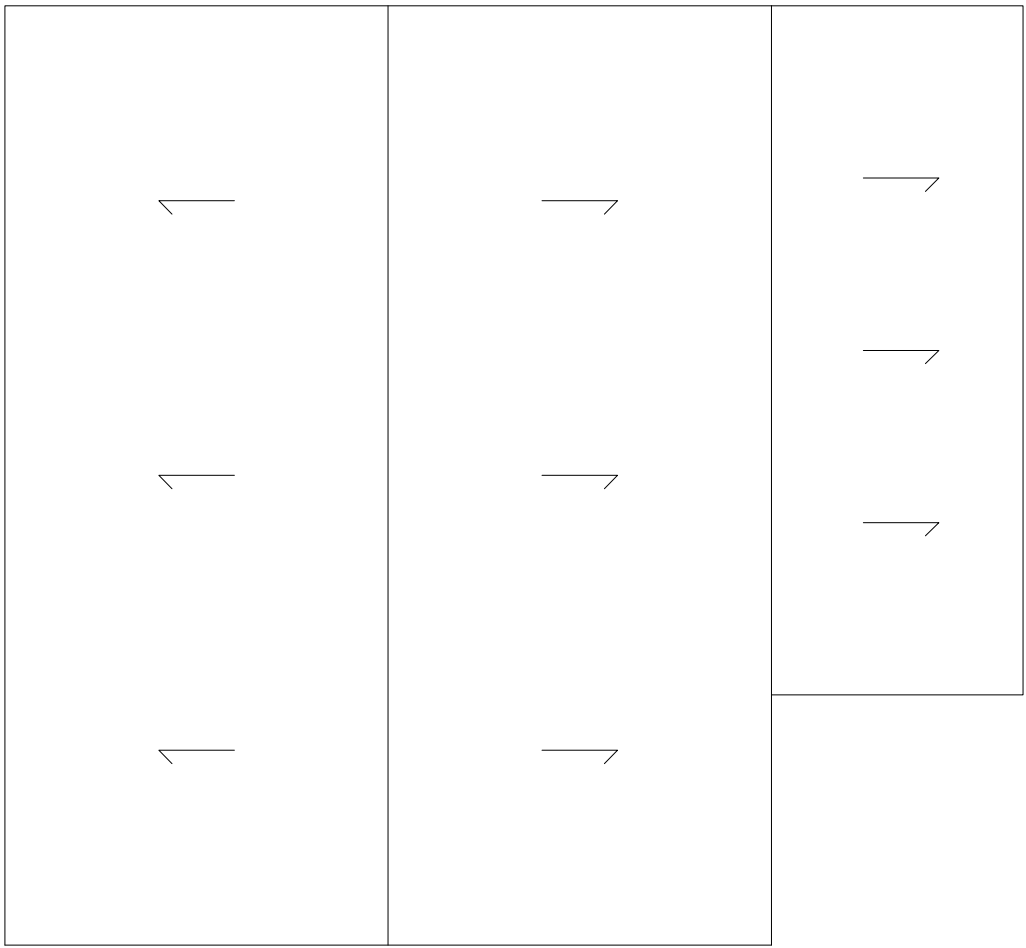

PROPOSED ROOF PLAN

(scale 1:100)

 


Rev.	A	Roof arrangement amended	Apr 19
Description			Date

Client Sarge

Project 62 Peterborough Road
Crowland
Peterborough
Proposed Plans

Scale	AS SHOWN	Date	Aug 2016
Drawing No.	16-390-102		

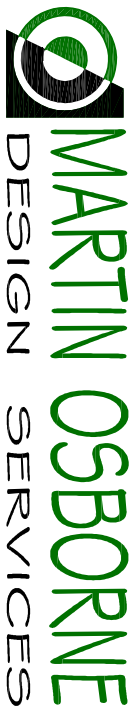

Unit C, Holdingham Barris
Sheaford
NG34 8NP

t: 07811 175323
e: martin@mo-designservices.com
www.mo-designservices.com