



NOTES:

1. DO NOT SCALE FROM DRAWING
2. ALL DIMENSIONS IN MILLIMETRES
3. TO BE READ IN CONJUNCTION WITH ALL OTHER RELEVANT DRAWINGS, CALCULATIONS, SPECIFICATIONS ETC.

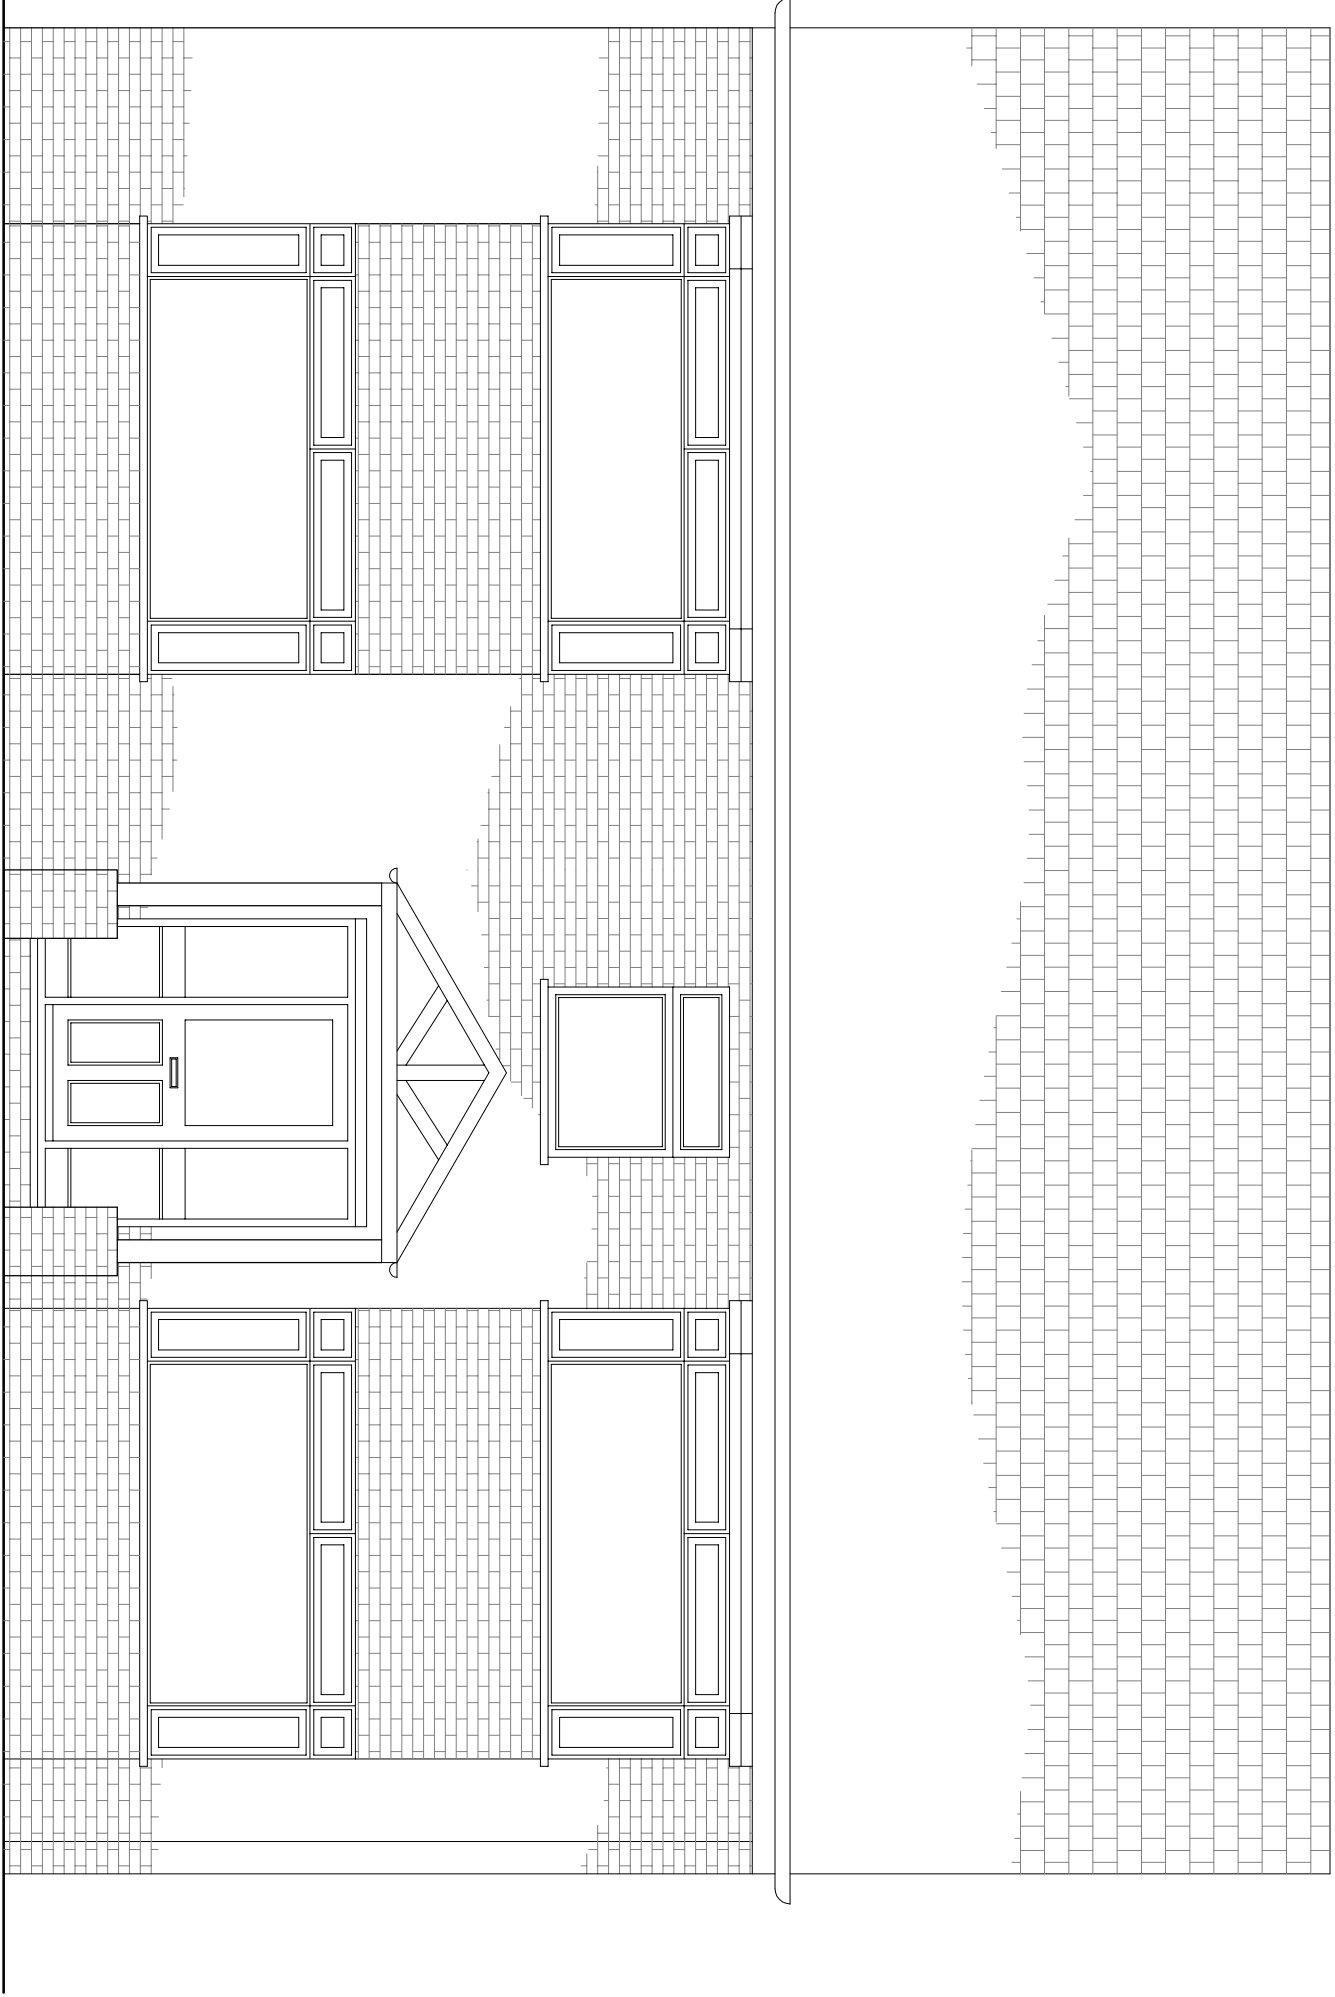


PROPOSED FRONT ELEVATION

(Scale 1:50)

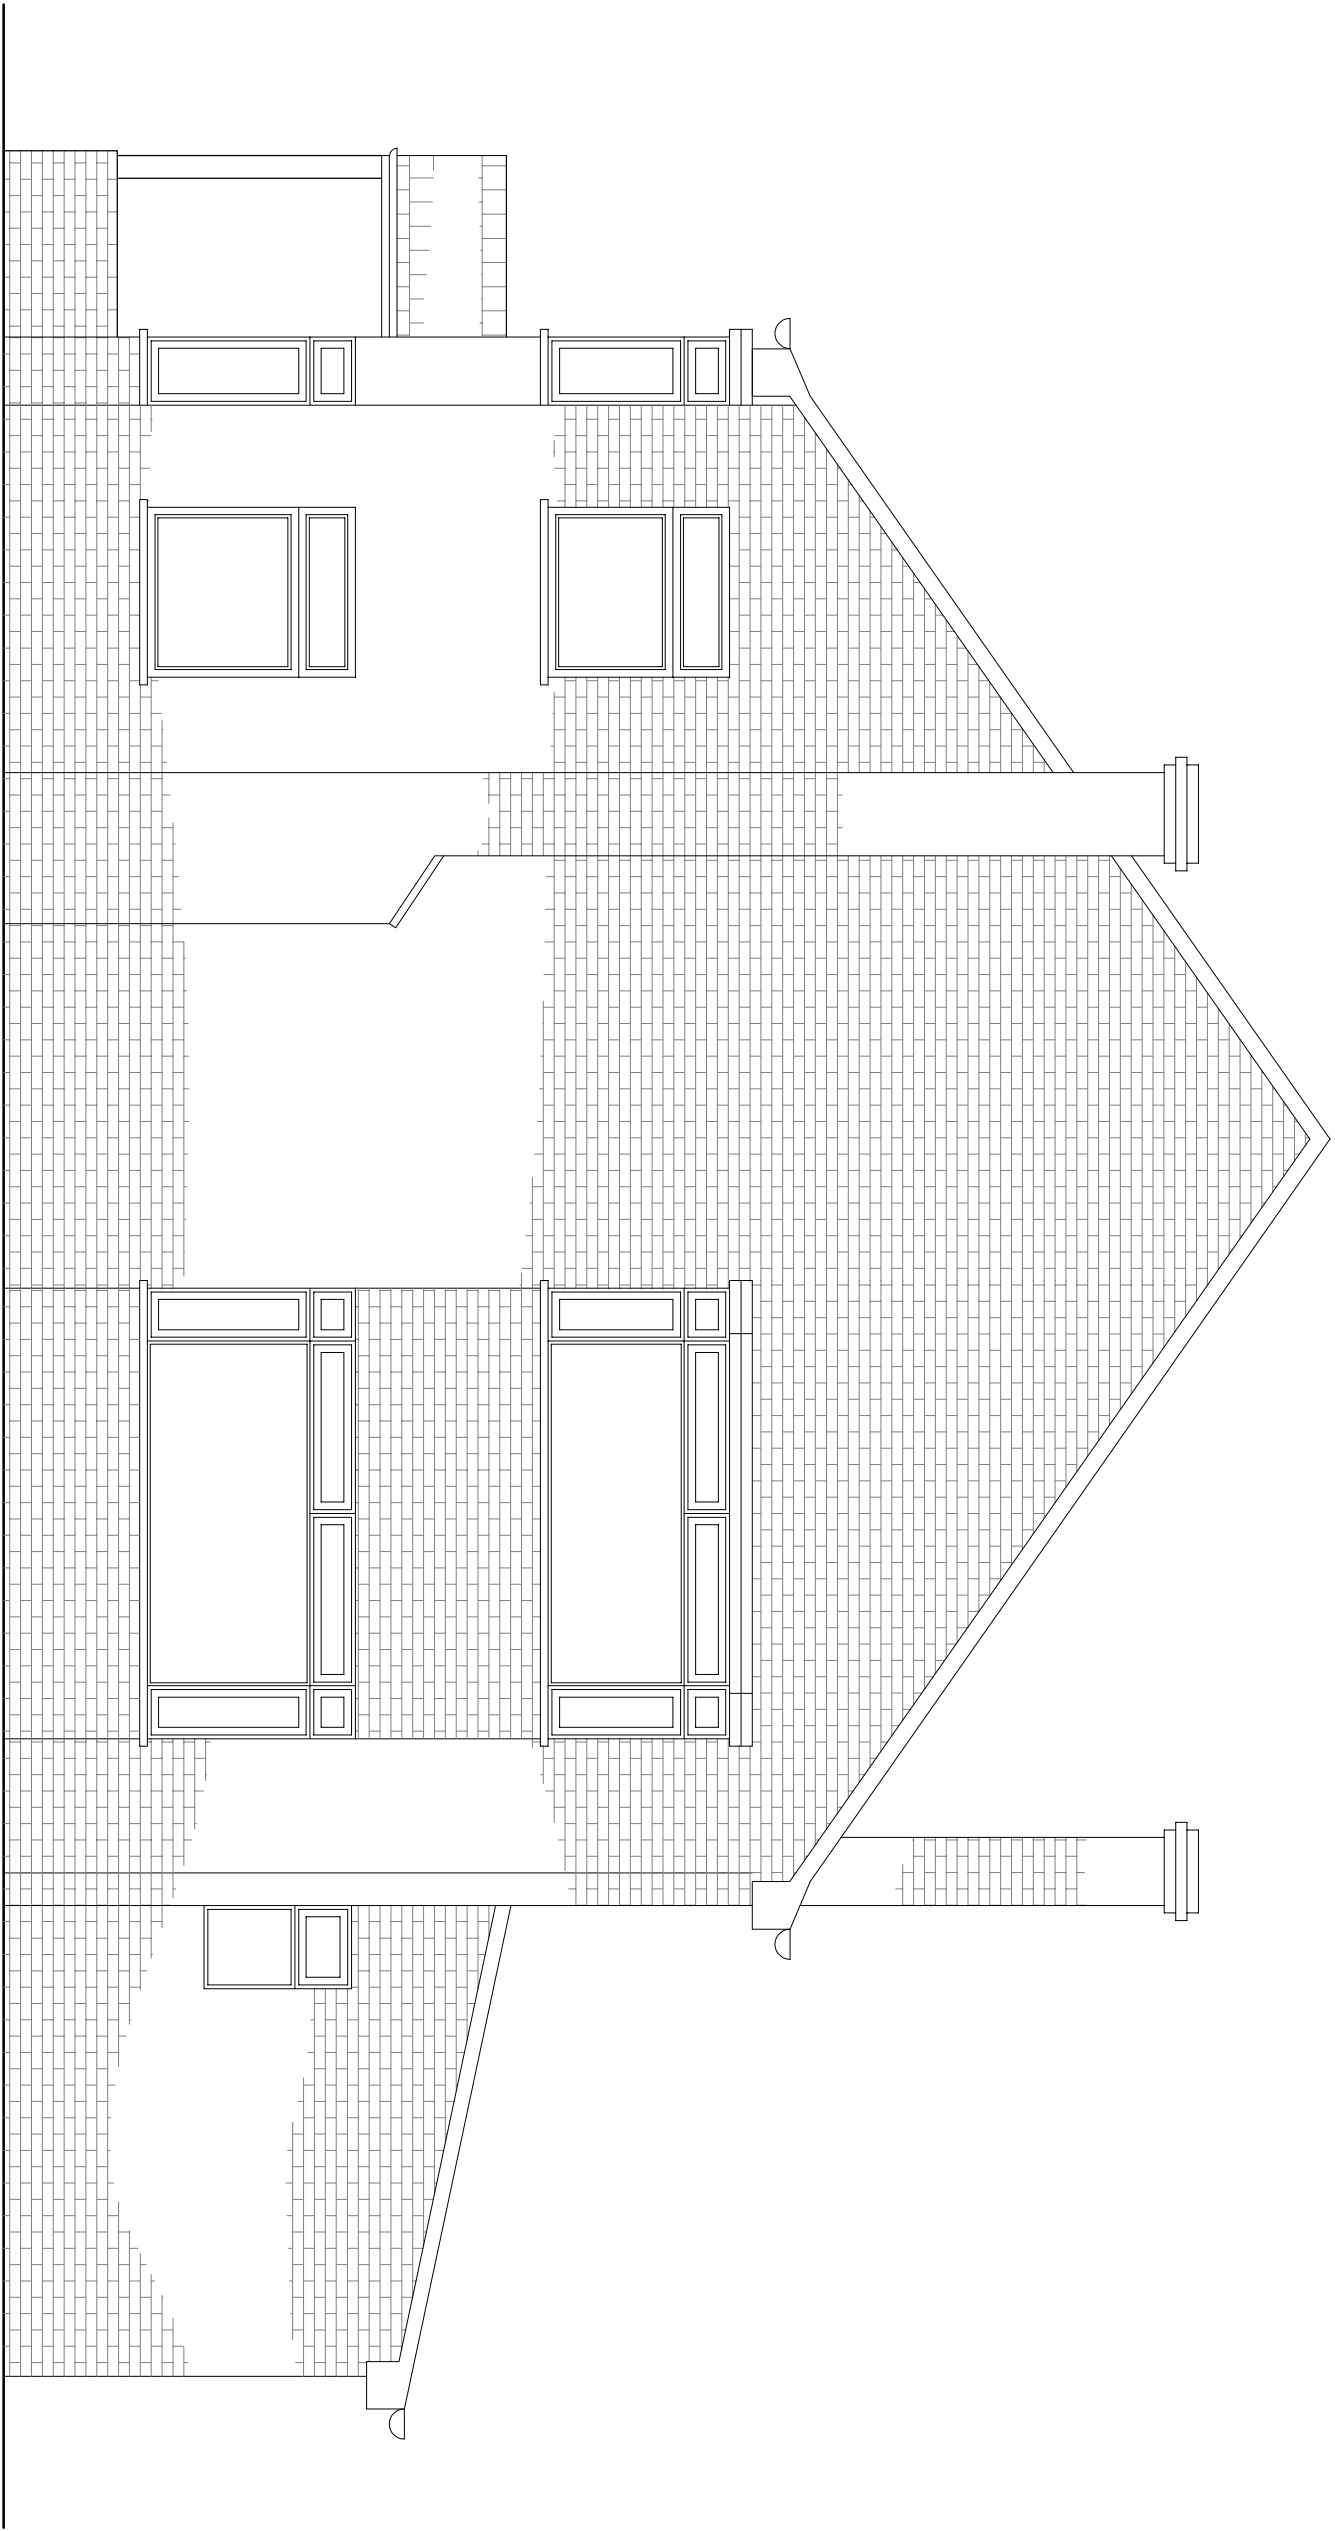


PROPOSED SIDE ELEVATION

(Scale 1:50)

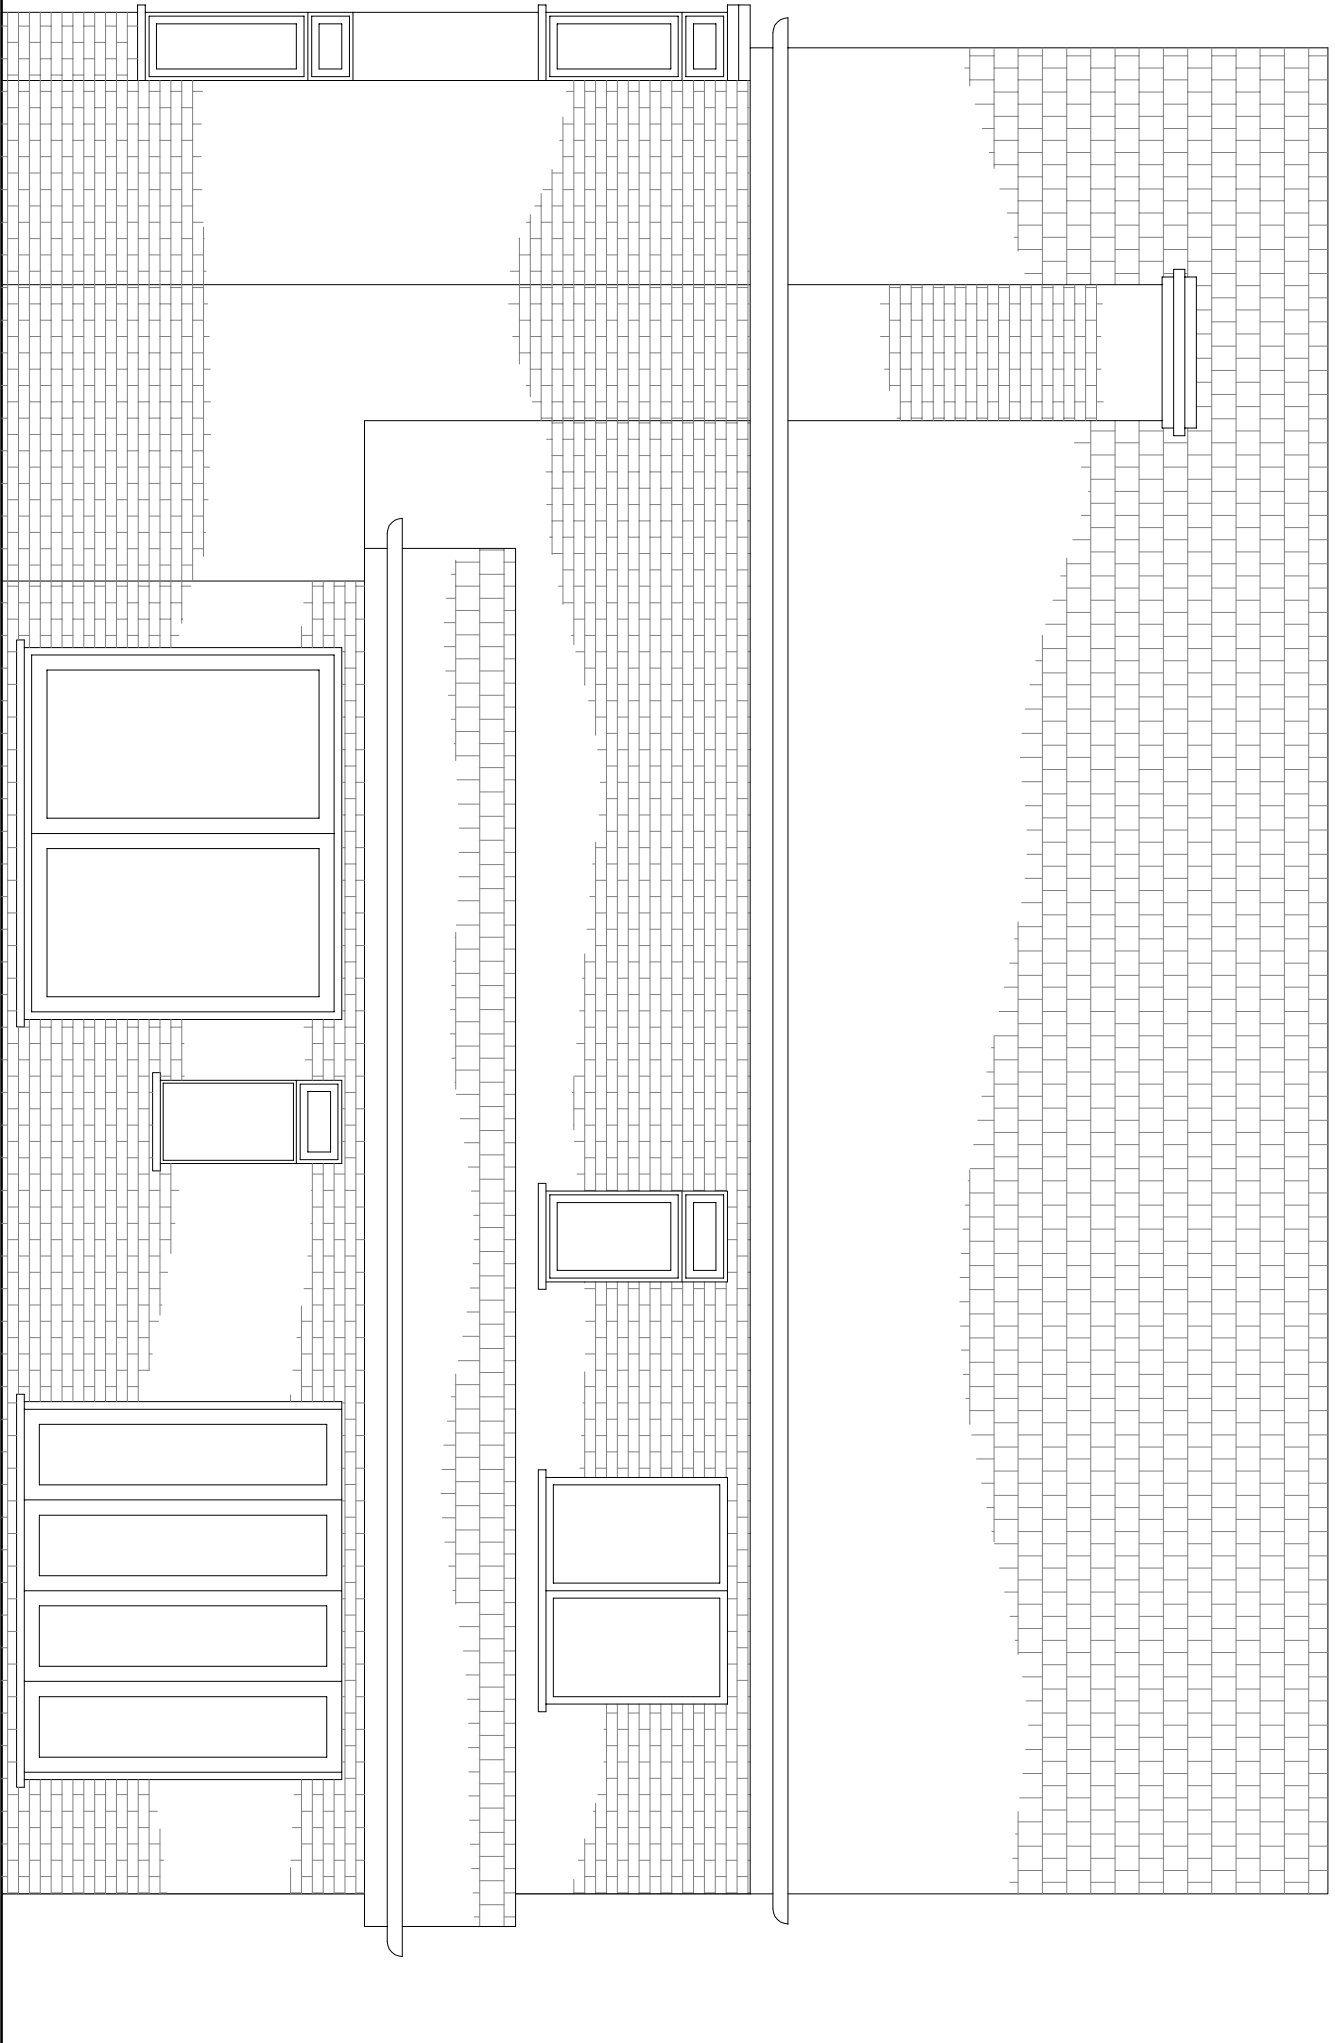


PROPOSED REAR ELEVATION

(Scale 1:50)

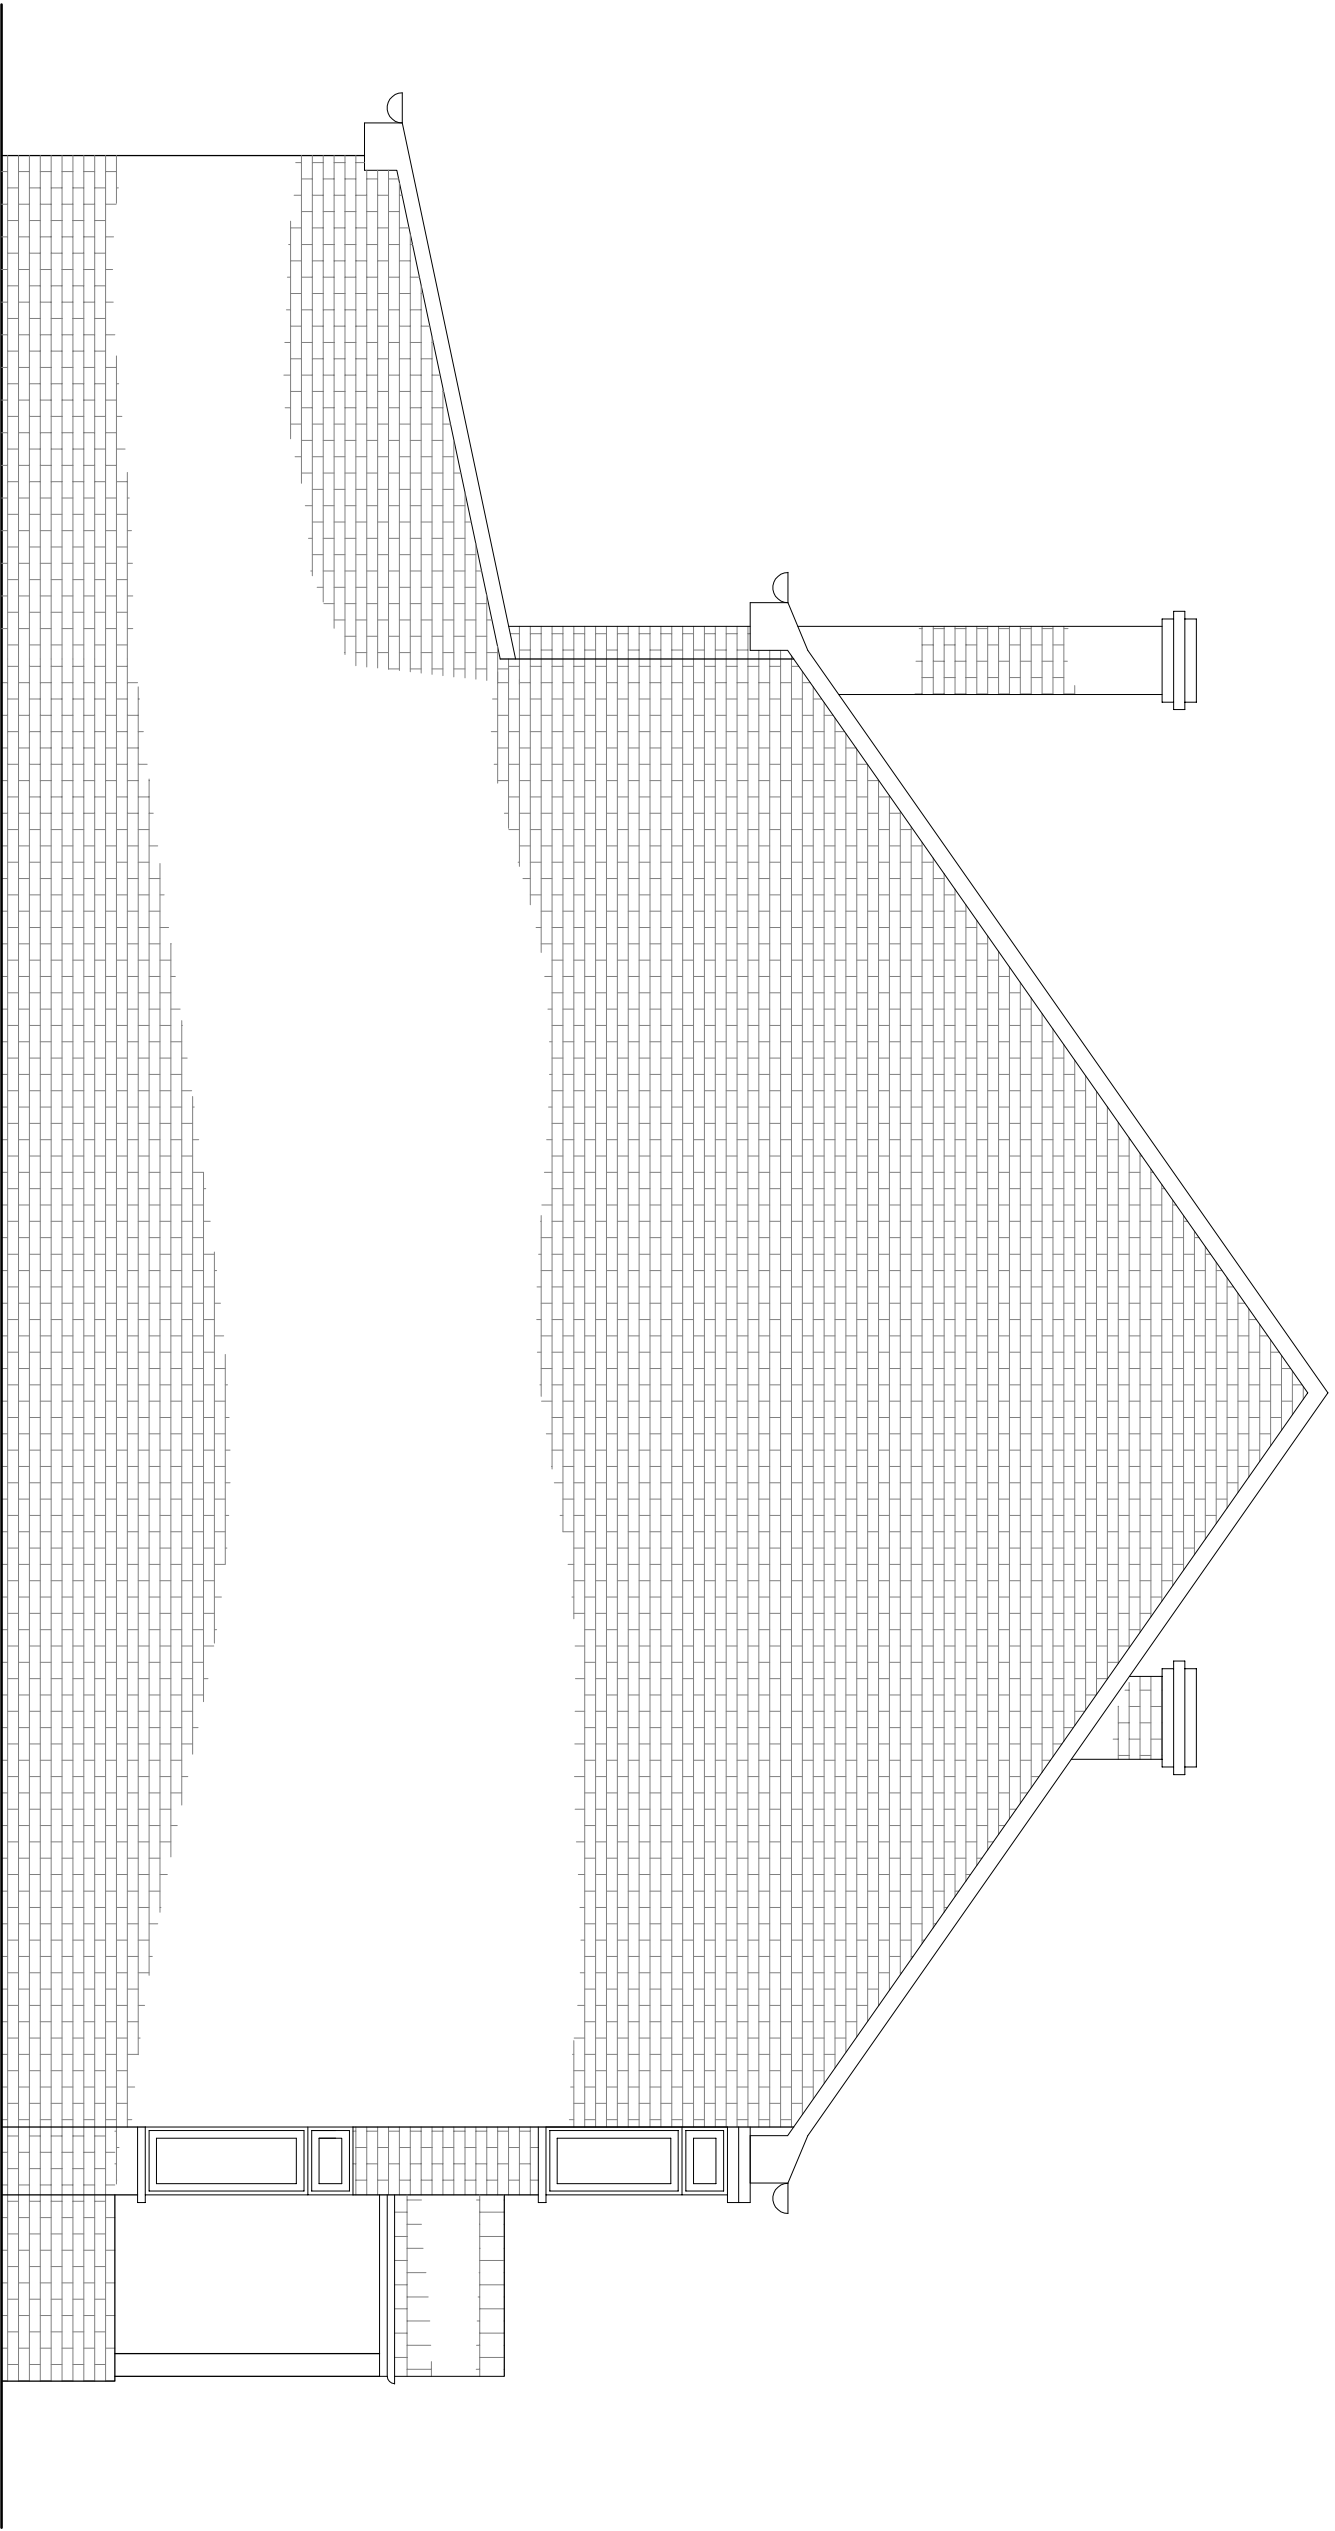

PROPOSED SIDE ELEVATION

(Scale 1:50)

 

A	Roof arrangement amended	Apr 19
Rev.	Description	Date
Client	Sarge	
Project	62 Peterborough Road	
	Crowland	
	Peterborough	
	Proposed Elevations	
Scale	AS SHOWN	Date Aug 2016
Drawing No.	16-390-103	