




NOTES:

1. DO NOT SCALE FROM DRAWING
2. ALL DIMENSIONS IN MILLIMETRES
3. TO BE READ IN CONJUNCTION WITH ALL OTHER RELEVANT DRAWINGS, CALCULATIONS, SPECIFICATIONS ETC.

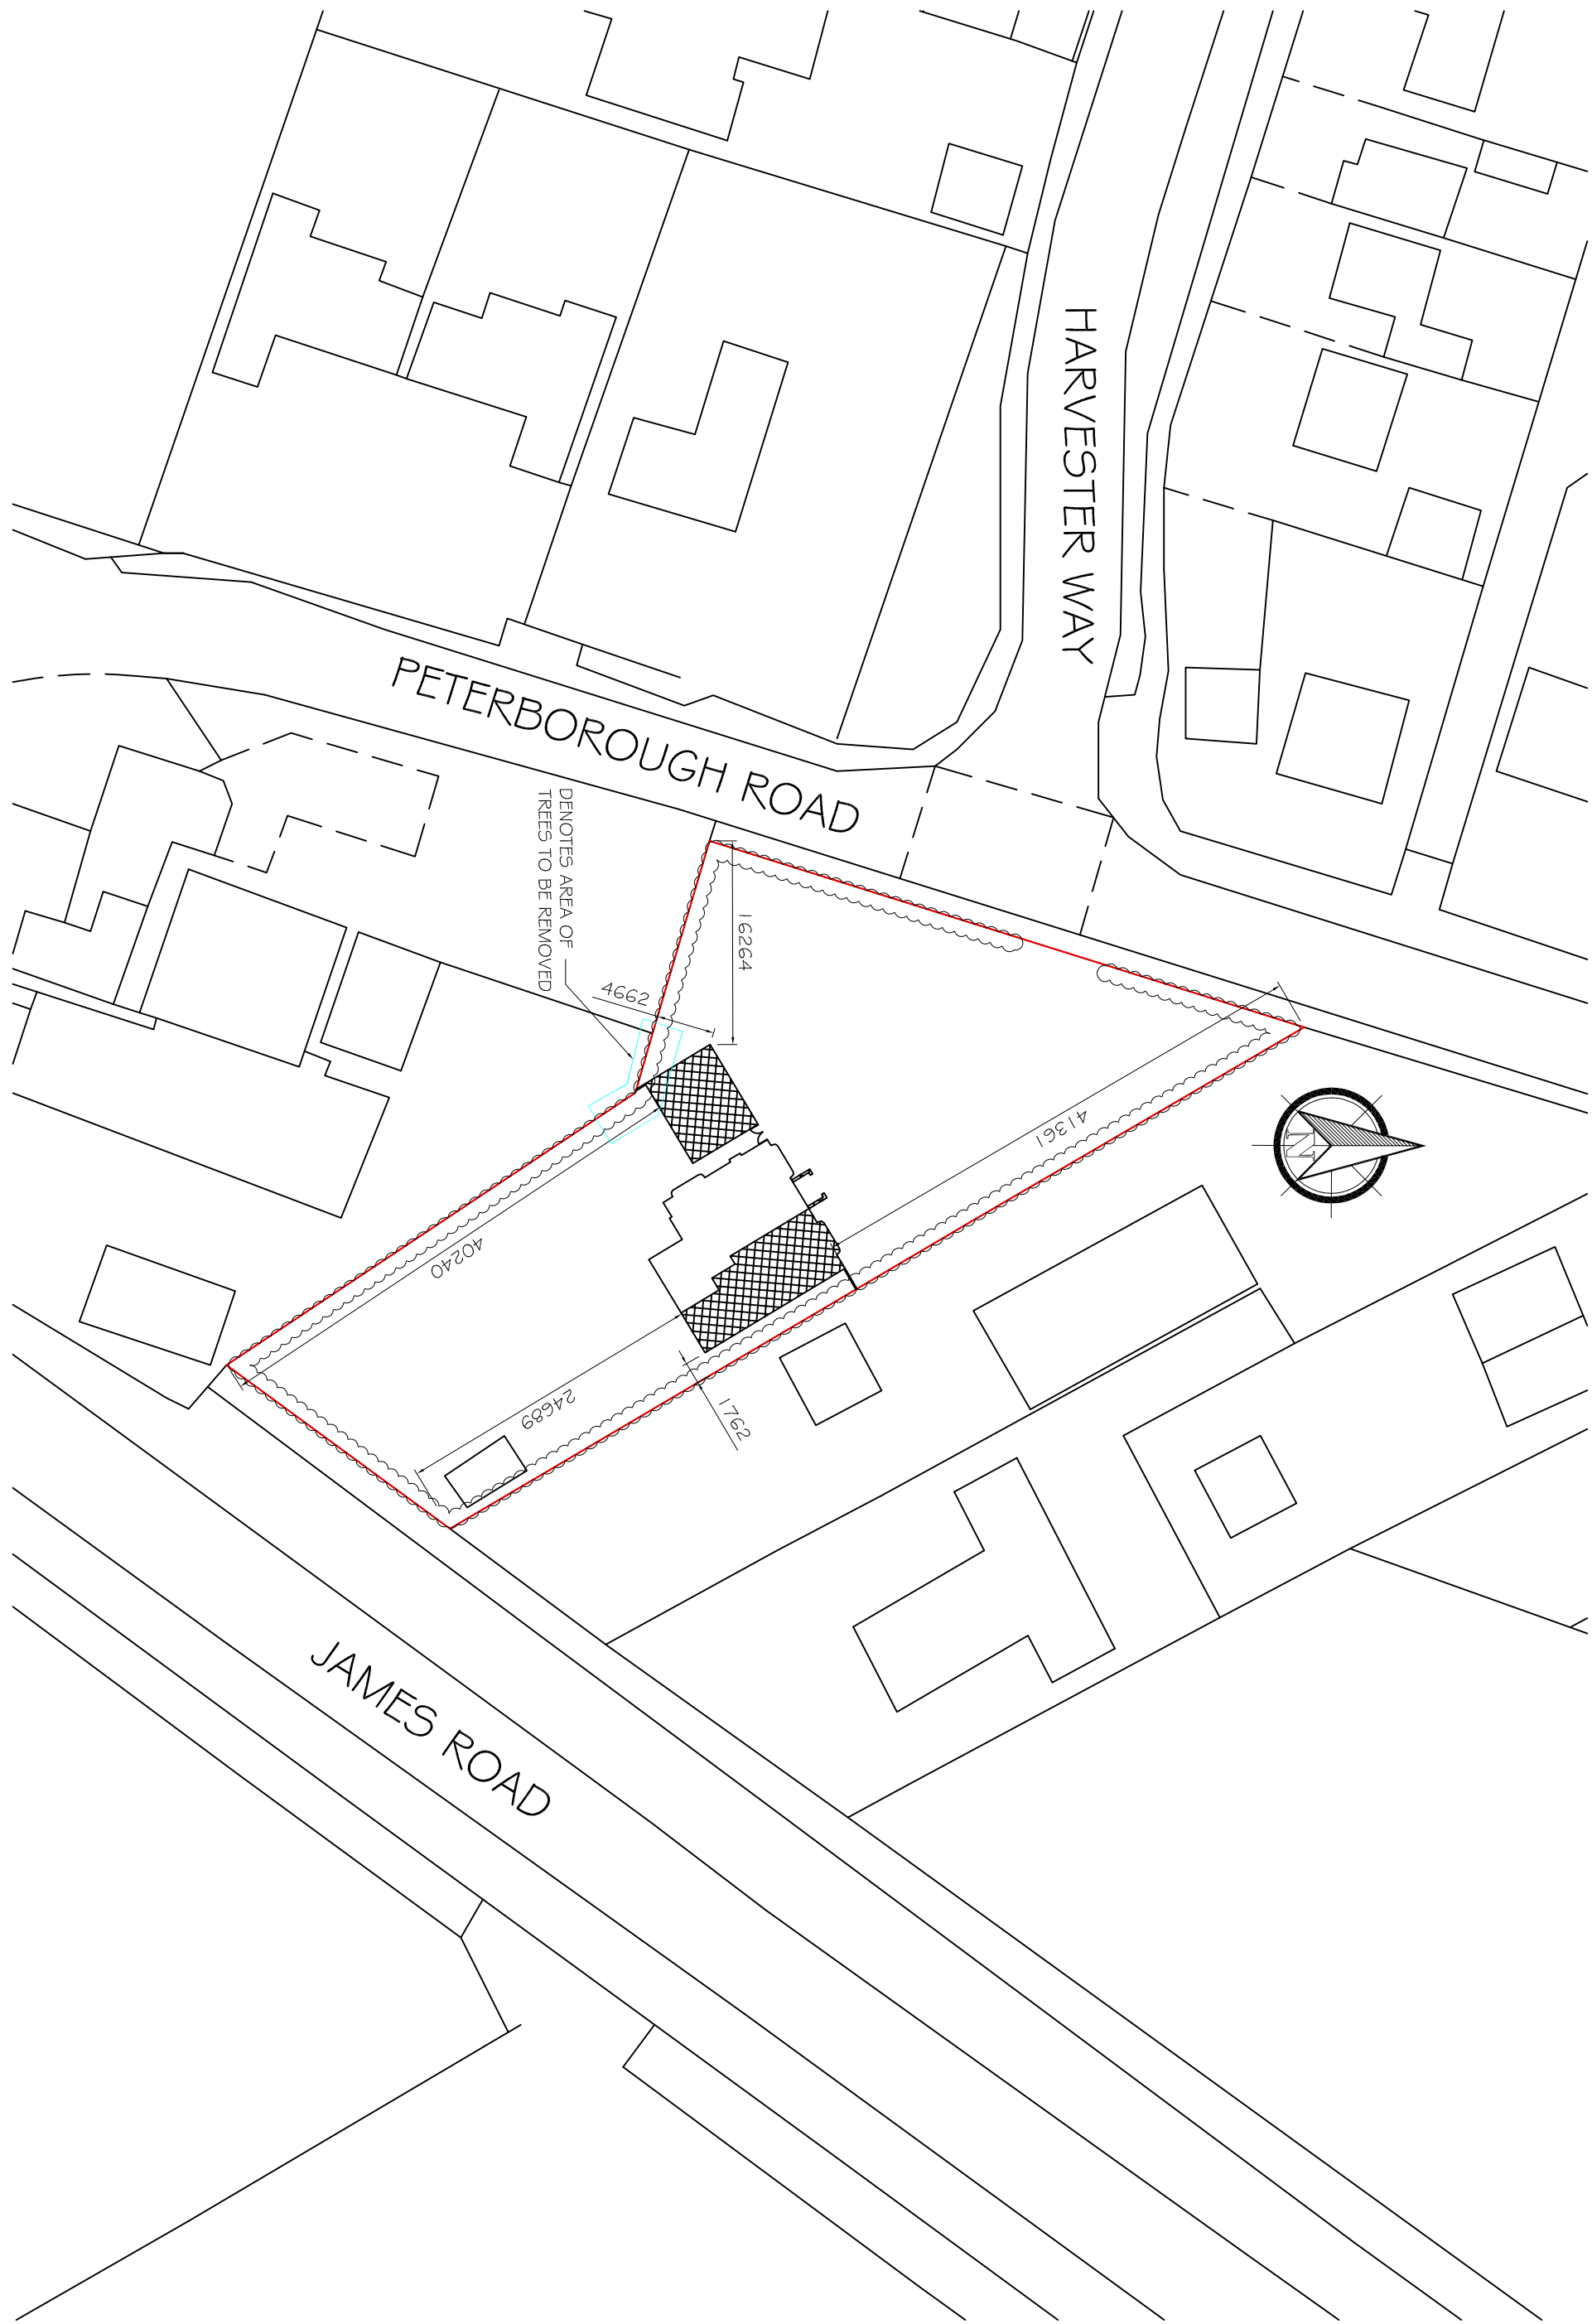


BLOCK PLAN

(Scale 1:500)

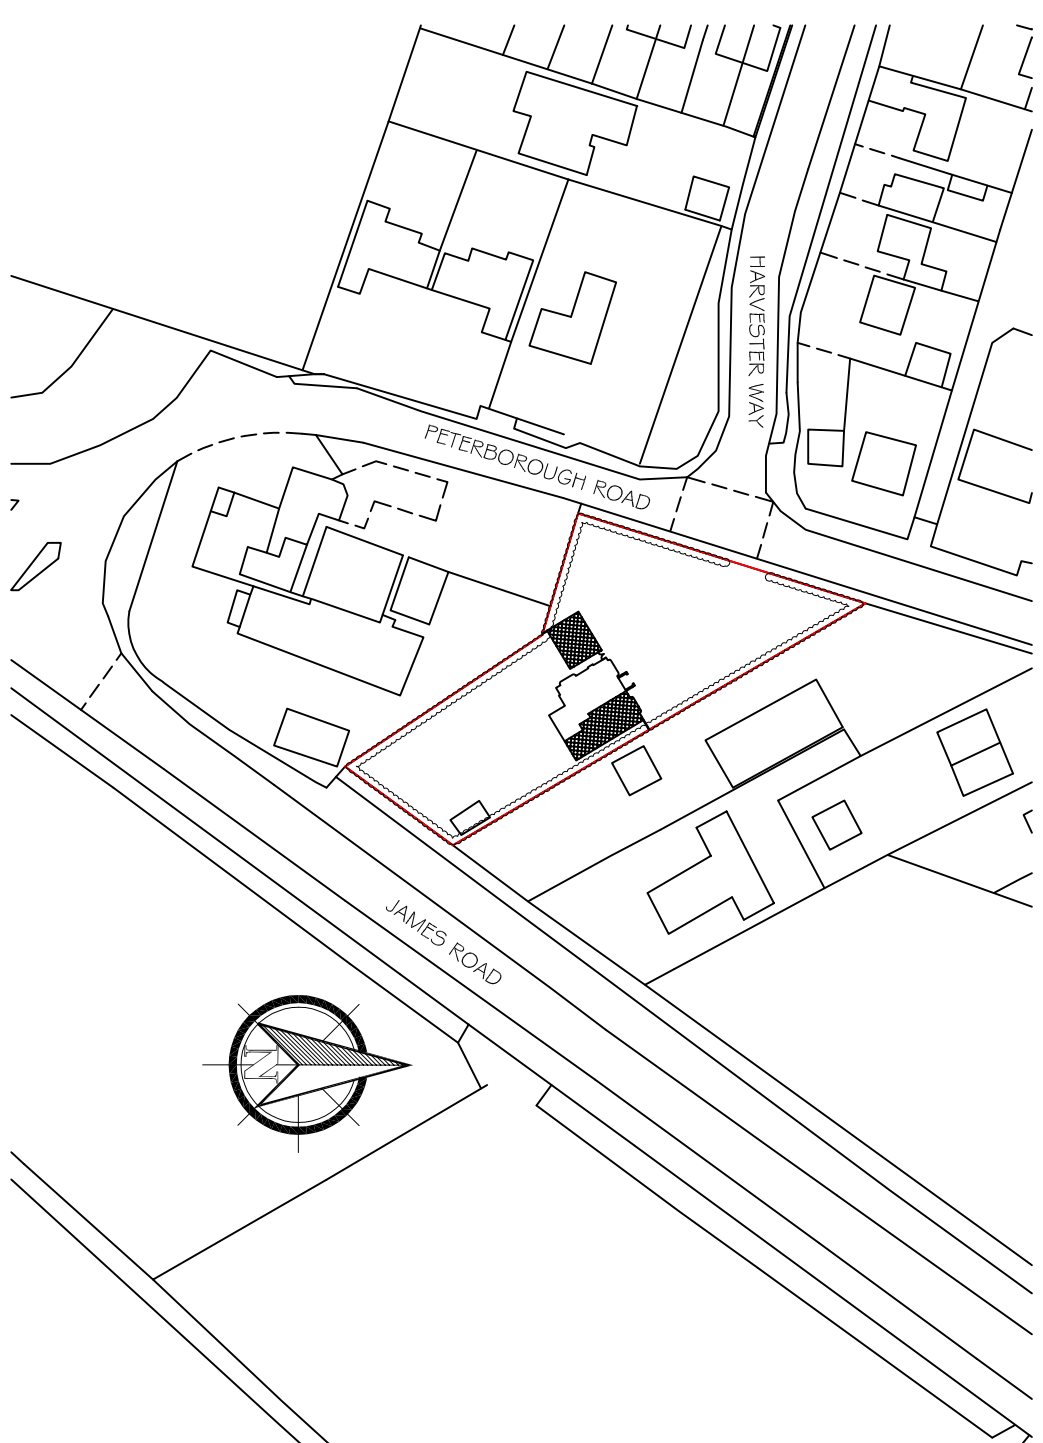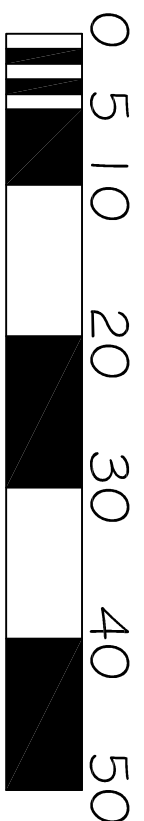

SITE PLAN

(Scale 1:250)

 


B	Trees added to site plan	May 19
A	Dimensions added to block plan following planners comments.	Oct 16
Rev.	Description	Date

Client Sarge

Project 62 Peterborough Road
Crowland
Peterborough
Site and Block Plan

Scale	AS SHOWN	Date	Aug 2016
Drawing No.	16-390-104		

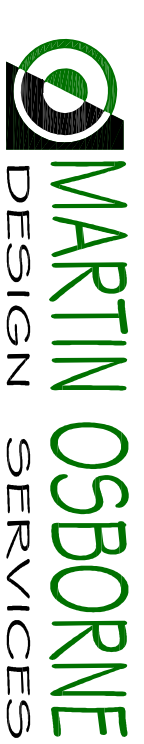

Unit C, Holdingham Barris
Sheaford
NG34 5NP

t: 07811 175323
e: martin@mo-designservices.com
www.mo-designservices.com