



NOTES:

1. DO NOT SCALE FROM DRAWING
2. ALL DIMENSIONS IN MILLIMETRES
3. TO BE READ IN CONJUNCTION WITH ALL OTHER RELEVANT DRAWINGS, CALCULATIONS, SPECIFICATIONS ETC.

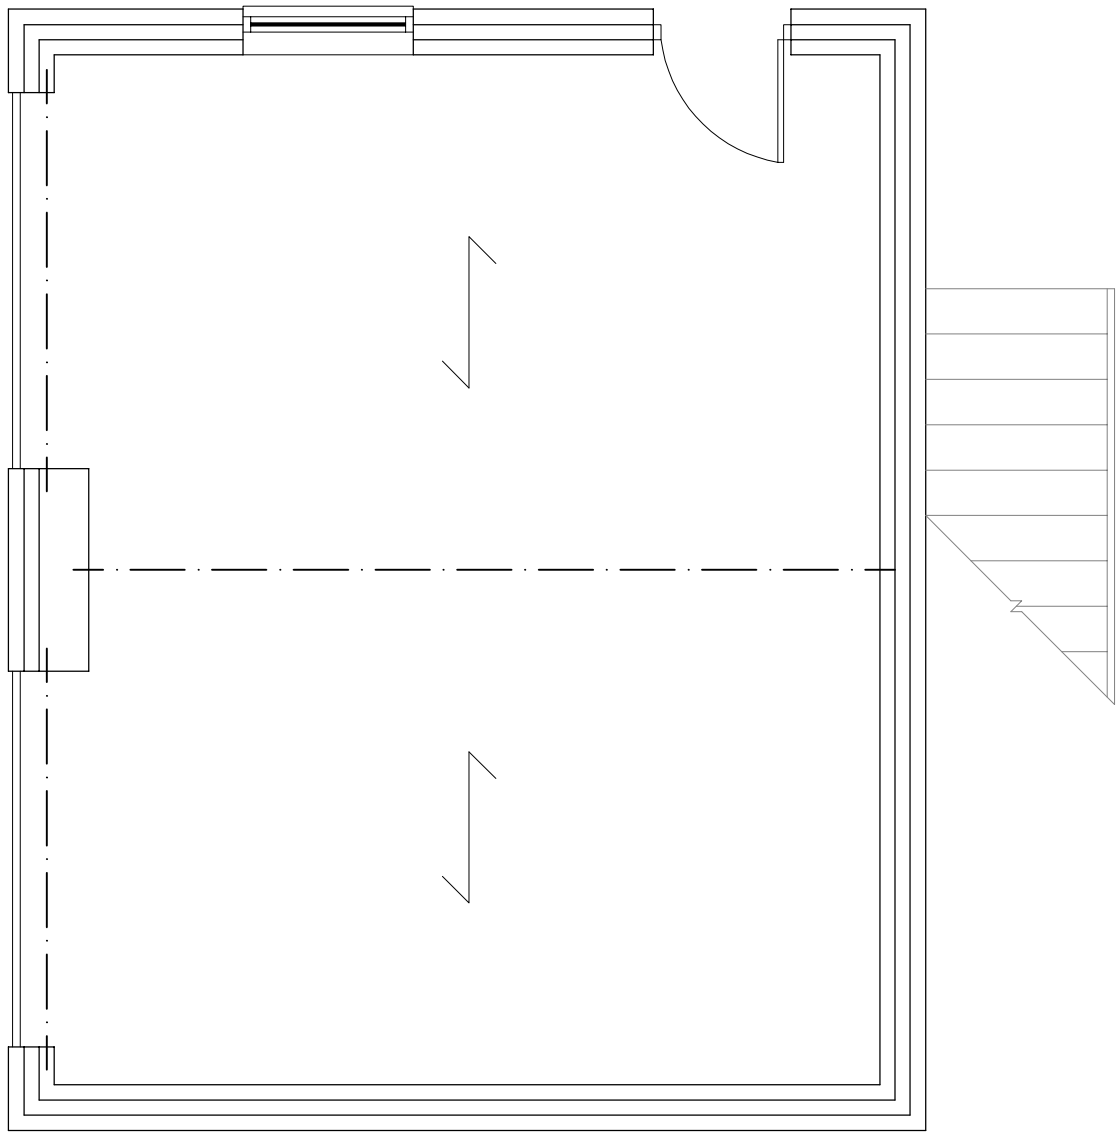


PROPOSED GARAGE FLOOR PLAN

(Scale 1:50)

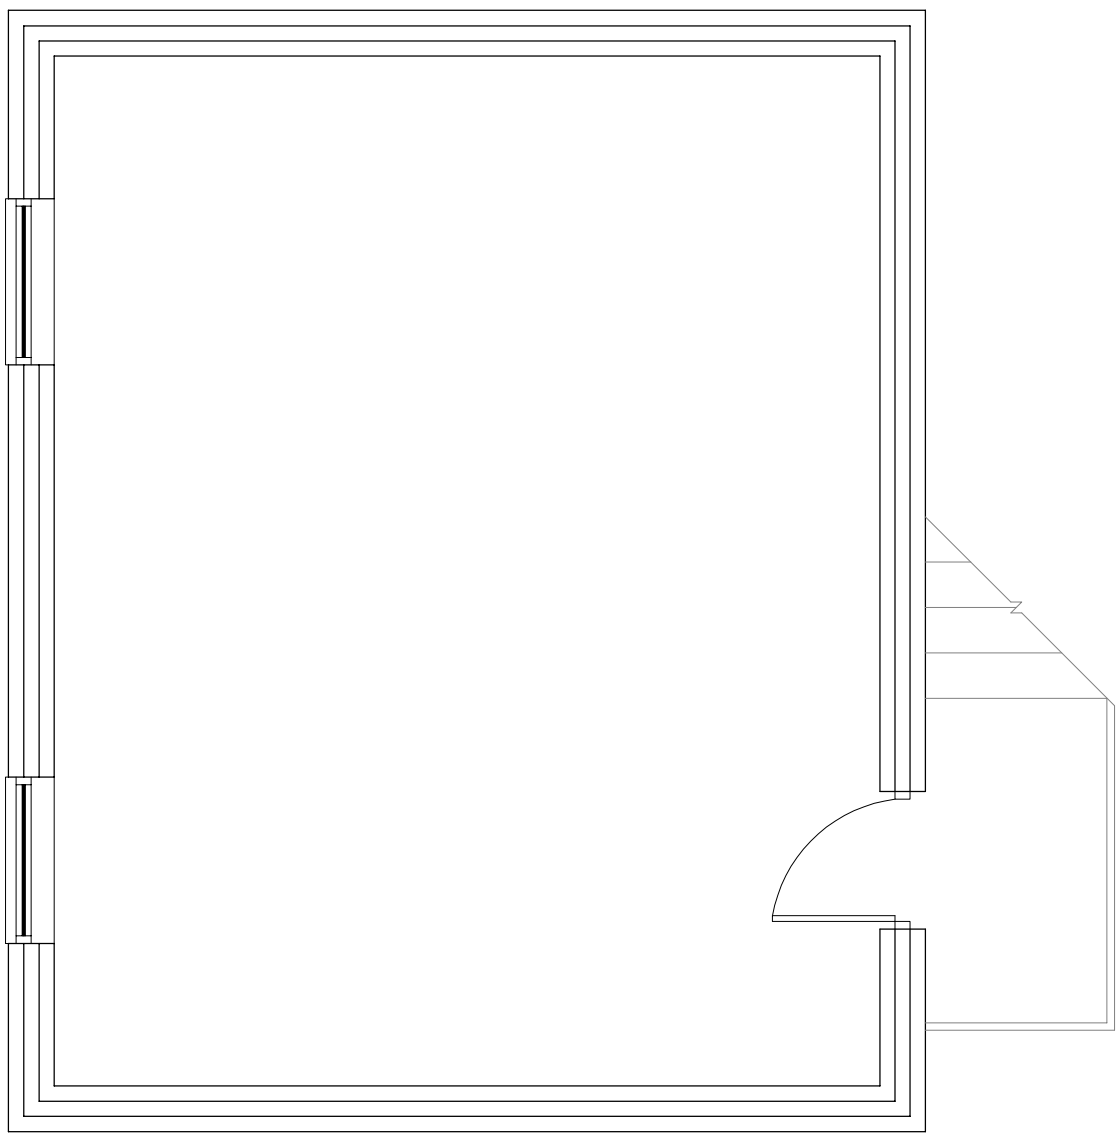


PROPOSED FIRST FLOOR PLAN

(Scale 1:50)

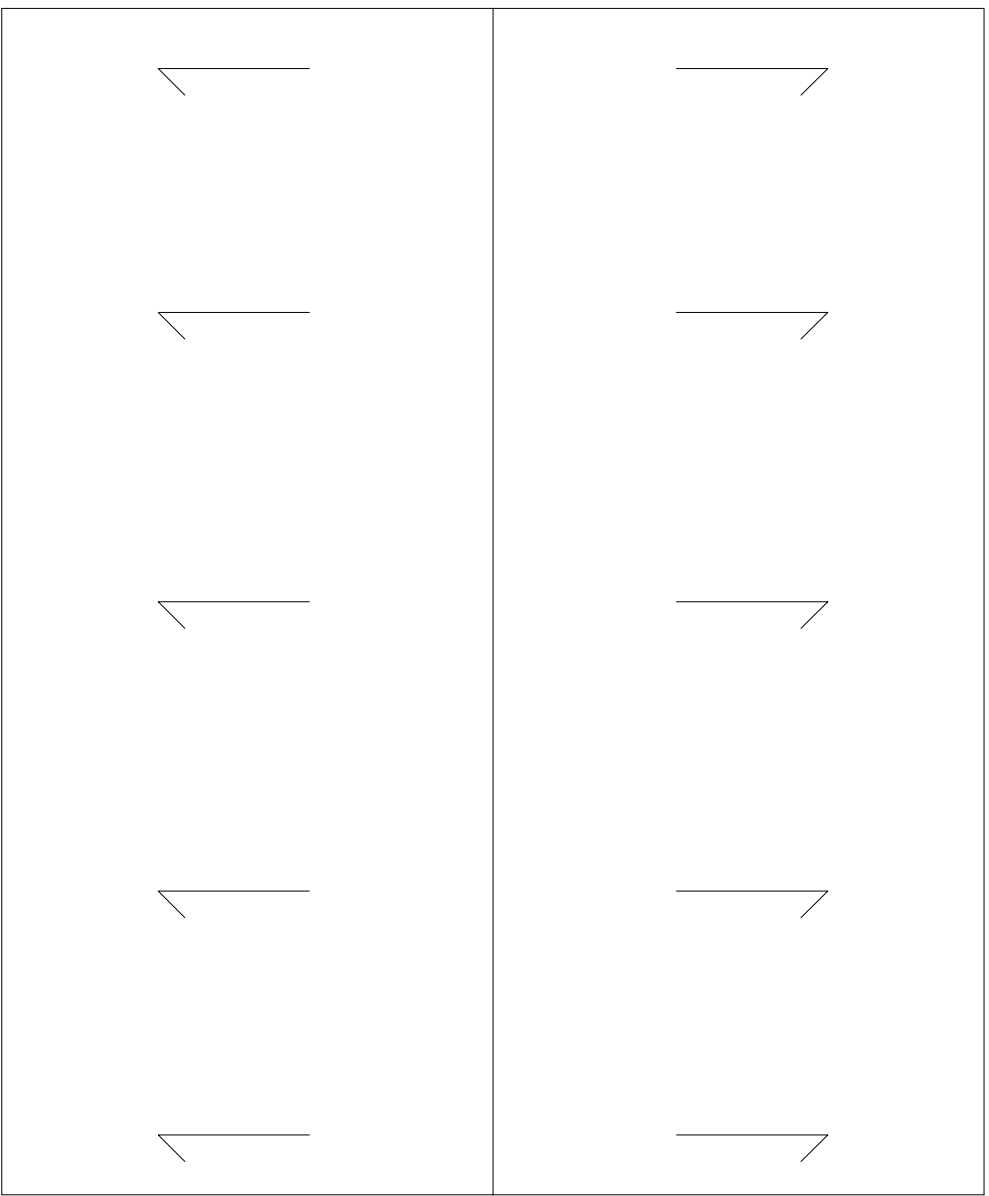


PROPOSED FIRST FLOOR PLAN

(Scale 1:50)

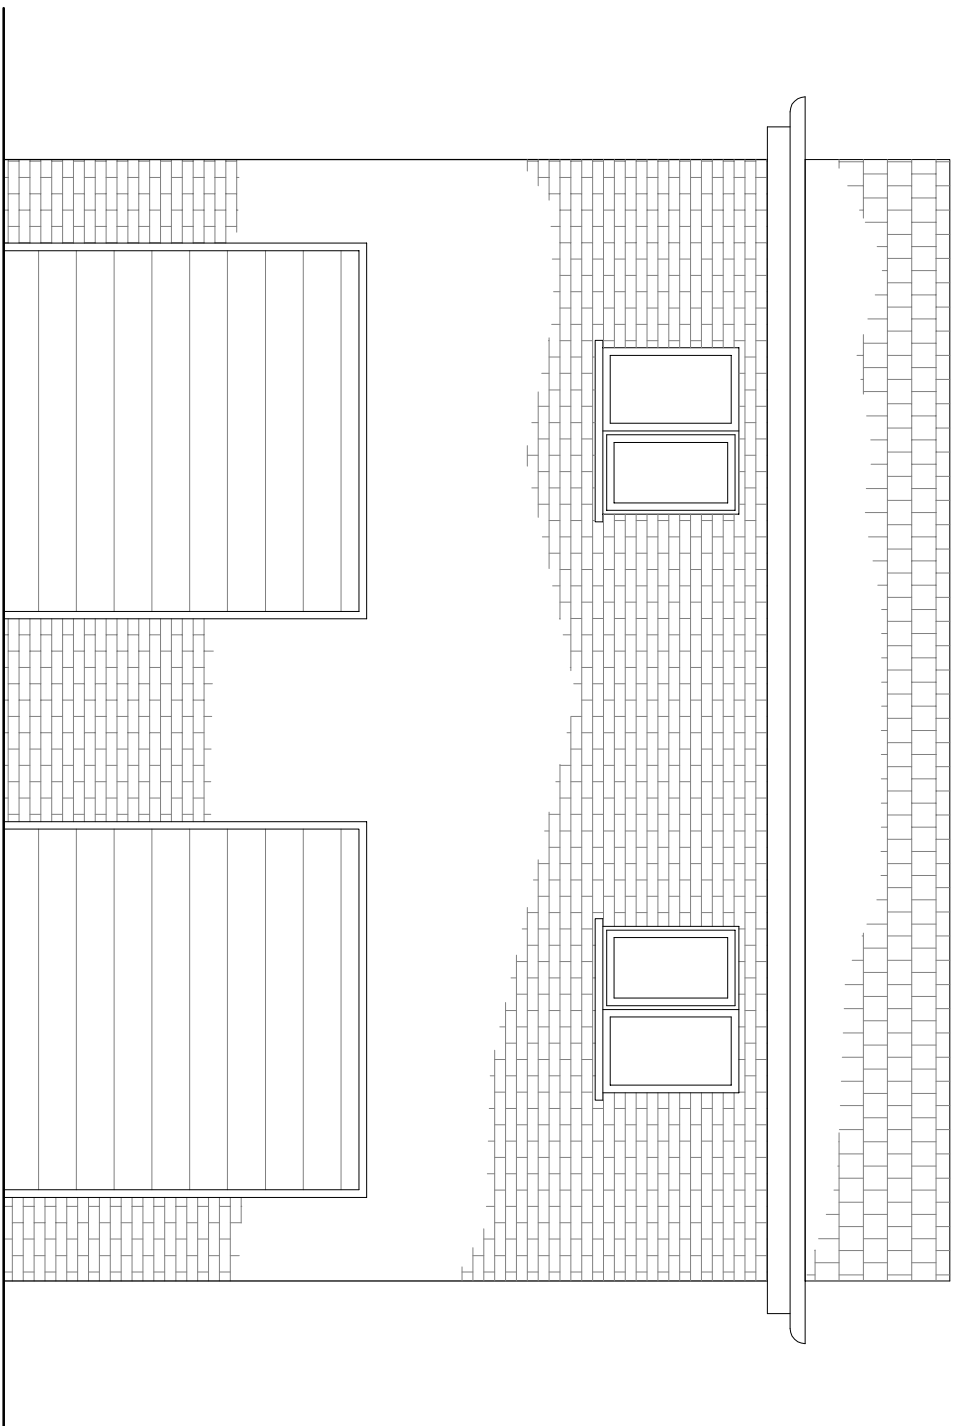


PROPOSED FRONT ELEVATION

(Scale 1:50)

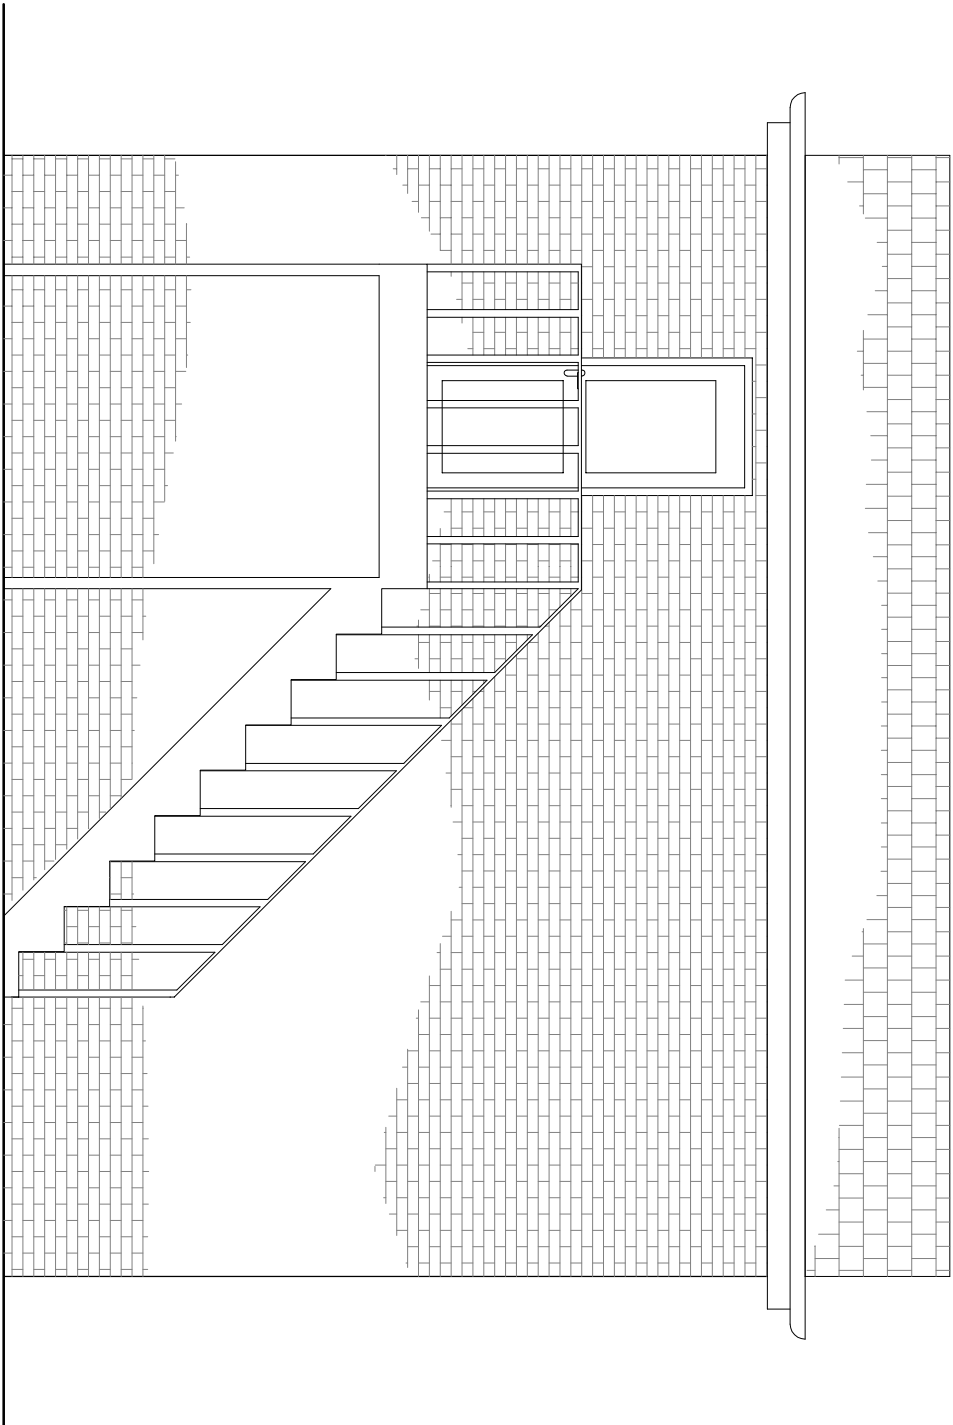


PROPOSED REAR ELEVATION

(Scale 1:50)

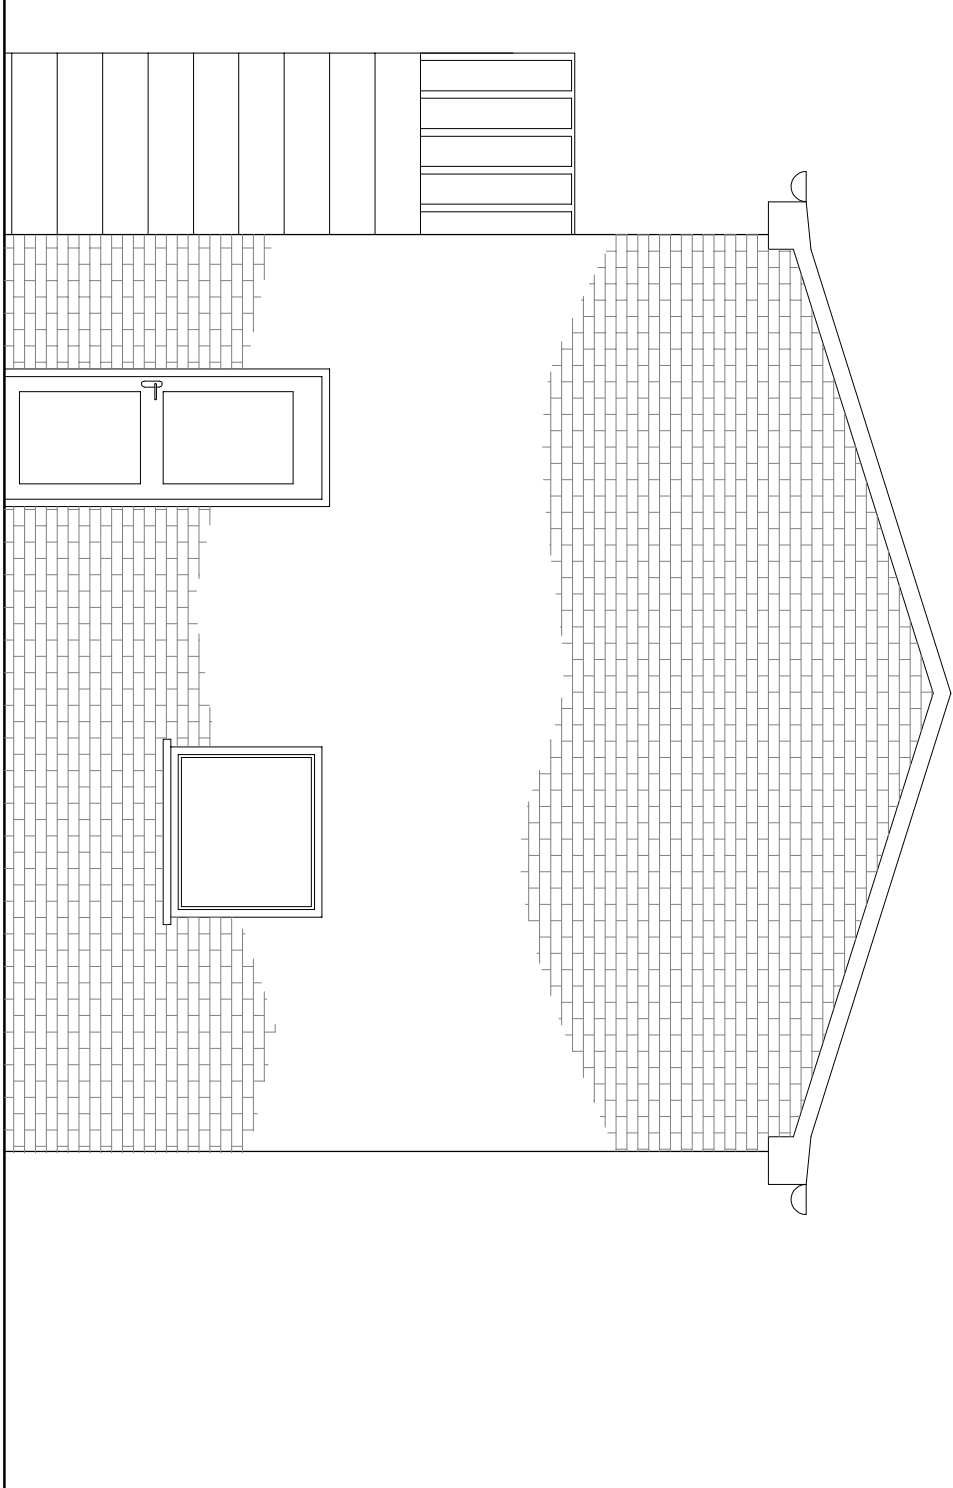


PROPOSED SIDE ELEVATION

(Scale 1:50)

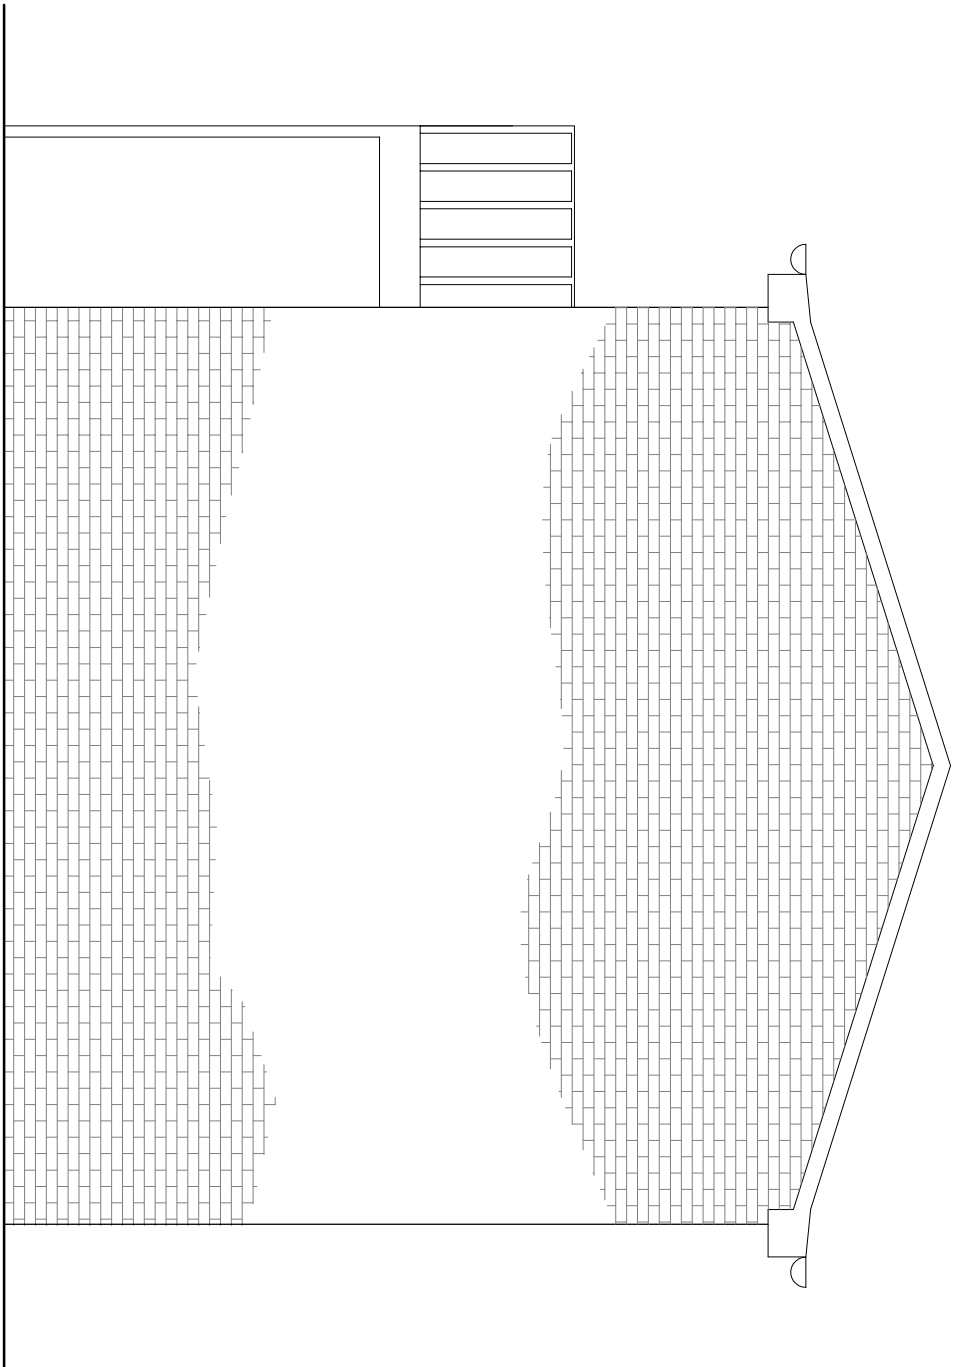

PROPOSED SIDE ELEVATION

(Scale 1:50)

 

C	Roof arrangement amended	Apr 19
B	Height increased and stairs added and dormer windows removed	Mar 19
A	Dormer windows added to front elevation	Mar 17
Rev.	Description	Date
Client Sarge		
Project 62 Peterborough Road		
Crowland		
Peterborough		
Proposed Garage		
Scale	Date	
AS SHOWN	Aug 2016	
Drawing No.	16-390-105	