



stepfordhomes

Title:

Planning Booklet

Project:

Affordable Housing Development
Clout Drove,
Crowland
Peterborough
PE6 0JG

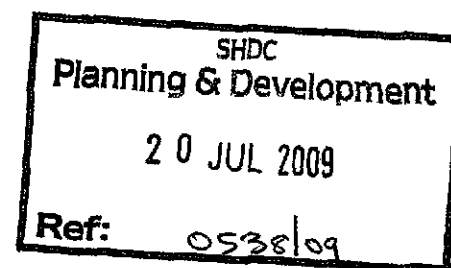

Applicant & Agent:



Stepford Homes Ltd

Date:

July 2009


stepfordhomes

©Design Copyright reserved. Written consent must be obtained before copying or reproducing this drawing. Do not scale from this drawing, use dimensioned figures only. Contractors are responsible for taking and checking site dimensions. Any discrepancy must be reported to Stepford Homes Ltd immediately.

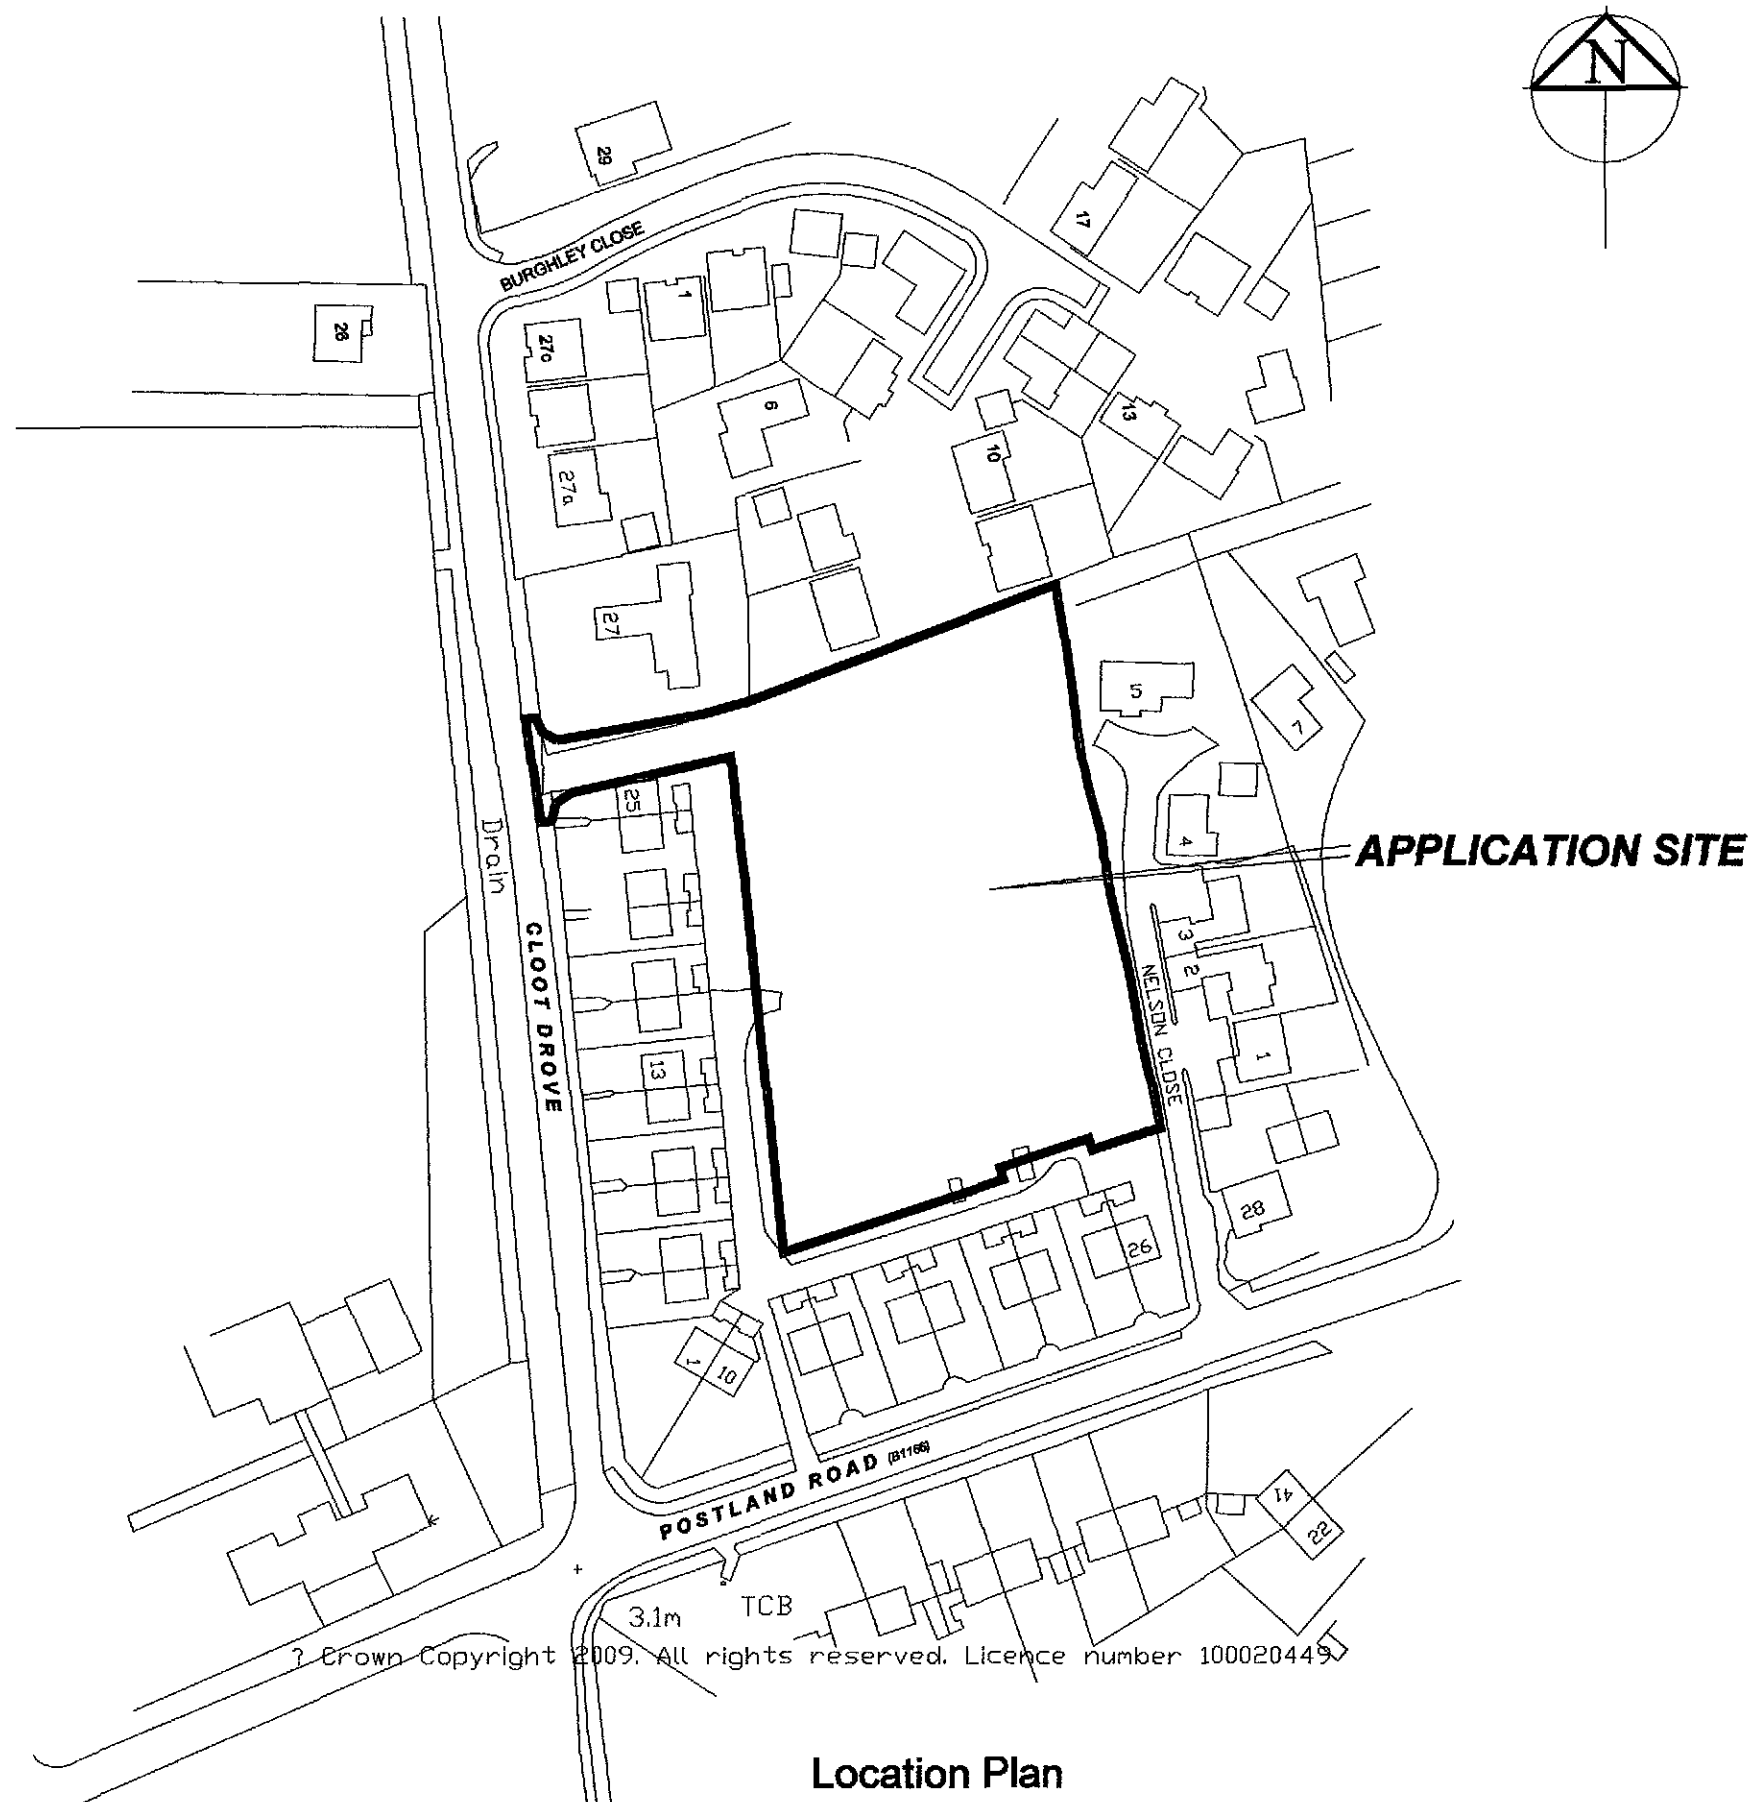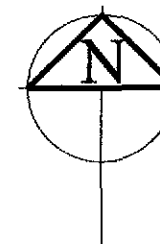

Location Plan
1:1250 scale


Rev	Description	Date

stepfordhomes

Heatherdown Elm Lane Low Fulney Spalding Lincs PE12 6EQ
T: 01775 720995 F: 01775 720996
www.stepfordhomes.com

Project		Scale
Affordable Housing Development		1:1250 @A3
Cloot Drive		Date
Crowland		July 2009
PE6 0JG		Drawing No.
		09/013/001
Title	Revision	
Location Plan		

Note:
Visibility splays as agreed with
LCC Highways under previous scheme.
(2.4m x 71m)

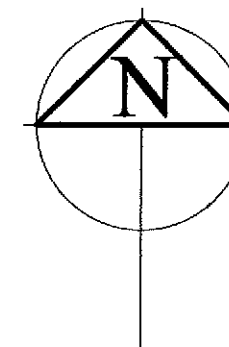


Rev	Description	Date


stepfordhomes

Heatherdown Elm Lane Low Fulney Spalding Lincs PE12 6EQ
T: 01775 720995 F: 01775 720996
www.stepfordhomes.com


Project	Scale
Affordable Housing Development: Cloot Drive, Crowland Peterborough. PE6 OJG	1:500@A3
Date	July 2009
Drawing No.	09/013/A3/002
Title	Revision
Site Layout	

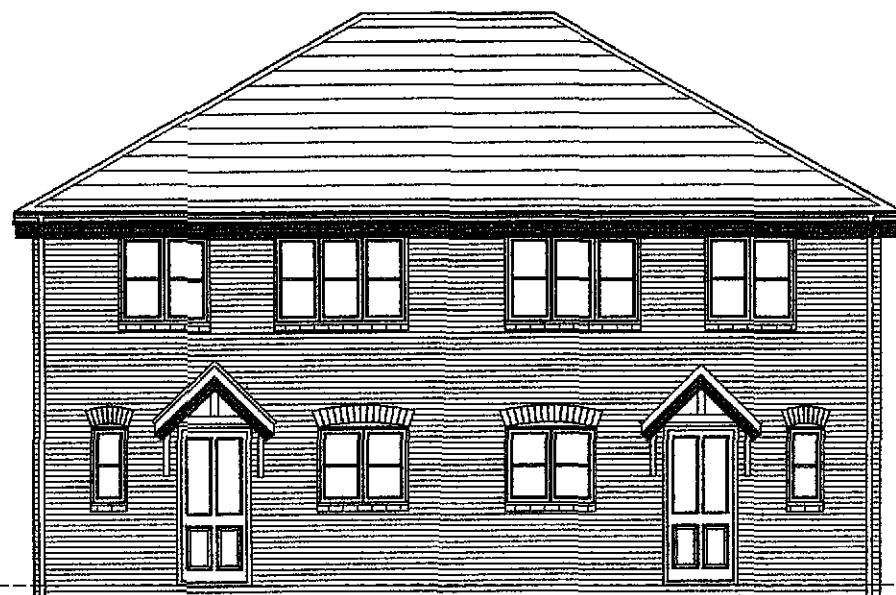


Front Elevation

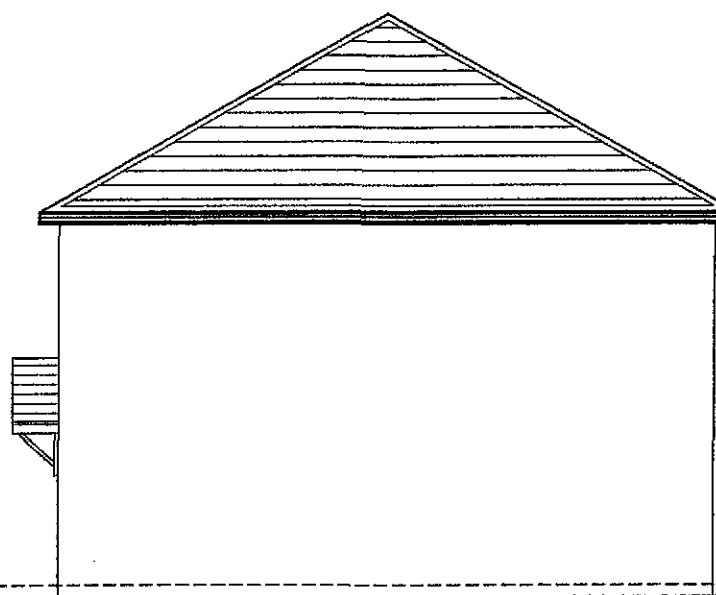


Side Elevations

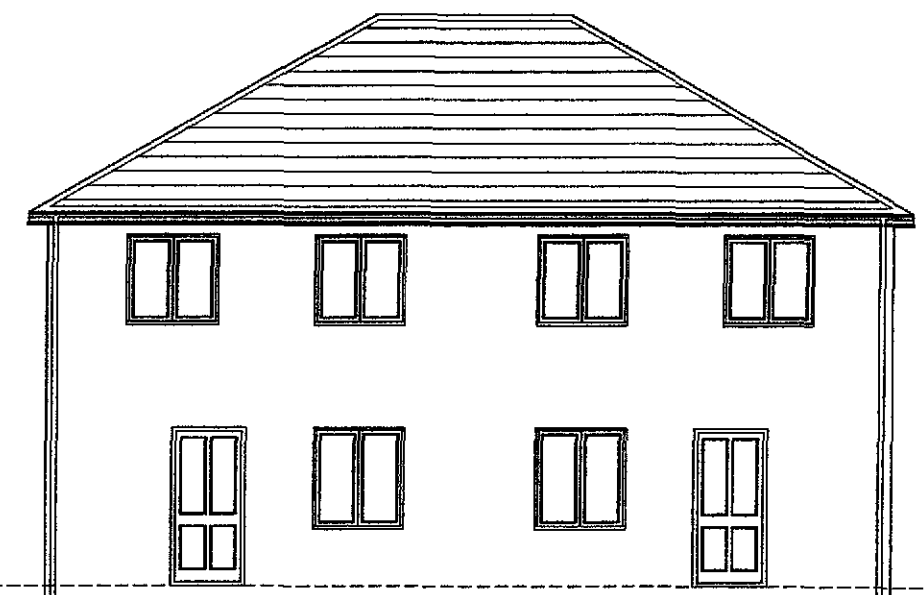

Rear Elevation

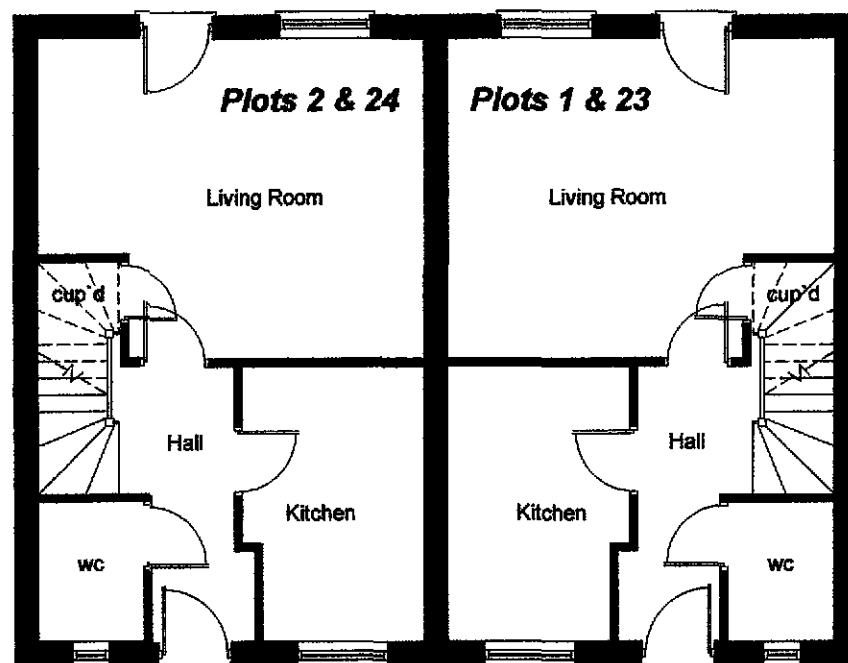

Ground Floor Layout

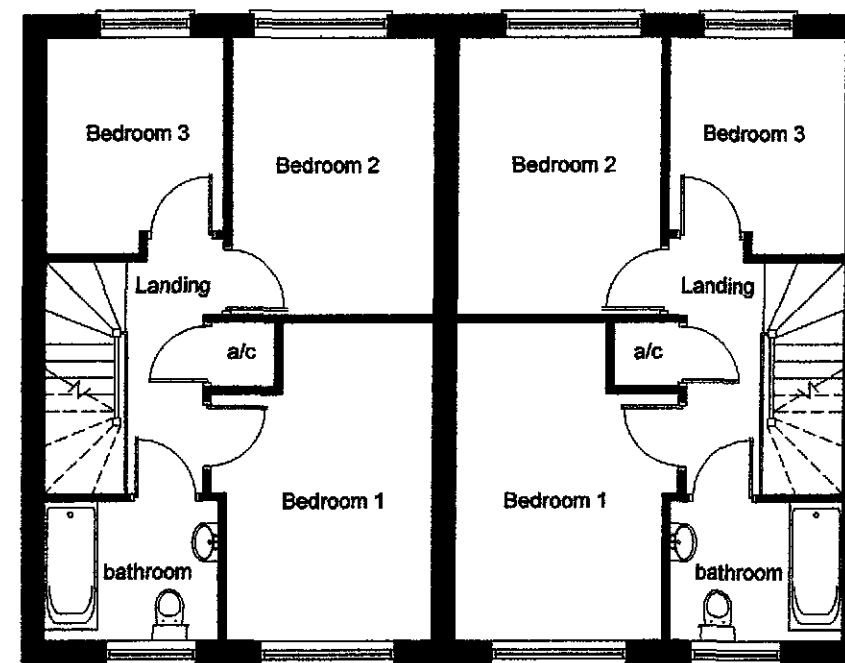


First Floor Layout

Rev	Description	Date


stepfordhomes

Heatherdown Elm Lane Low Fulney Spalding Lincs PE12 6EQ
T: 01775 720995 F: 01775 720996
www.stepfordhomes.com


House Type	Scale
The Hingham (3 Bed - 5 Person)	1:100@A3
Project	Date
Affordable Housing Development Clout Drive, Crowland PE6 0JG	July 2009
Title	Revision
Plots 1, 2, 23 & 24 Layouts & Elevations	09/013/003

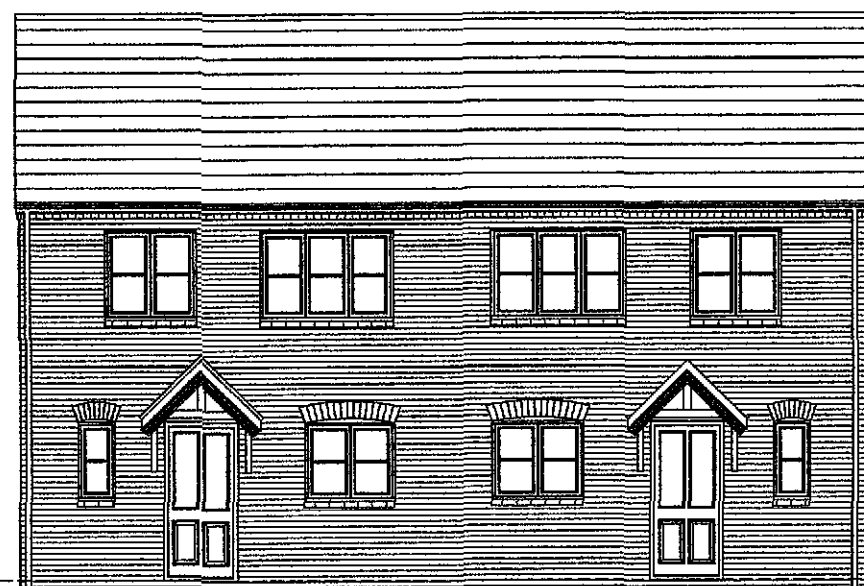


Front Elevation

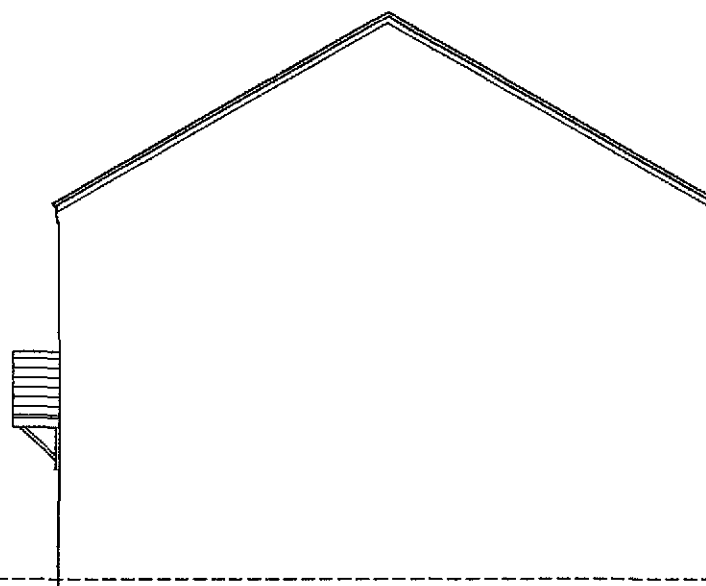


Side Elevations

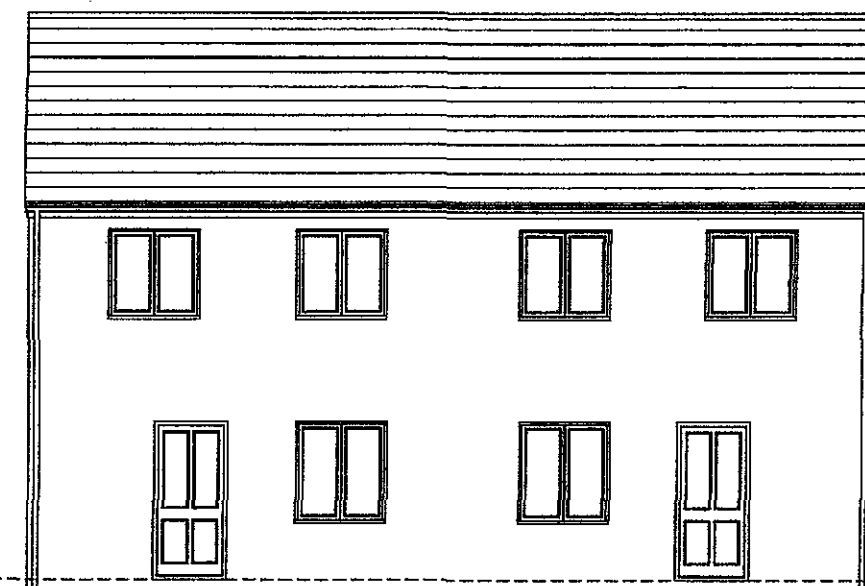

Rear Elevation

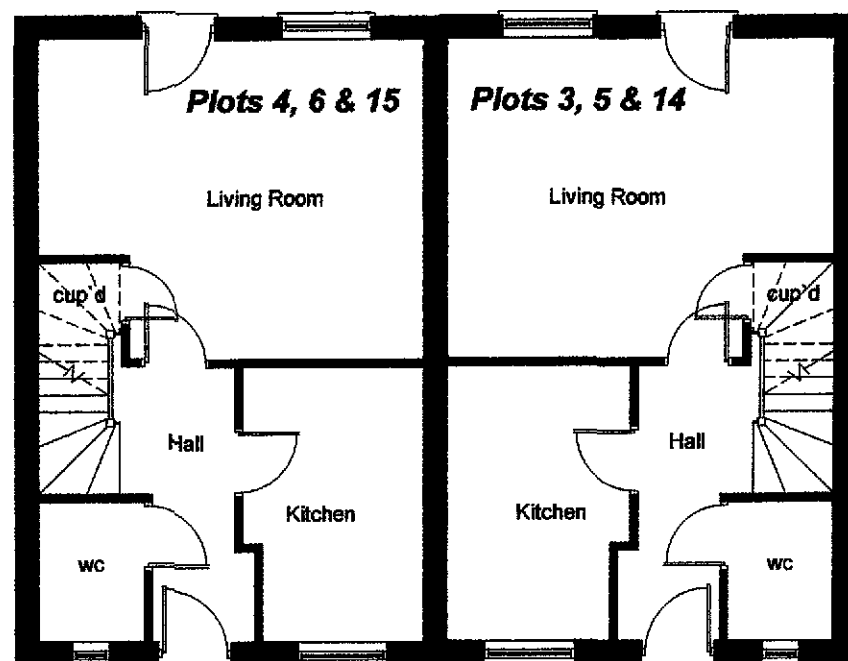

Ground Floor Layout

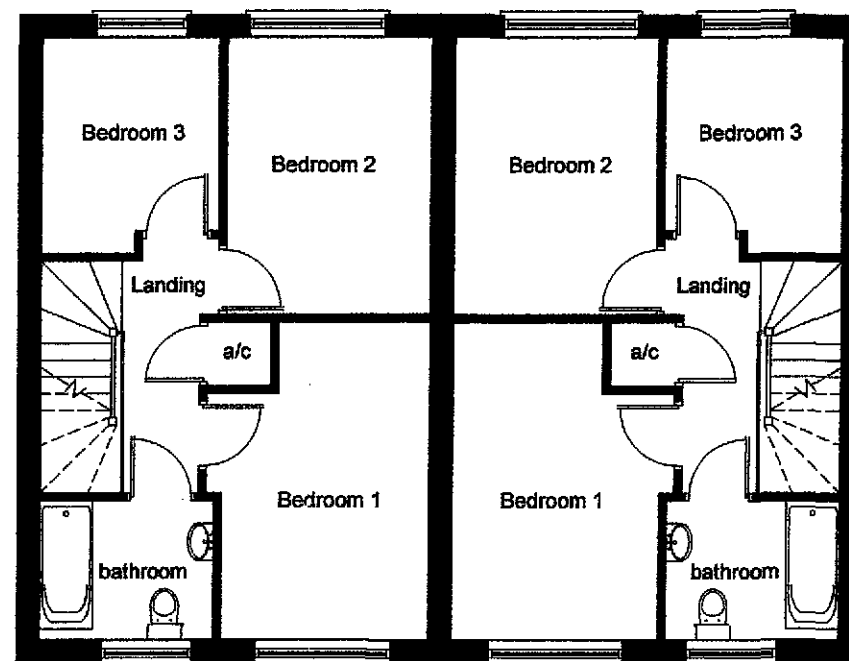


First Floor Layout

Rev	Description	Date


stepfordhomes

Heatherdown Elm Lane Low Fulney Spalding Lincs PE12 6EQ
T: 01775 720995 F: 01775 720996
www.stepfordhomes.com

House Type	Scale
The Hingham (3 Bed - 5 Person)	1:100@A3
Project	Date
Affordable Housing Development Clout Drove, Crowland PE6 0JG	July 2009
	Drawing No.
	09/013/004
Title	Revision
Plots 3, 4, 5, 6, 14 & 15 Layouts & Elevations	

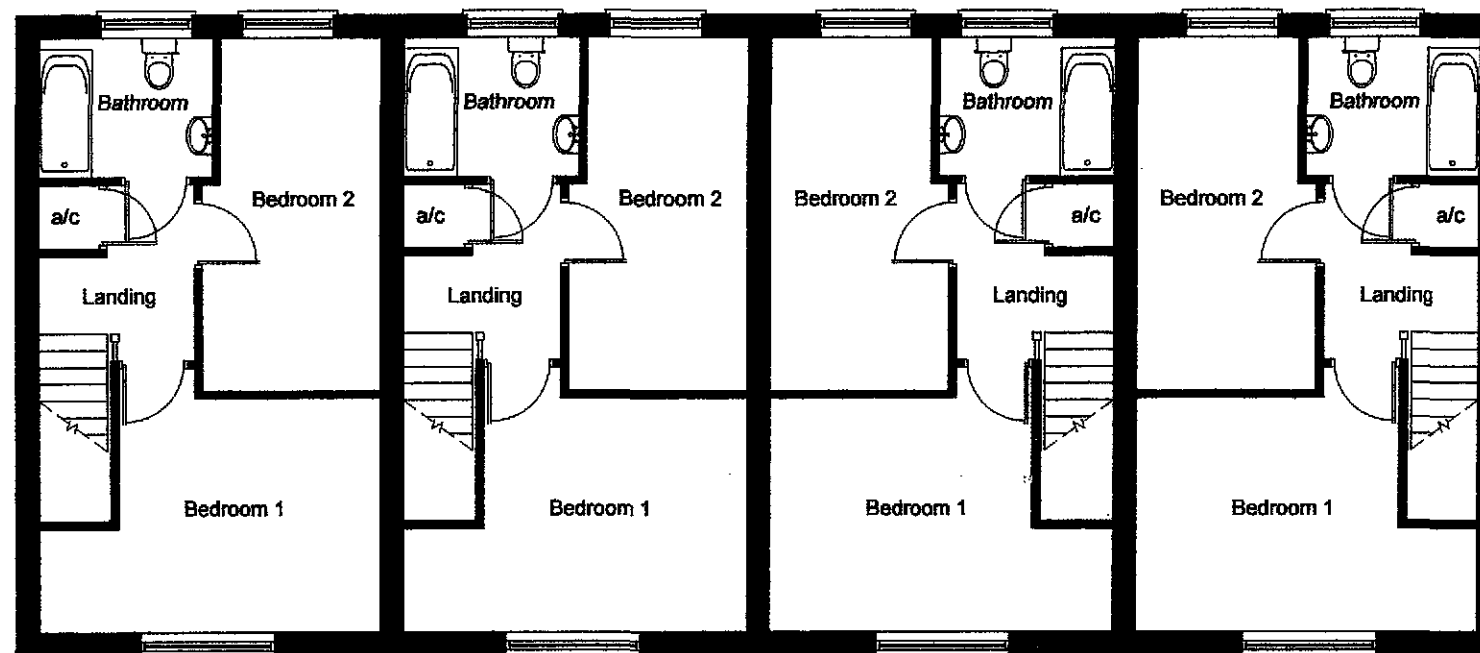

First Floor Layouts

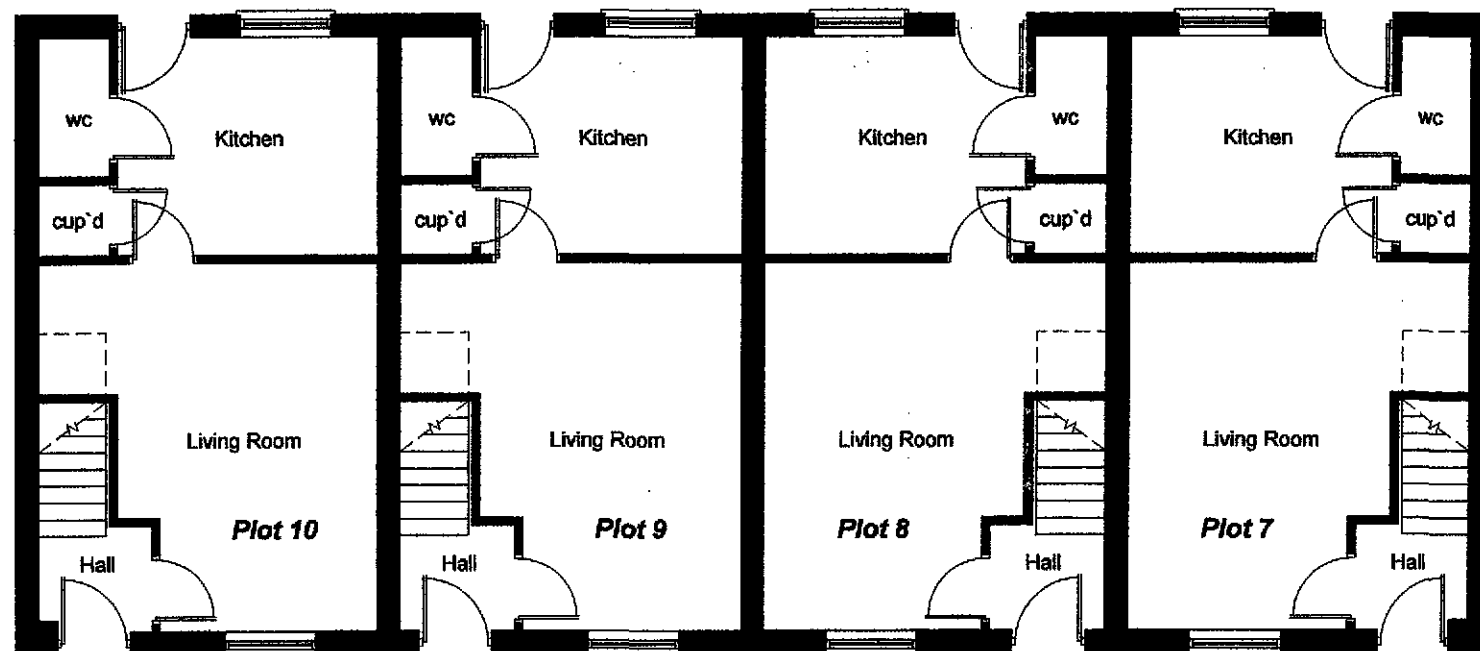

Ground Floor Layouts

Rev	Description	Date

stepfordhomes

Heatherdown Elm Lane Low Fulney Spalding Lincs PE12 6EQ
T: 01775 720995 F: 01775 720996
www.stepfordhomes.com


House Type	Scale
The Walsham (2 Bed - 4 Person)	1:100 @ A3

Project	Date
Affordable Housing Development Clout Drive, Crowland PE6 0JG	July 2009
	Drawing No.
	09/013/005

Title	Revision
Plots 7 - 10 - Floor Layouts	



Front Elevation

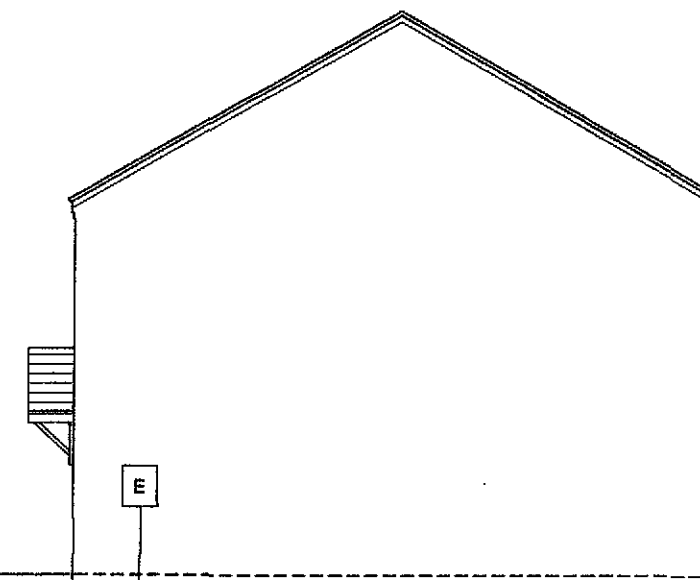

Side Elevations



Rear Elevation

Rev	Description	Date


stepfordhomes

Heatherdown Elm Lane Low Fulney Spalding Lincs PE12 6EQ
T: 01775 720995 F: 01775 720996
www.stepfordhomes.com


House Type	Scale
The Walsham (2 Bed - 4 Person)	1:100@A3

Project	Date
Affordable Housing Development	July 2009
Clout Drove, Crowland PE6 0JG	Drawing No. 09/ 013/006


Title	Revision
Plots 7 - 10 - Elevations	

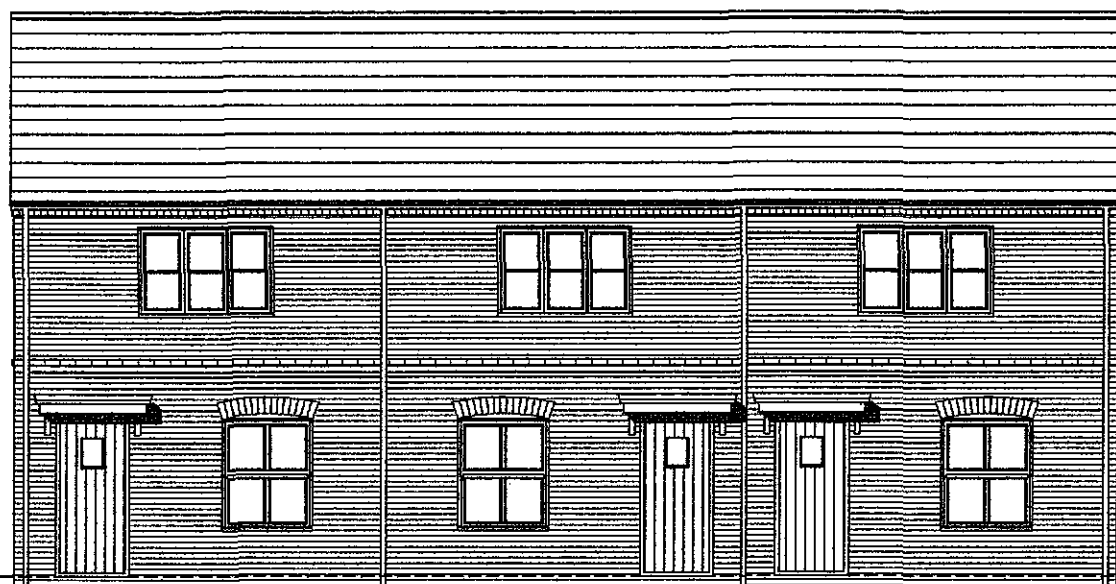


Front Elevation

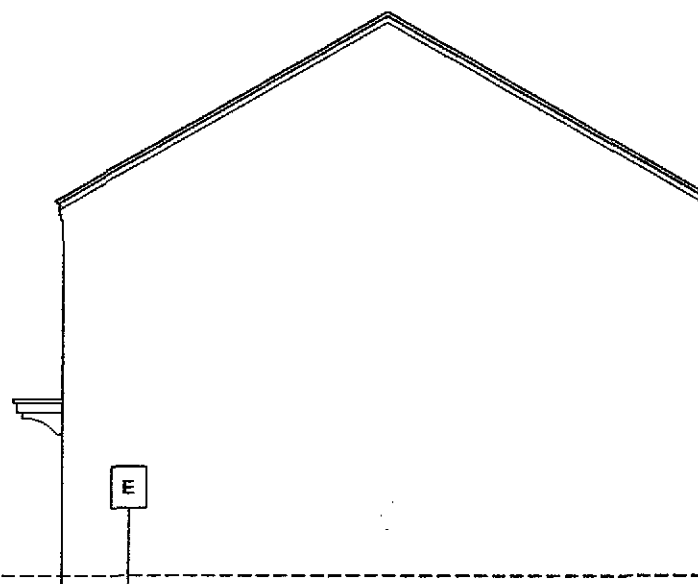


Side Elevations

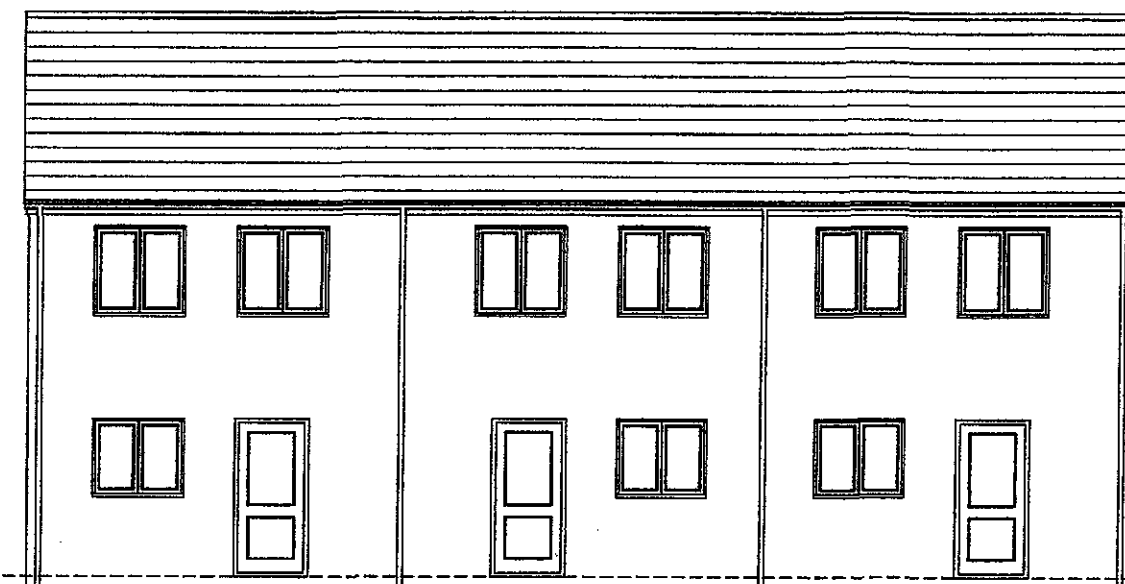

Rear Elevation

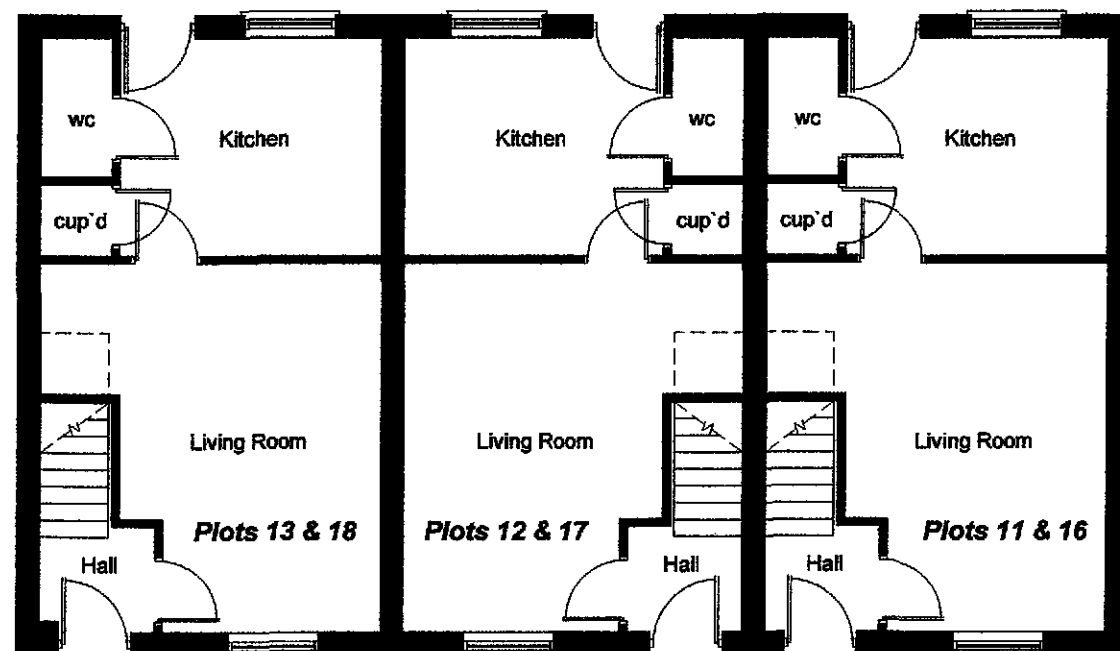

Ground Floor Layouts

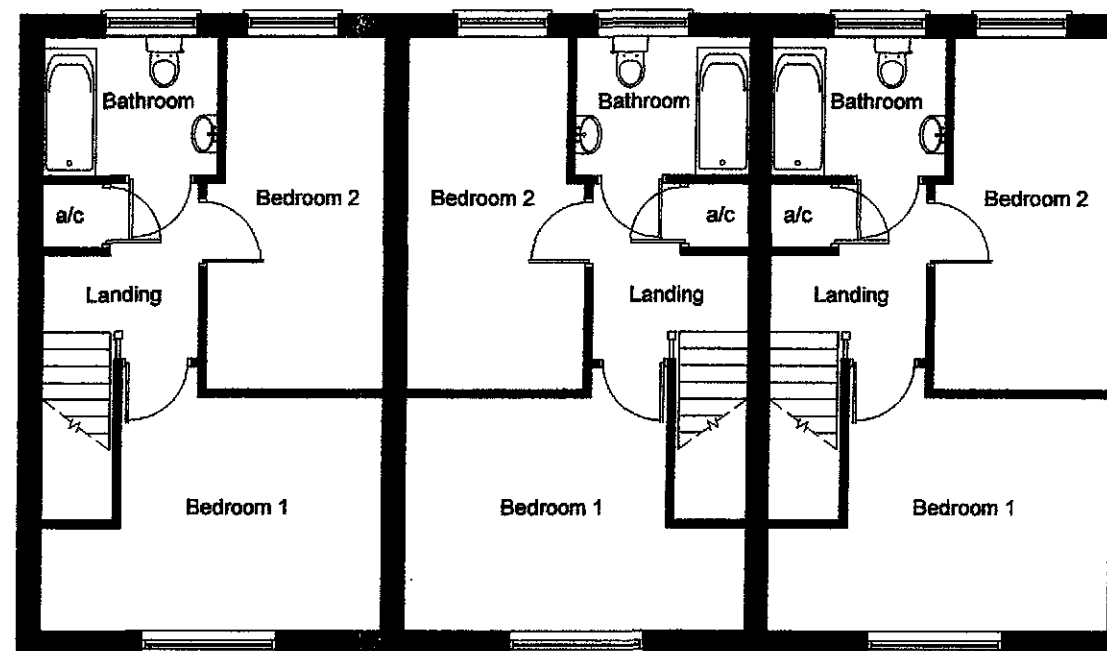

First Floor Layouts

Rev	Description	Date

stepfordhomes


Heatherdown Elm Lane Low Fulney Spalding Lincs PE12 6EQ
T: 01775 720995 F: 01775 720996
www.stepfordhomes.com

House Type	Scale
The Walsham (2 Bed - 4 Person)	1:100 @ A3
Project	Date
Affordable Housing Development Clout Drove, Crowland PE6 0JG	July 2009
	Drawing No.
	09/013/007

Title	Revision
Plots 11 - 13 & 16 - 18 Layouts & Elevations	




Front Elevation

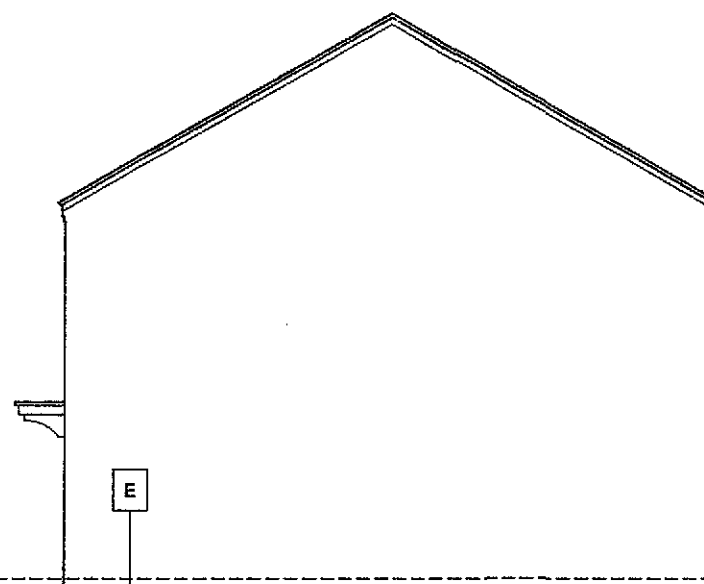


Side Elevations



Rear Elevation

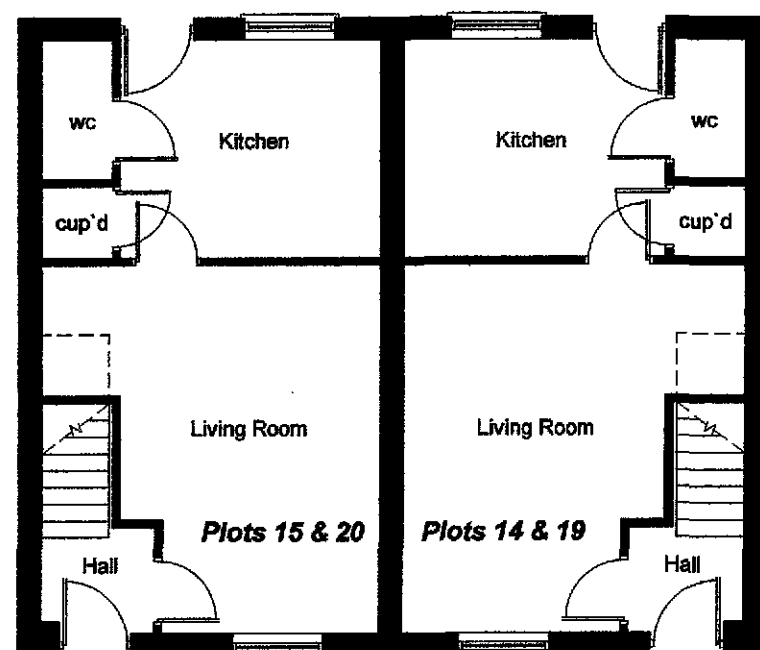

Ground Floor Layouts

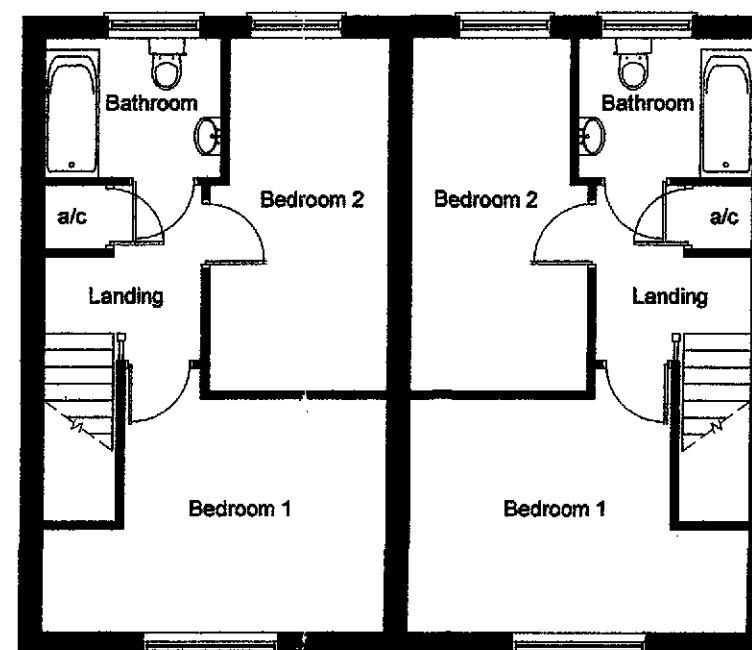

First Floor Layouts

Rev	Description	Date
-----	-------------	------

stepfordhomes

Heatherdown Elm Lane Low Fulney Spalding Lincs PE12 6EQ
T: 01775 720995 F: 01775 720996
www.stepfordhomes.com


House Type	Scale
The Walsham (2 Bed - 4 Person)	1:100 @ A3

Project	Date
Affordable Housing Development	July 2009
Cloot Drove, Crowland	Drawing No.
PE6 0JG	09/013/008


Title	Revision
Plots 19 & 20 Layouts & Elevations	




Front Elevation

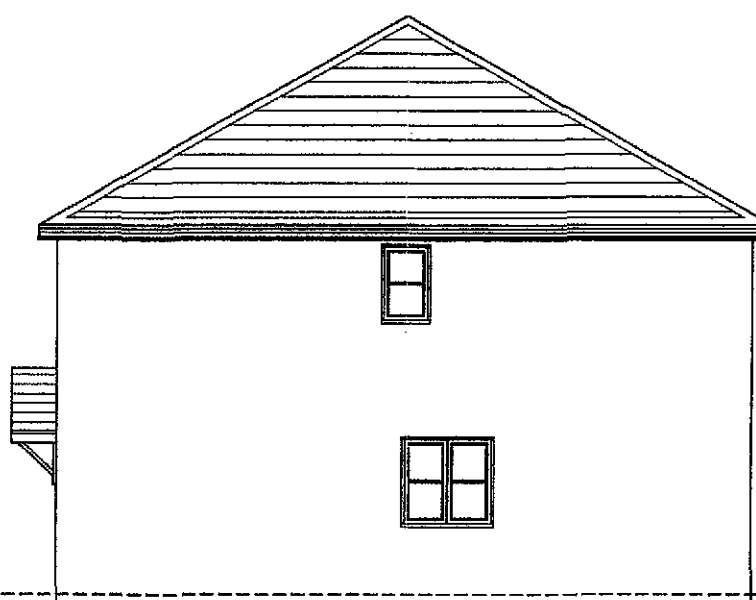


Side Elevations

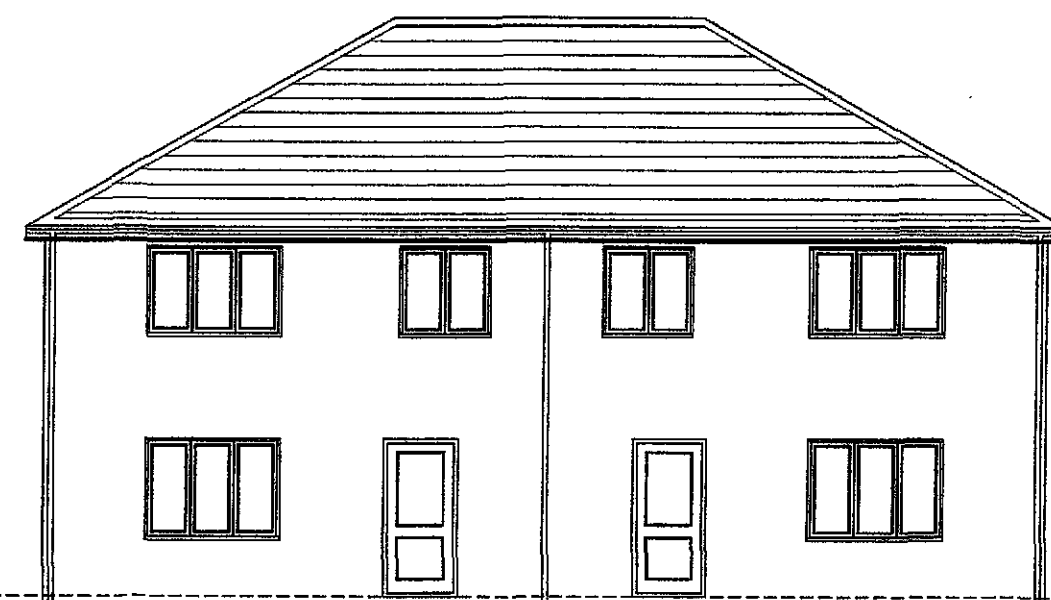

Rear Elevation

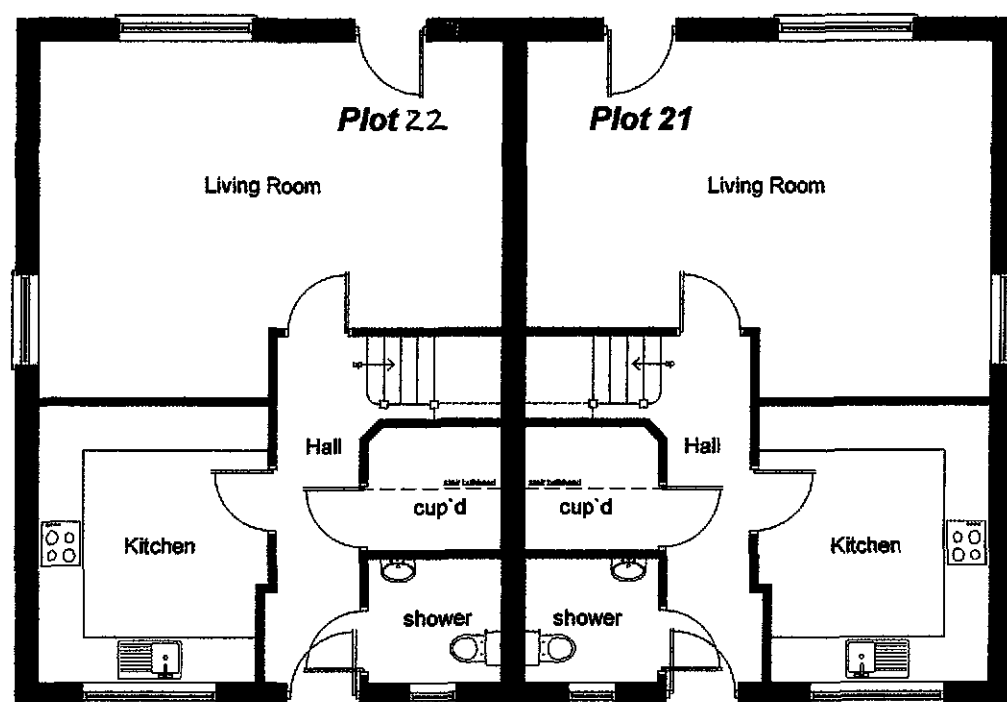

Ground Floor Layout

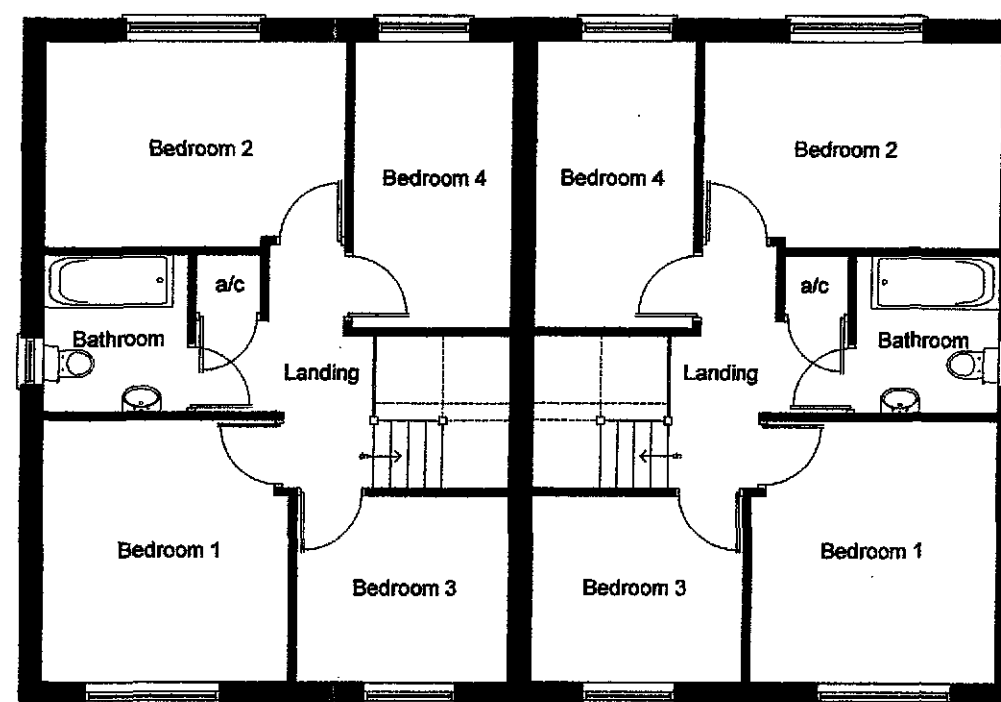

First Floor Layout

Rev	Description	Date

stepfordhomes

Heatherdown Elm Lane Low Fulney Spalding Lincs PE12 6EQ
T: 01775 720995 F: 01775 720996
www.stepfordhomes.com

House Type **The Brancaster** (4 Bed - 6 Person) Scale 1:100@A3

Project Affordable Housing Development Date July 2009
Clout Drove
Crowland
PE6 0JG
Drawing No. 09/013/009

Title Plots 21 & 22 Layouts & Elevations Revision