


Front elevation



Side elevation

Rear elevation

Side elevation

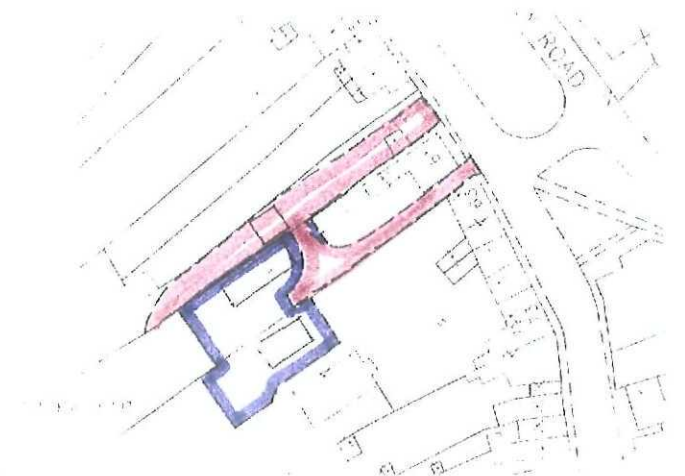

Location 1:1250

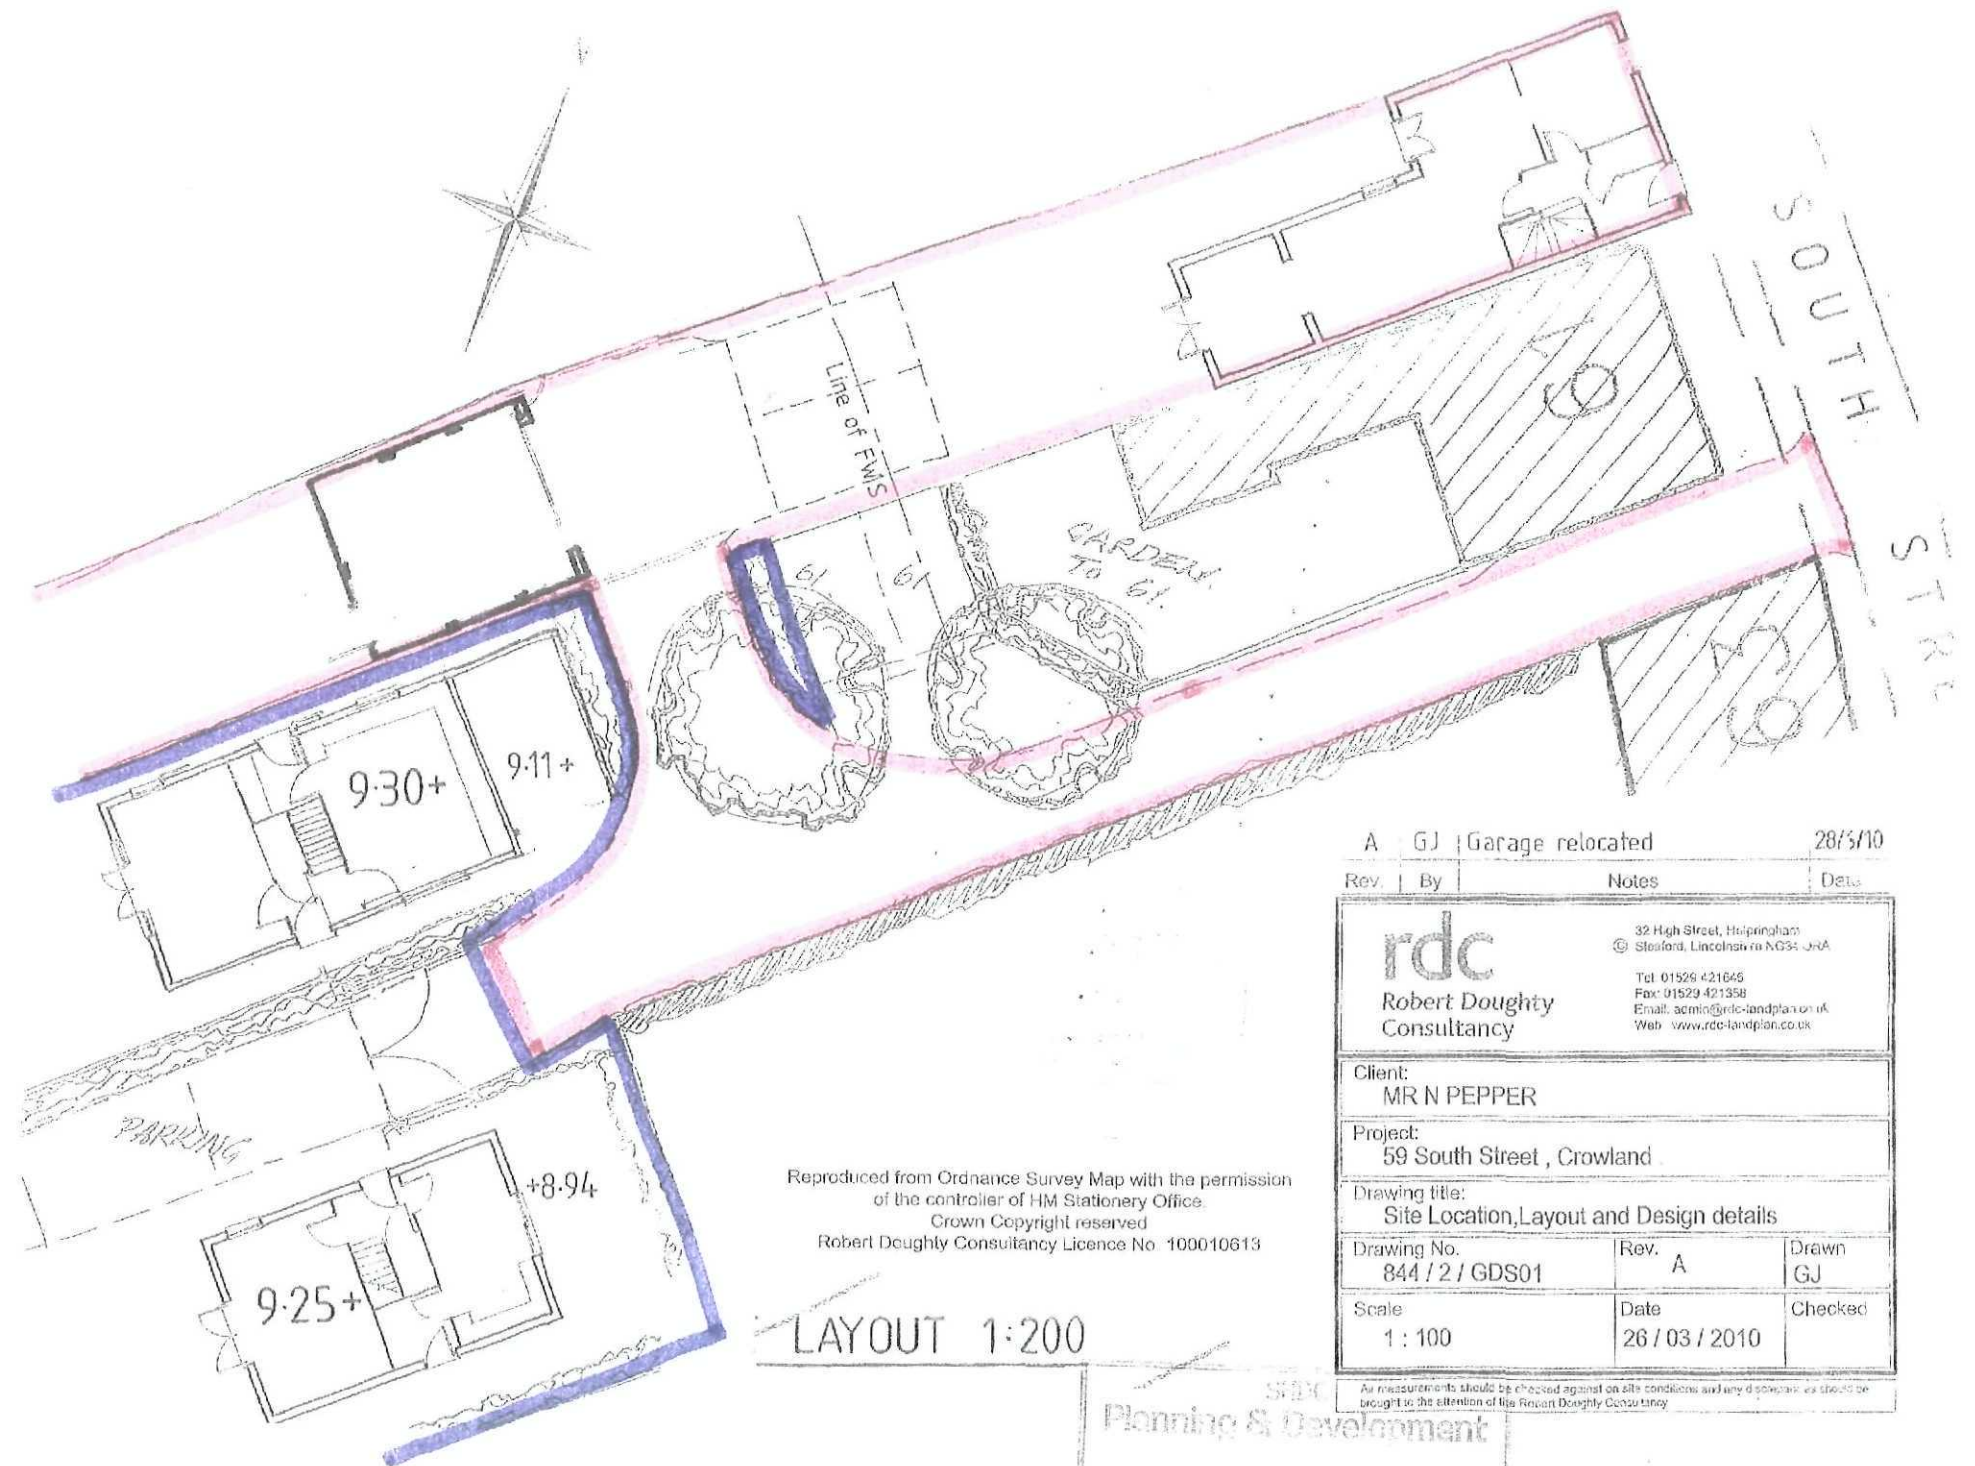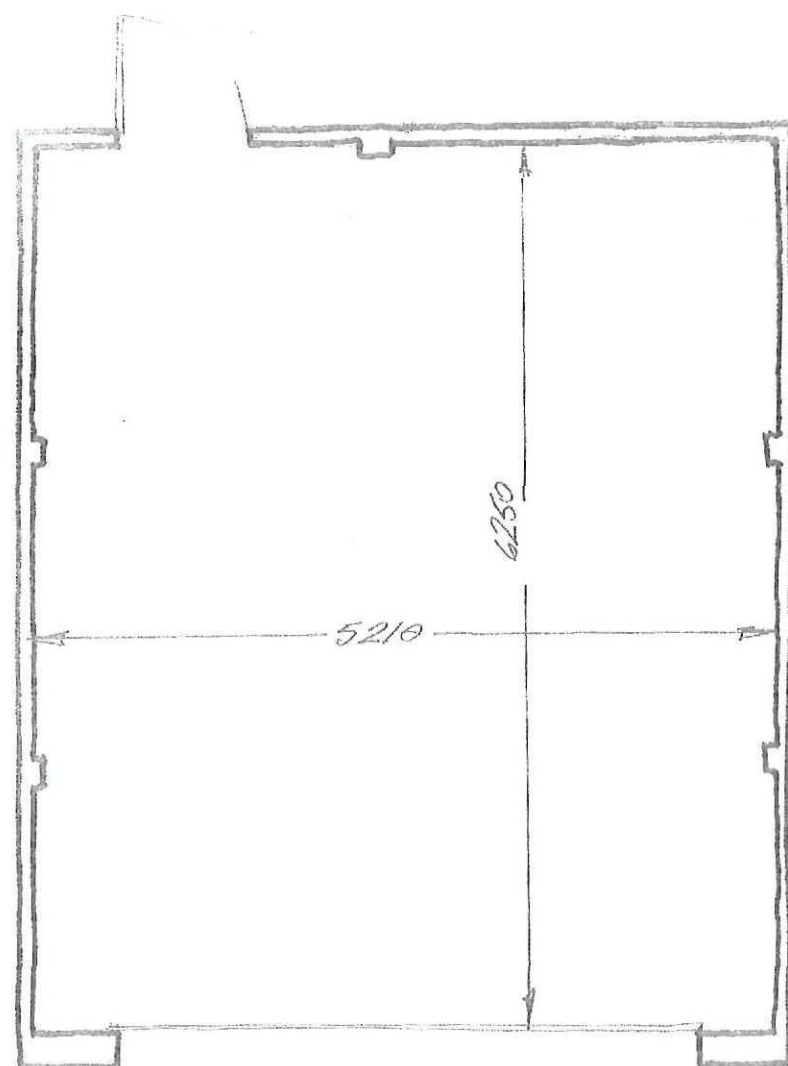

Reproduced from Ordnance Survey Map with the permission of the controller of HM Stationery Office.
Crown Copyright reserved
Robert Doughty Consultancy Licence No. 100010613

LAYOUT 1:200

Rev.	By	Notes	Date
A	GJ	Garage relocated	28/3/10
rdc Robert Doughty Consultancy 32 High Street, Halespennham Stamford, Lincolnshire NG34 4JA Tel: 01529 421645 Fax: 01529 421358 Email: admin@rdc-landplan.co.uk Web: www.rdc-landplan.co.uk			
Client: MR N PEPPER			
Project: 59 South Street, Crowland			
Drawing title: Site Location, Layout and Design details			
Drawing No. 844 / 2 / GDS01	Rev. A	Drawn GJ	
Scale 1:100	Date 26 / 03 / 2010	Checked	

Planning & Development

01 JUL 2010

Ref: 0544-10