




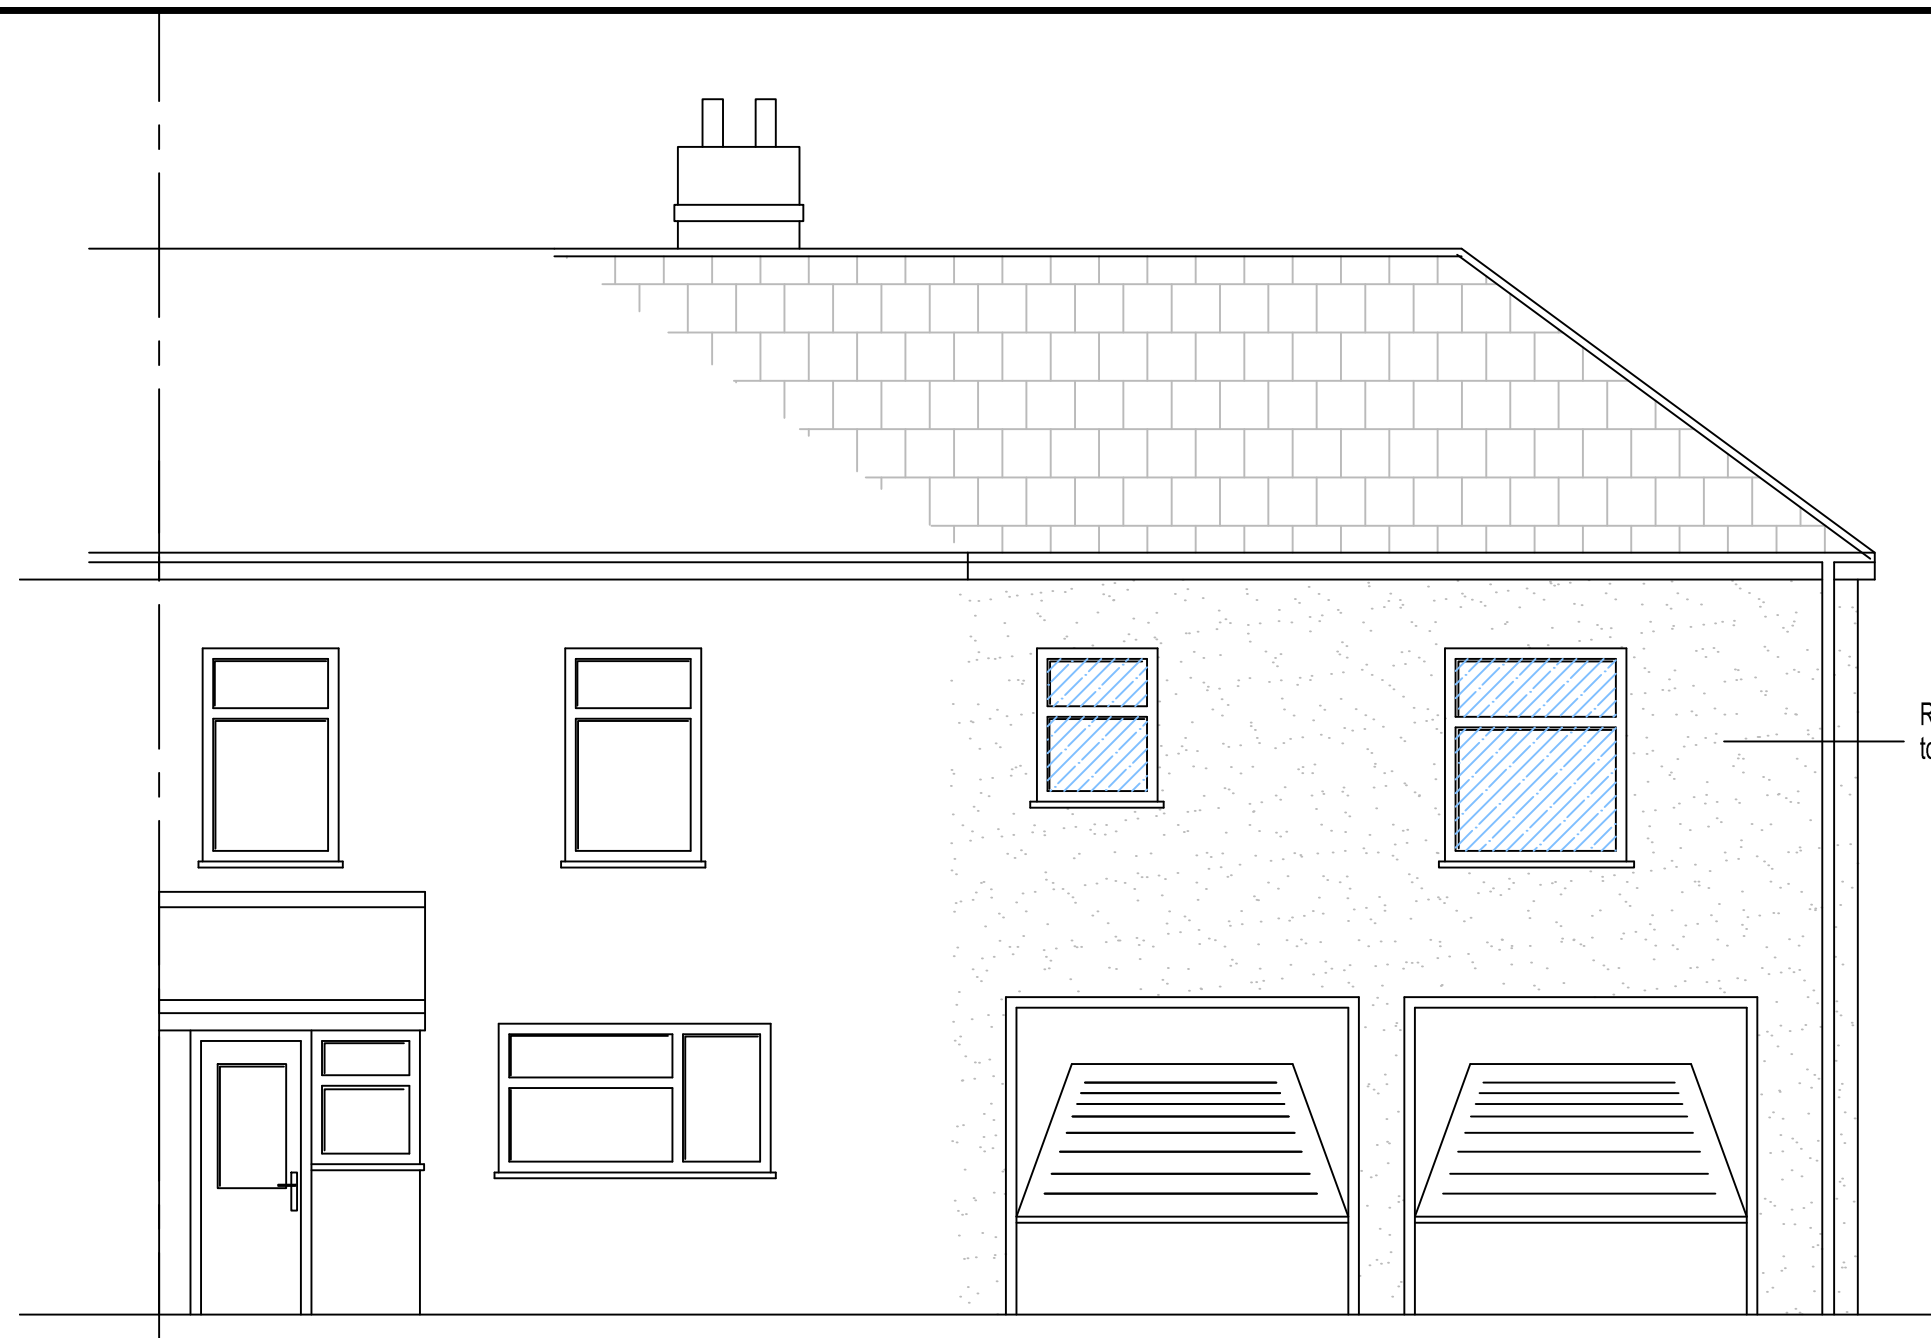


PROPOSED FRONT ELEVATION 1:50

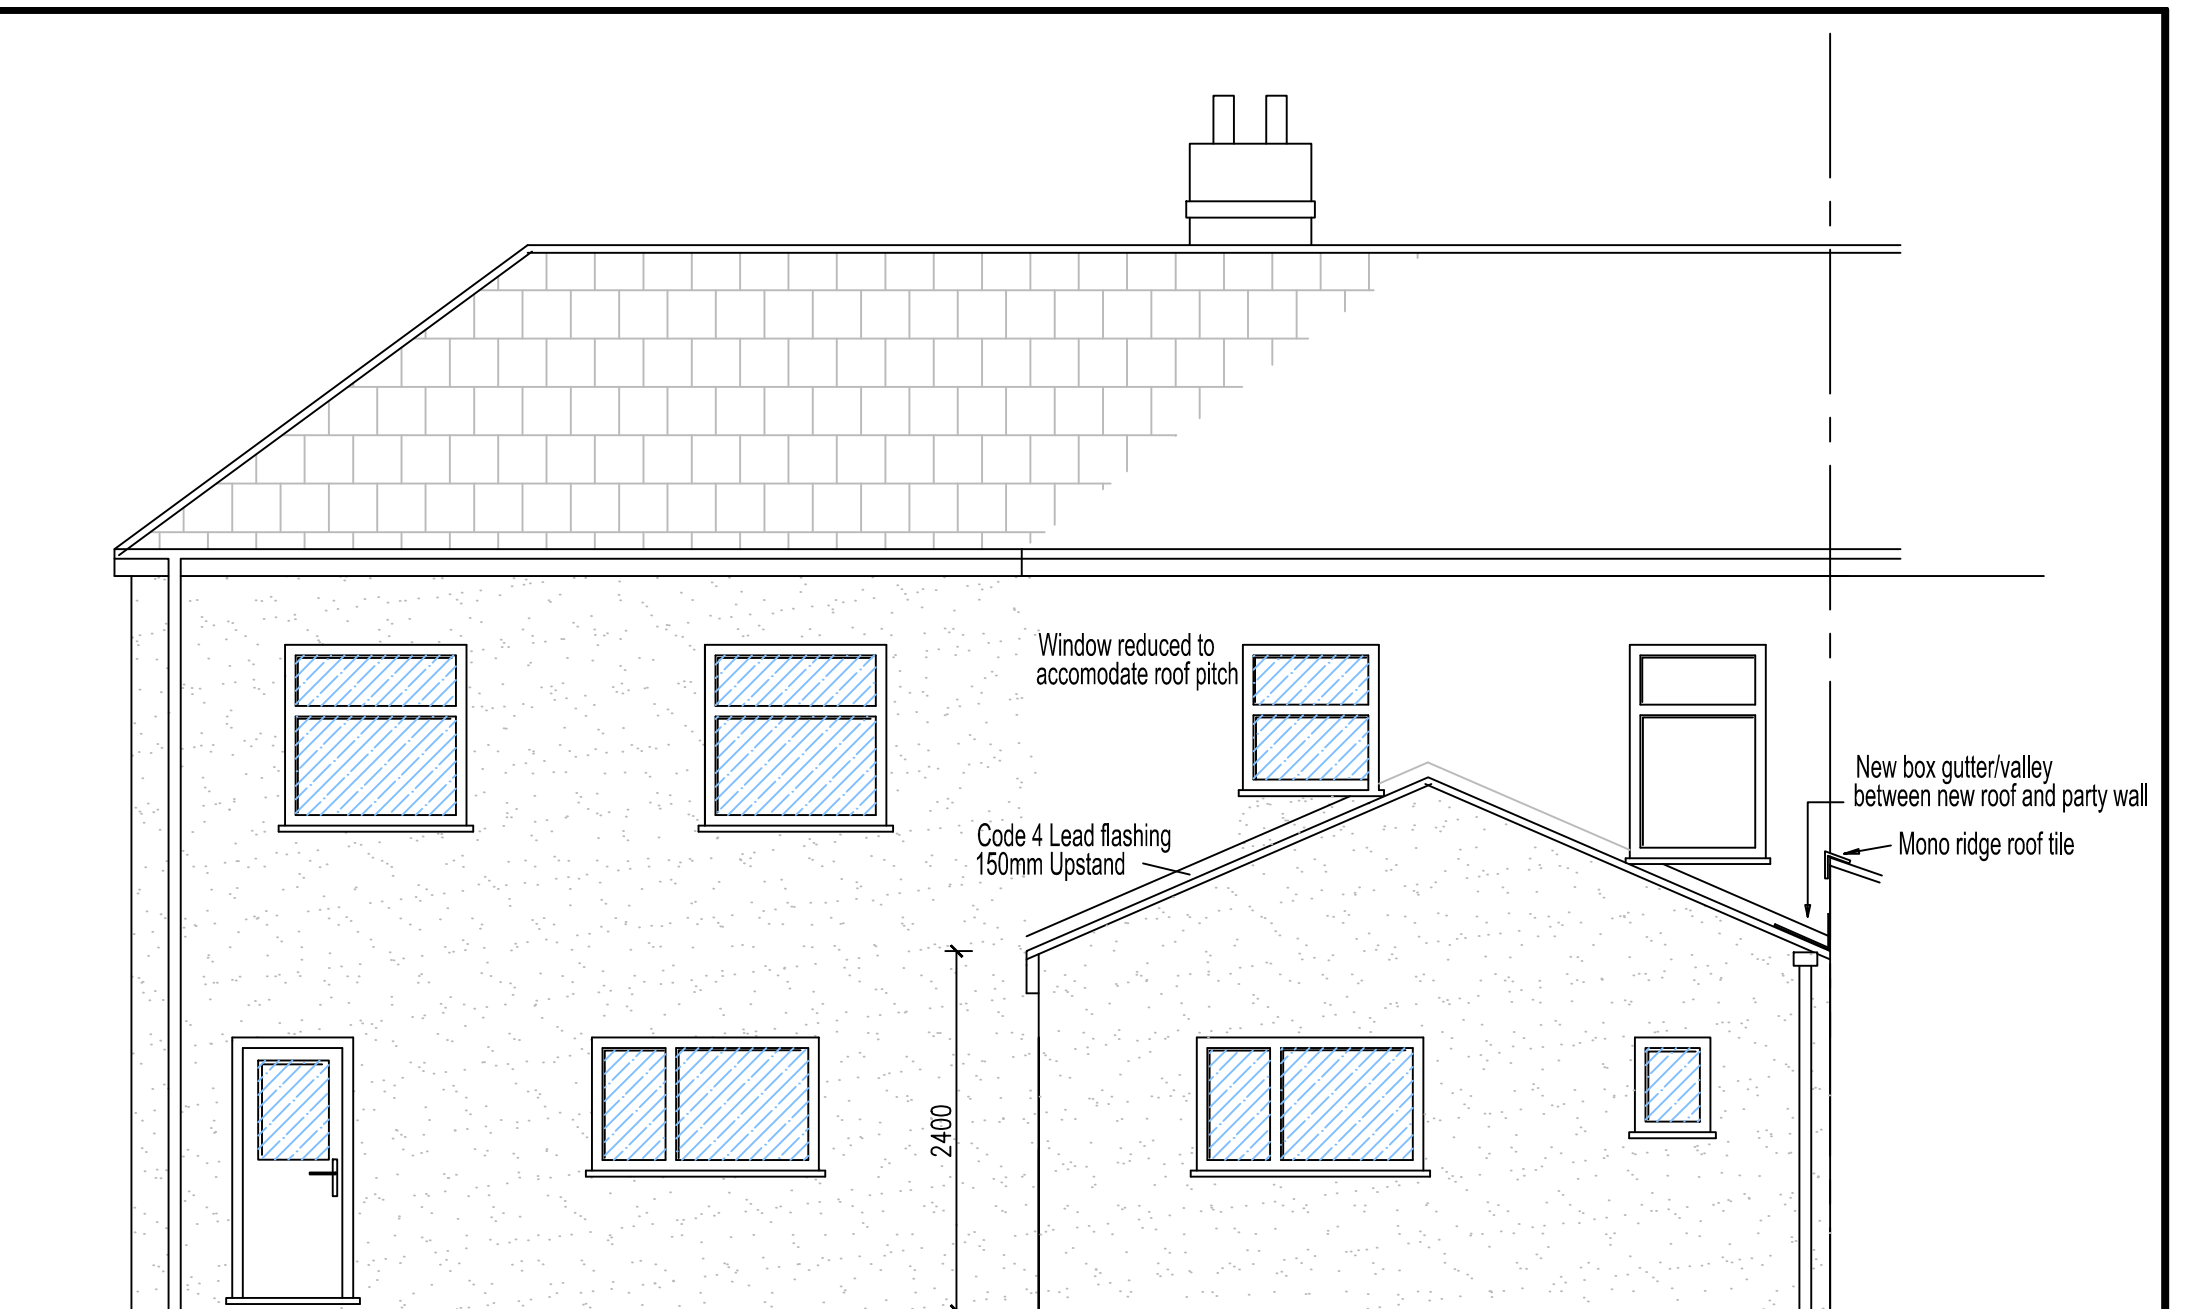

PROPOSED REAR ELEVATION 1:50

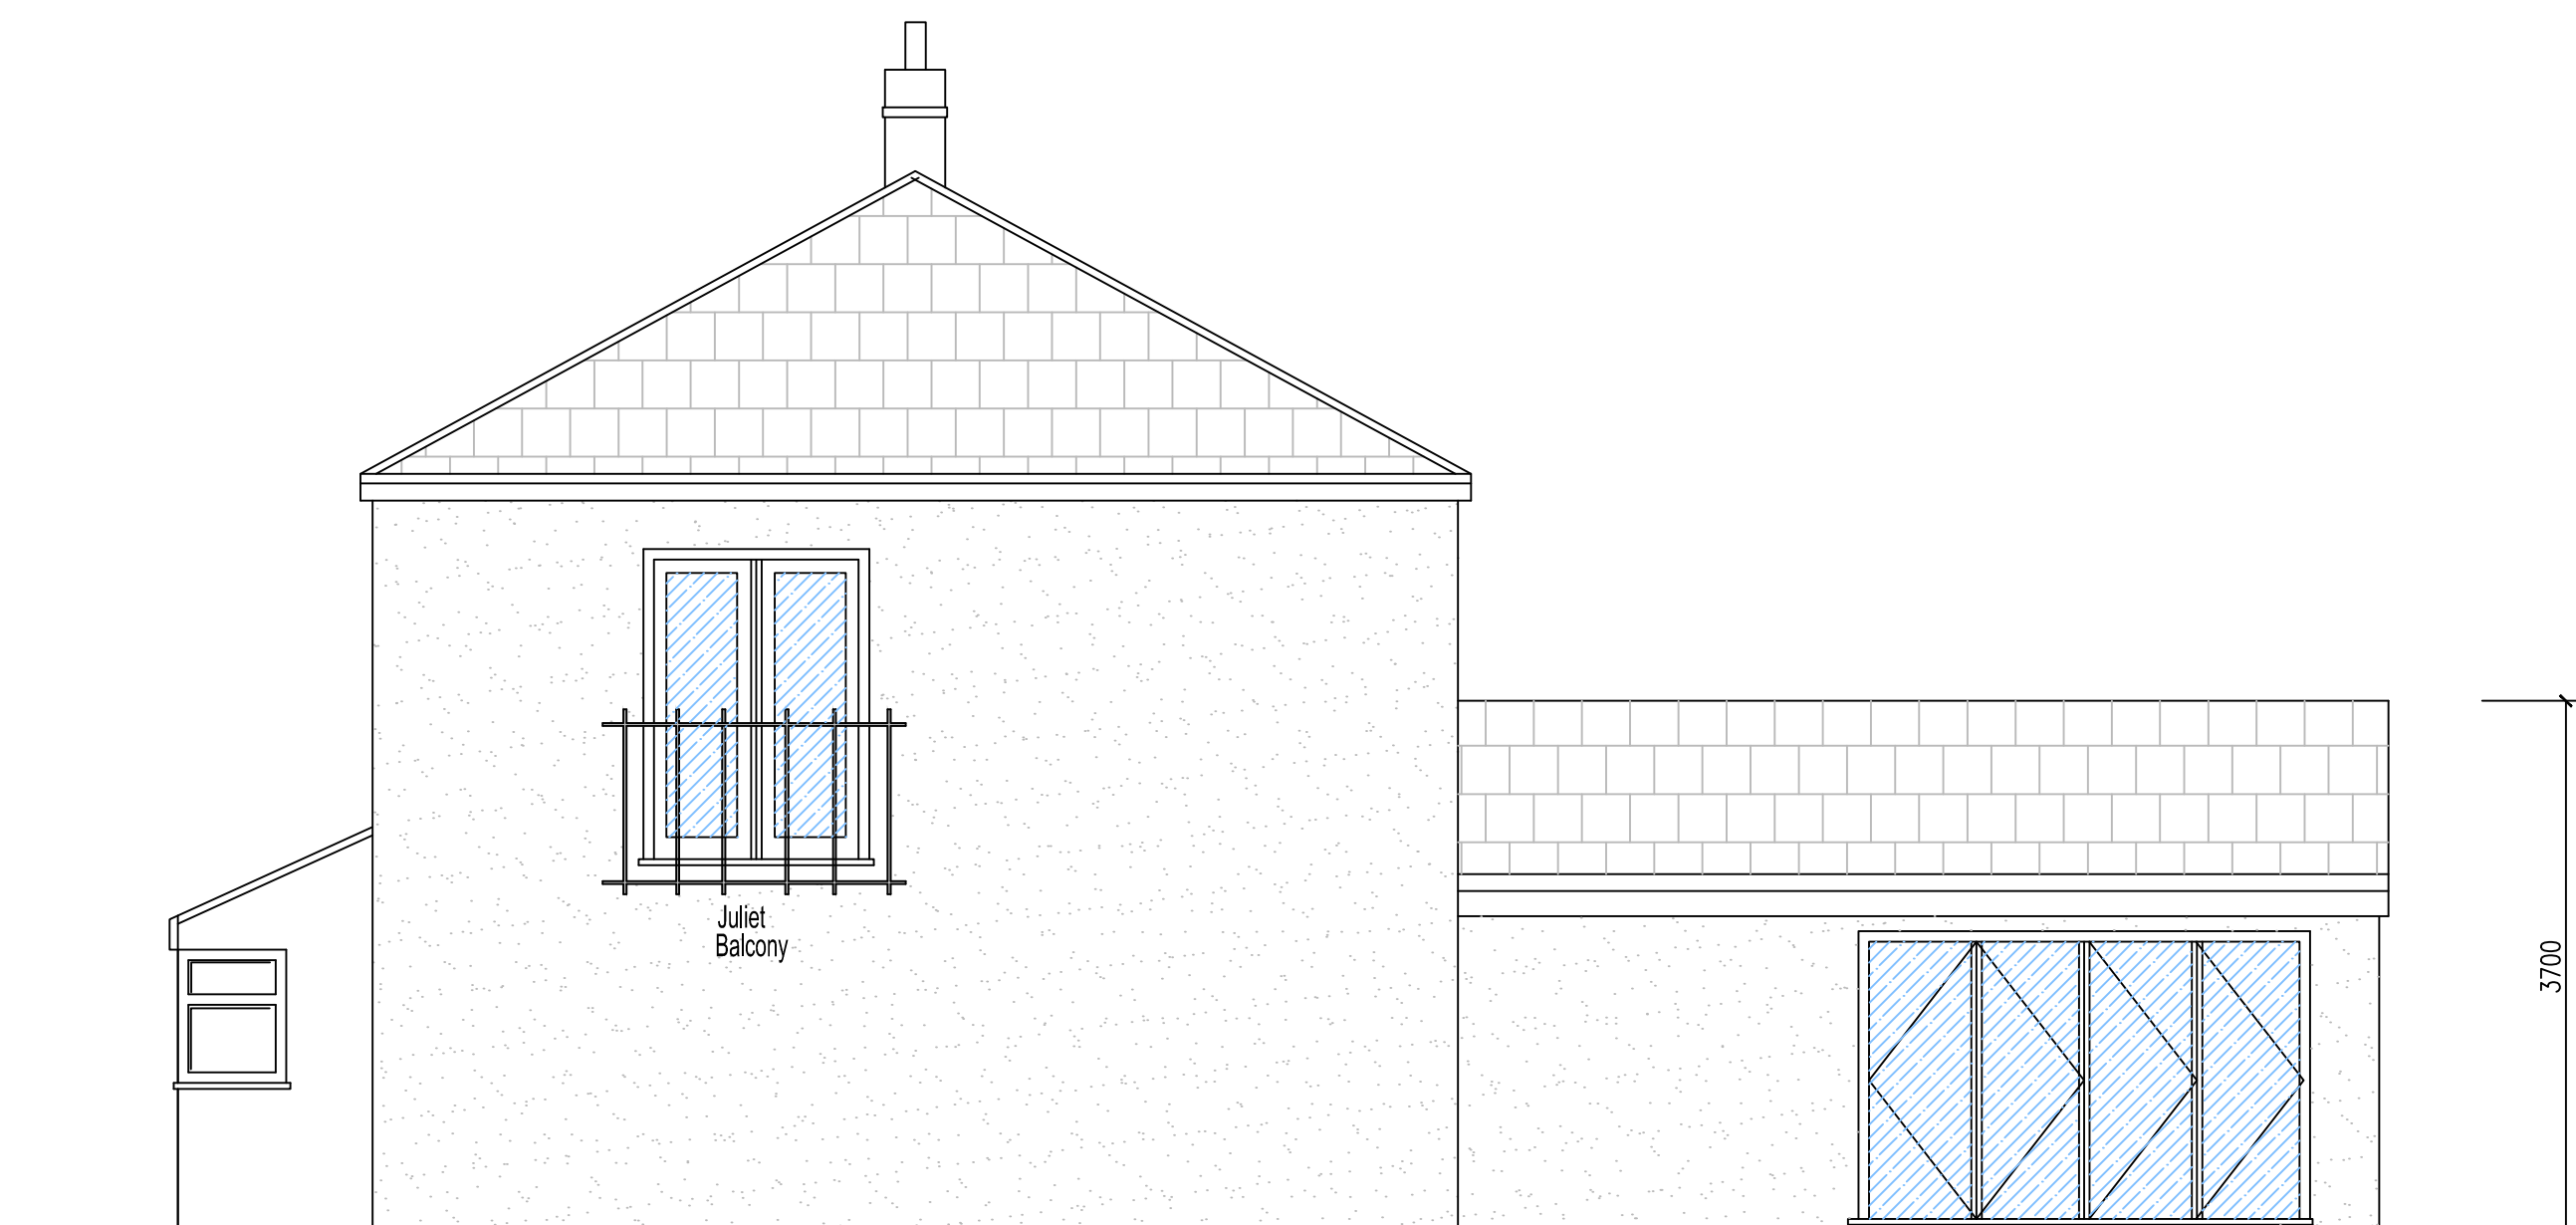

PROPOSED SIDE ELEVATION 1:50

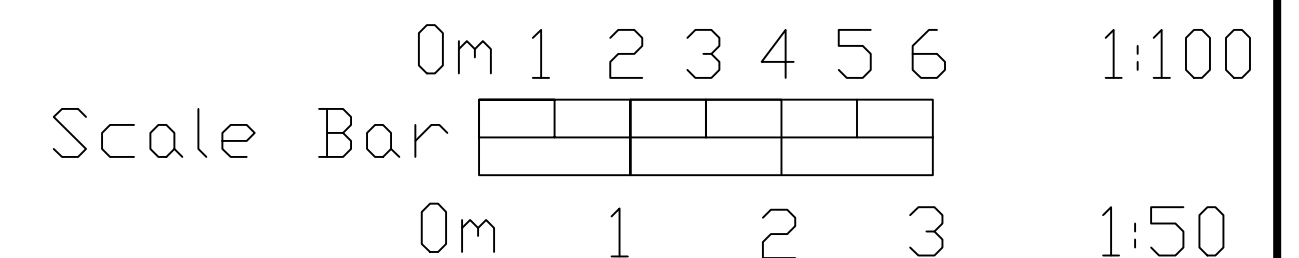

M.A.P.design
Architectural Services

Email: tonymap1@yahoo.co.uk
Tel: 07711537799

Project: Single storey rear and two storey side extensions

Address: 4 Railway Cottages Martins Road Postland Crowland PE6 0JT

Drawn: TP

Revision:

Scale: 1:50

Proposed Elevations 003

Paper size: A2