

All drawings to be verified on site by Nils Crowland before the start of any construction work. Nils Crowland is not responsible for the accuracy of any information or data provided by others. Nils Crowland is not responsible for the accuracy of any information or data provided by others.

Report any discrepancies to the Contract Administrator at once.

This drawing is to be used with all relevant Architects and Engineers drawings and specifications.

Andrew M Wright Ltd Registered in England & Wales No. 5232924


Registered Office: 22 Church Street, London, SE1 1LQ, UK. PE 12 7L.

LEGEND:

DO NOT SCALE

Legend to materials:-

- 1 = Facing brickwork
- 2 = Roof tiles
- 3 = Flat roof
- 4 = Upvc fascias (white)
- 5 = Upvc windows (white)
- 6 = Upvc doors (grey)
- 7 = Upvc windows (grey)
- 8 = Upvc rainwater goods (white)
- 9 = Render (pale grey)
- 10 = GRP Flat roof (grey)
- 11 = Upvc fascias (grey)
- 12 = Upvc doors (white)
- 13 = Upvc rainwater goods (black)

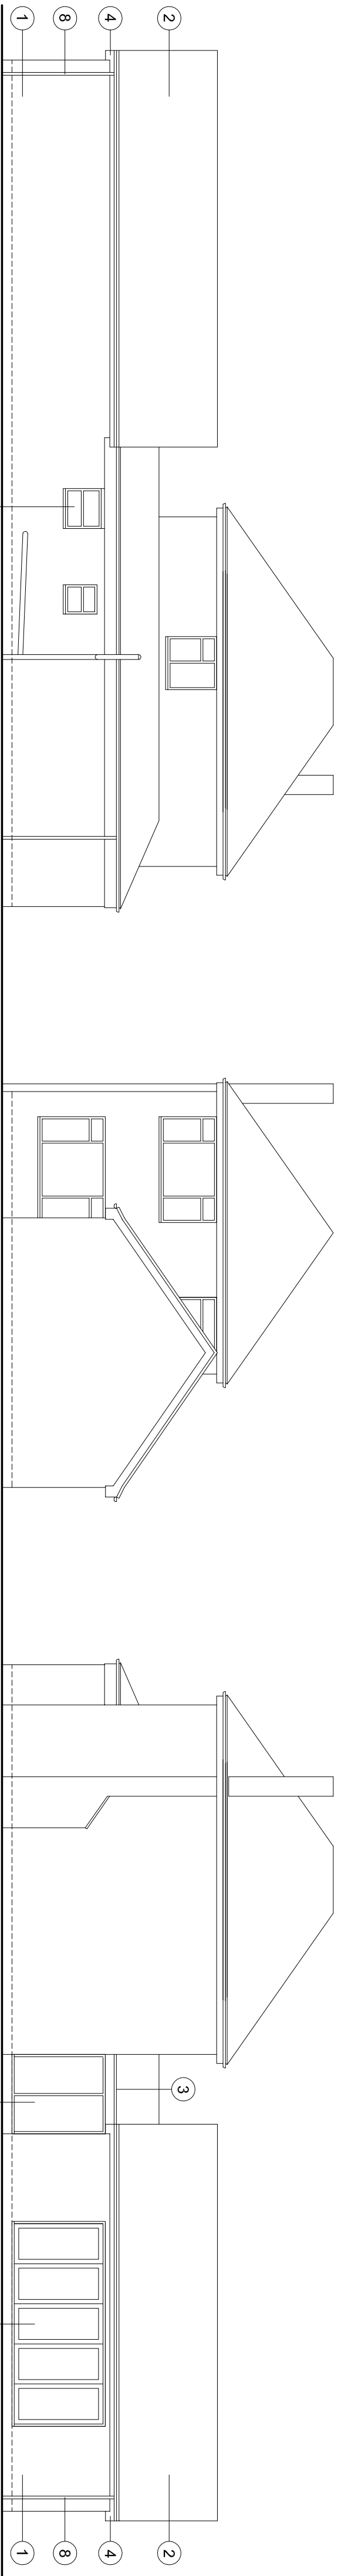


North Elevation (1:100)




East Elevation


South Elevation

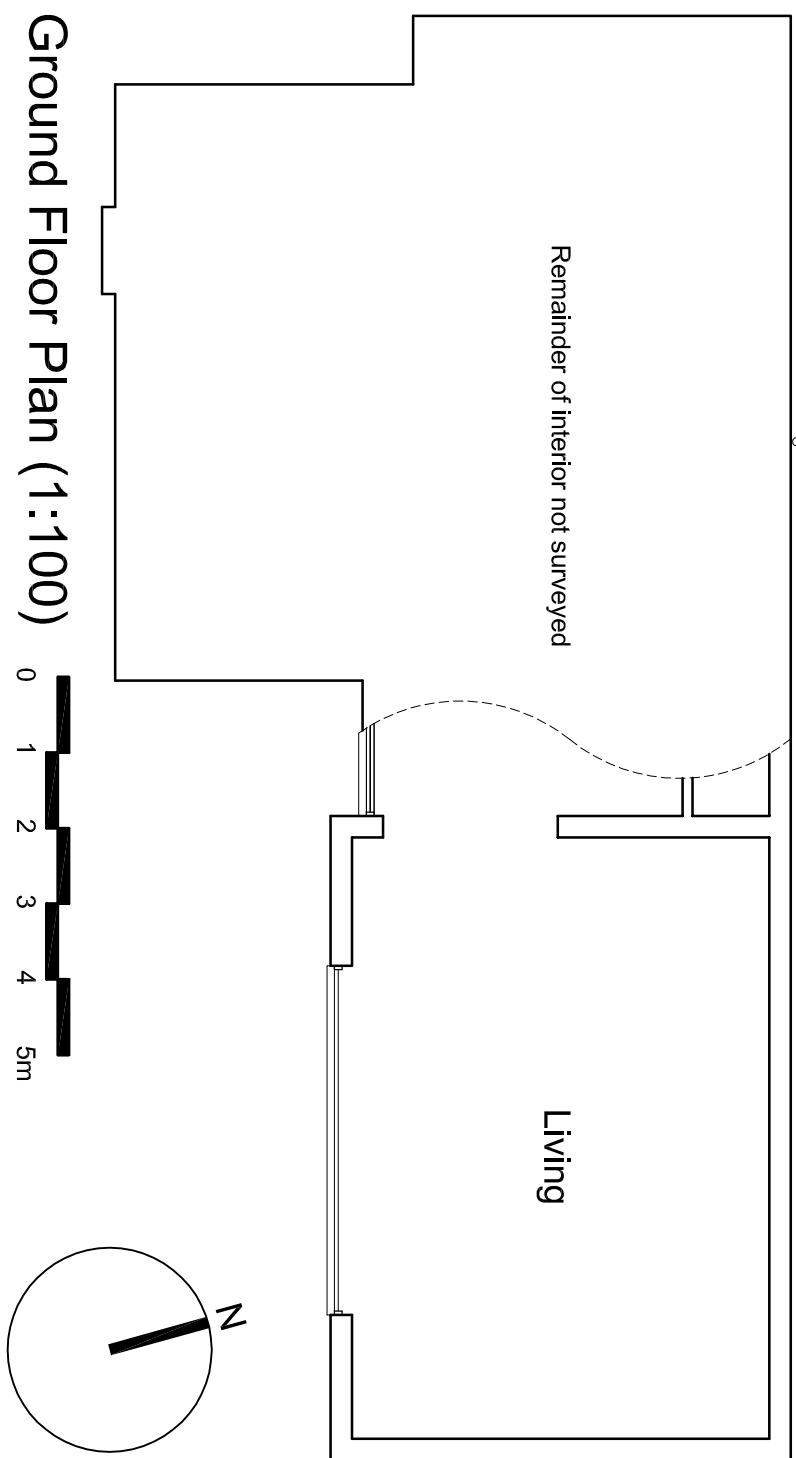


Ground Floor Plan (1:100)

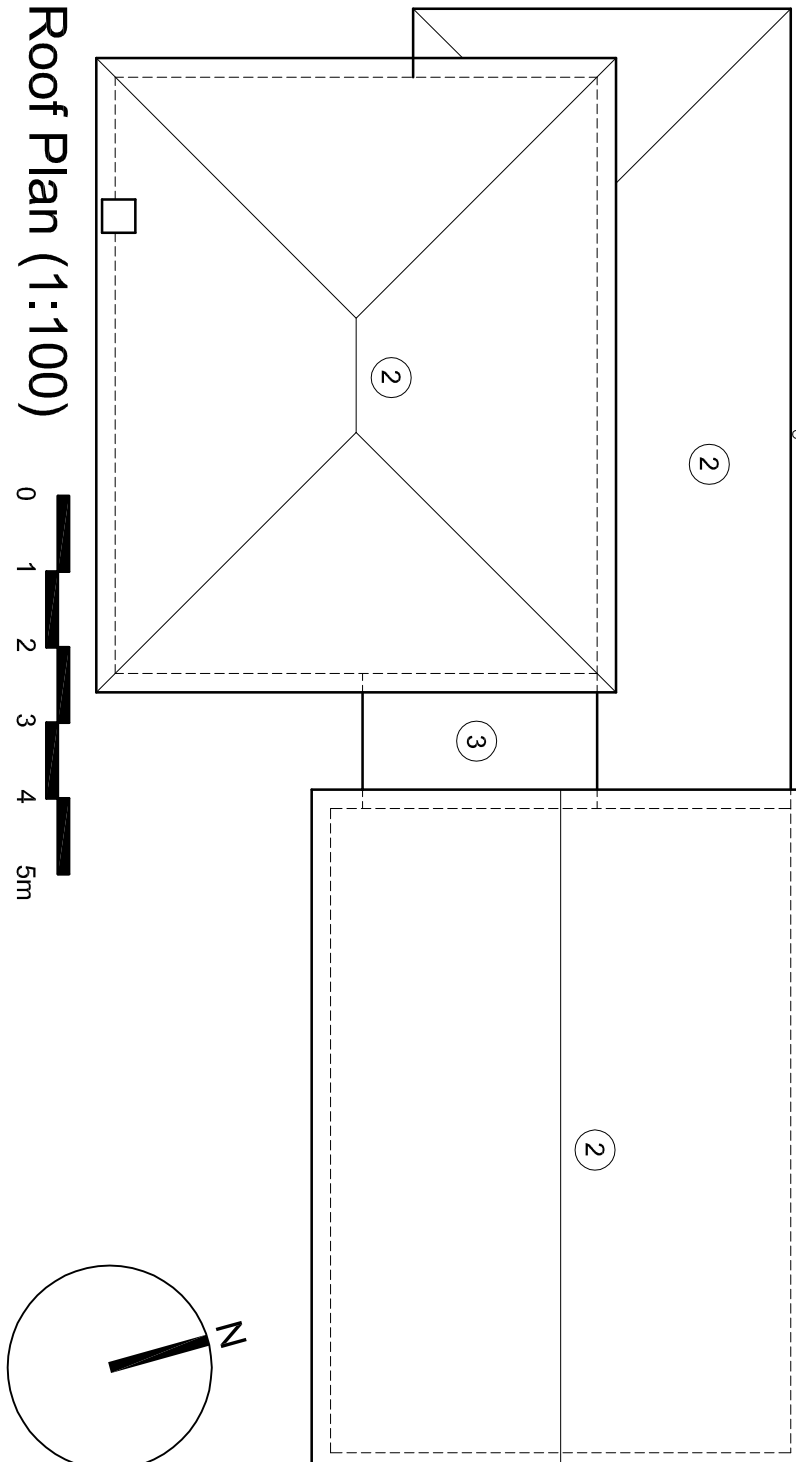

Roof Plan (1:100)

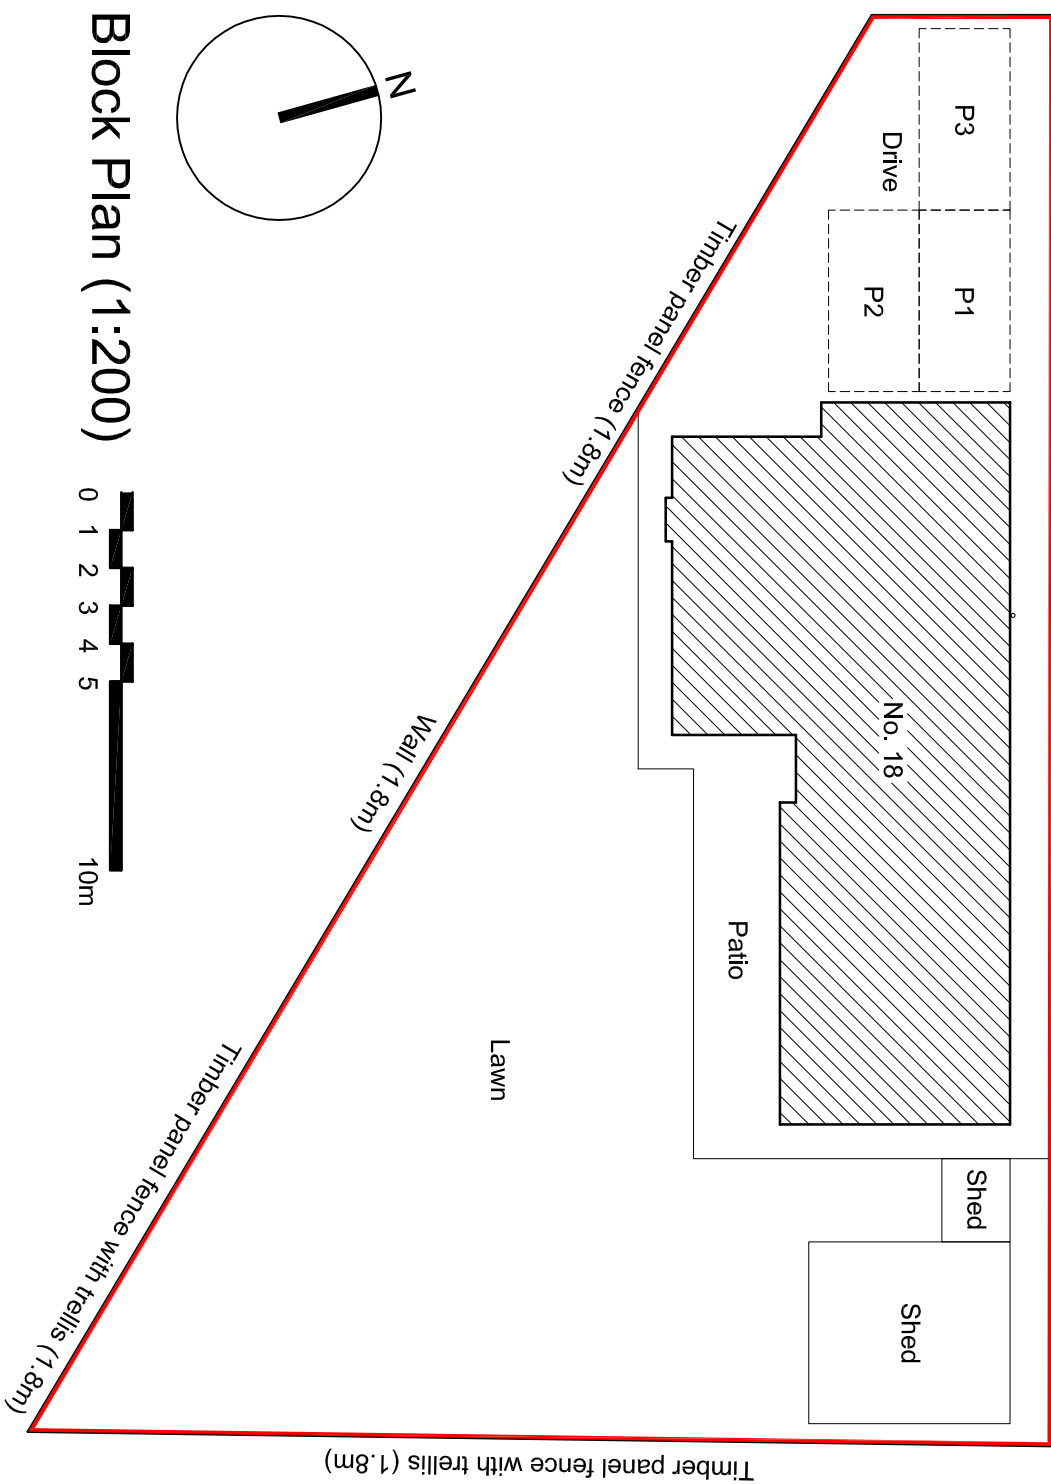

Block Plan (1:200)

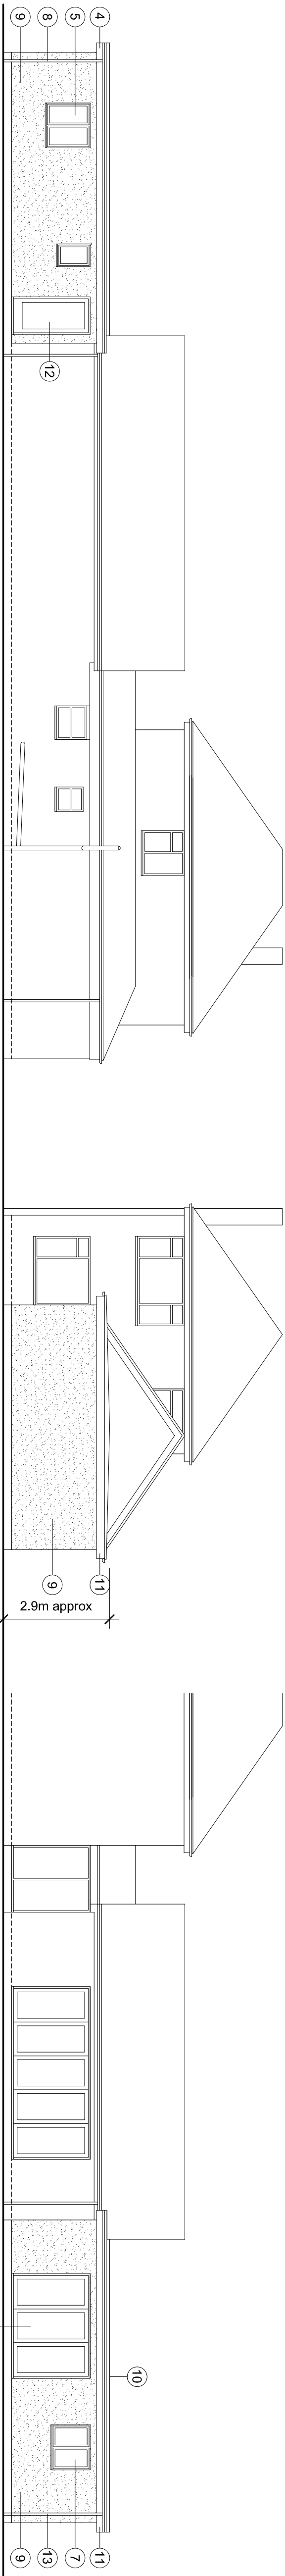


North Elevation (1:100)




East Elevation


South Elevation

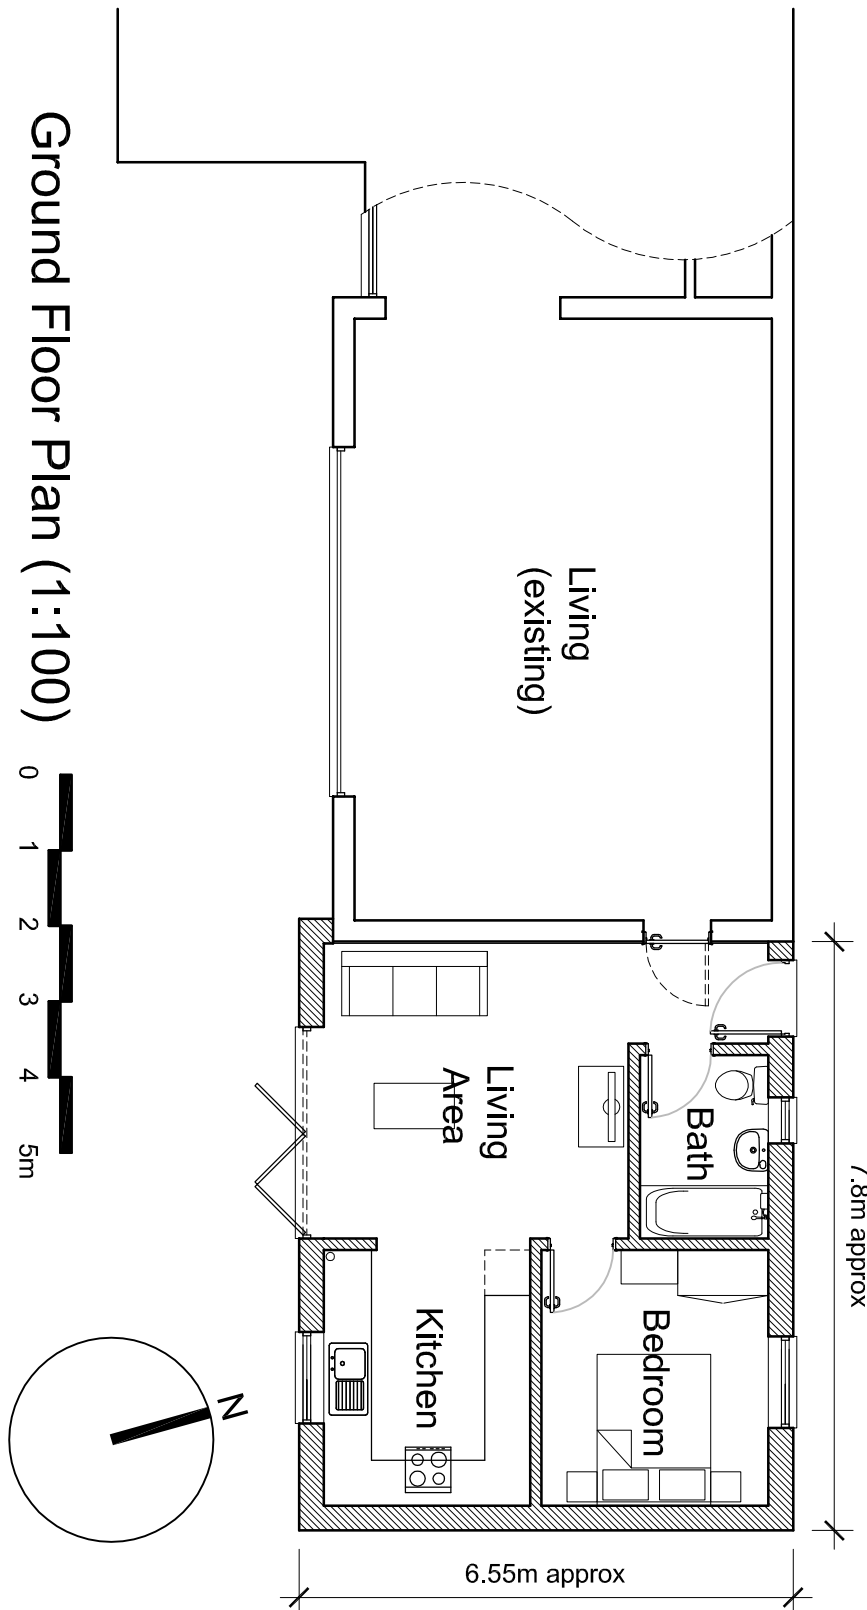


Ground Floor Plan (1:100)

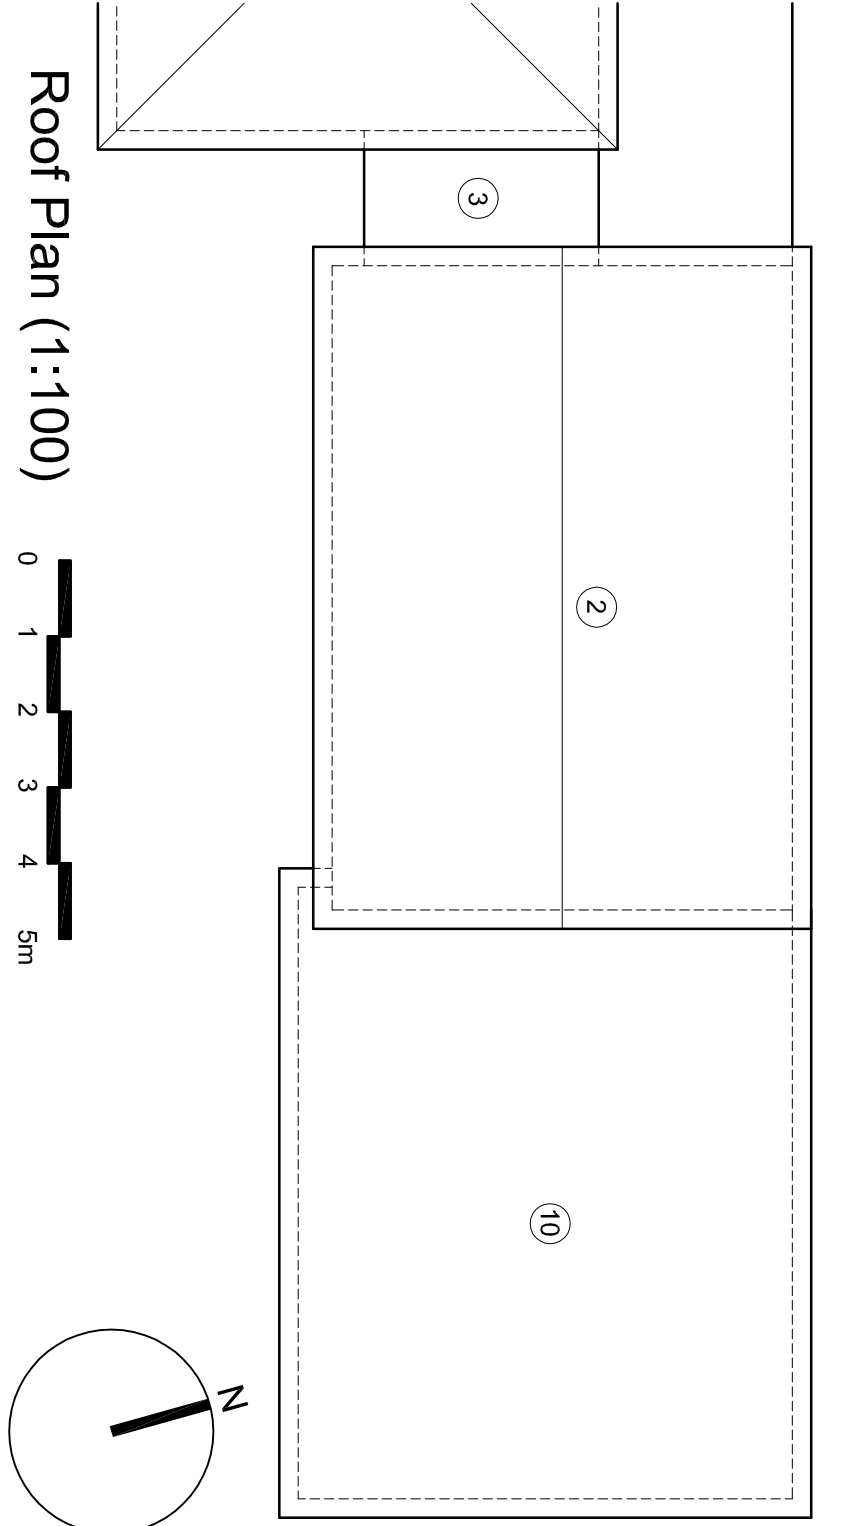

Roof Plan (1:100)

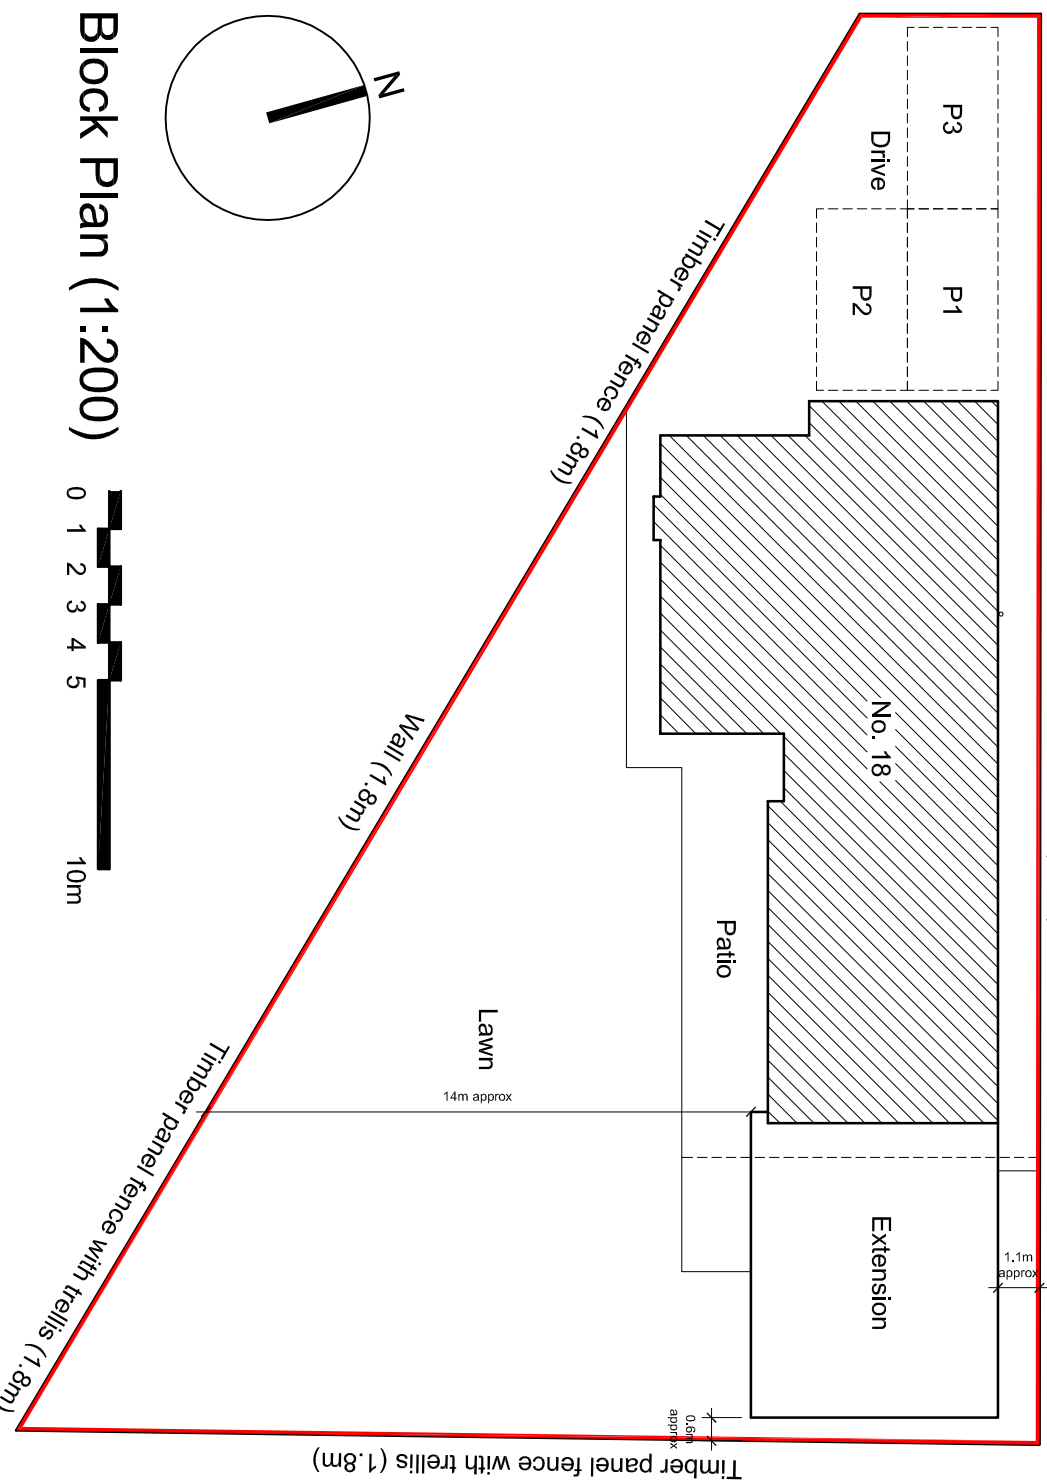

Block Plan (1:200)

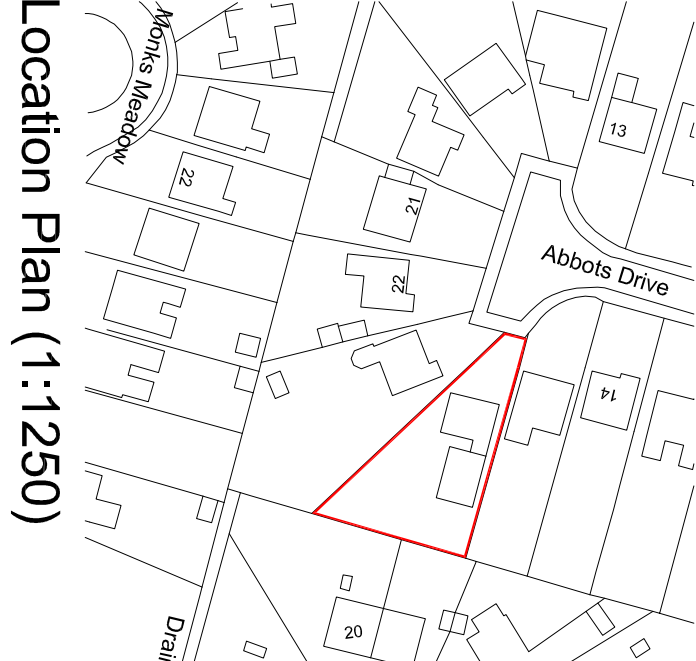

Location Plan (1:1250)

PI	24.05.22	Planning Issue	AMW / AMW
DI	16.05.22	Final Issue	AMW / AMW
Revision:	Date:	Description:	Dwn: CMC

ANDREW M WRIGHT LTD
CHARTERED ARCHITECT



26 Jovs Bank, Holbeach St Johns, Spalding, Lincs. PE12 8SD
Telephone: 01406 540573 Mobile: 07940 914778

Project:
18 Abbots Drive
Crowland

Drawing Title:
Plans & Elevations

Client:
Mr Robinson

Drawn:	Checked:	Date:	Scale:	Paper Size:
AMW	AMW	17.05.22	As shown	A1

Job No.:	Draw No.:	Stage:	Revision:
042201	PD01	Planning	P1