




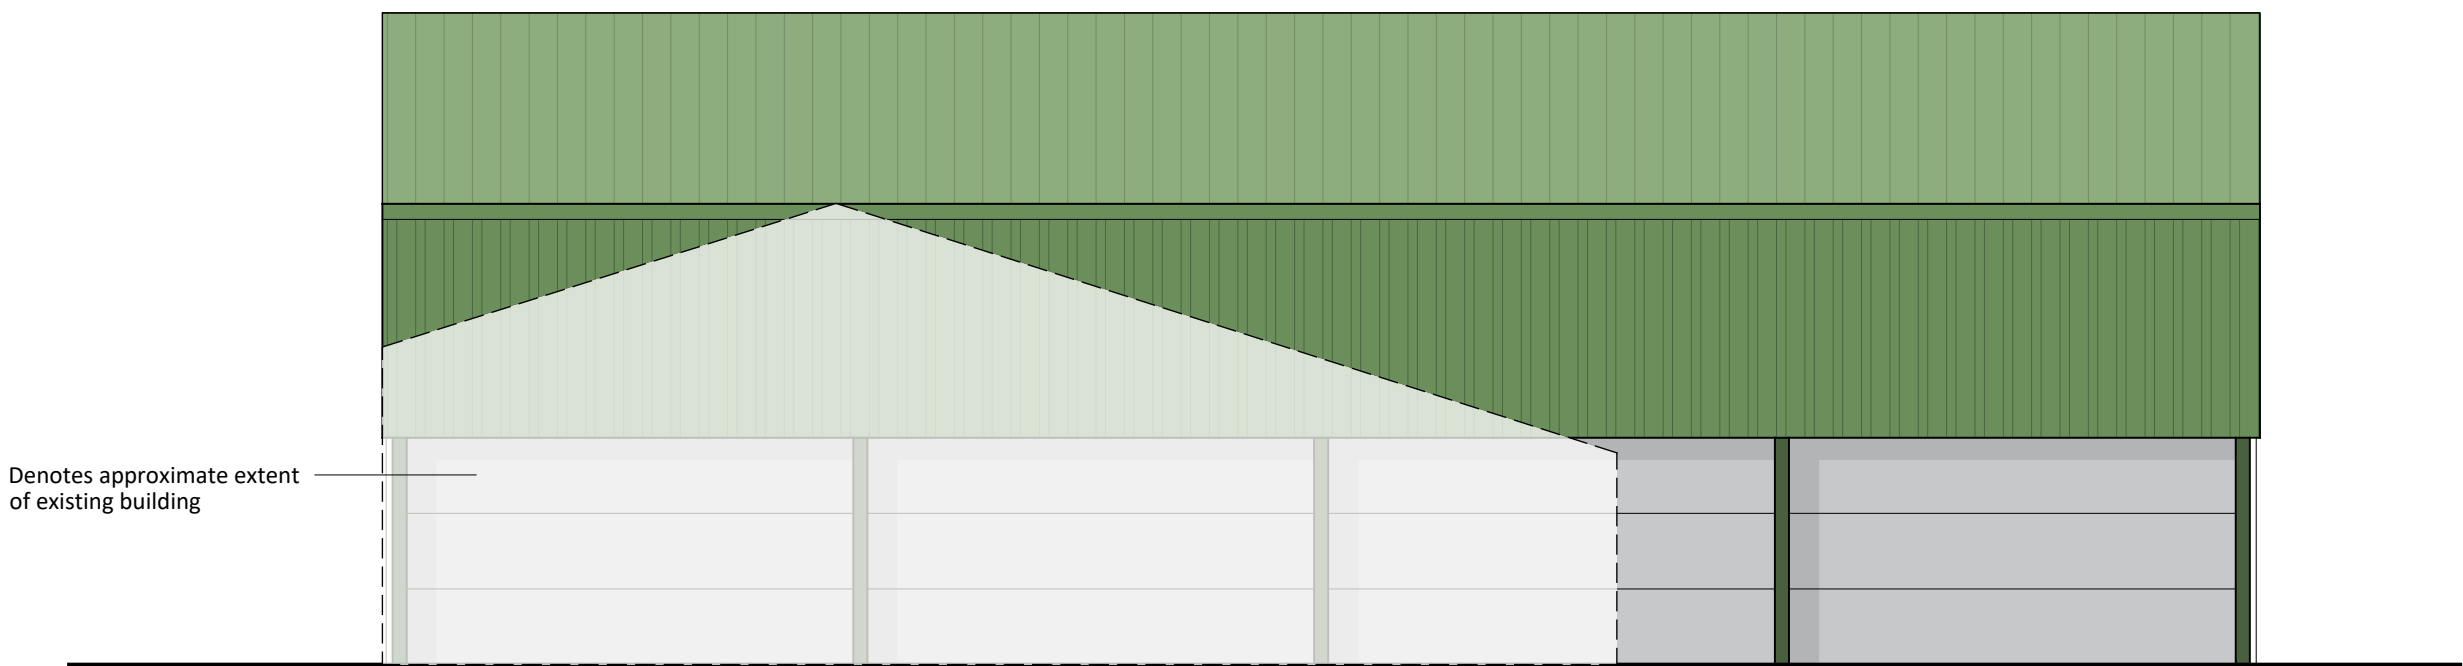


North Elevation

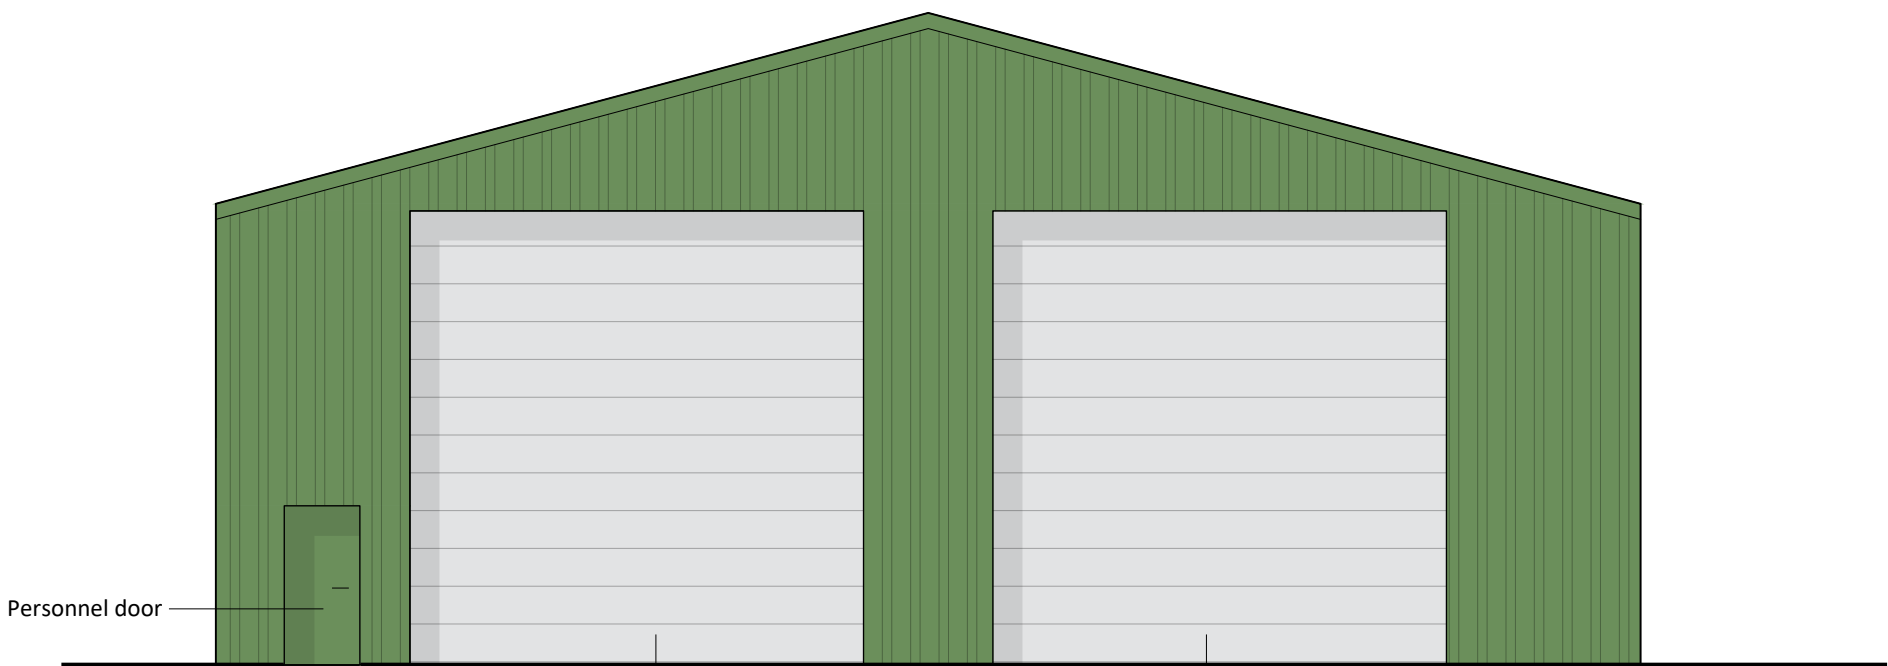

West Elevation

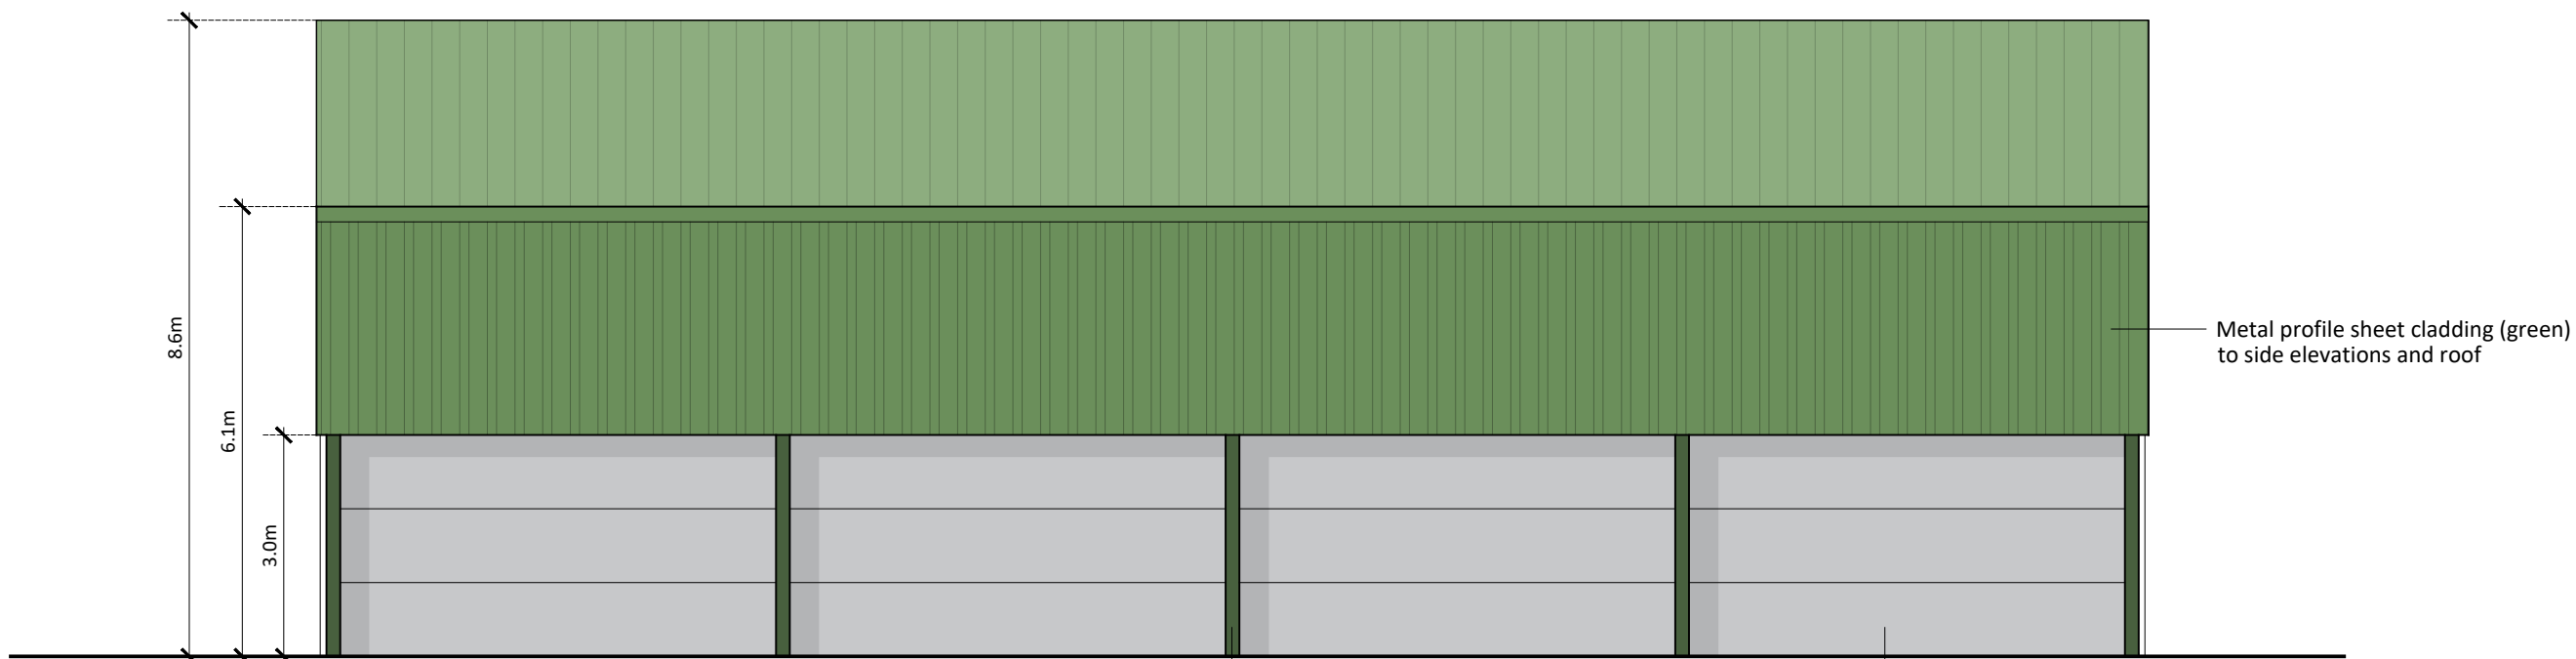


South Elevation

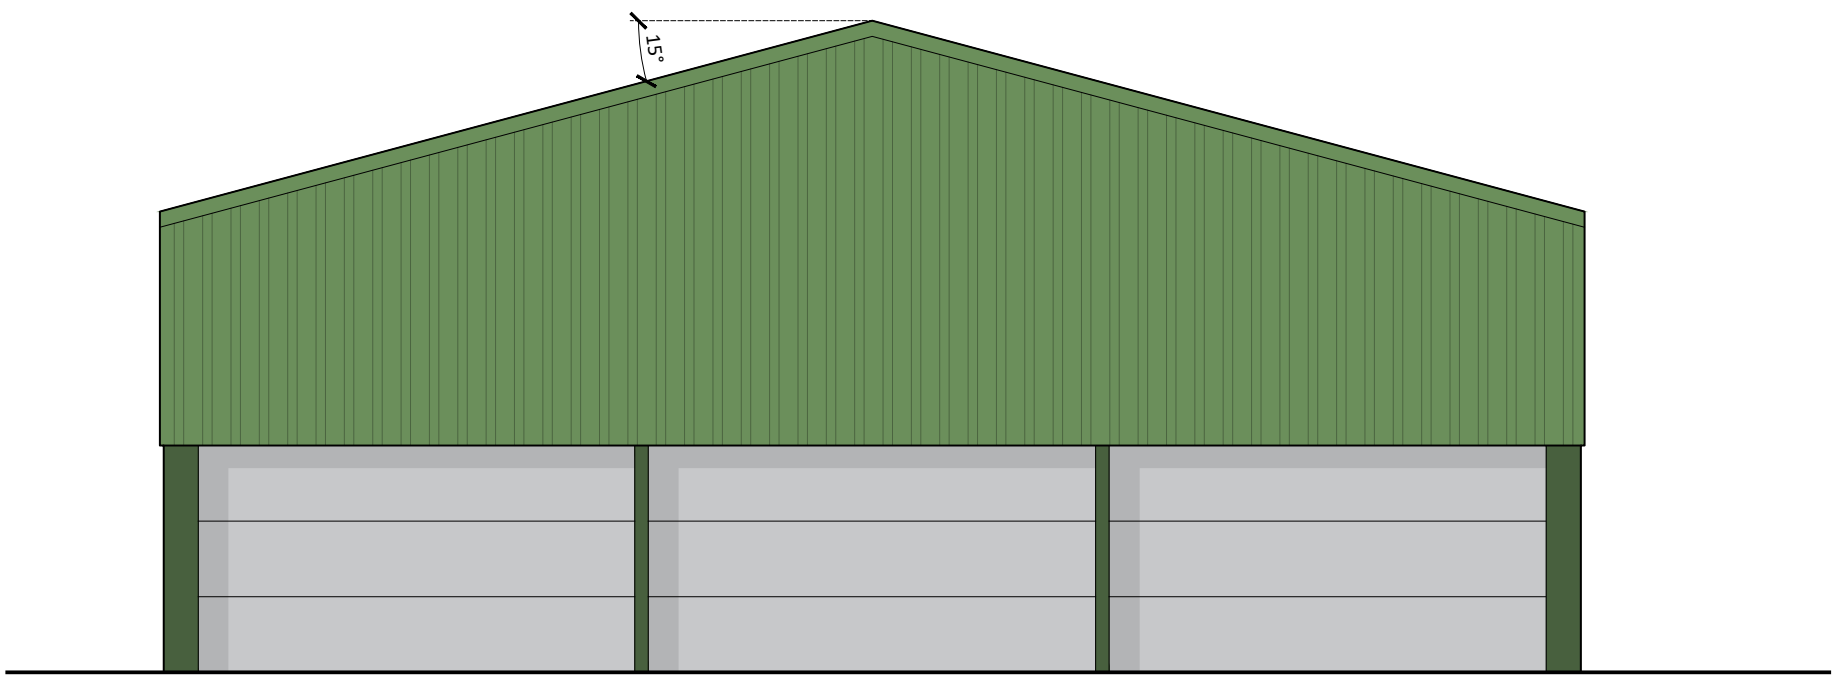

East Elevation



Floor Plan

 

Roof Plan

**Notes**  
**Copyright**  
© Robert Doughty Consultancy Limited.  
All rights described in the Copyright, Designs and Patents Act 1988 have been asserted.  
**Ordnance Survey Map**  
© Crown Copyright. OS Licence No: AR 100010613.  
**Dimensions**  
All dimensions shown are for the purposes of obtaining the relevant planning permission only.  
**CDM 2015**  
This drawing is for illustrative purposes and/or obtaining the relevant planning permission only. It should not be used for construction and accordingly, risk identification under the Construction (Design & Management) Regulations 2015 has not been undertaken.

012345m

| Rev                            | By | Description | Date |
|--------------------------------|----|-------------|------|
| Current revision checked by: - |    |             |      |

rdc

Robert Doughty Consultancy

32 High Street, Helpingham  
Sleaford, Lincolnshire, NG34 0RA  
Tel: 01529 421646  
Email: admin@rdc-landplan.co.uk  
Web: www.rdc-landplan.co.uk

Client

J & A Woodroffe Farms Ltd

Project

Prior Notification  
Eardley Grange Farm, Wright's Drove, Crowland

Drawing

Proposed building plans and elevations

|                      |                   |                              |
|----------------------|-------------------|------------------------------|
| Scale @ A1<br>1: 100 | Date<br>20/06/24  |                              |
| Drawn By<br>WW       | Checked By<br>LMS |                              |
| Job Number<br>1630-1 | Status<br>FP      | Purpose of Issue<br>Planning |

Drawing No.

1630-1\_FP\_GA01

Rev

-