




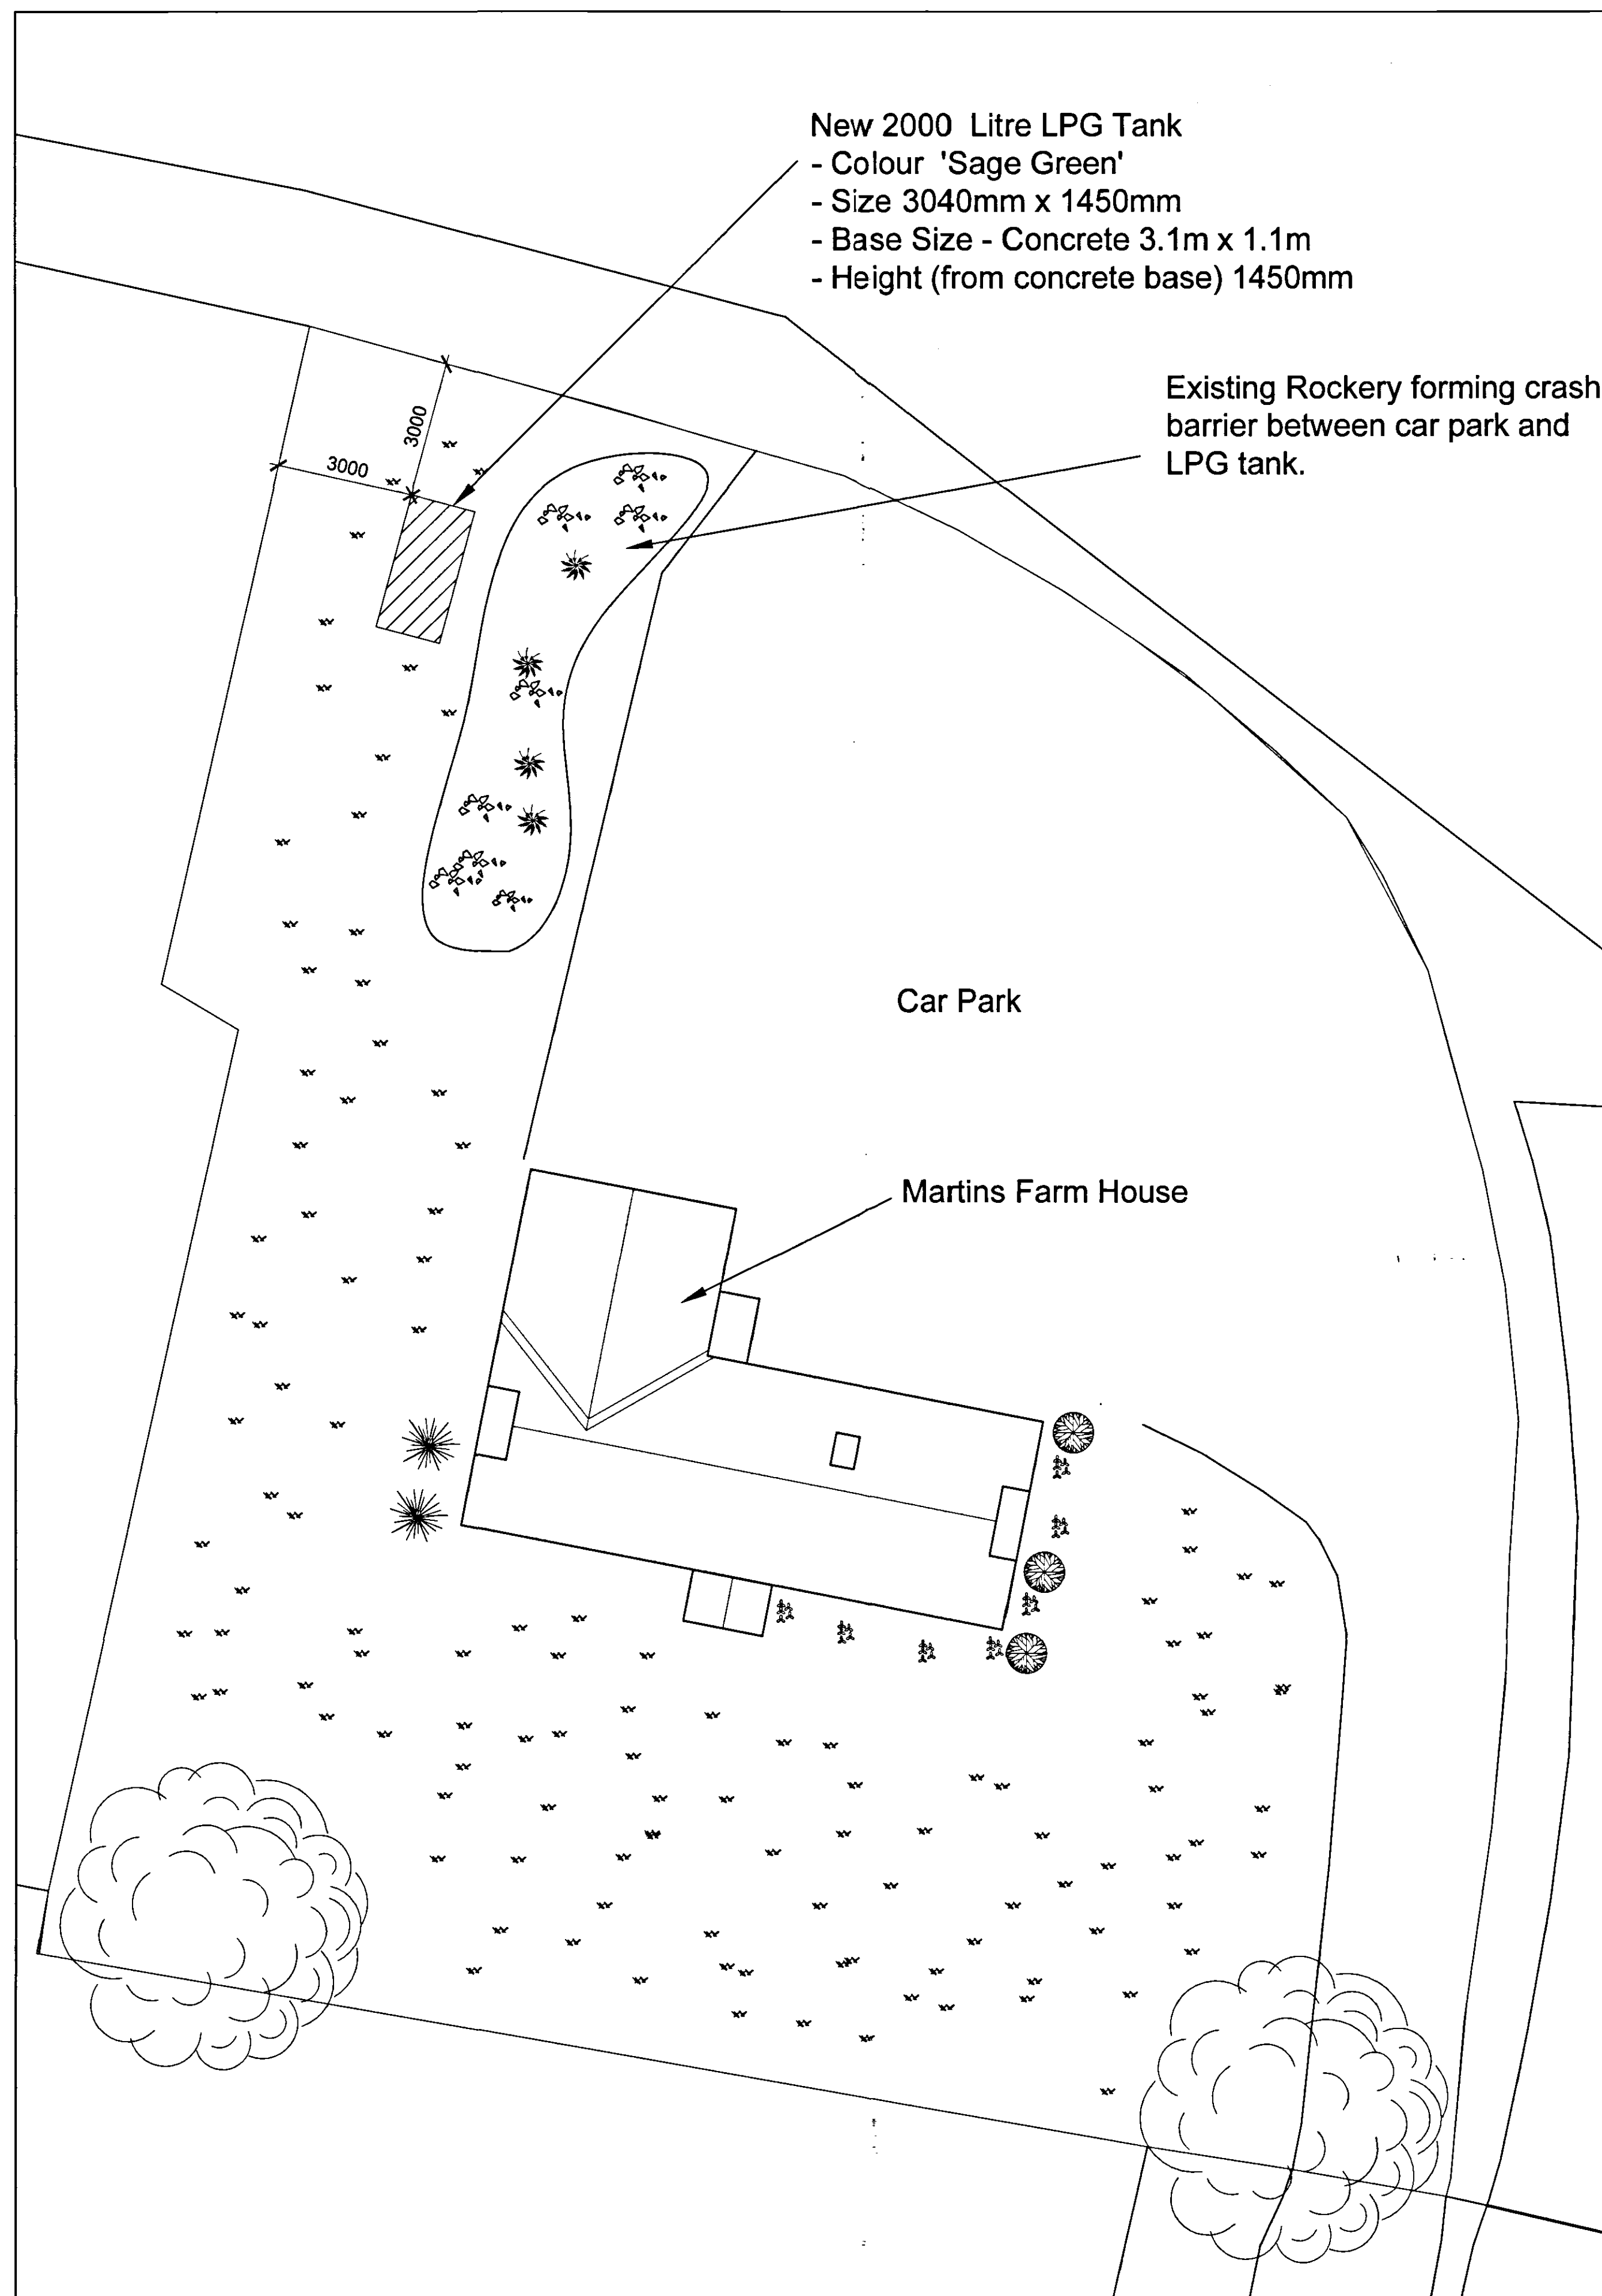

Site Plan (Scale 1:100)

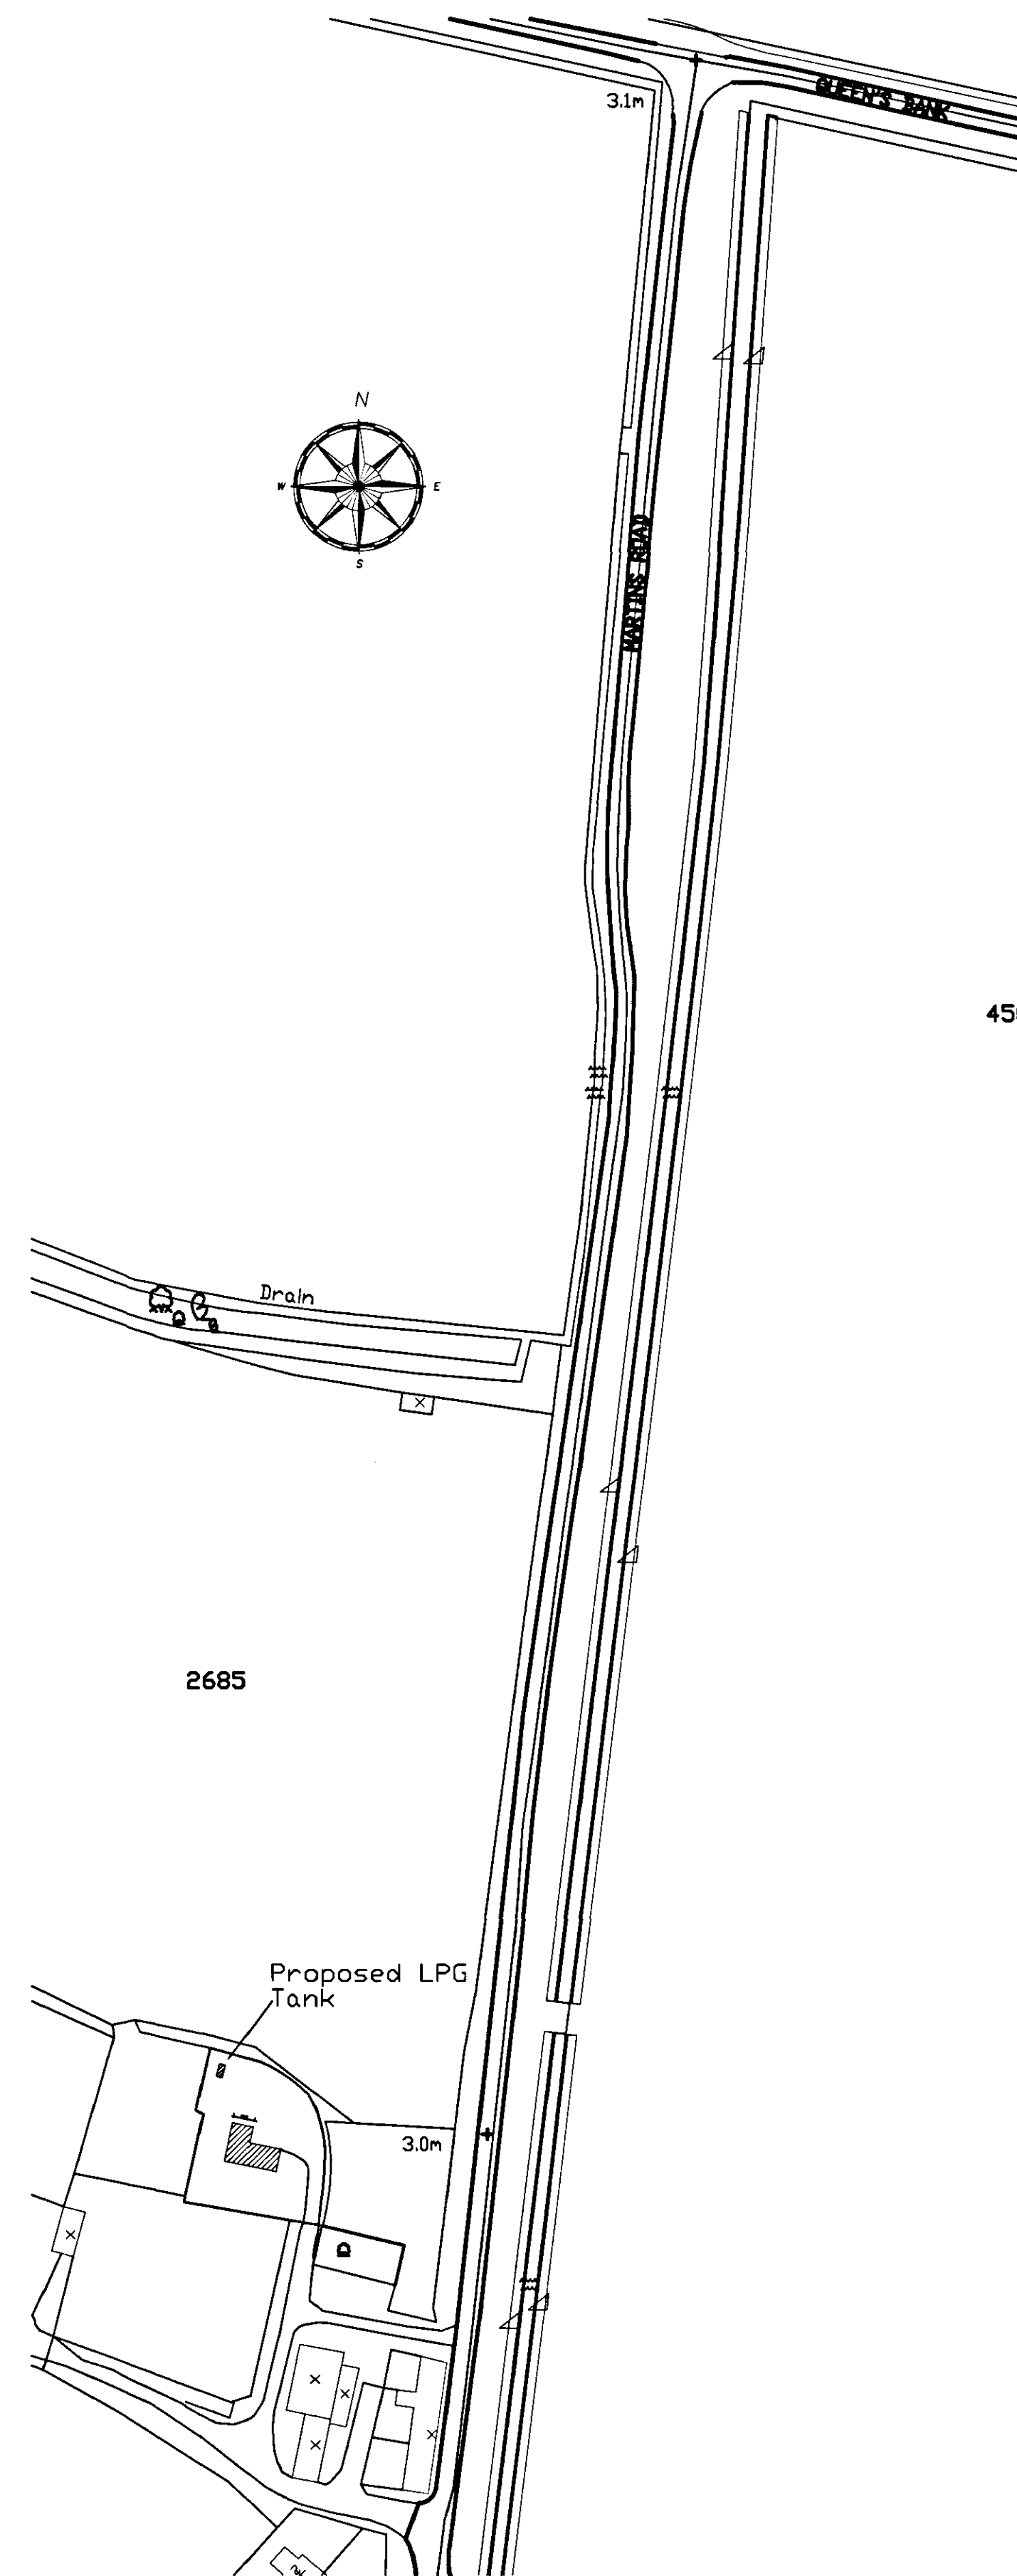


Location Plan (Scale 1:1250)

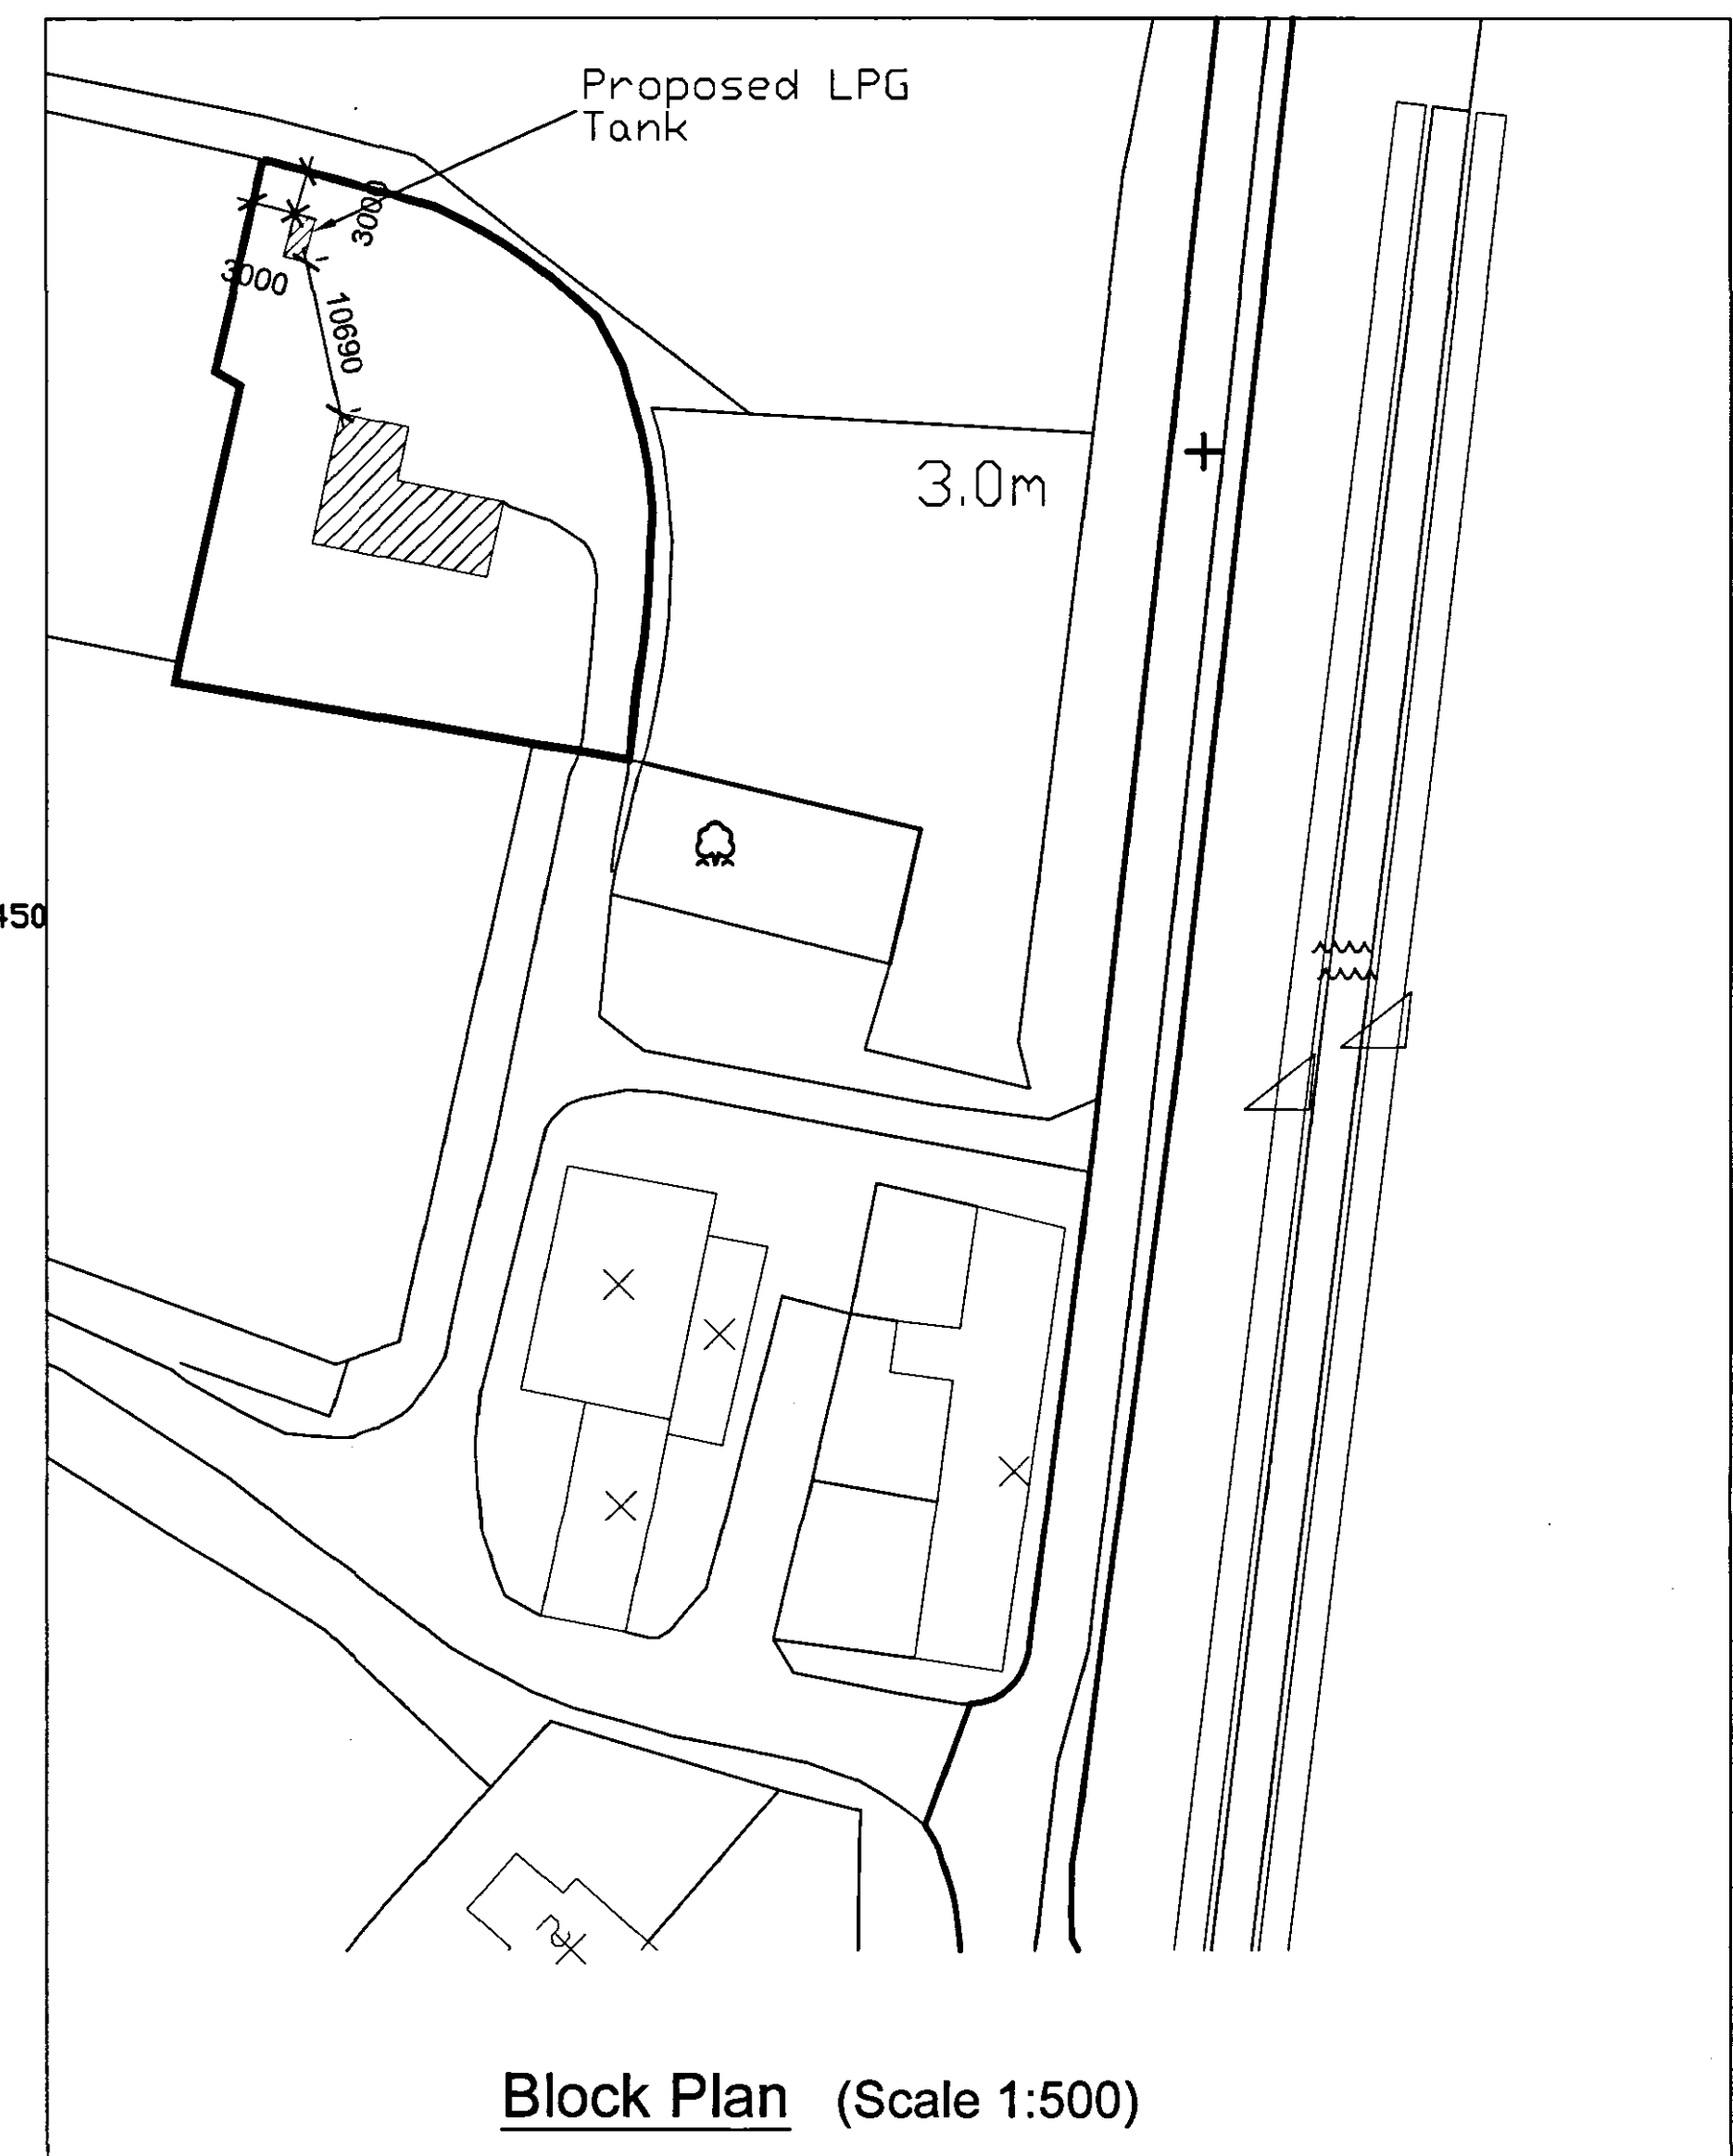

Block Plan (Scale 1:500)



Indicative Photograph of LPG Tank to be installed

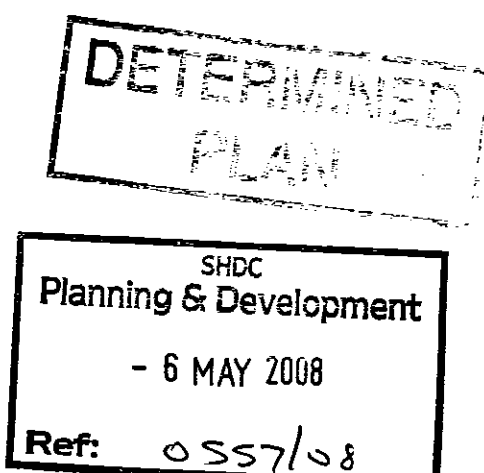

Rev.	Date	Details	Drwn

RT
Ross Thain & Co. Ltd.
Chartered Surveyors - Architecture - Interior Design
20 Belton Street, Stamford, PE9 2EF
Tel: 01780 482483 Fax: 01780 752281
www.rossthain.co.uk

Job Title
Martin's Farm House
Martins Road, Postland,
Nr Crowland, Peterborough
PE6 0JU

Scale: 1:50 Date: 27/11/2007
Drawn: KGL

Drawing Title:
Location/Block Plan (LPG Tank)

Drawing No.
300-007-FH010 Revision

DO NOT SCALE DIMENSIONS FROM THIS DRAWING.
ALL DIMENSIONS TO BE VERIFIED ON SITE.
ALL DRAWINGS ARE THE COPYRIGHT OF ROSS THAIN & CO. LTD.