


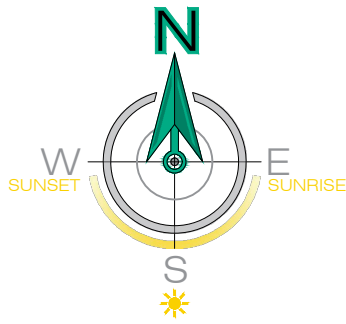

NOTES

THIS DOCUMENT IS THE PROPERTY OF J KNIGHT DESIGN LTD AND MAY NOT BE REPRODUCED, LOANED OR COPIED IN PART OR IN WHOLE WITHOUT WRITTEN PERMISSION © 2023

IT IS RECOMMENDED THAT INFORMATION IS NOT SCALED OFF THIS DRAWING. ALL DIMENSIONS ARE IN MILLIMETRES UNLESS STATED OTHERWISE.

THIS DRAWING SHOULD BE READ IN CONJUNCTION WITH ALL OTHER RELEVANT INFORMATION, SPECIFICATIONS & SCHEDULES.

IF THIS DRAWING IS RECEIVED ELECTRONICALLY IT IS THE RECIPIENTS RESPONSIBILITY TO PRINT THE DOCUMENT AT THE CORRECT SCALE.

ALL DIMENSIONS TO BE CHECKED ON SITE PRIOR TO COMMENCING WORK. ANY DISCREPANCIES TO BE ADVISED IMMEDIATELY.

CONSTRUCTION (DESIGN & MANAGEMENT) REGULATIONS 2016

J KNIGHT DESIGN LTD ARE EMPLOYED AS A DESIGNER AND WILL PROVIDE INFORMATION TO THOSE RESPONSIBLE FOR THE PRINCIPAL DESIGNER AND TO THE CLIENT.

J KNIGHT DESIGN LTD ARE ONLY RESPONSIBLE FOR THE ARCHITECTURAL DESIGN OF THE ELEMENTS INCLUDED ON THIS DRAWING.

ARCHITECTURAL DESIGN HAS BEEN CARRIED OUT WITH DUE CONSIDERATION FOR THE SAFETY DURING CONSTRUCTION, OCCUPATION AND MAINTENANCE OF THE FINISHED STRUCTURE.

THE WORKS CONTAIN NO EXTRAORDINARY HAZARDS OR RISKS THAT ARE NOT PRESENT DURING ROUTINE CONSTRUCTION OPERATIONS THAT WOULD NOT READILY BE APPARENT TO A COMPETENT CONTRACTOR.

THIS INFORMATION SHOULD BE INCLUDED AS PART OR COMMENCEMENT OF THE HEALTH AND SAFETY FILE FOR THE PROJECT.




EXISTING FRONT ELEVATION
SCALE: 1:100




EXISTING SIDE ELEVATION
SCALE: 1:100




EXISTING REAR ELEVATION
SCALE: 1:100

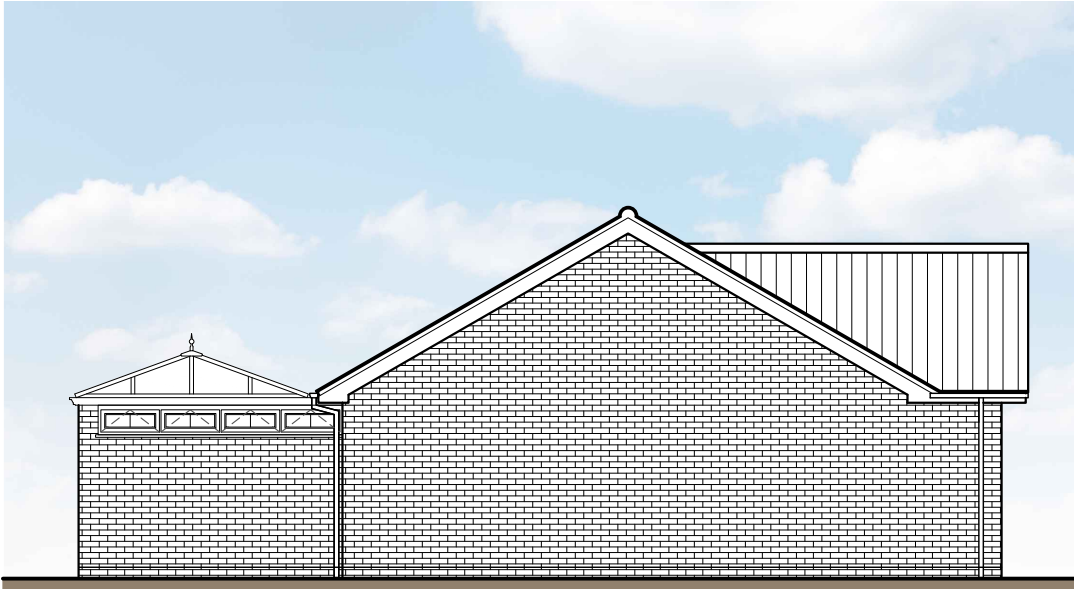

EXISTING SIDE ELEVATION
SCALE: 1:100

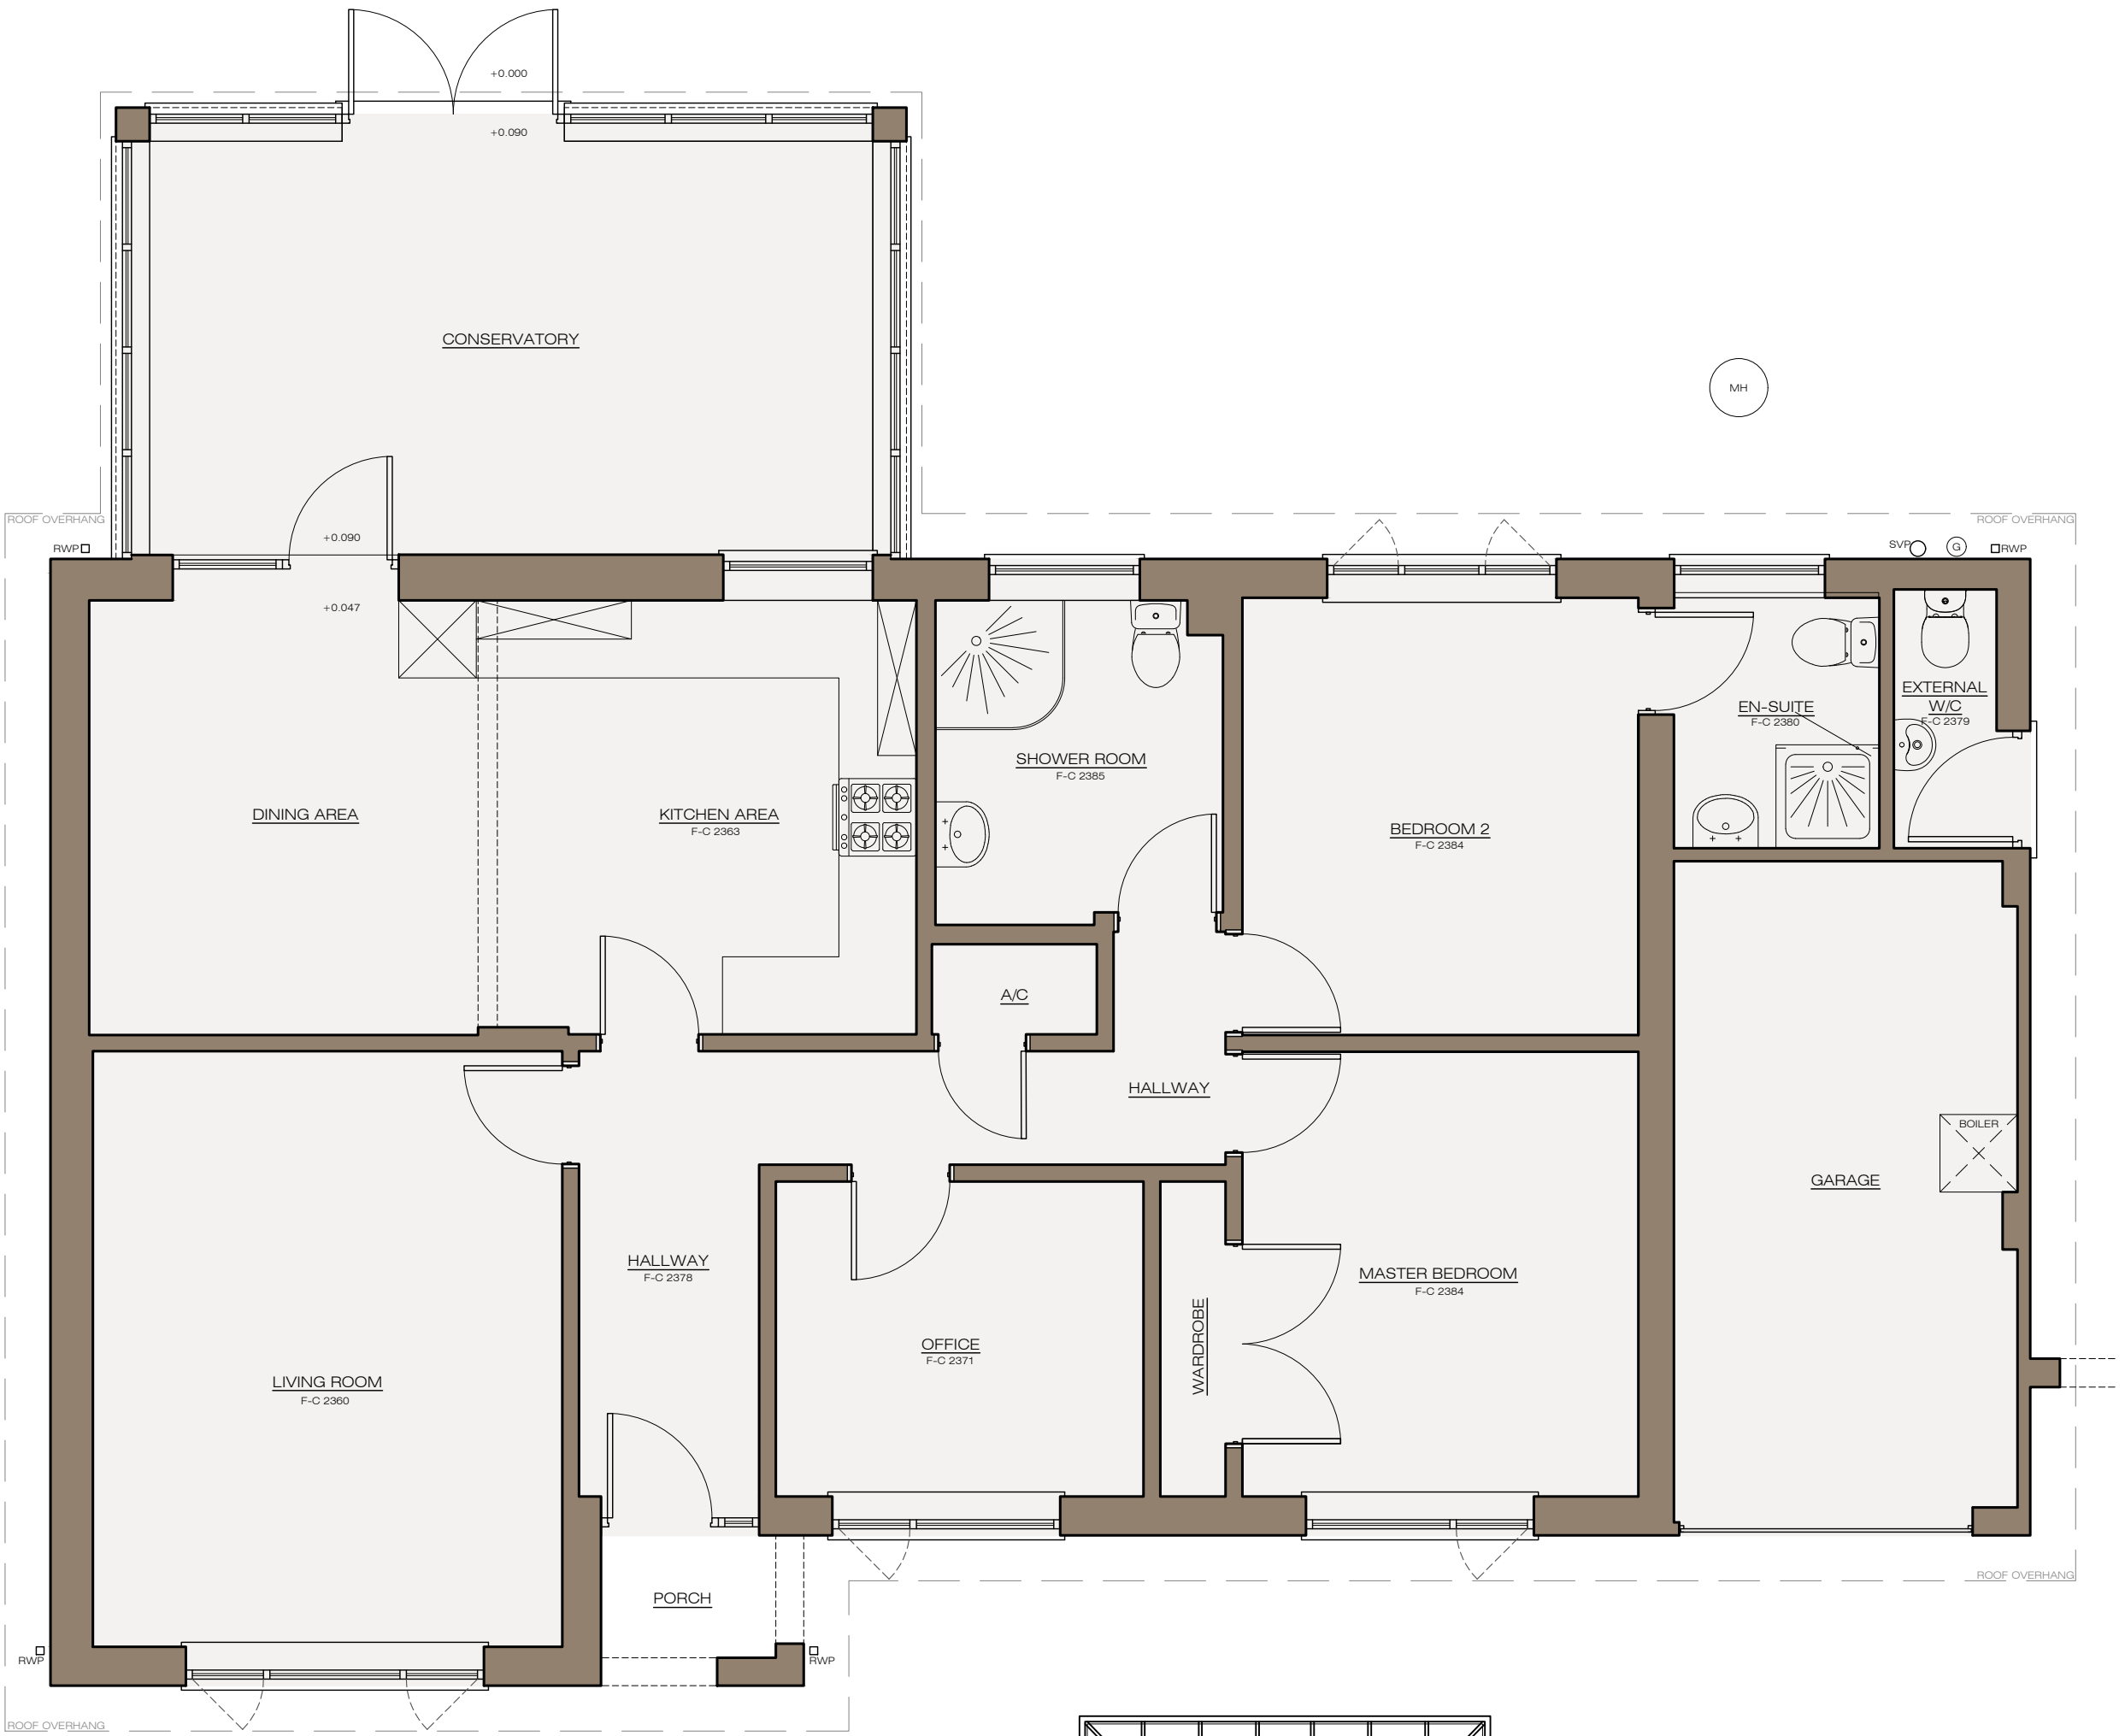

EXISTING FLOOR PLAN
SCALE: 1:50

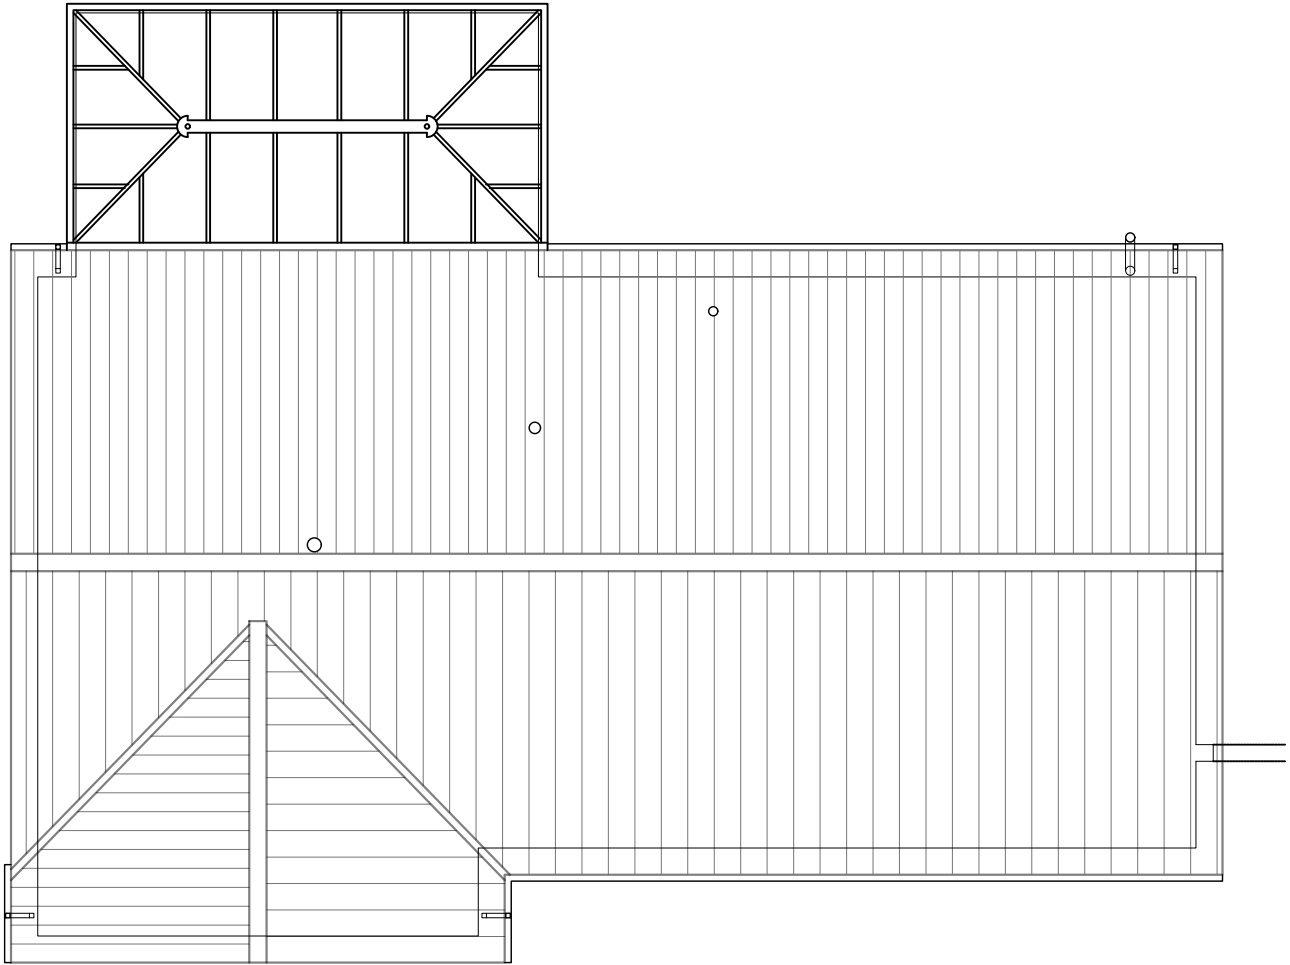


EXISTING ROOF PLAN
SCALE: 1:100



EXISTING SITE PLAN
SCALE: 1:200



SITE LOCATION PLAN
SCALE: 1:1250

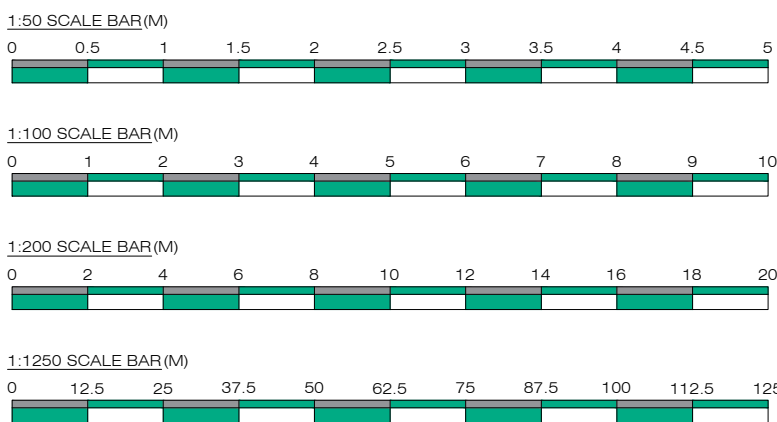

REF.	DATE	DESCRIPTION
REVISIONS AS ABOVE		
DRAWING STATUS:		
PLANNING		
J KNIGHT DESIGN		
ARCHITECTURAL SERVICES		
T: 01945 479175 E: STUDIO@JKNIGHTDESIGN.COM W: WWW.JKNIGHTDESIGN.COM		
21 OLD CHURCH ROAD TERRINGTON ST JOHN WISBECH, NORFOLK, PE14 7XA		
CLIENT INFORMATION:		
MR & MRS PARRETT TAMARA FRENCH DROVE THORNEY, PETERBOROUGH PE6 0PH		
PROJECT TITLE:		
PROPOSED REAR EXTENSION AND INTERNAL ALTERATIONS TO EXISTING		
DRAWING INFORMATION:		
LOCATION AND SITE PLAN EXISTING FLOOR PLANS, ELEVATIONS AND ROOF PLAN.		
SCALE:	DATE:	DRAWN BY:
AS STATED @ A1	NOV.2023	SJW
DRAWING REFERENCE:	REVISION:	
23027-PL001		
CHECKED / ISSUED BY:		DATE: