


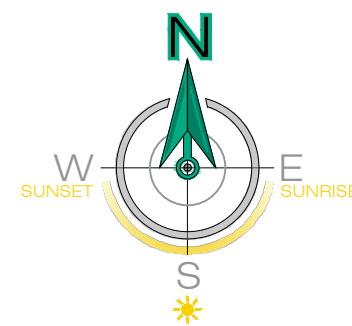

NOTES

THIS DOCUMENT IS THE PROPERTY OF J KNIGHT DESIGN LTD AND MAY NOT BE REPRODUCED, LOANED OR COPIED IN PART OR IN WHOLE WITHOUT WRITTEN PERMISSION © 2023

IT IS RECOMMENDED THAT INFORMATION IS NOT SCALED OFF THIS DRAWING. ALL DIMENSIONS ARE IN MILLIMETRES UNLESS STATED OTHERWISE.

THIS DRAWING SHOULD BE READ IN CONJUNCTION WITH ALL OTHER RELEVANT INFORMATION, SPECIFICATIONS & SCHEDULES.

IF THIS DRAWING IS RECEIVED ELECTRONICALLY IT IS THE RECIPIENT'S RESPONSIBILITY TO PRINT THE DOCUMENT AT THE CORRECT SCALE.

ALL DIMENSIONS TO BE CHECKED ON SITE PRIOR TO COMMENCING WORK. ANY DISCREPANCIES TO BE ADVISED IMMEDIATELY.

CONSTRUCTION (DESIGN & MANAGEMENT) REGULATIONS 2016

J KNIGHT DESIGN LTD ARE EMPLOYED AS A DESIGNER AND WILL PROVIDE INFORMATION TO THOSE RESPONSIBLE FOR THE PRINCIPAL DESIGNER AND TO THE CLIENT.

J KNIGHT DESIGN LTD ARE ONLY RESPONSIBLE FOR THE ARCHITECTURAL DESIGN OF THE ELEMENTS INCLUDED ON THIS DRAWING.

ARCHITECTURAL DESIGN HAS BEEN CARRIED OUT WITH DUE CONSIDERATION FOR THE SAFETY DURING CONSTRUCTION, OCCUPATION AND MAINTENANCE OF THE FINISHED STRUCTURE.

THE WORKS CONTAIN NO EXTRAORDINARY HAZARDS OR RISKS THAT ARE NOT PRESENT DURING ROUTINE CONSTRUCTION OPERATIONS THAT WOULD NOT READILY BE APPARENT TO A COMPETENT CONTRACTOR.

THIS INFORMATION SHOULD BE INCLUDED AS PART OR COMMENCEMENT OF THE HEALTH AND SAFETY FILE FOR THE PROJECT.

FINISHES LEGEND

- ROOF FINISH TO MATCH EXISTING DWELLING
- BRICKWORK TO MATCH EXISTING DWELLING
- WHITE UPVC WINDOWS, DOORS AND FASCIA BOARDS
- WHITE UPVC GUTTERS AND DOWN PIPES



PROPOSED FRONT ELEVATION
SCALE: 1:100




PROPOSED SIDE ELEVATION
SCALE: 1:100



PROPOSED REAR ELEVATION
SCALE: 1:100



PROPOSED SIDE ELEVATION
SCALE: 1:100

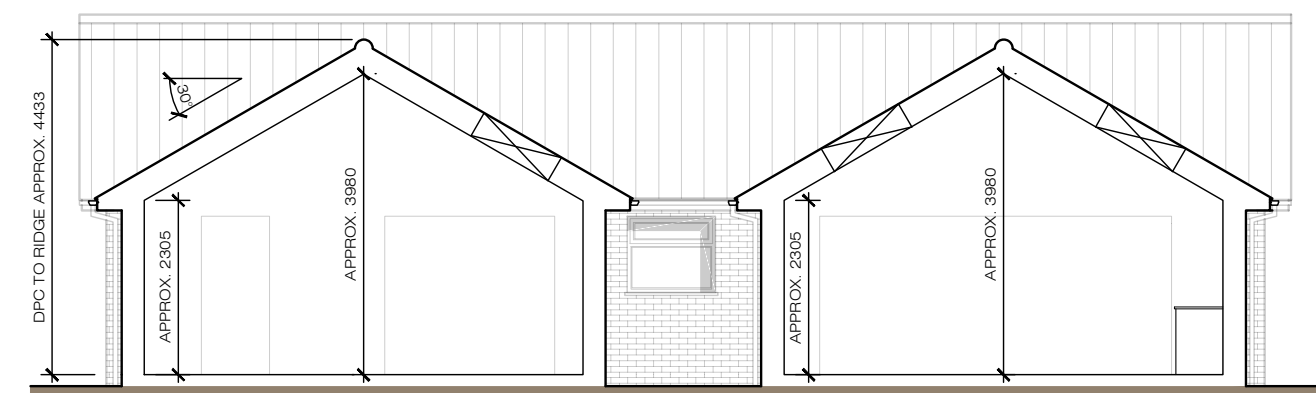

PROPOSED TYPICAL SECTION
SCALE: 1:100



PROPOSED FLOOR PLAN
SCALE: 1:50



PROPOSED SITE PLAN
SCALE: 1:200

B	24.06.2024	REAR CONSERVATORY SHOWN FULLY DEMOLISHED FOR VARIATION OF CONDITION APPLICATION.
A	27.11.2023	DIMENSIONS ADDED TO BOUNDARIES FROM PROPOSED.
REF.	DATE	DESCRIPTION
REVISIONS AS ABOVE		

DRAWING STATUS:

PLANNING

J KNIGHT DESIGN
ARCHITECTURAL SERVICES

T: 01945 479175
E: STUDIO@JKNIGHTDESIGN.COM
W: WWW.JKNIGHTDESIGN.COM

21 OLD CHURCH ROAD
TERRINGTON ST JOHN
WISBECH, NORFOLK, PE14 7XA

CLIENT INFORMATION:

MR & MRS PARRETT
TAMARA
FRENCH DROVE
THORNEY, PETERBOROUGH
PE6 0PH

PROJECT TITLE:

PROPOSED REAR EXTENSION AND INTERNAL
ALTERATIONS TO EXISTING

DRAWING INFORMATION:

PROPOSED FLOOR PLAN
ELEVATIONS, TYPICAL SECTION AND
SITE PLAN.

SCALE	DATE	DRAWN BY:
AS STATED @ A1	JUNE 2024	SJW
DRAWING REFERENCE:		REVISION:

23027-PL003B

CHECKED / ISSUED BY:	DATE:
----------------------	-------

