



Lincolnshire COOP Crowland Foodstore

Description:

Floor Plan:
Broken Out section
Baseplate installed tight to shopfront
Screen to be facing outward
Screen approximately 300mm from shop front.




Project Number
Digital Screens

Page 3 of 5

Scale: 1:20@A1

Location of screen
Sign unit baseplate to be fitted
flush inner wall giving a distance
of 300mm approximately
from the inner wall to the screen

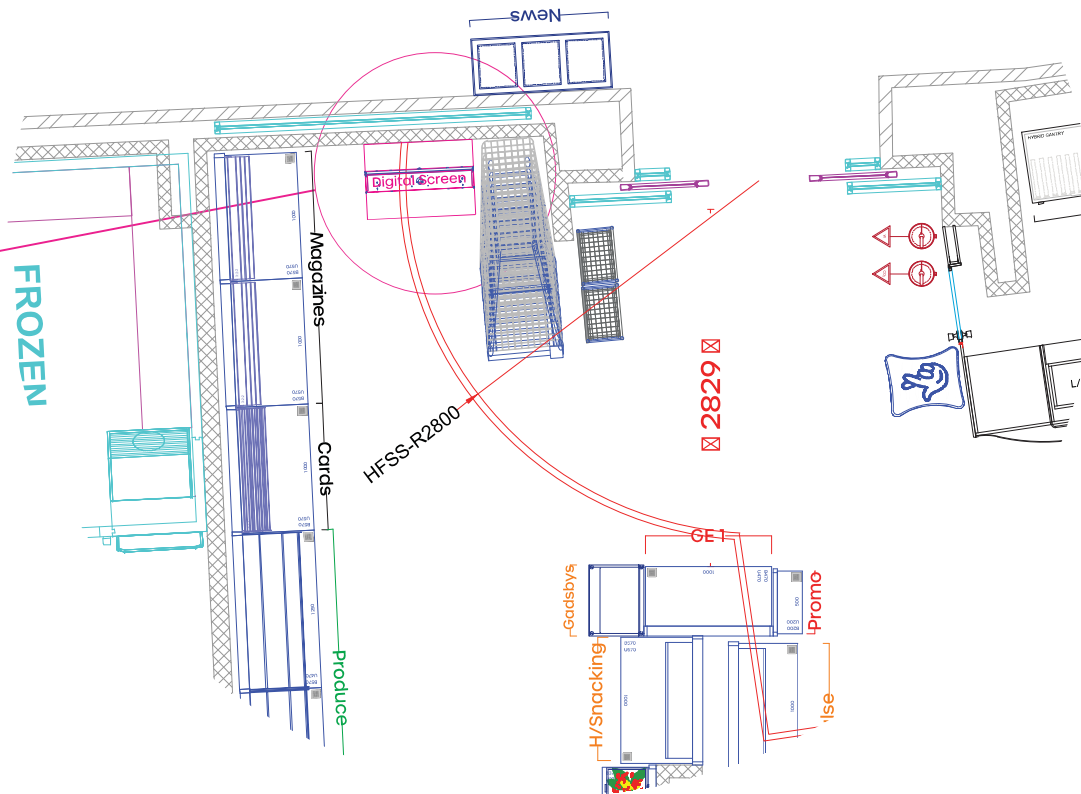

Crowland

8-10 West St, Crowland, Peterborough
PE6 0ED

DRAWING NAME

Scale

001342 Crowland
2026-03-04 Digital Screen

1:20@A1

DRAWING
AUTHOR

LAST
UPDATED

EDITED
BY

NWOOD

2026-03-04

- Fire Blanket
- Fire Escape Door
- Portable Water Type Fire Extinguisher
- Portable Foam Type Fire Extinguisher
- Portable Dry Powder Type Fire Extinguisher
- Portable Carbon Dioxide Type Fire Extinguisher
- Fire Alarm Panel
- Fire Alarm Call Point, Manual (Break Glass)



We take great care in the creation of visuals, but please check for spelling and grammatical errors or mistakes in the layout.
When brand colour references are required, Allen Signs will match as close as possible. Upon request, sample swatches can be supplied.
Any artwork provided by Allen Signs is copywritten until purchase.