





Proposed Front Elevation

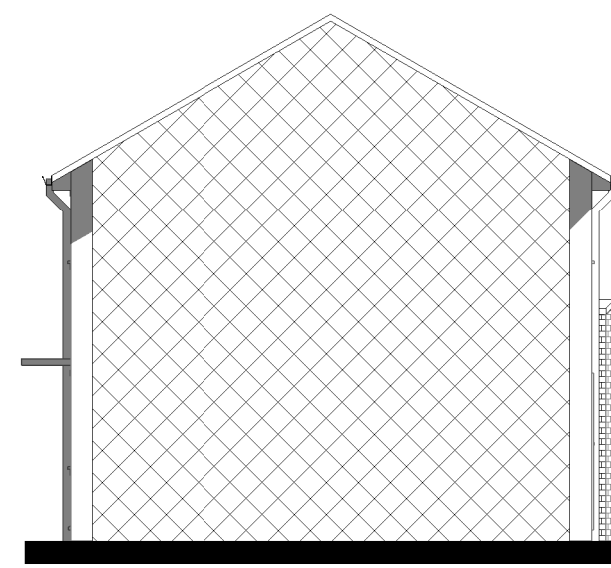


Proposed Side (1) Elevation

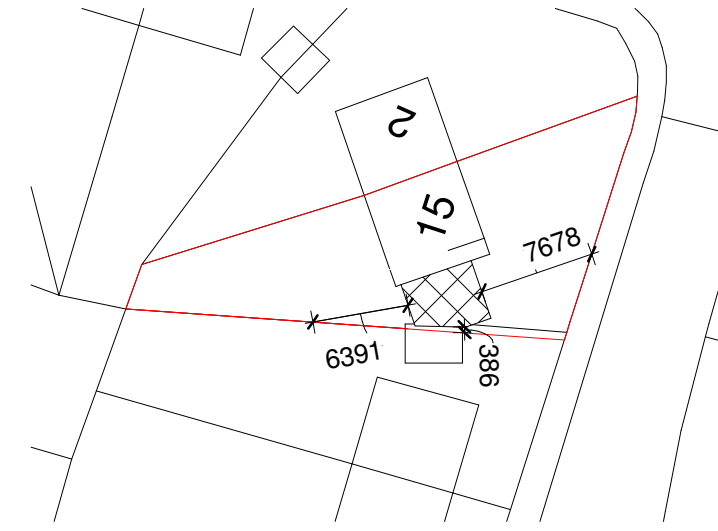



Block Plan

1 : 500

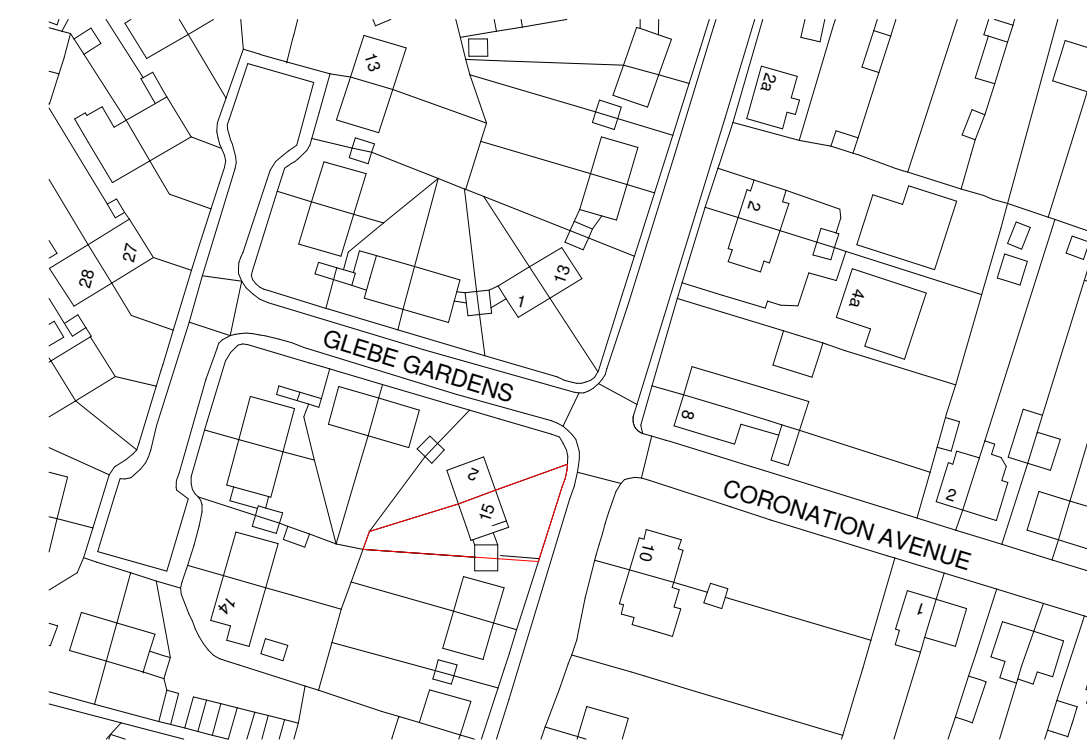


Site Plan

1 : 1250

 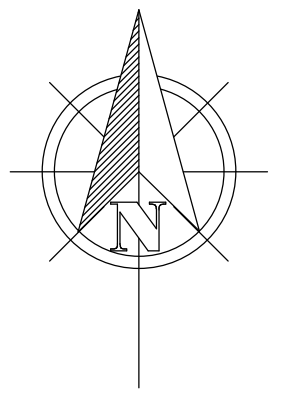


VISUAL SCALE 1:50 @ A1

 

VISUAL SCALE 1:100 @ A1



Proposed Rear Elevation

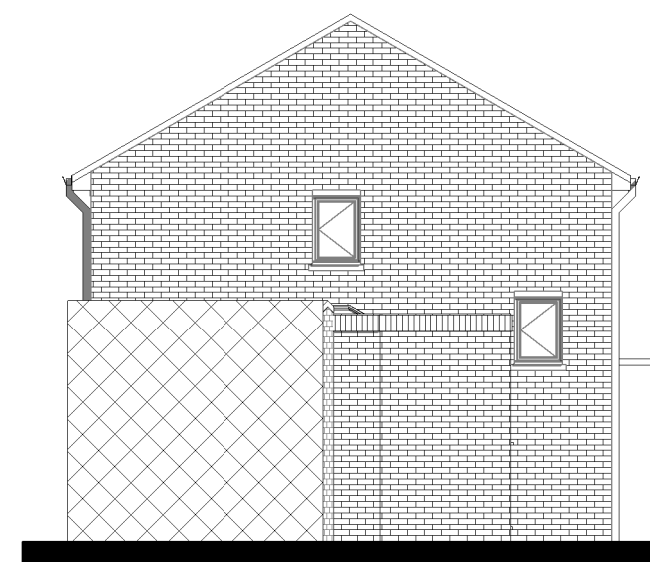


Proposed Side (2) Elevation



Front 3D Visualisation



Rear 3D Visualisation

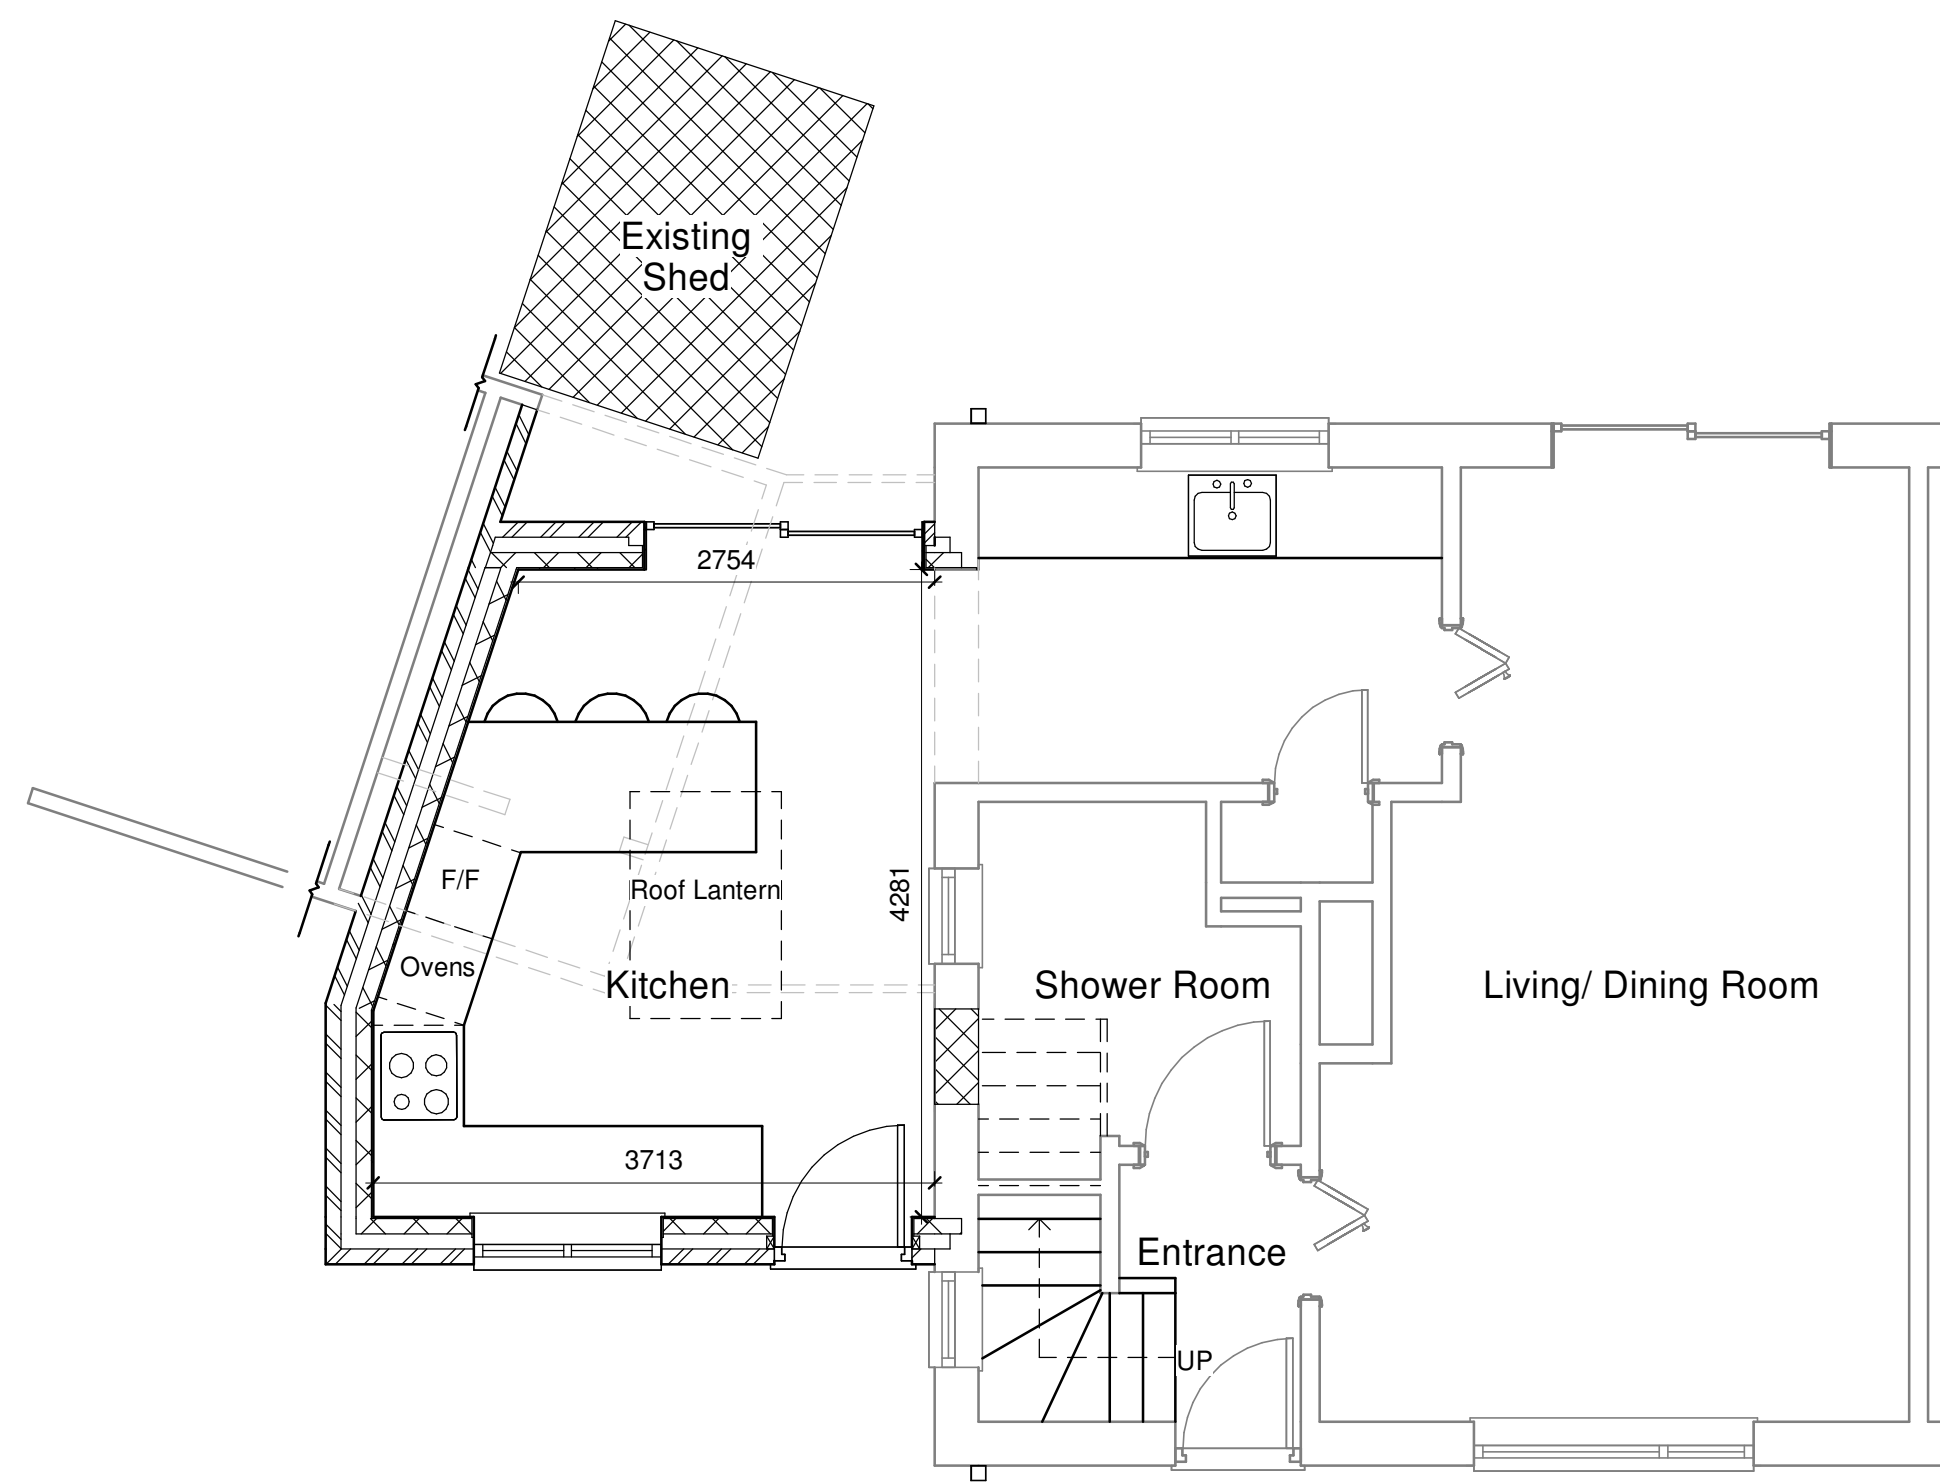

Proposed Ground Floor Plan

[illegible]

AUSTIN JOHN
ARCHITECTURAL

RUALEN, MILL GREEN ROAD,
PINCHBECK, SPALDING PE11 3PU
07939000388

PROJECT

Proposed Single Storey Side Extension

CLIENT

Mr and Mrs Gridley
15 Crease Drove,
Crowland,
PE6 0BN

DRAWING

Proposed Ground Floor Plan
Proposed Elevations
3D Visuals

DRAWING NUMBER:
AJA/1305/24/01

DATE:
12/02/24

DRAWN BY:
HA

SCALE (@ A1):
As indicated

[illegible]