

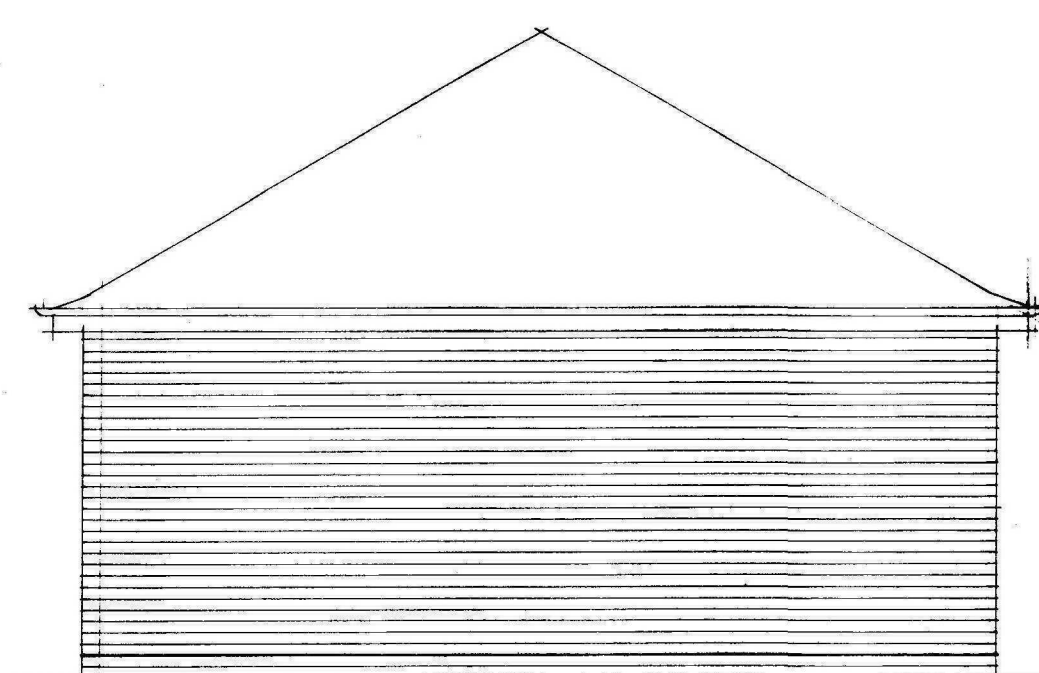
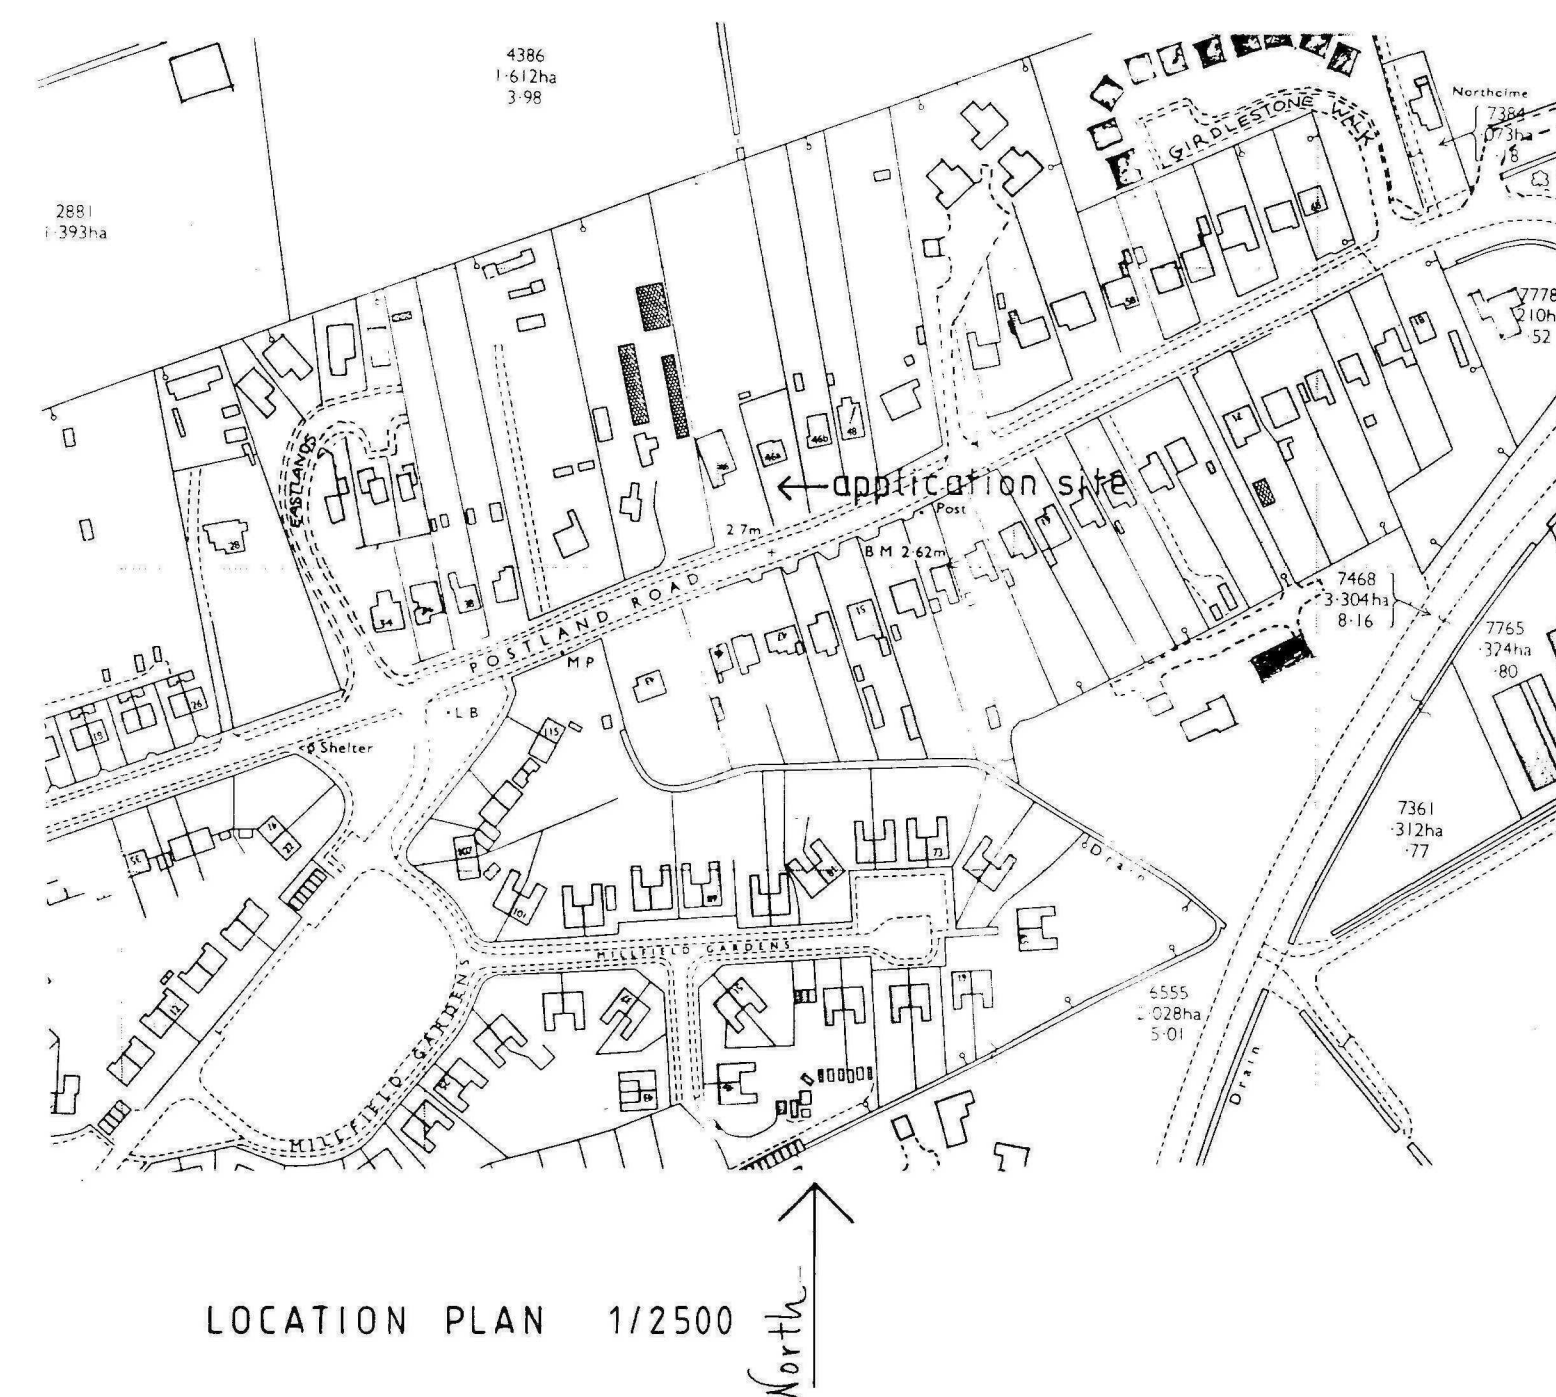


revisions:


notes:

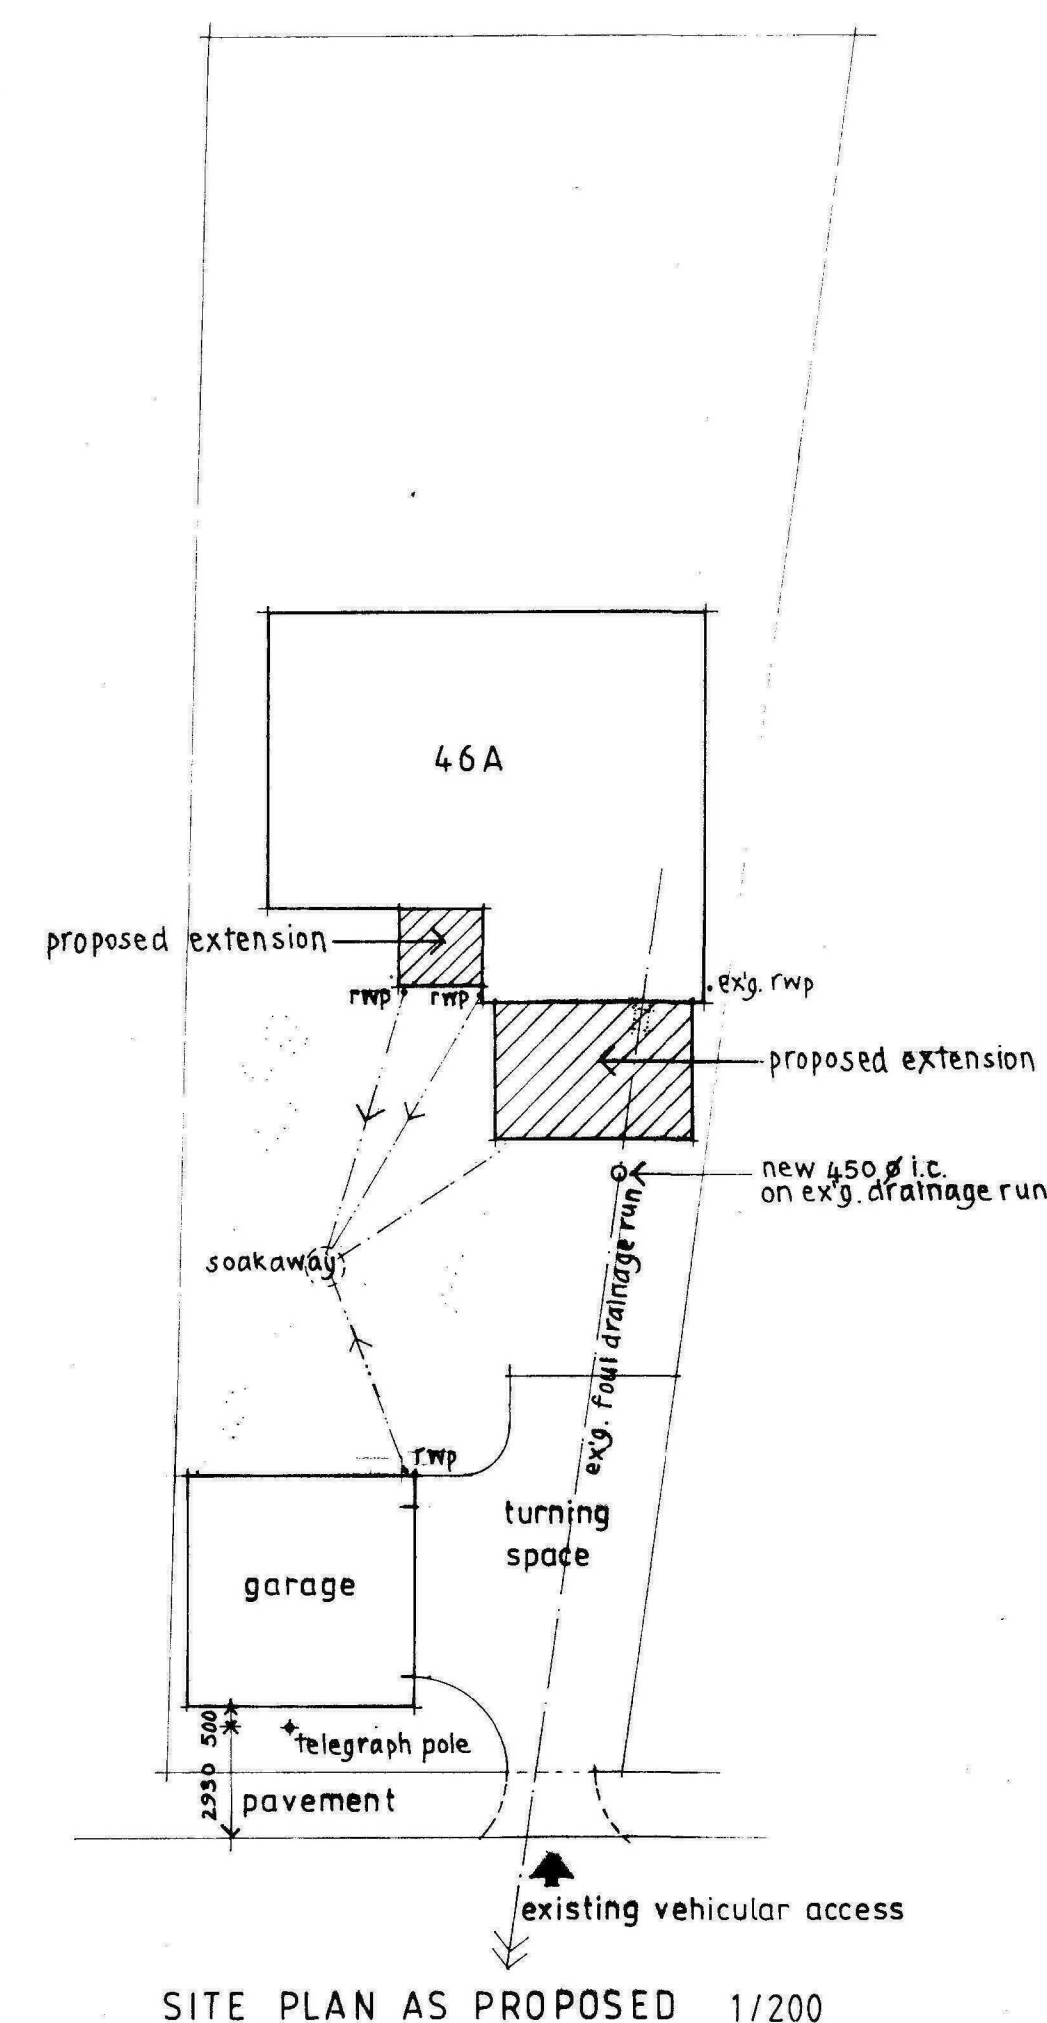


SOUTH ELEVATION

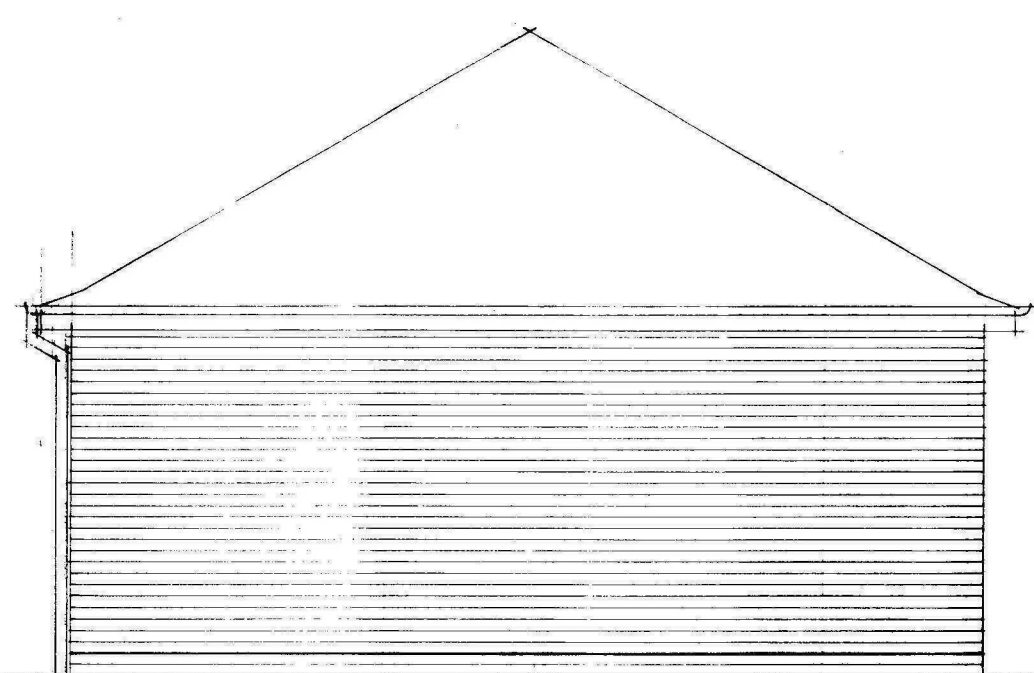




WEST ELEVATION

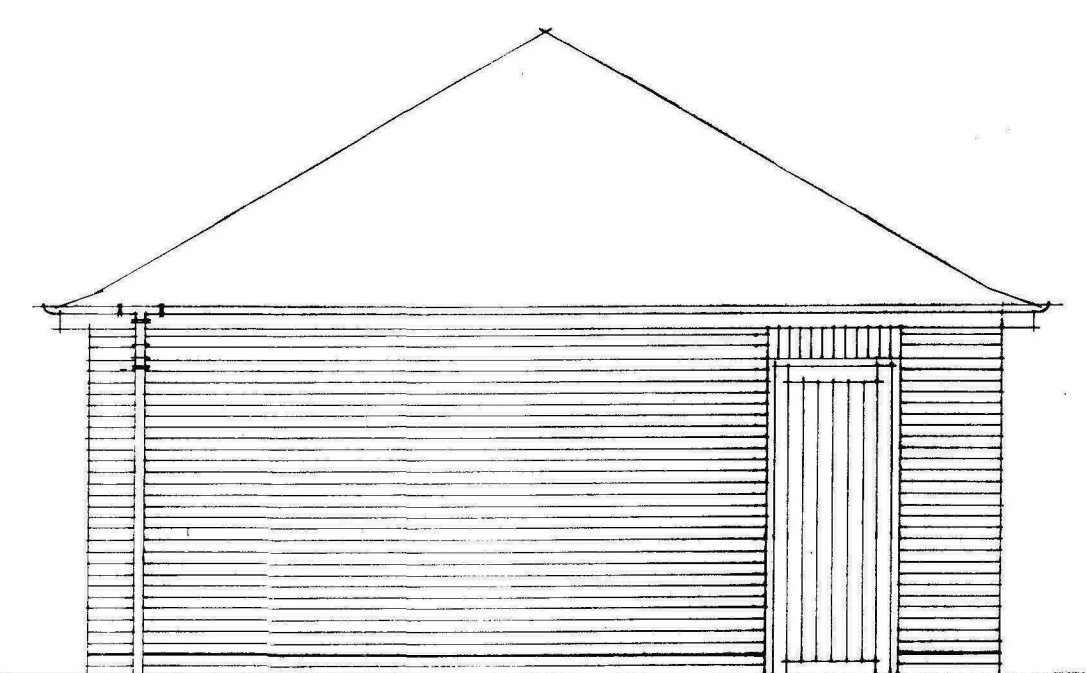

NORTH ELEVATION

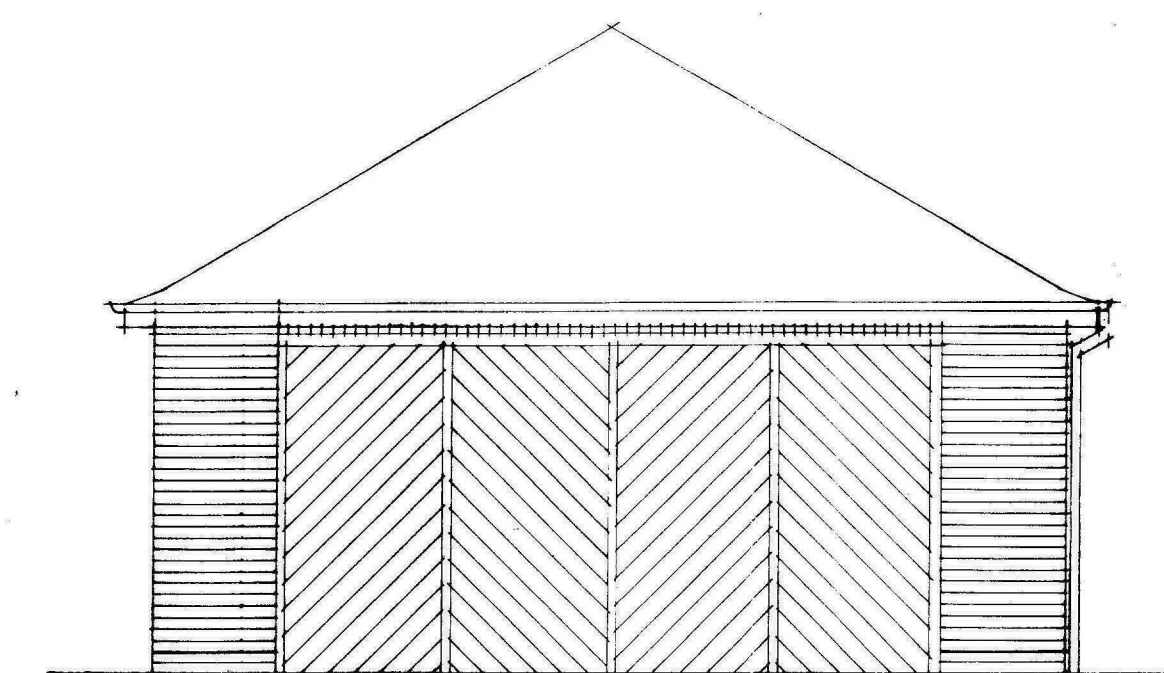

EAST ELEVATION

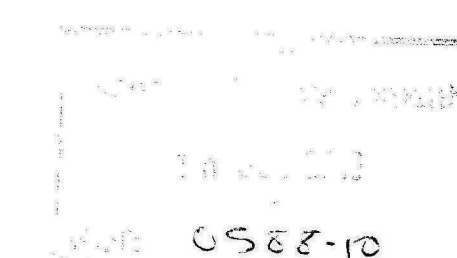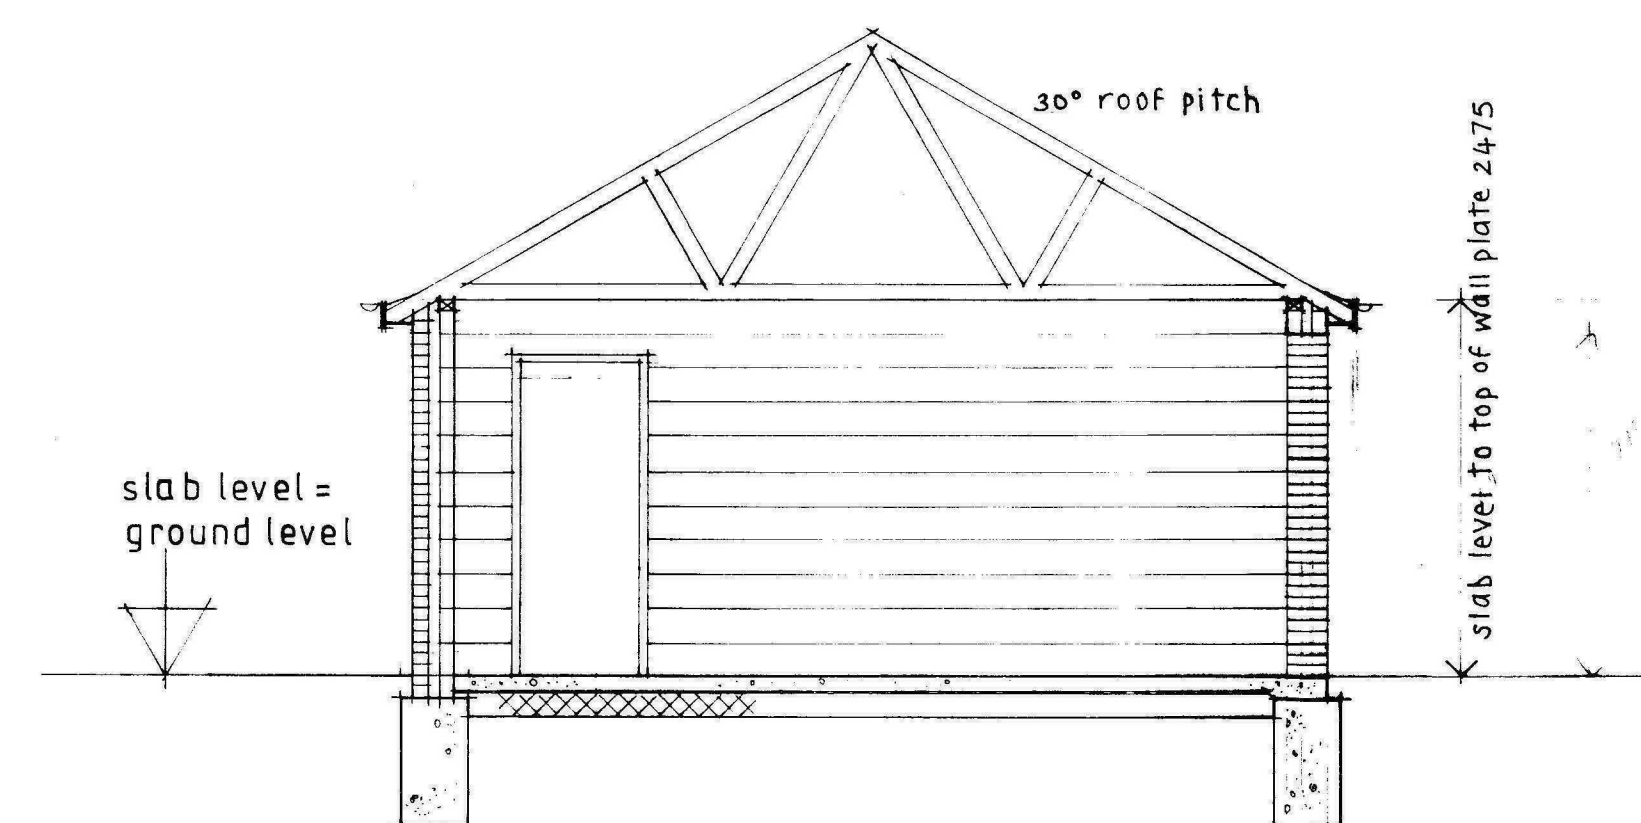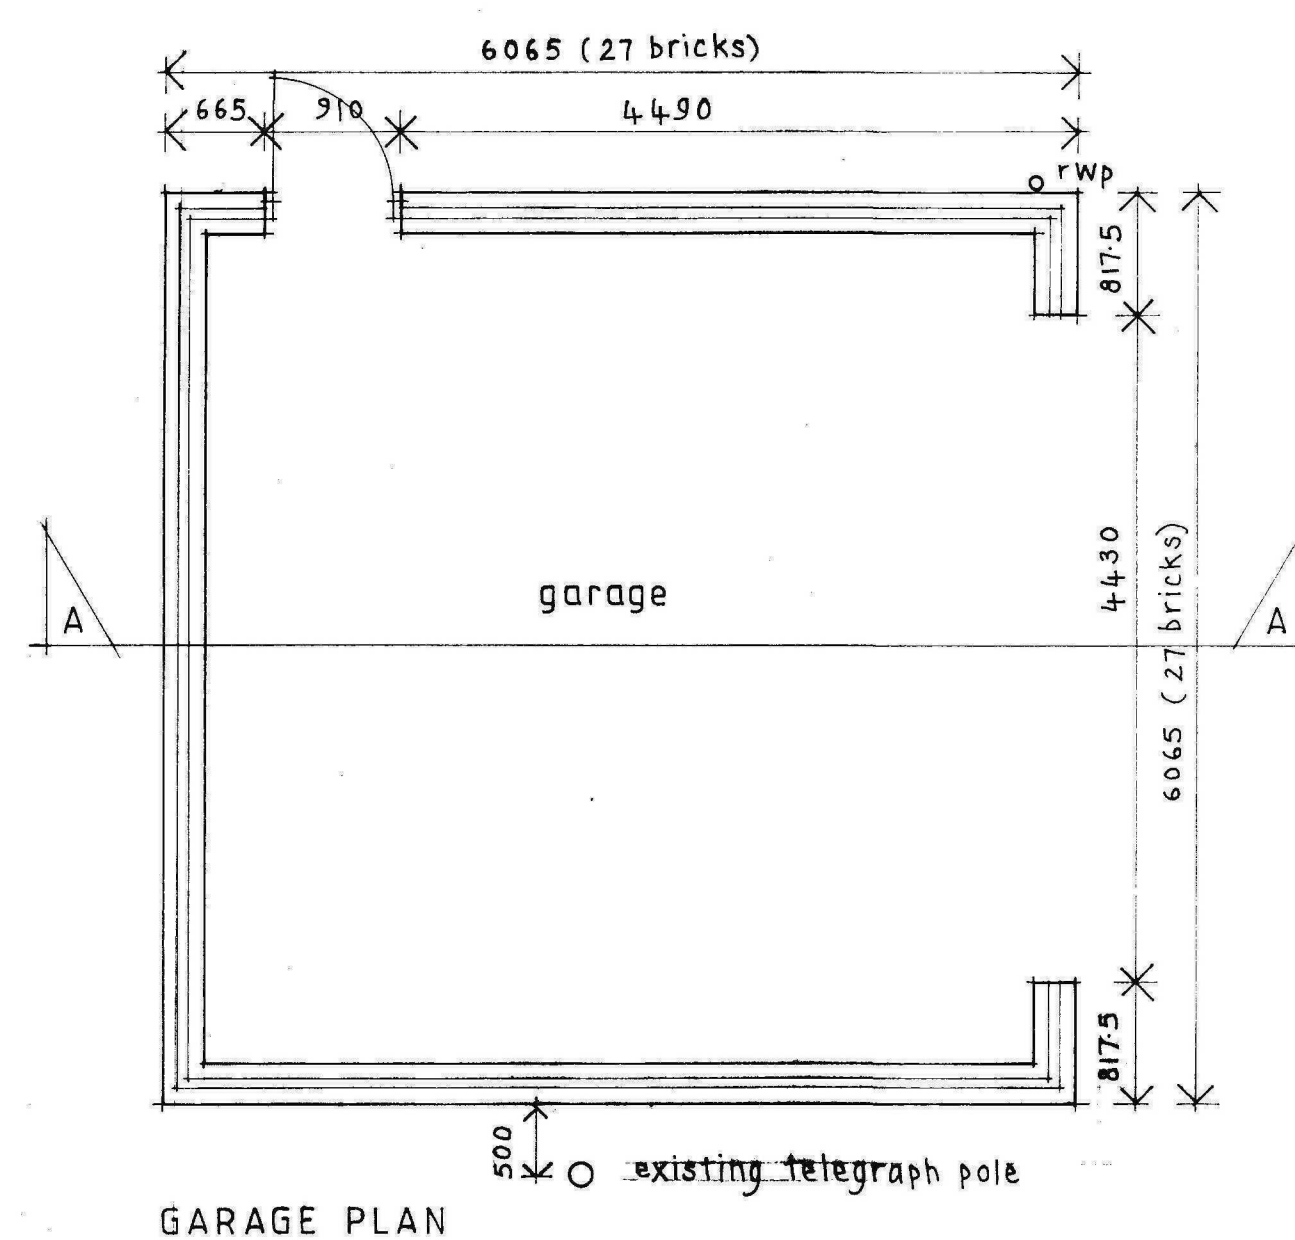

J.J. & J. HARTLEY
J.J. Hartley, M.C.I.A.T., M.C.I.O.B., M.B.I.M.
PRINCIPAL

Architectural and Project Management Services
Interior Design Consultants and Surveyors
109 Fulbridge Road, Peterborough, PE1 3LE
Fax/Tel: Peterborough 01733 707012
Email: j.j.hartley@ntlworld.com

job:

MR & MRS N. COWAN
46A POSTLAND ROAD
CROWLAND
PETERBOROUGH
PE6 0JB

Proposed conversion of part of garage to lounge & extension to form lounge, hall extension & detached double garage & turning space

drg:

Garage plan, section & elevations

Site plan & location plan

scale: 1/50 1/200 1/2500

date: 2/7/10


drawn by:

drg. no.: 4180/3


revisions:

A. 9/7/10 amended in acc. with clients requirements; new window in lounge & repositioned int door into lounge *May*


notes:

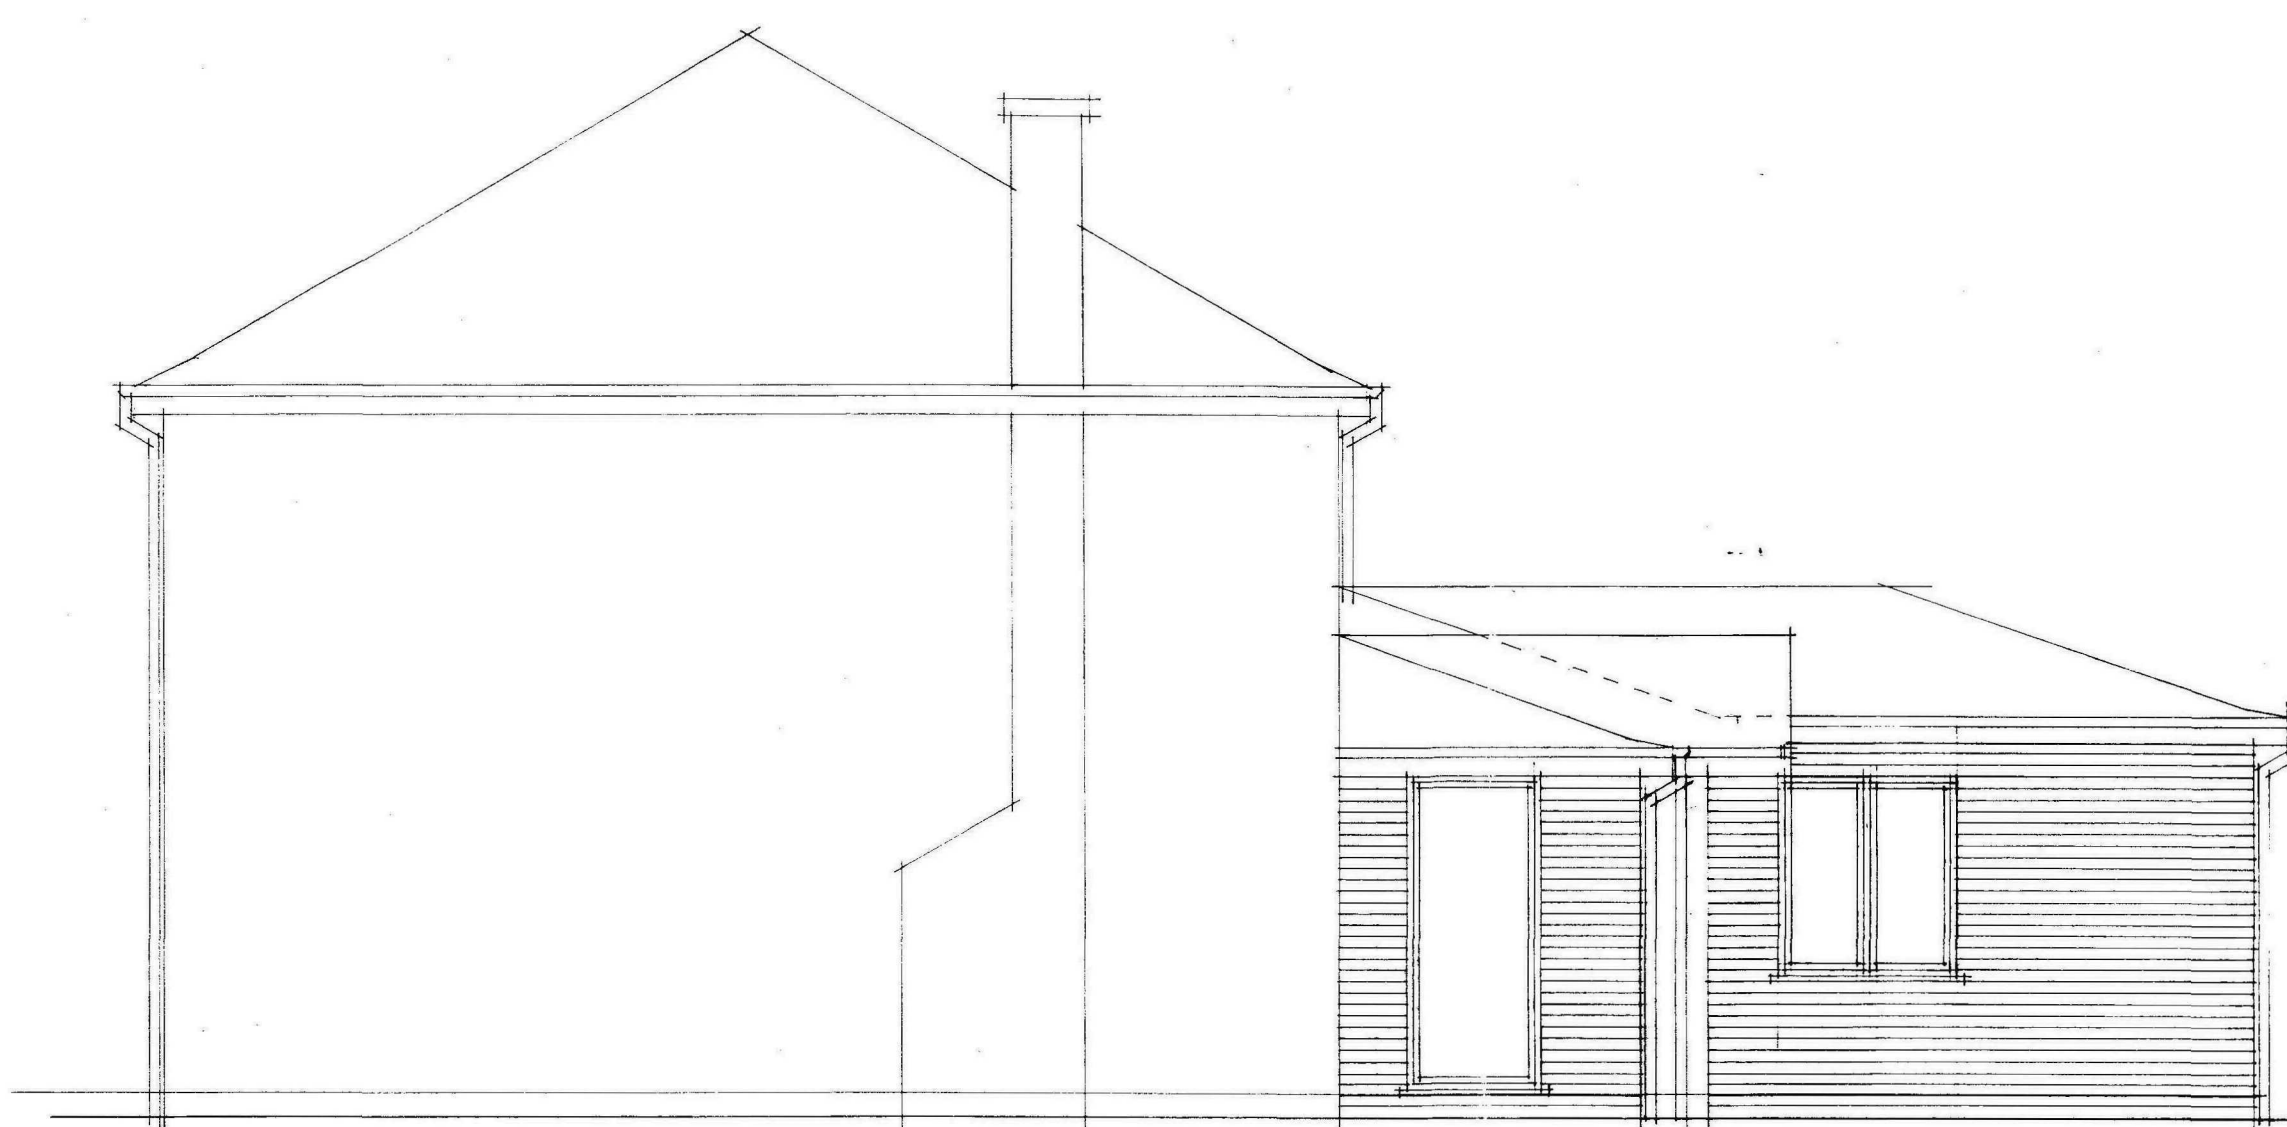


WEST ELEVATION AS PROPOSED

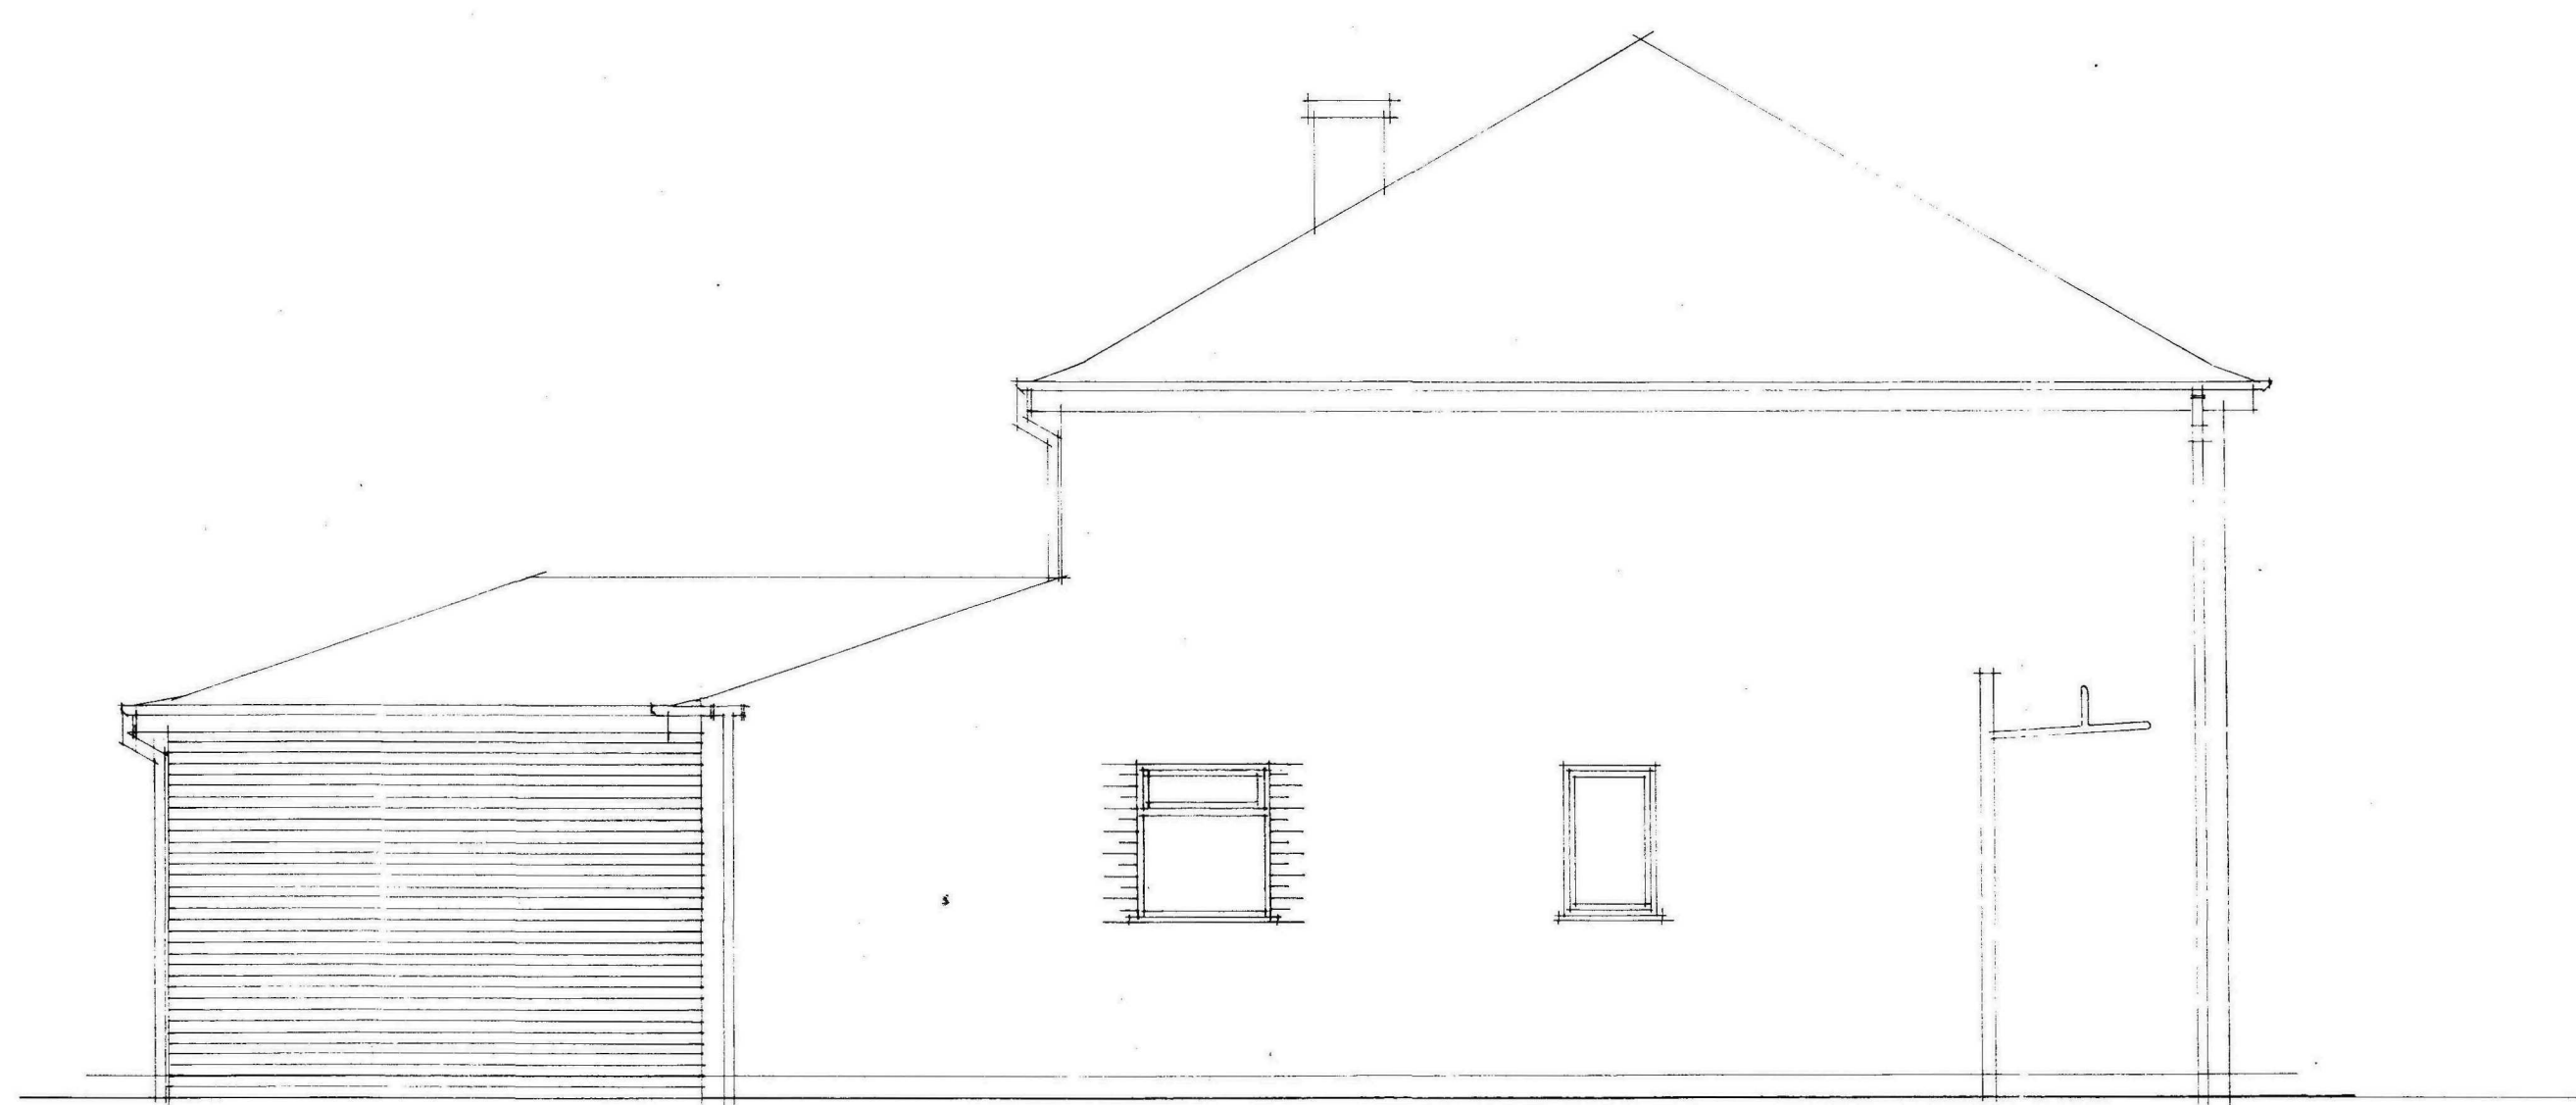


EAST ELEVATION AS PROPOSED

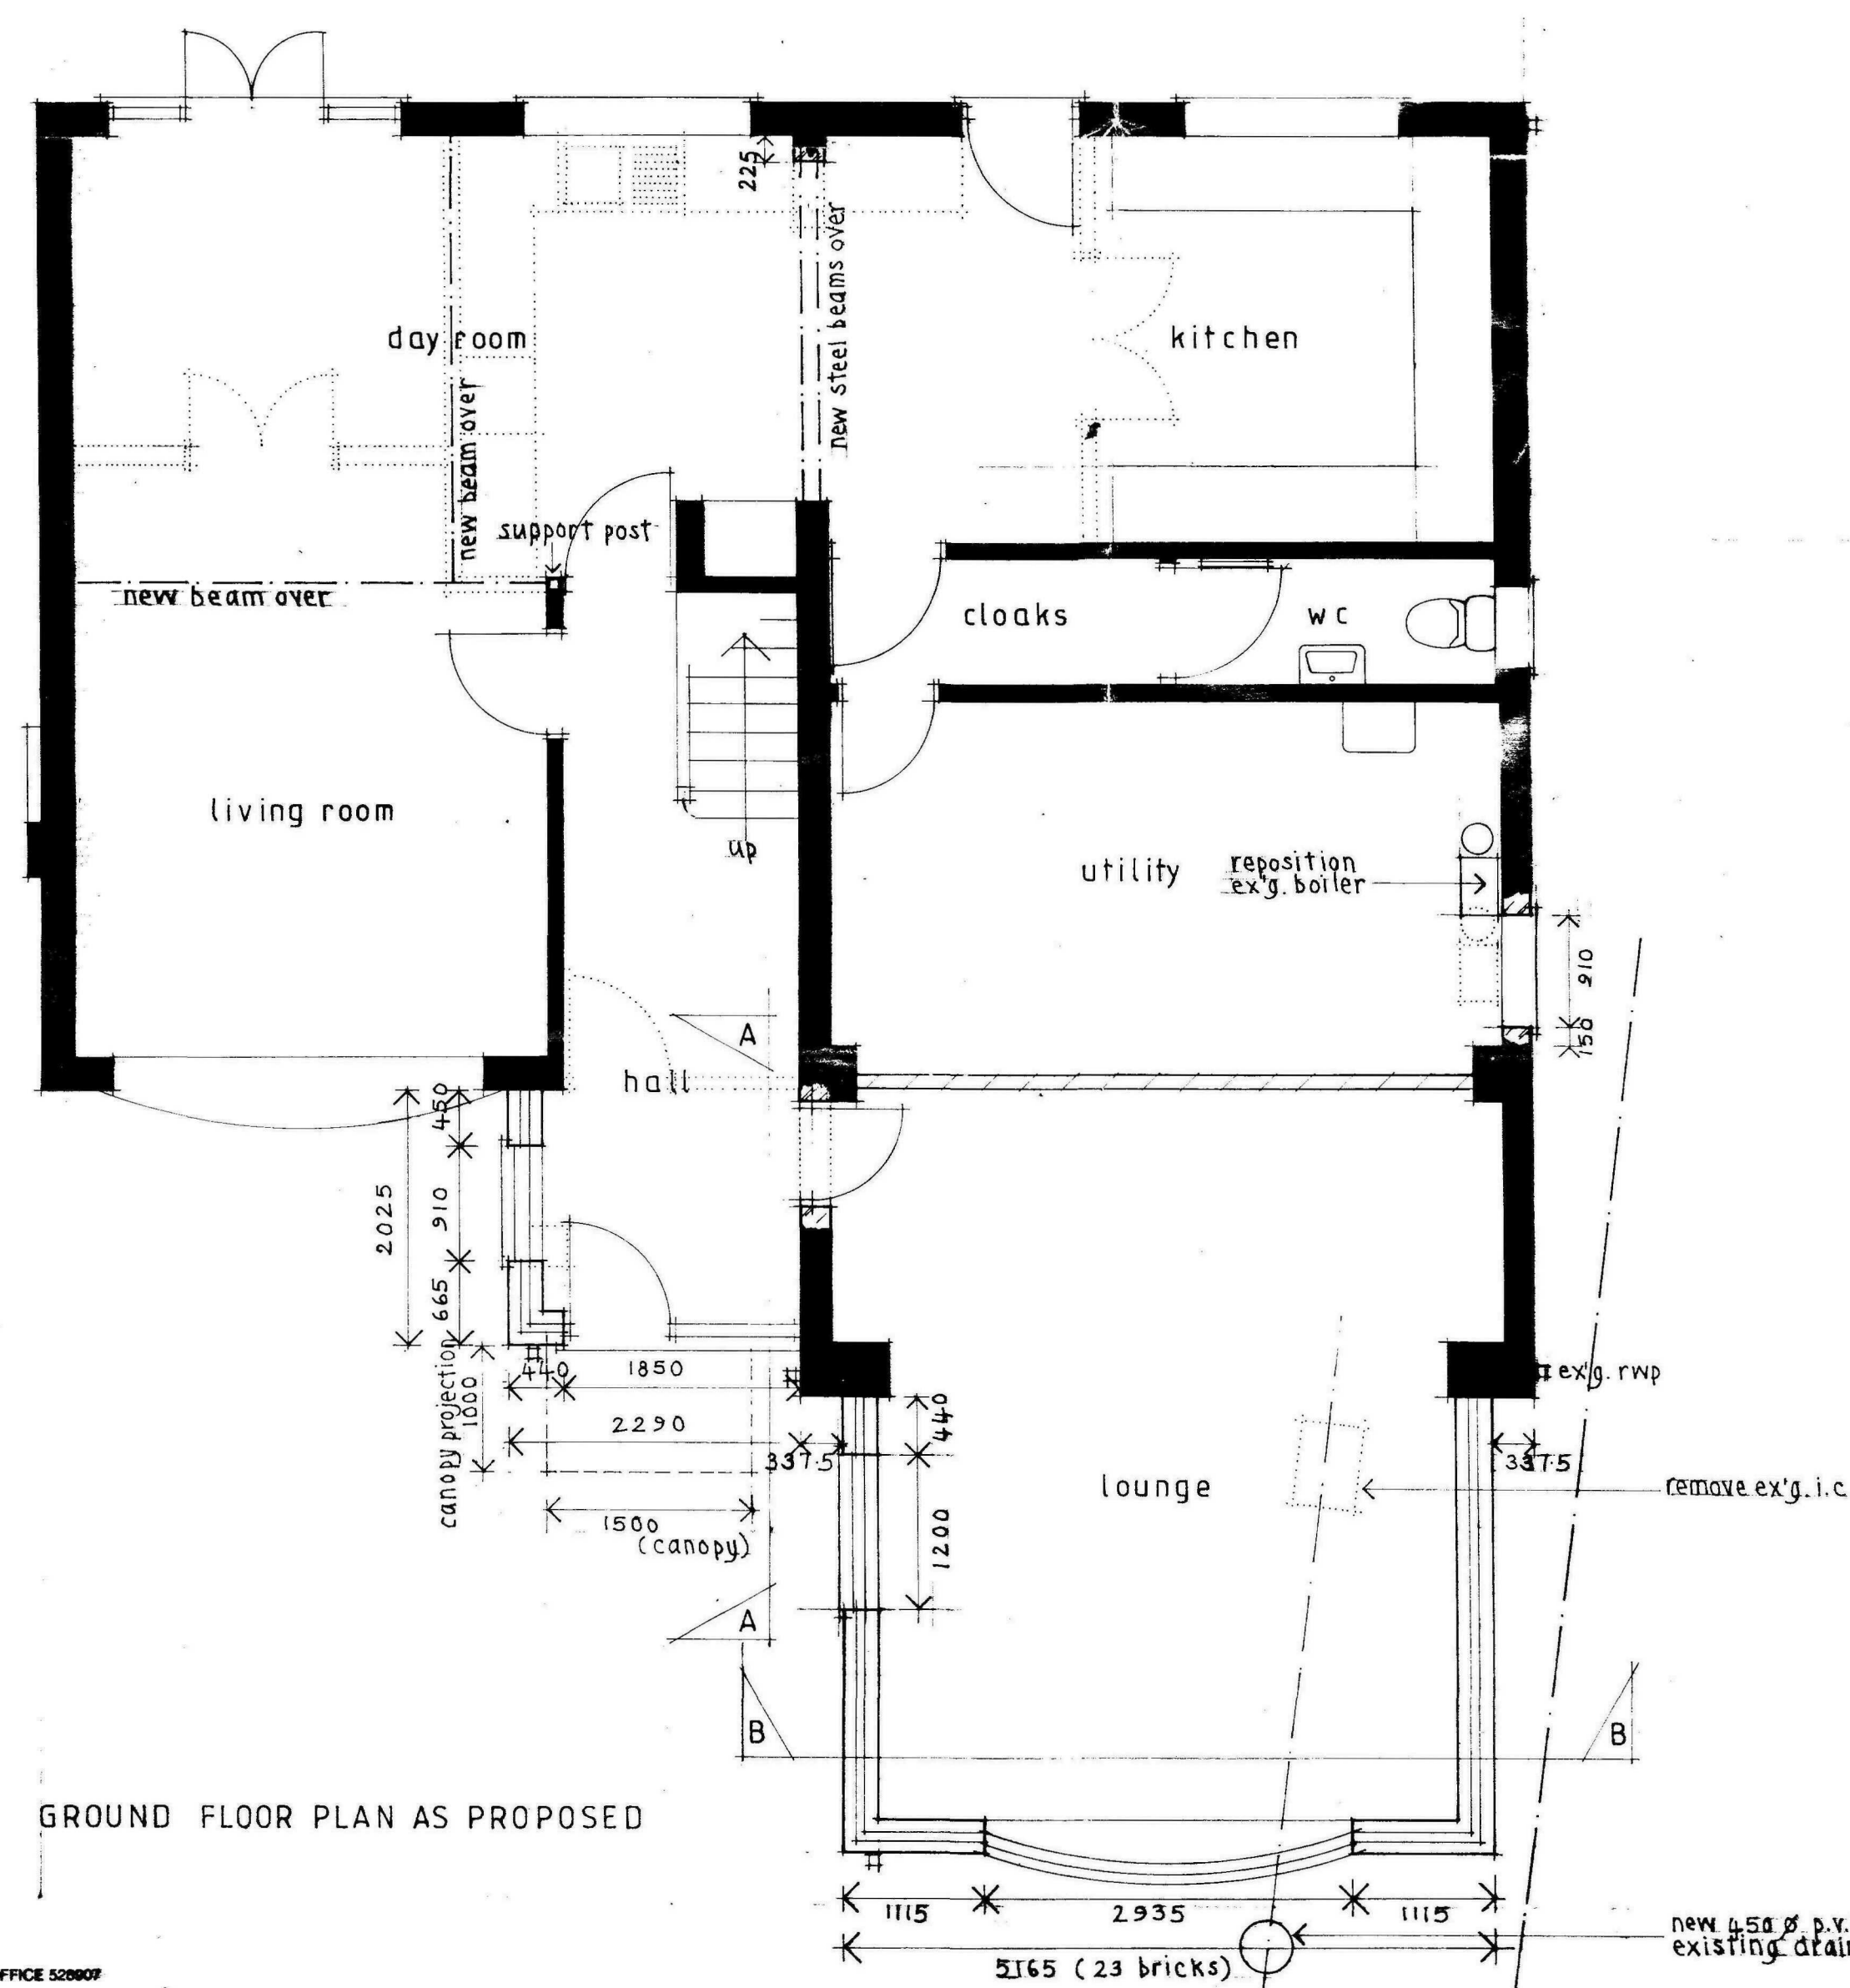


GROUND FLOOR PLAN AS PROPOSED

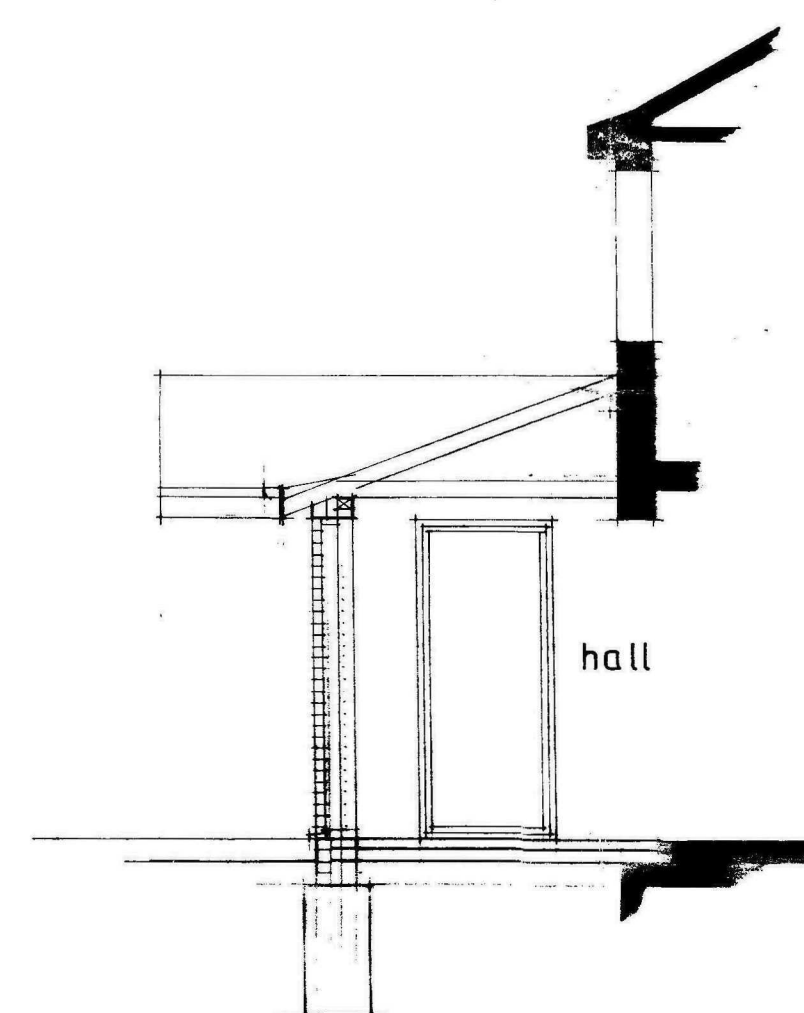

SECTION A A

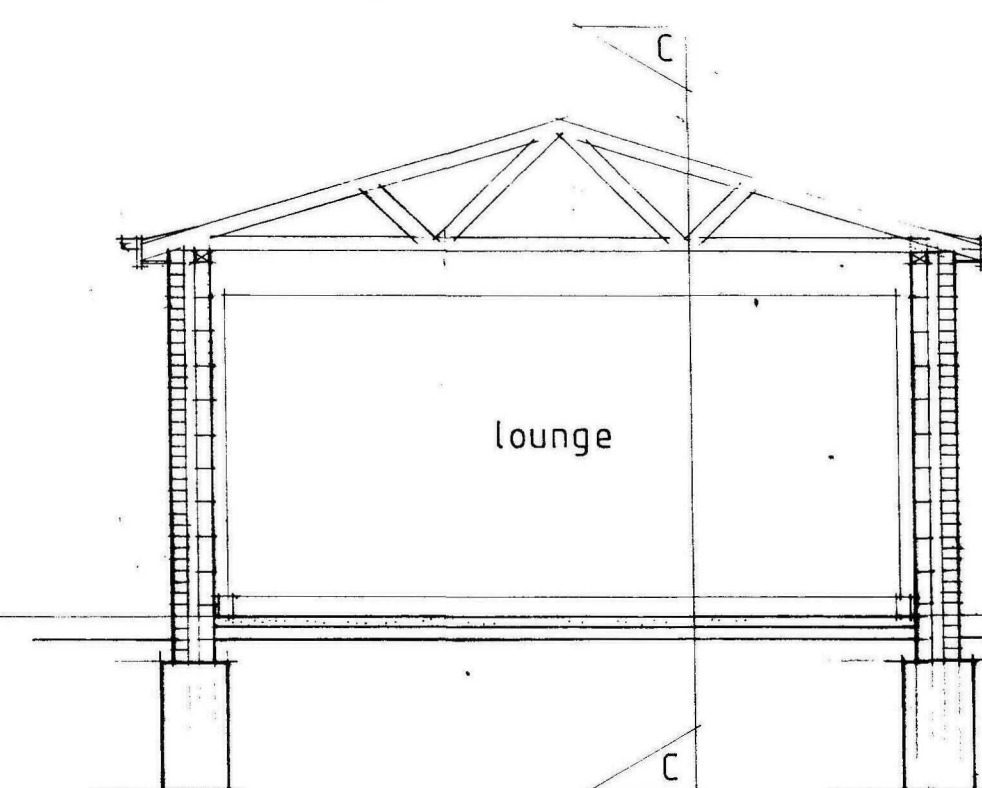

SECTION B B

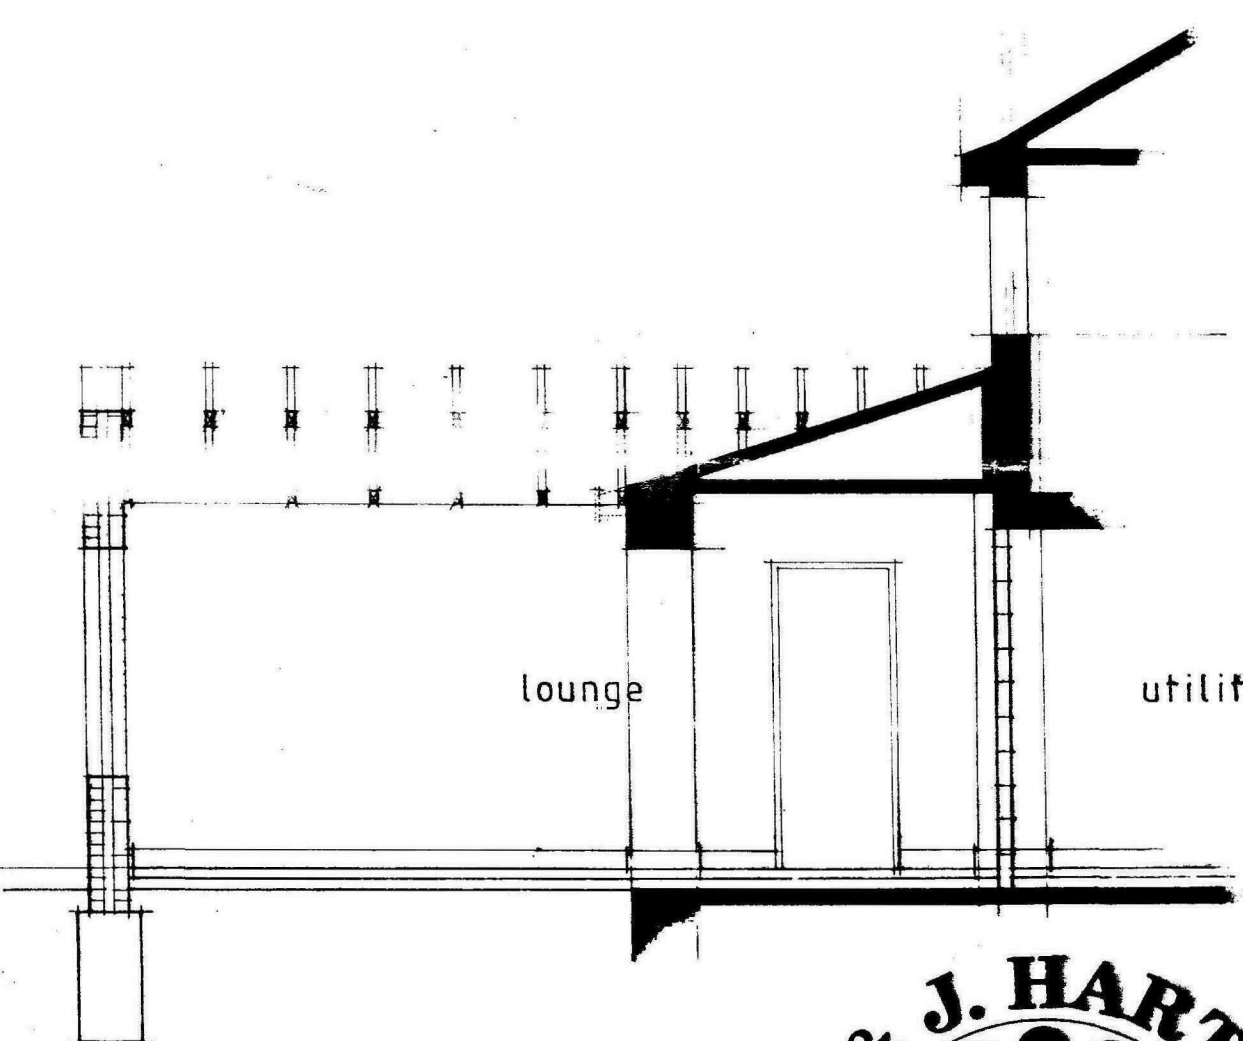

SECTION C C



SOUTH ELEVATION AS PROPOSED



J.J. Hartley, M.C.I.A.T., M.C.I.O.B., M.B.I.M.
PRINCIPAL
Architectural and Project Management Services
Interior Design Consultants and Surveyors
109 Fulbridge Road, Peterborough, PE1 3LE
Fax/Tel: Peterborough 01733 707012
Email: j.j.hartley@ntworld.com

job:

MR & MRS N. COWAN
46 A POSTLAND ROAD
CROWLAND
PETERBOROUGH
PE6 0JB

Proposed conversion of part of garage to lounge & extension to form lounge, hall extension & detached double garage & turning space

drg:

Plan, sections & elevations as proposed

scale: 1/50

date: 5/7/10


drawn by:

drg. no.: 4180/2 A


revisions:



FRONT (south) ELEVATION AS EXISTING

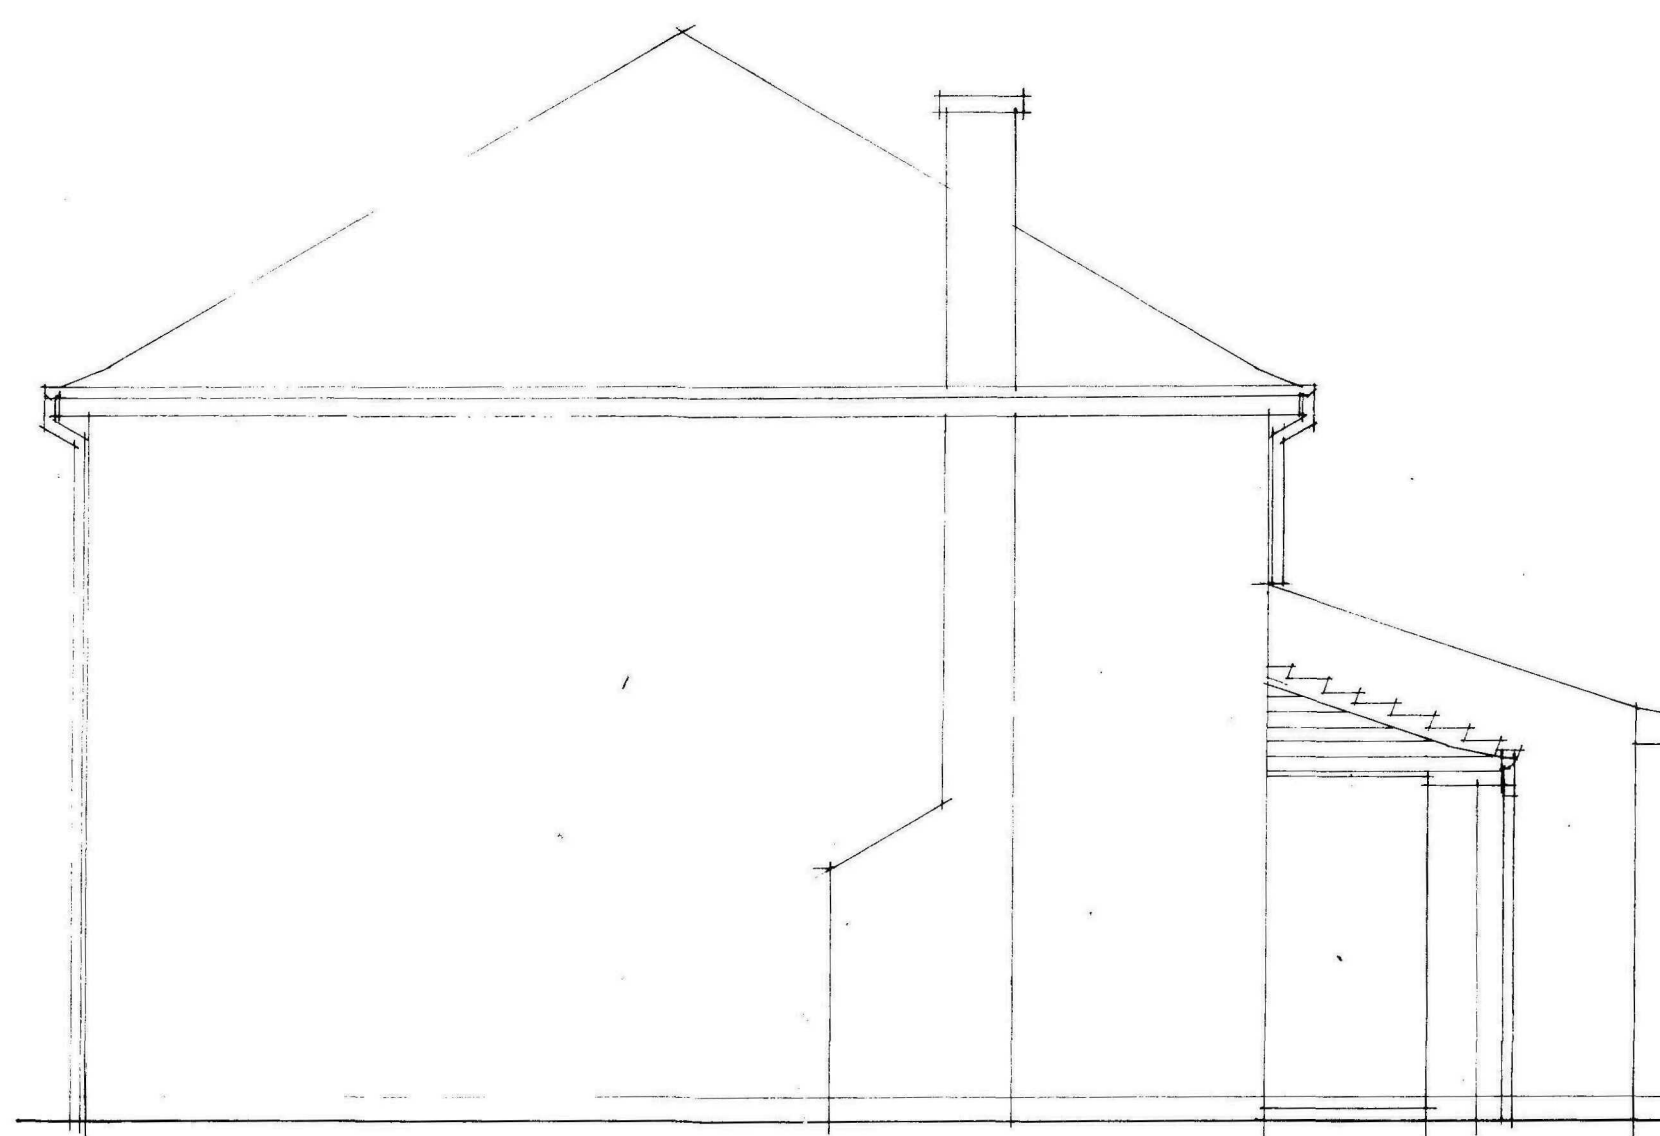


SIDE (west) ELEVATION AS EXISTING

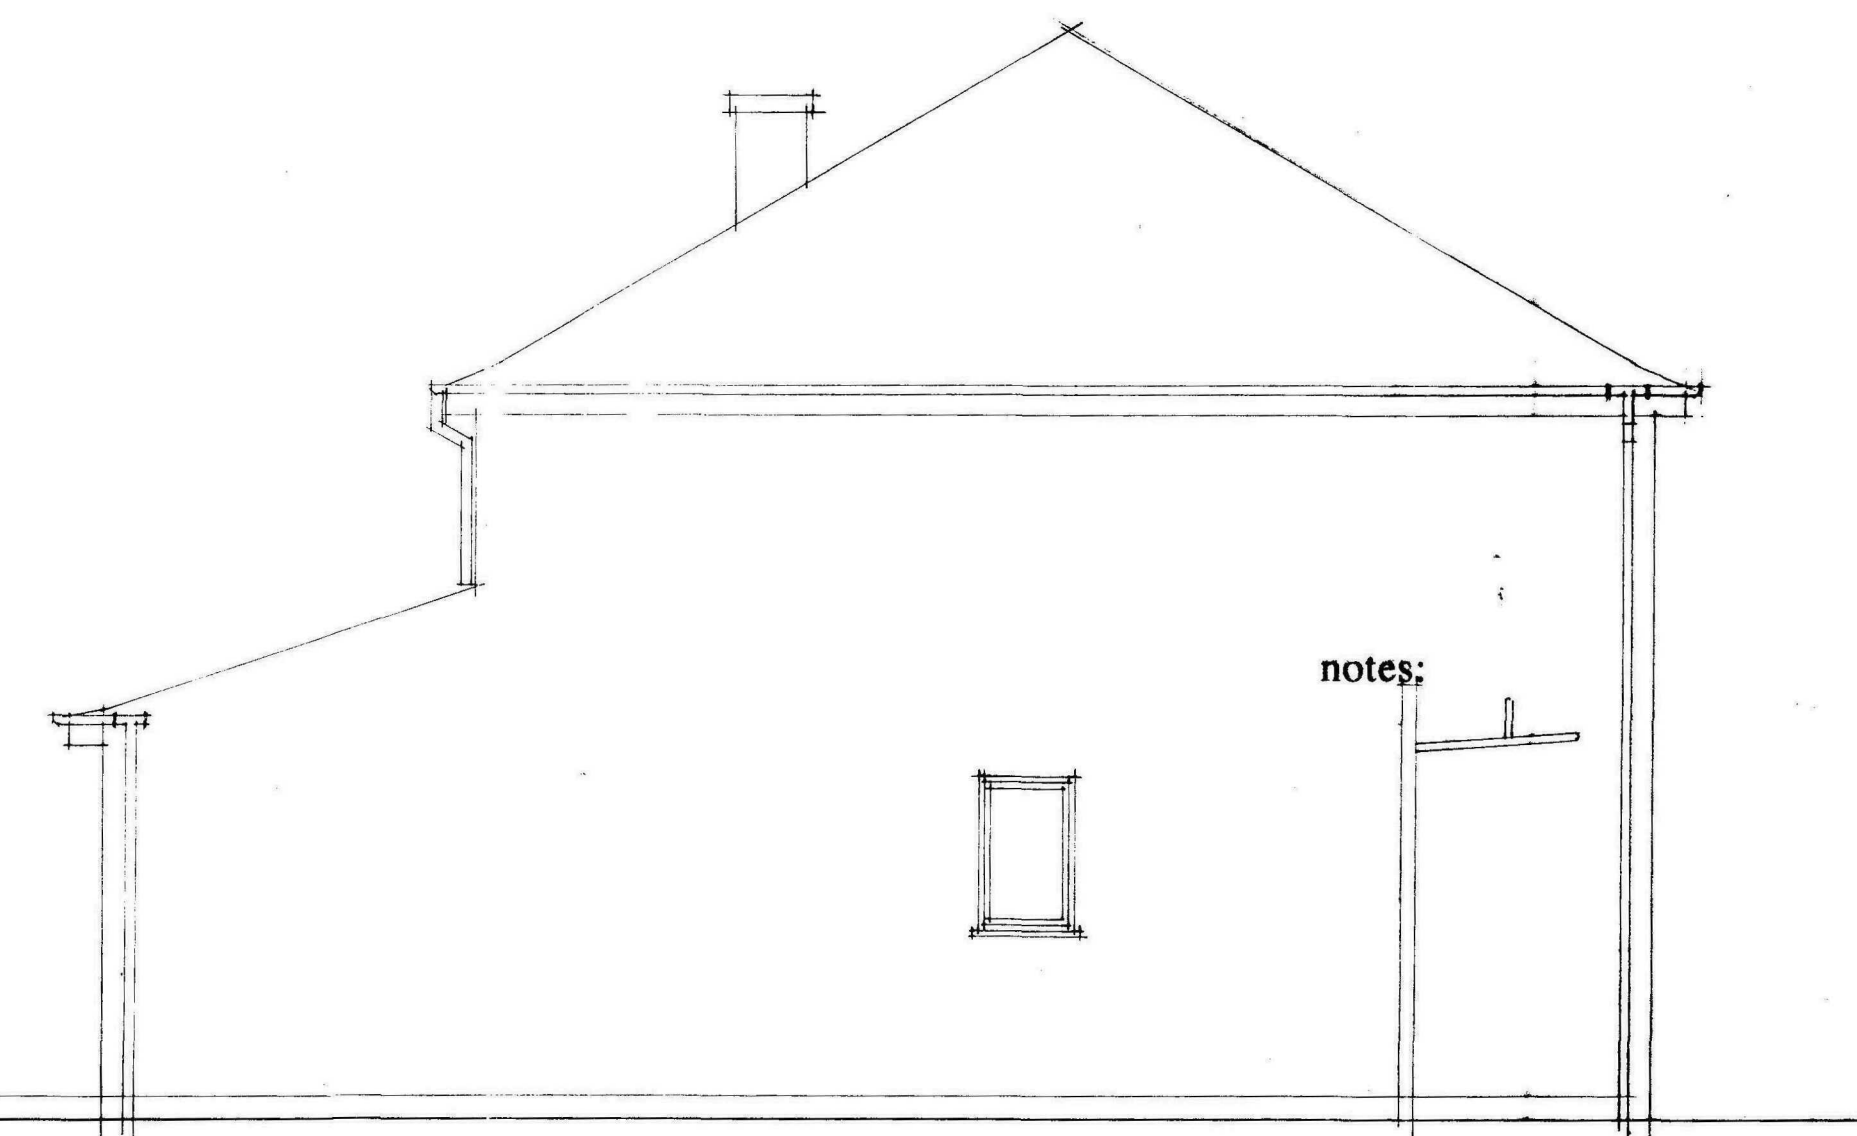


SIDE (east) ELEVATION AS EXISTING

notes:

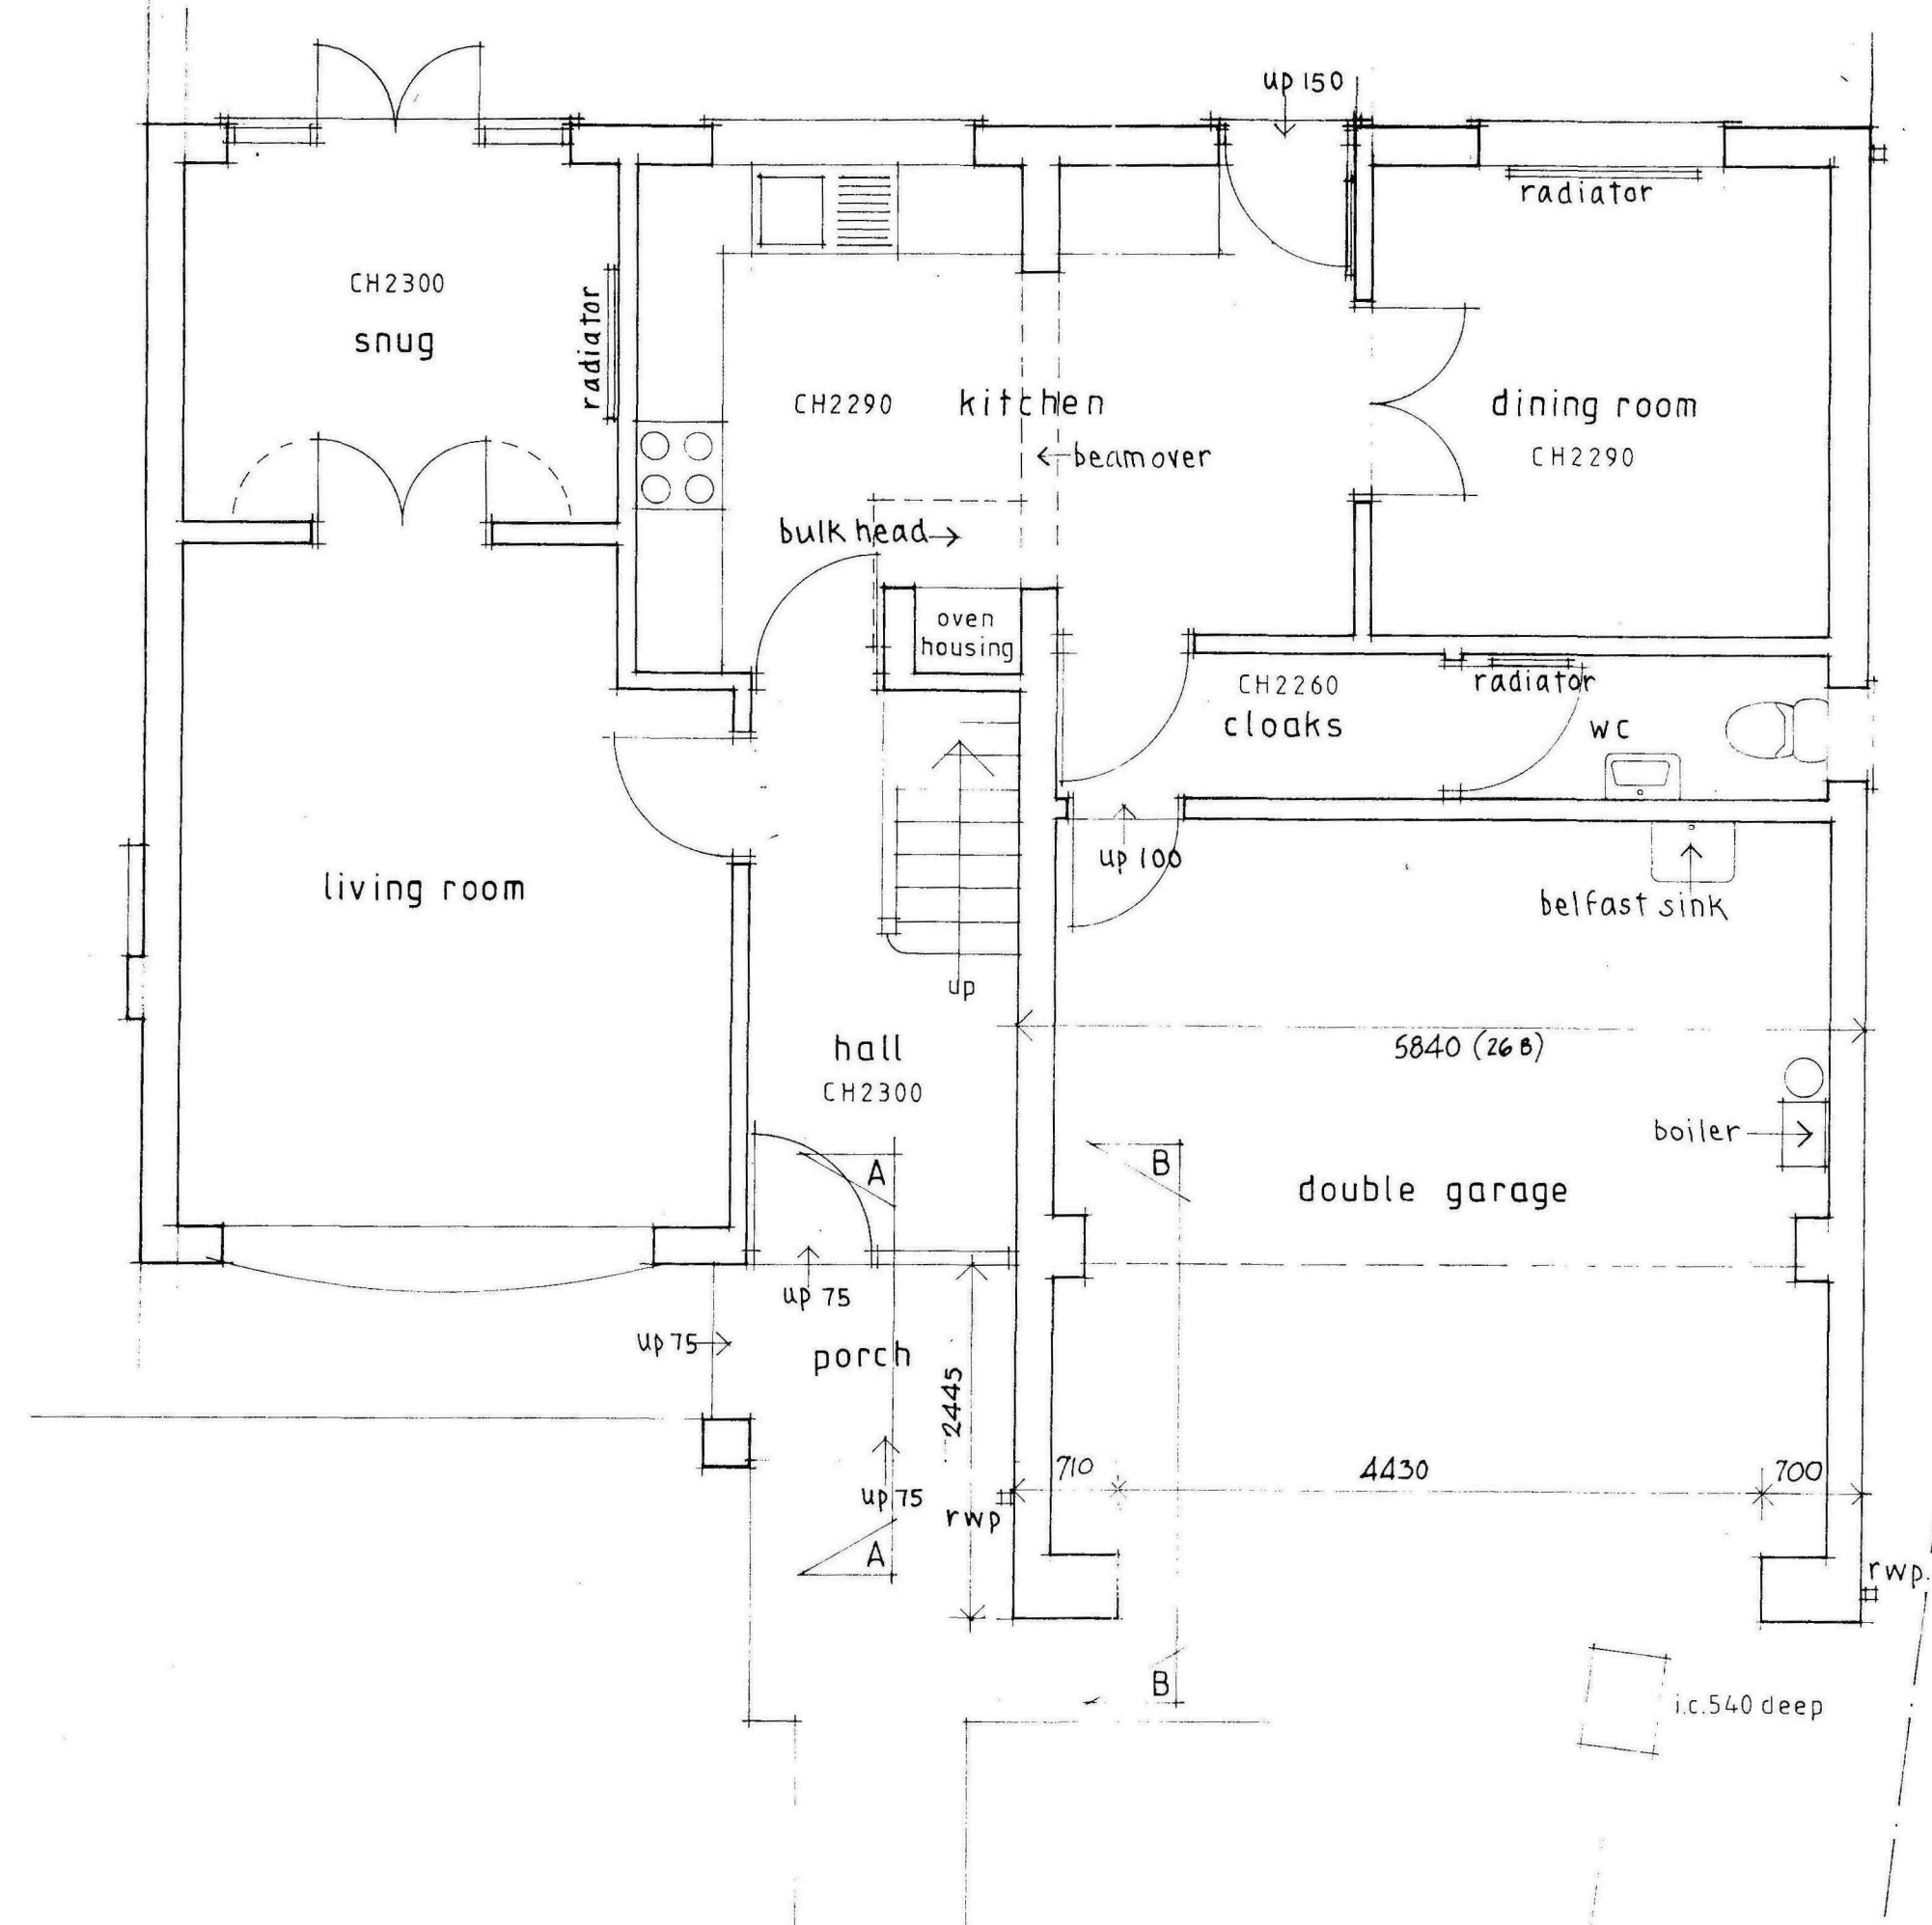


GROUND FLOOR PLAN AS EXISTING

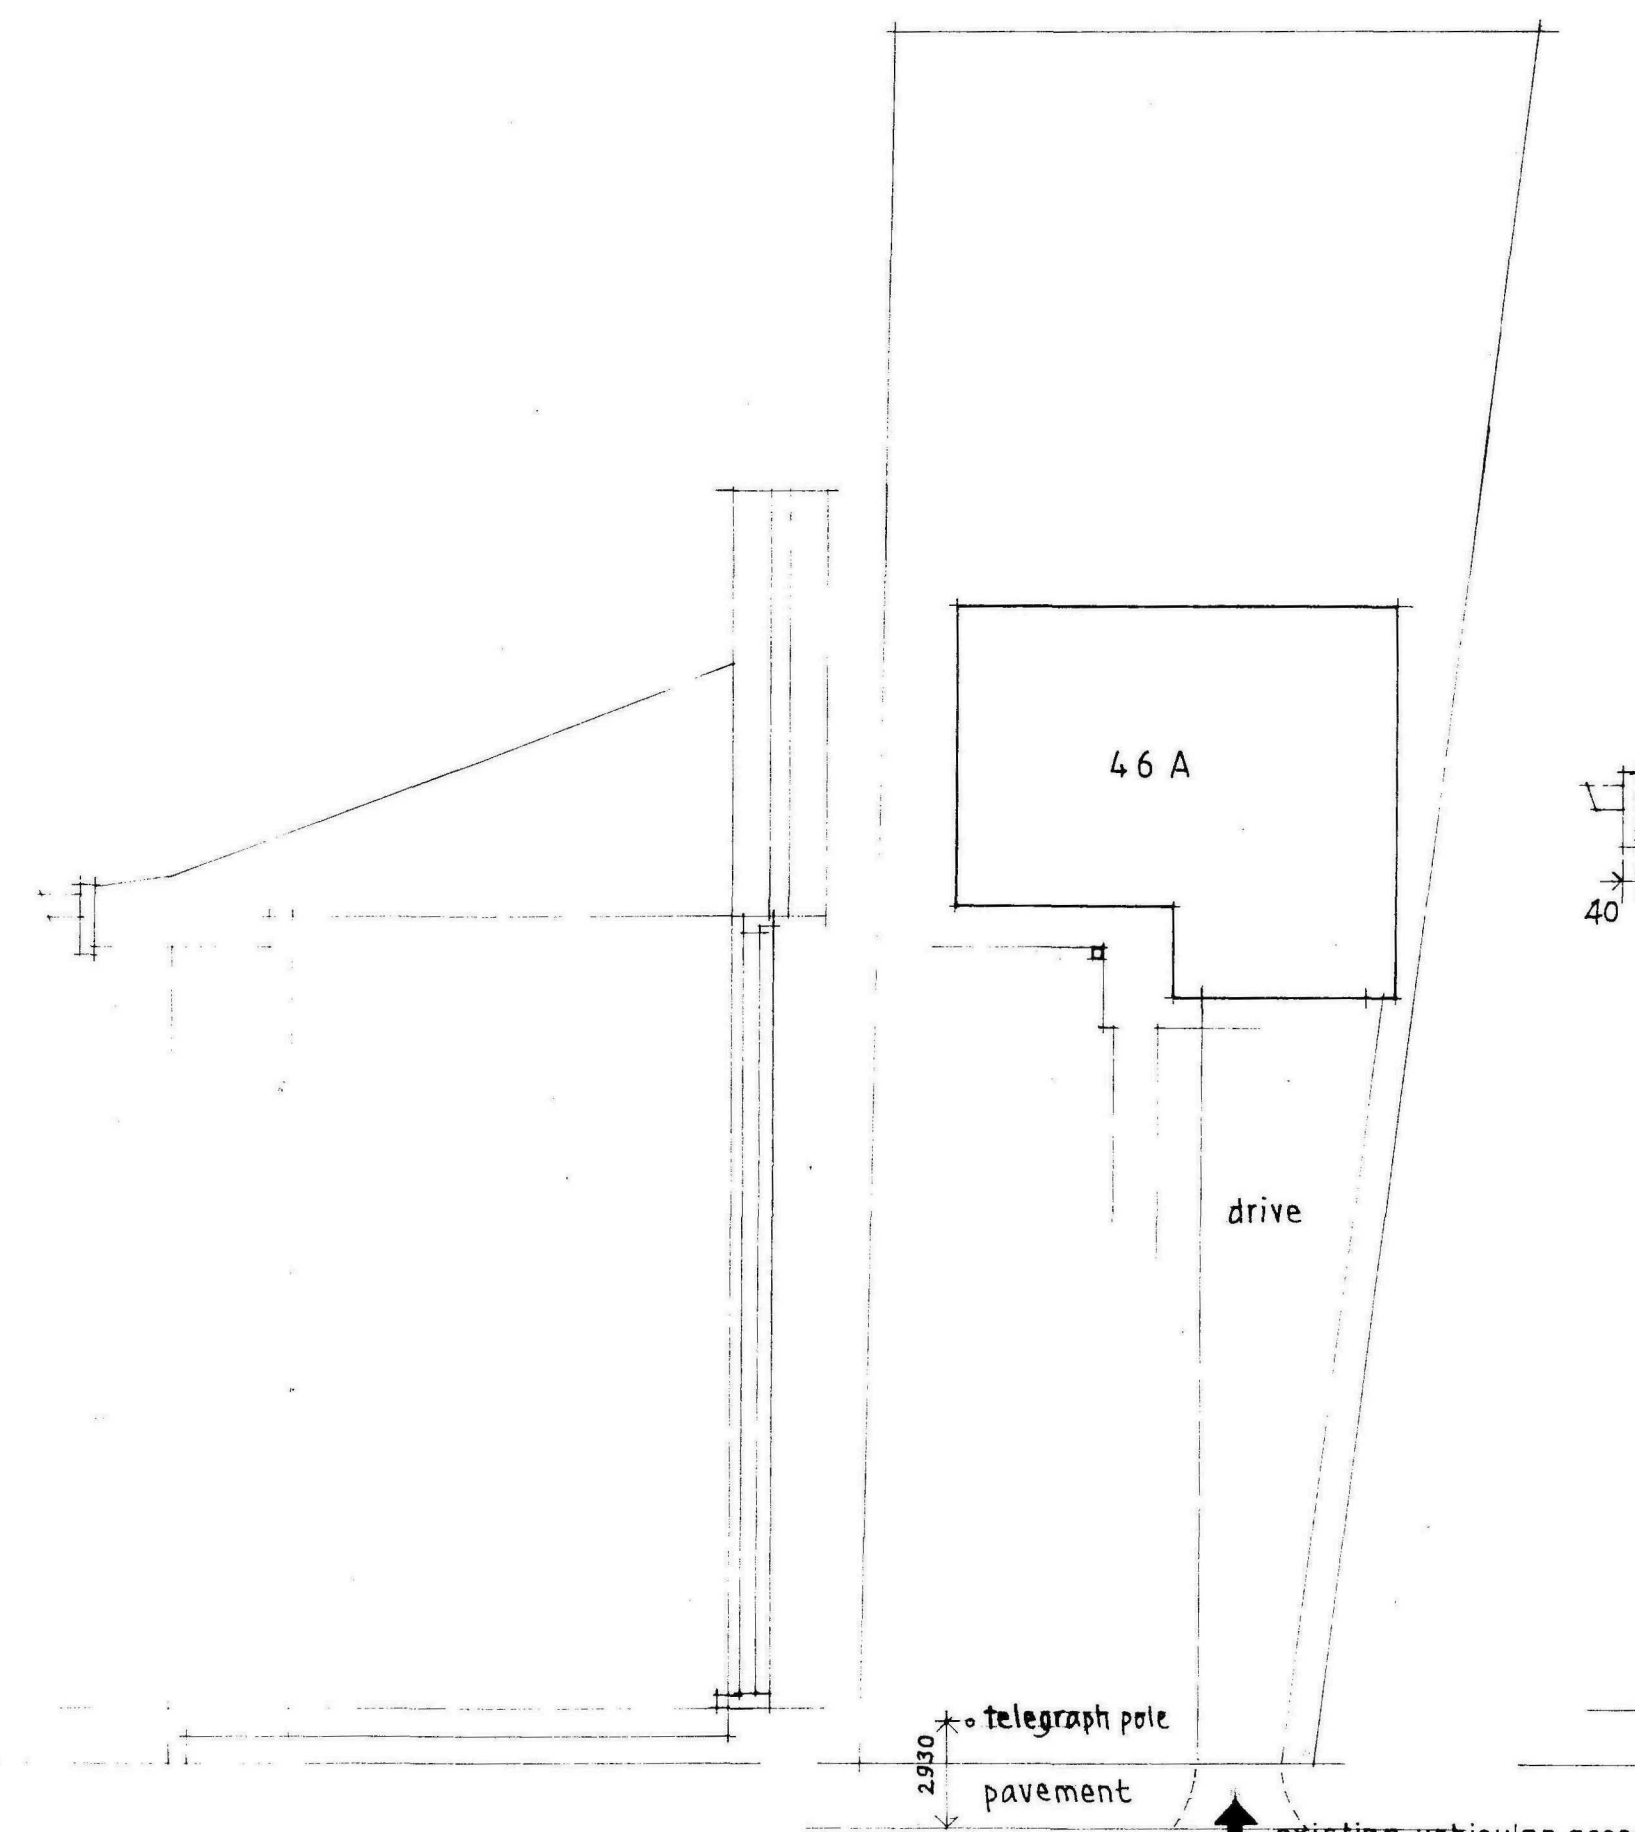

SECTION A-A 1:20

SITE PLAN AS EXISTING 1:200

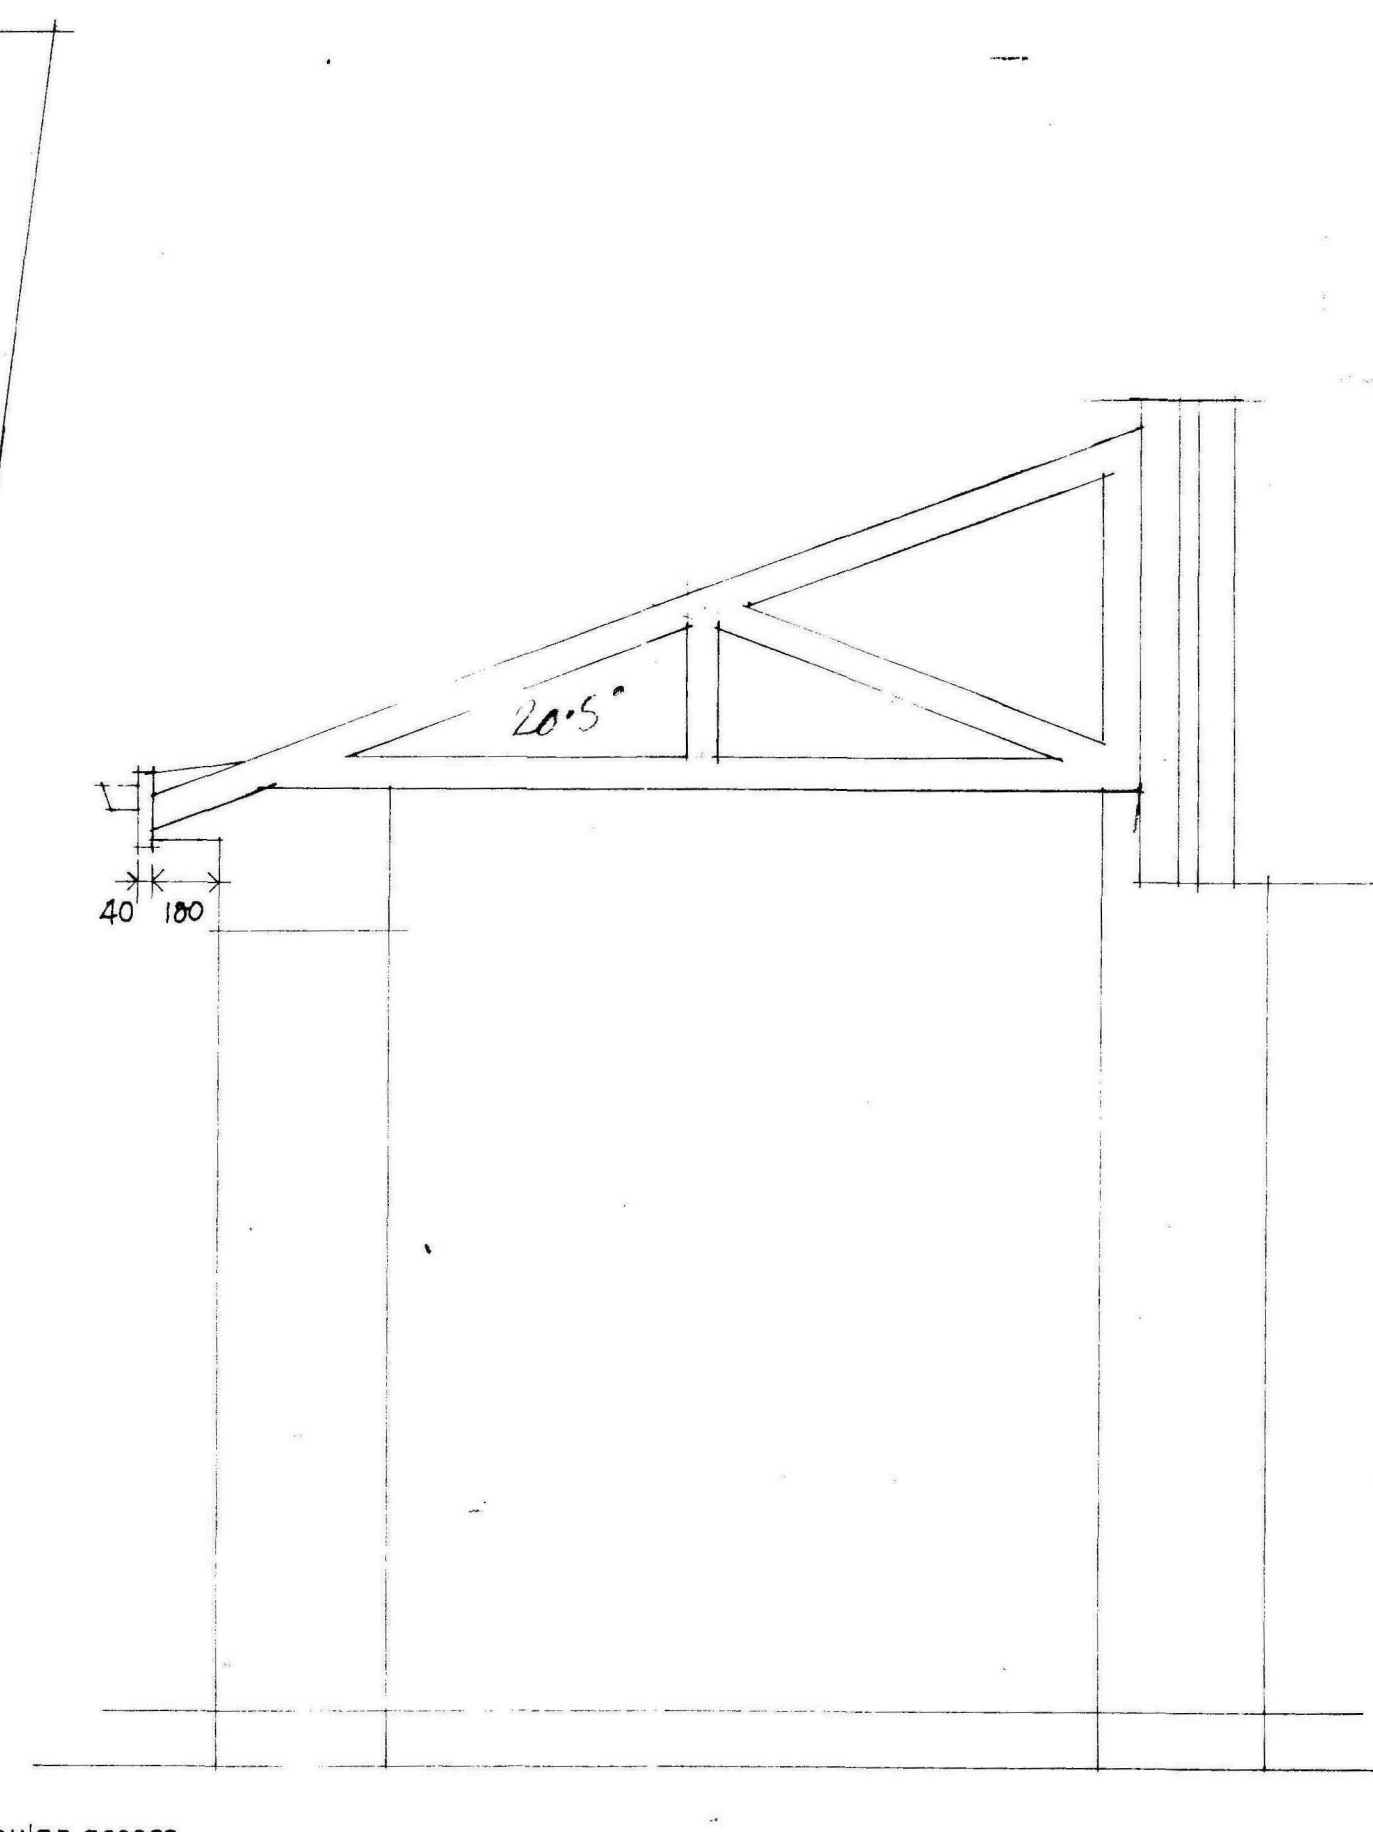

SECTION B-B 1:20



J.J. Hartley, M.C.I.A.T., M.C.I.O.B., M.B.I.M.
PRINCIPAL
Architectural and Project Management Services
Interior Design Consultants and Surveyors
109 Fulbridge Road, Peterborough, PE1 3LE
Fax/Tel: Peterborough 01733 707012
Email: j.j.hartley@ntlworld.com

job:
MR & MRS N. COWAN
46A POSTLAND ROAD
CROWLAND
PETERBOROUGH
PE6 0JB

Proposed conversion of part of garage
to lounge & extension to form lounge,
hall extension & detached double garage
& turning space

drg:

Plan, sections & elevations as
existing

scale: 1/50 1/20 1/200

date: 1/7/10

drawn by:

drg. no.: 4180/1