


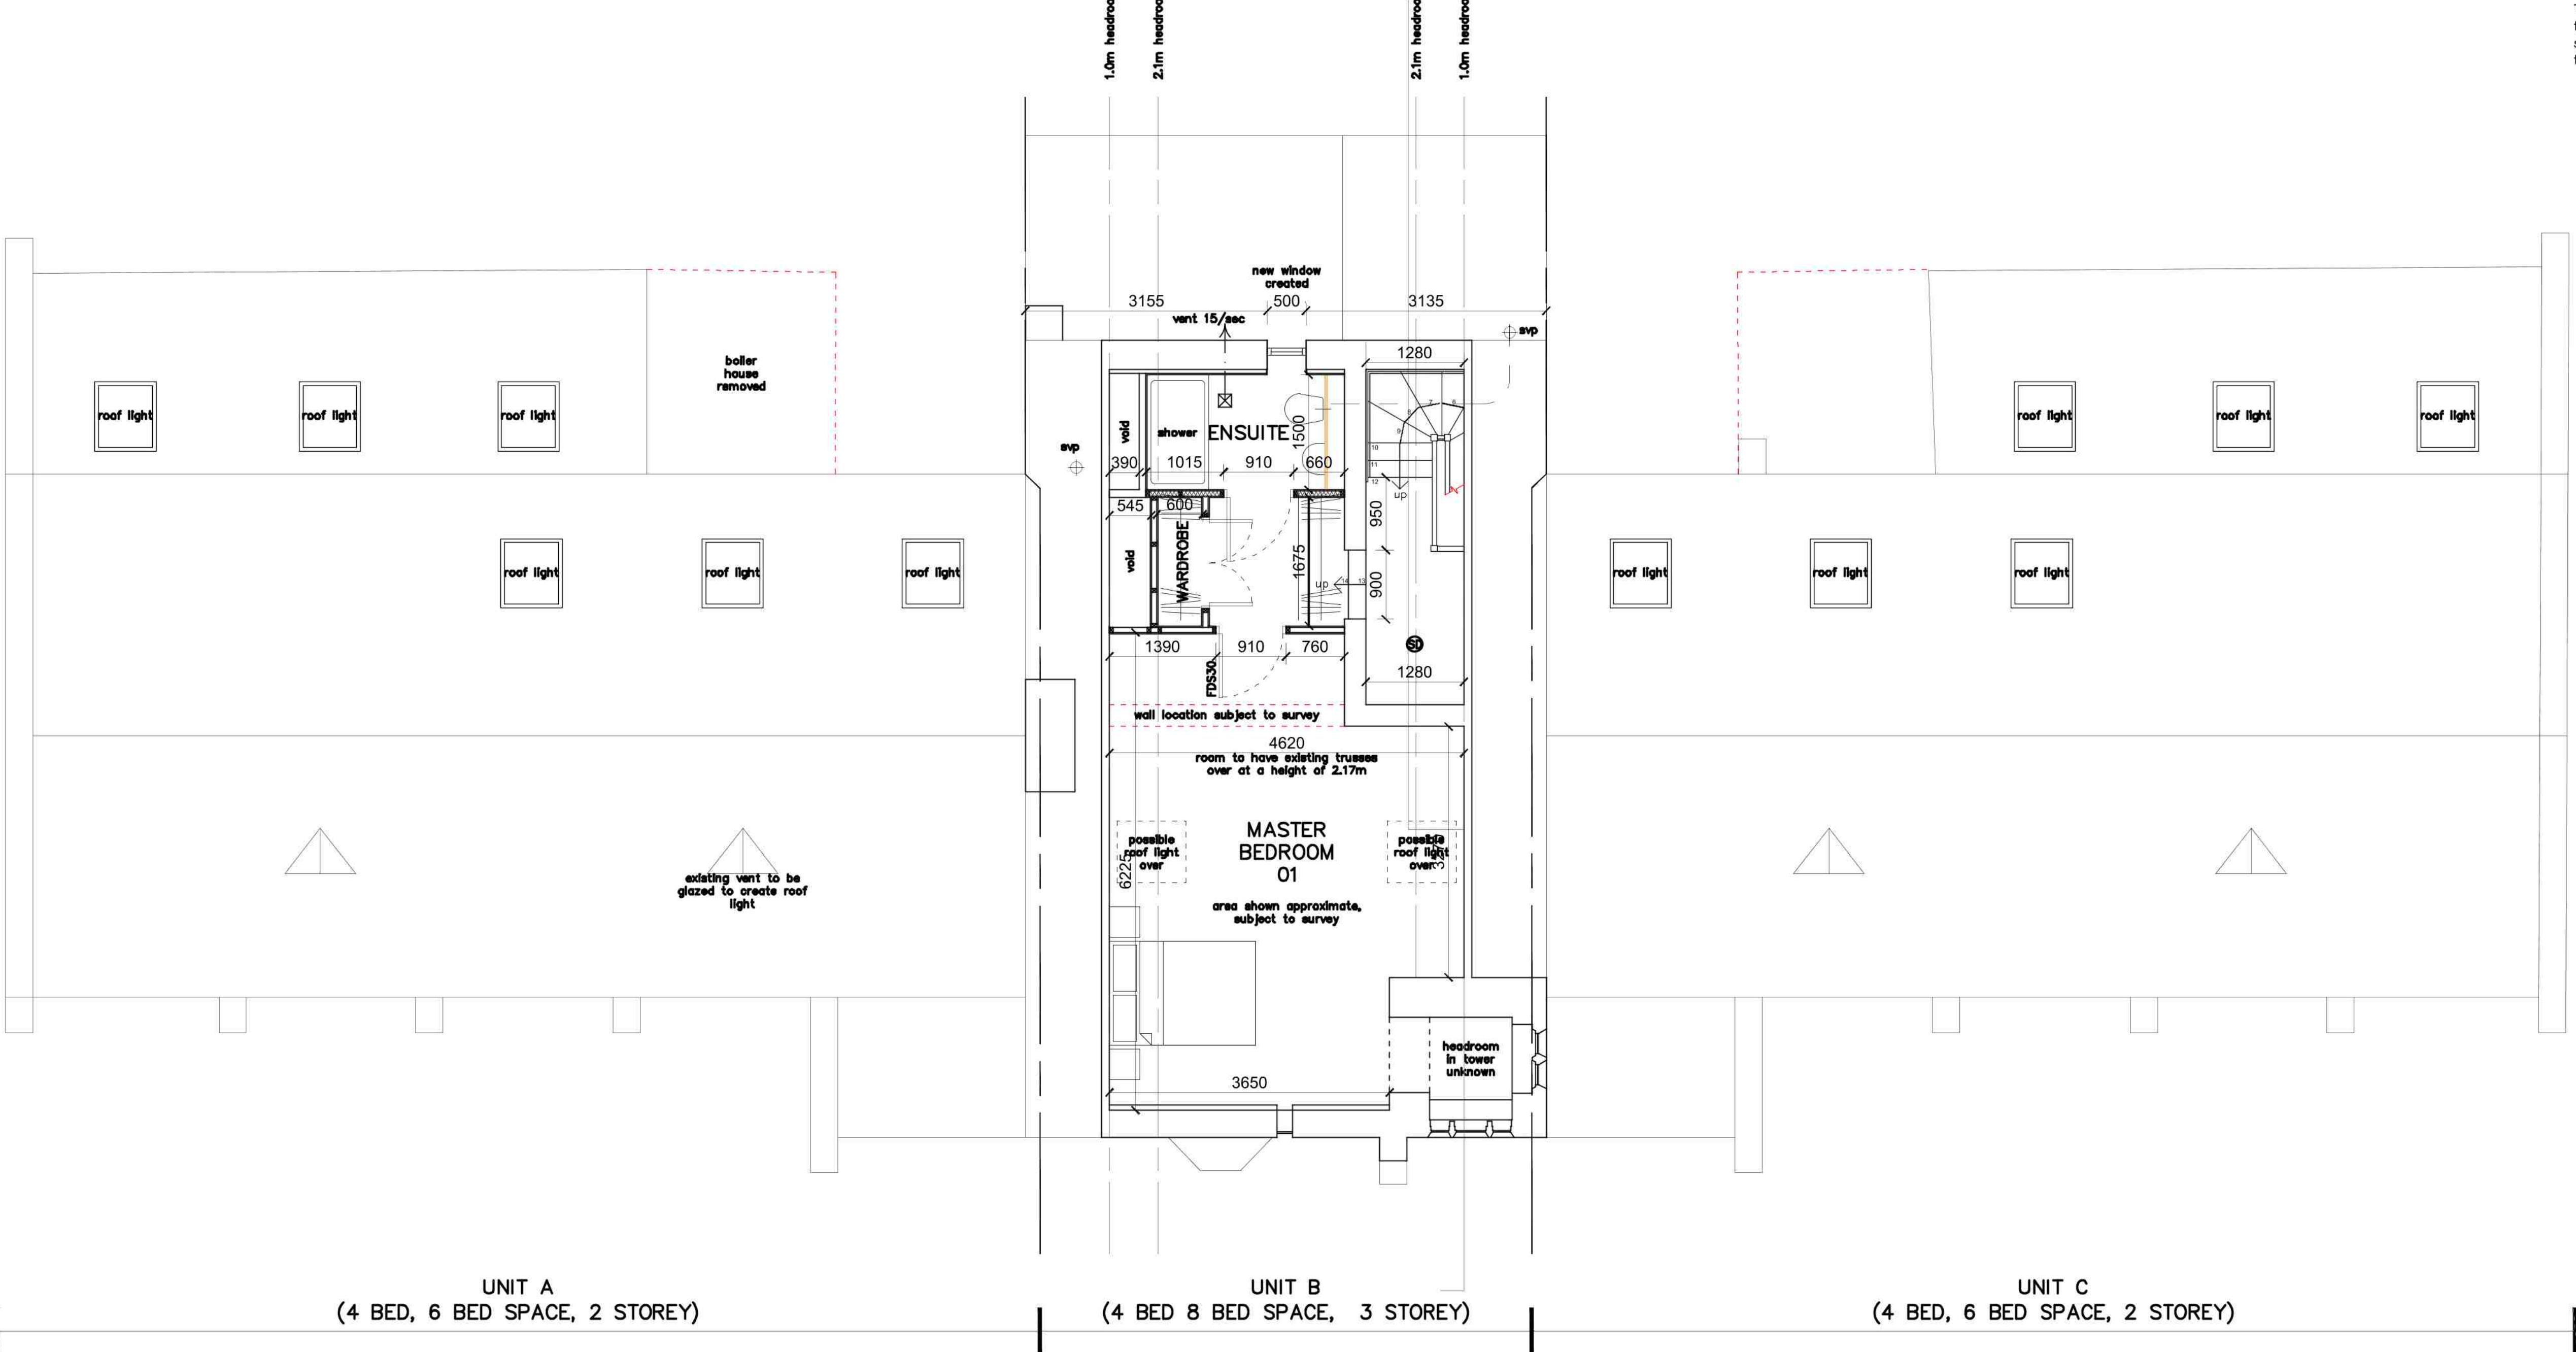

B02	BRegs Issue	09.01.19
B01	BRegs Issue - for comment	18.12.18
P02	planning issue - revised design	27.11.17
P01	planning issue	02.11.17
F03	preliminary issue for comment	02.08.17
F02	preliminary issue for comment	19.07.17
F01	preliminary issue for comment	27.06.17

revision	note	date
----------	------	------

client

project title
The Old School, Postland Road, Crowland

drawing title
Proposed Second Floor Plan

drawing status
Planning

scale	date
1:50 @ A1	November 2017

project number	drawing number	revision
2319	AB0213	B02

