




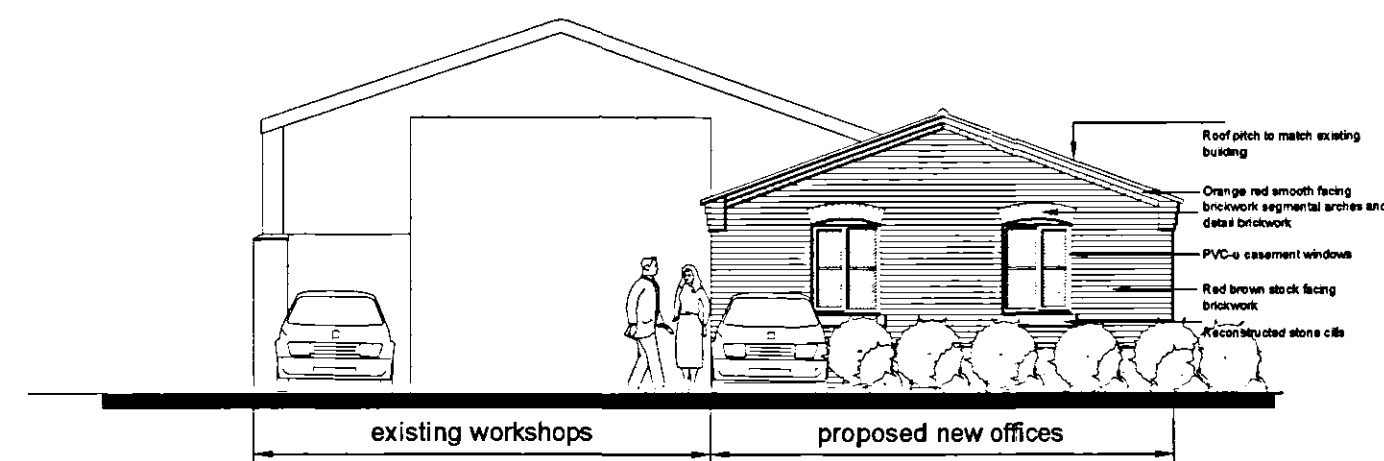


NORTH EAST ELEVATION

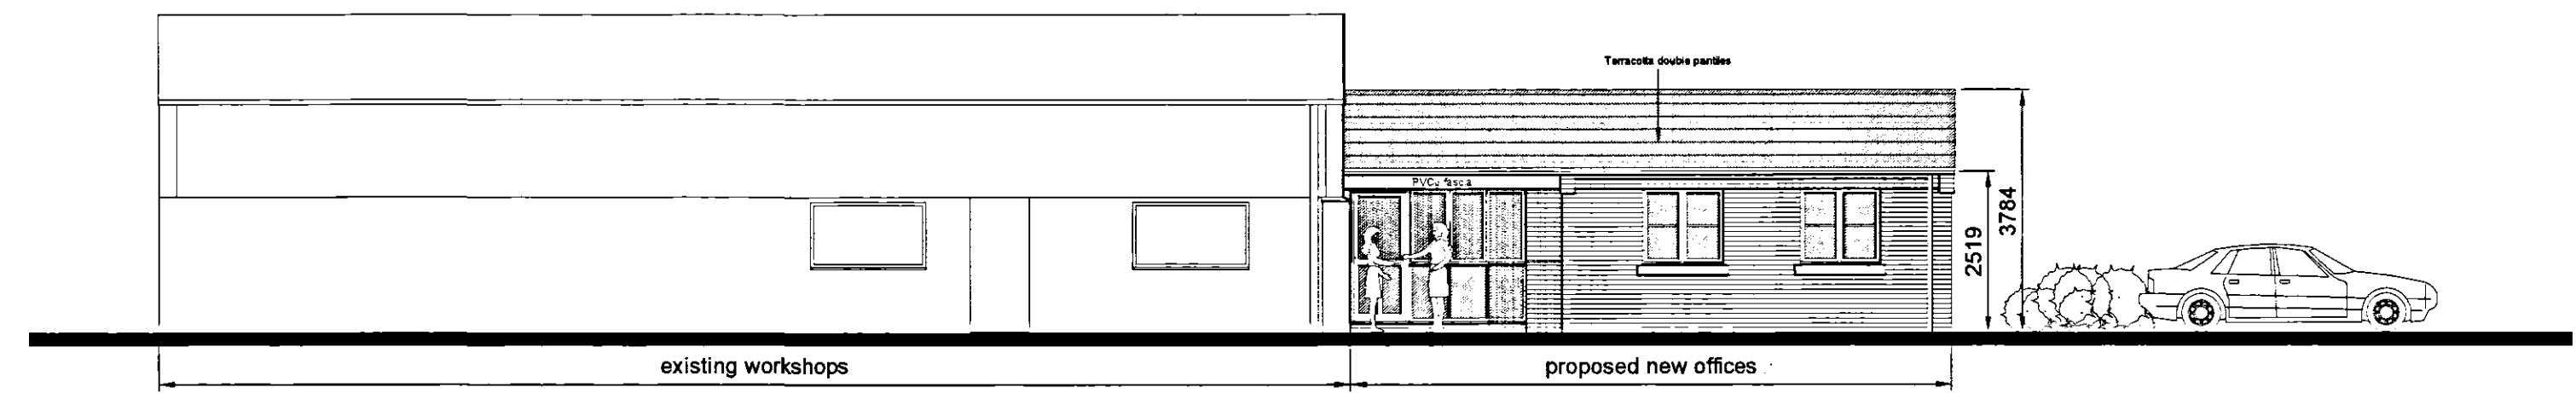


SOUTH EAST ELEVATION

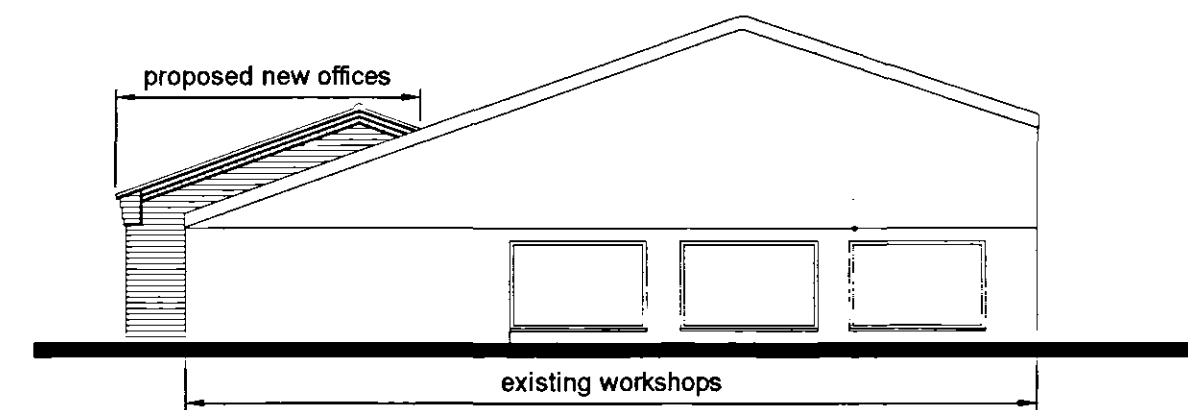


SOUTH WEST ELEVATION

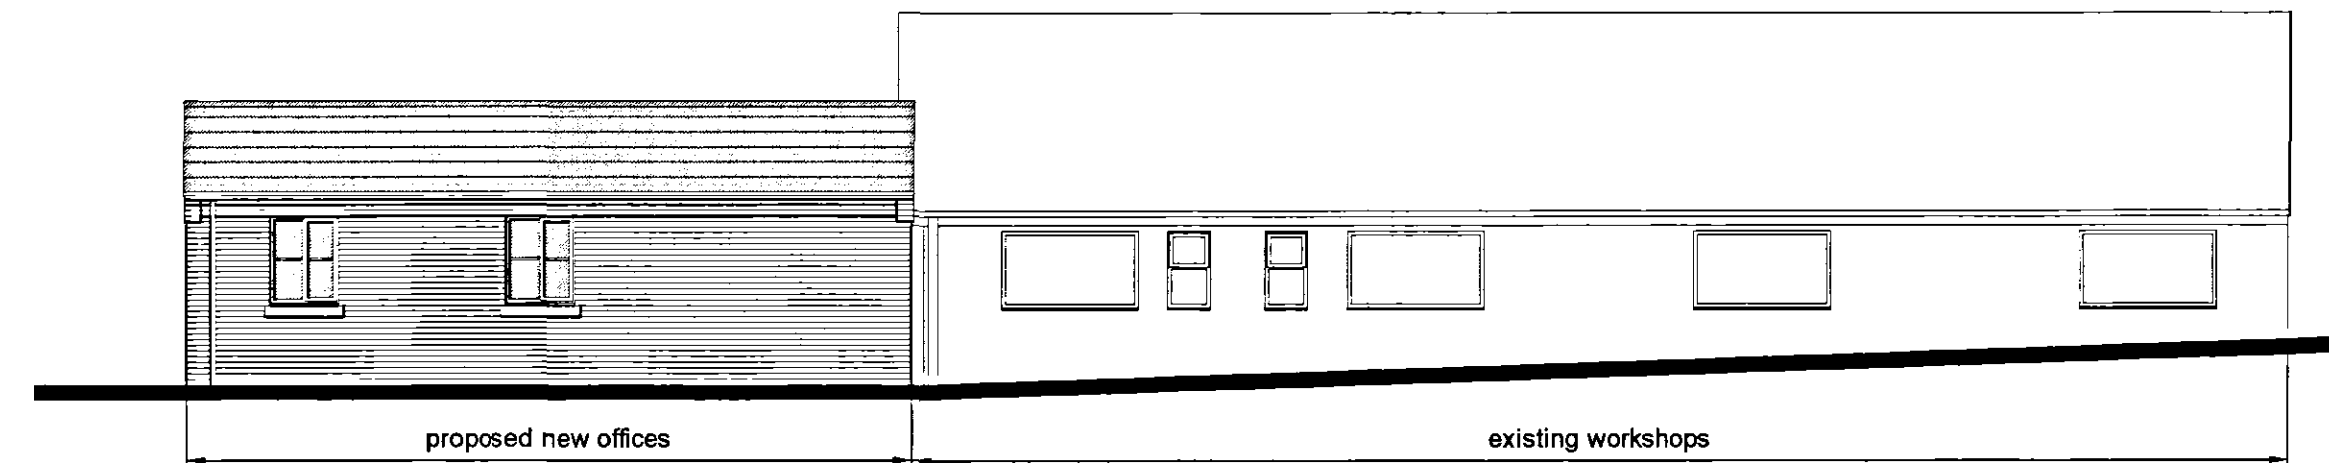


NORTH WEST ELEVATION

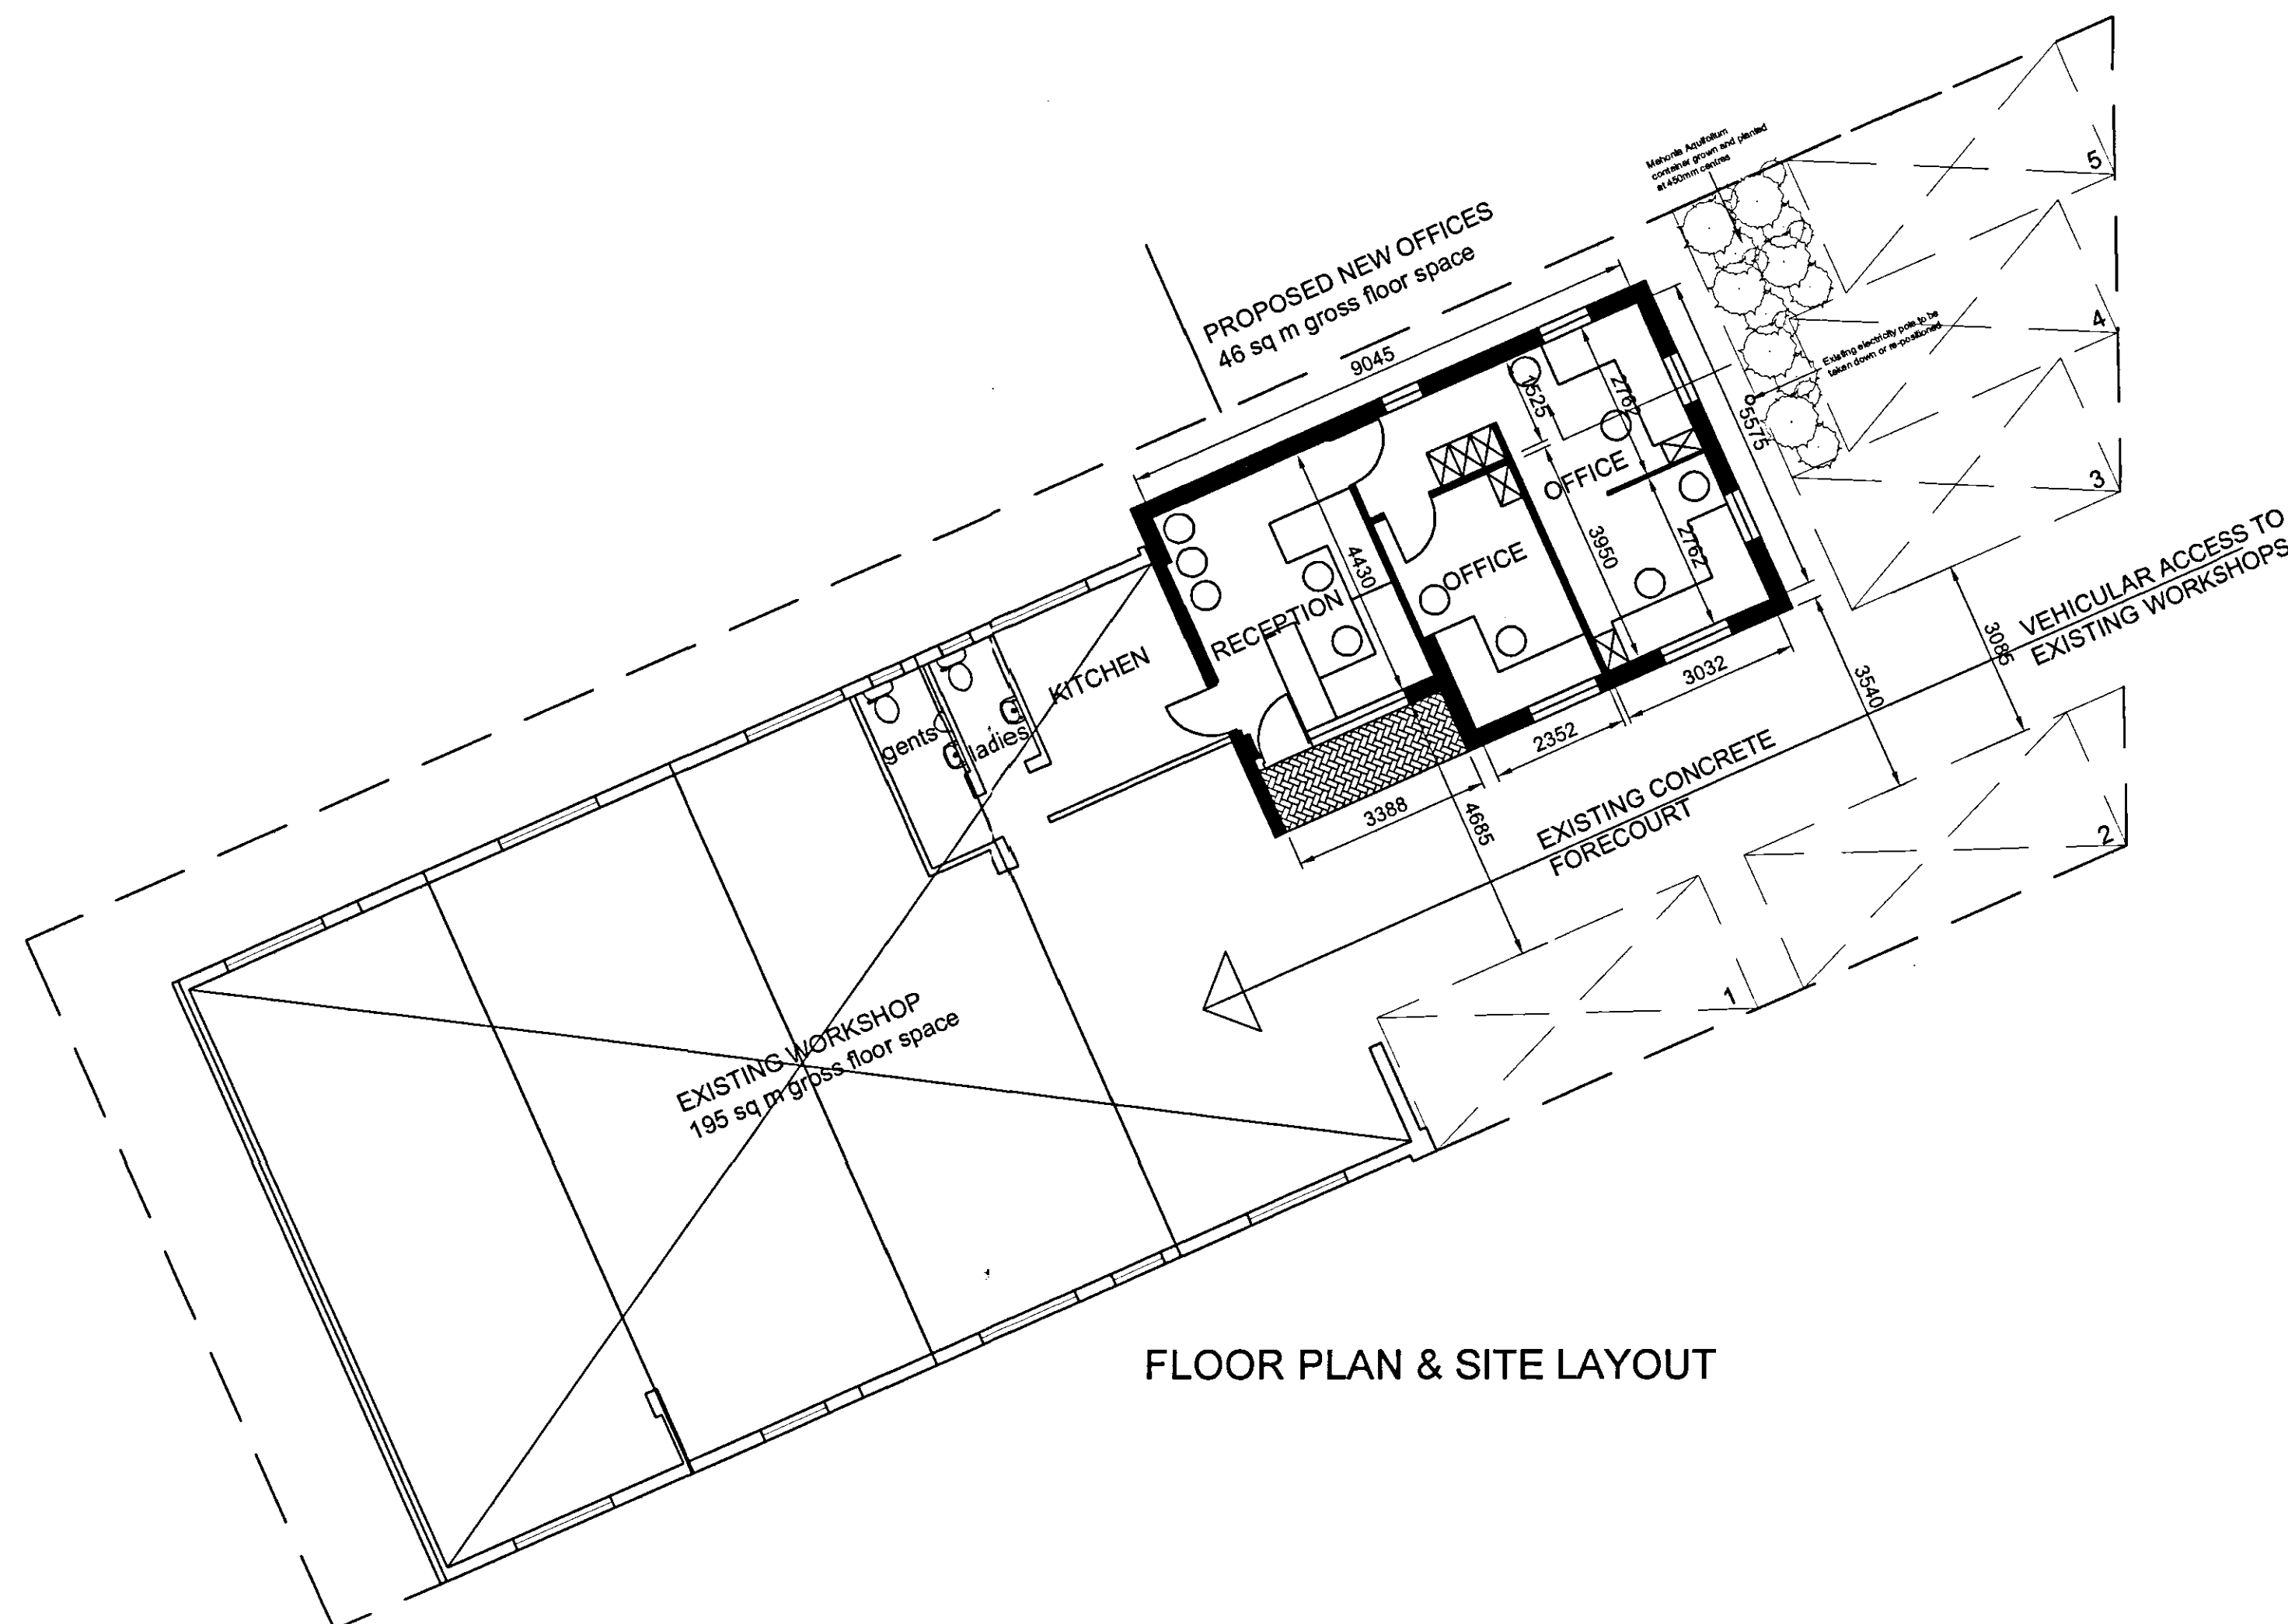

FLOOR PLAN & SITE LAYOUT

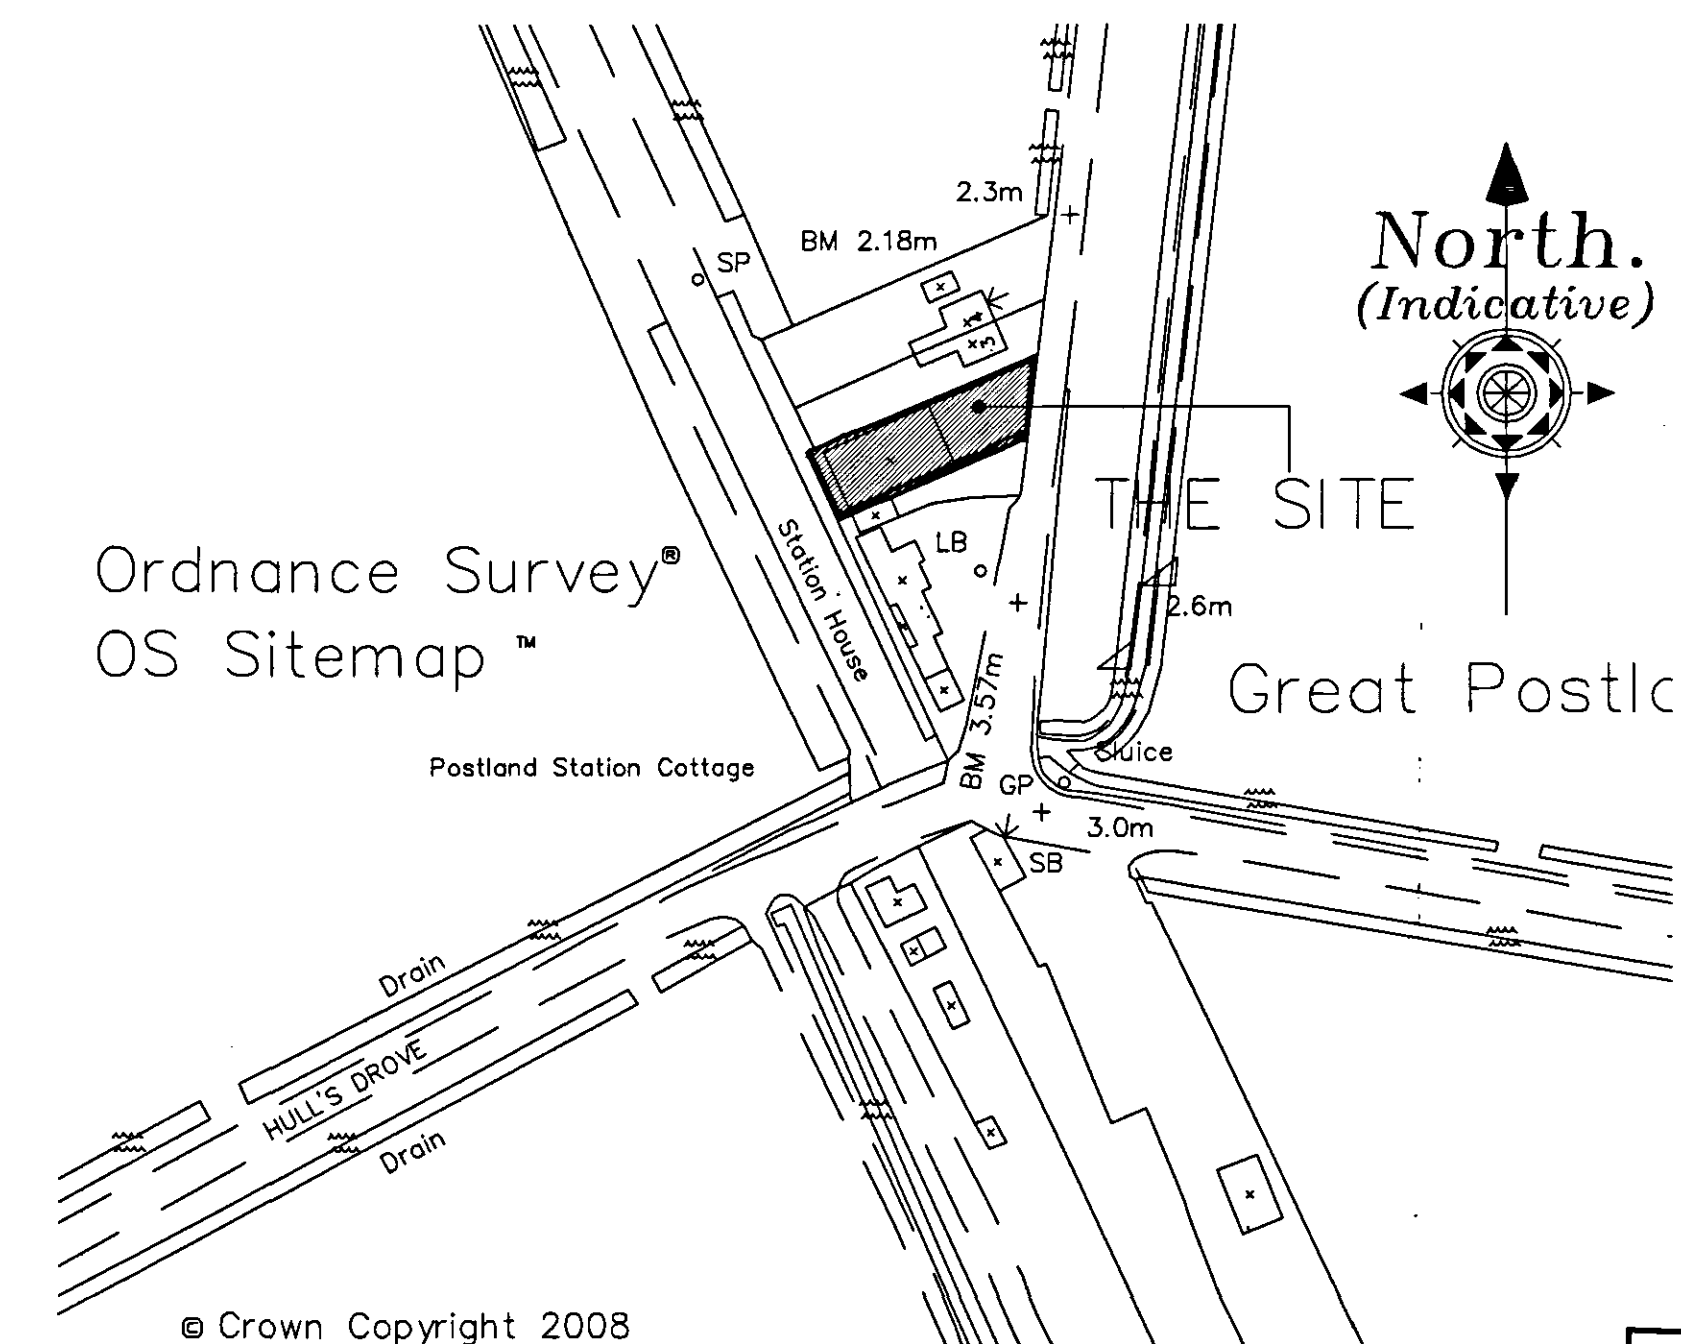

LOCATION PLAN - 1:1250

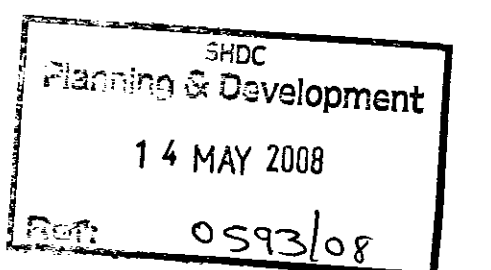

14 Old Fendike Road
Weston Hills
SPALDING
Lincolnshire PE12 6DD

TREVOR A CLAY RIBA LTD
CHARTERED ARCHITECTS

Tel/Fax 01406 380027
Mobile 07776 597975

Do not re-use from this drawing. All discrepancies should be reported to the architect. This drawing should be used in conjunction with the specification and associated details. All individual property rights are the copyright of Trevor A Clay RIBA Ltd.			
Local Authority Approval Number:			
SHDC Approval Number:			
Scale: 1:100 1:1250	Sheet Size: A1	Date: 20/FEBRUARY/08	Drawn: T.A. CLAY
Title: PROPOSED NEW OFFICES AT MARTINS ROAD, GREAT POSTLAND FOR MR. T. WOODWARD			
Planning Application Drawing			
Drawing Number: 08/211/PA/001			Rev: