

Key

Existing Walls

Notes:

1. To be printed in colour.

2. All dimensions to be verified on site. Drawings for planning purposes only.


3. Drawings to be read alongside other relevant planning documentation inc. heritage statement, other consultant information i.e. ecology, window consultant etc.




EXISTING SOUTHWEST ELEVATION
SCALE 1:100




EXISTING NORTHEAST ELEVATION
SCALE 1:100

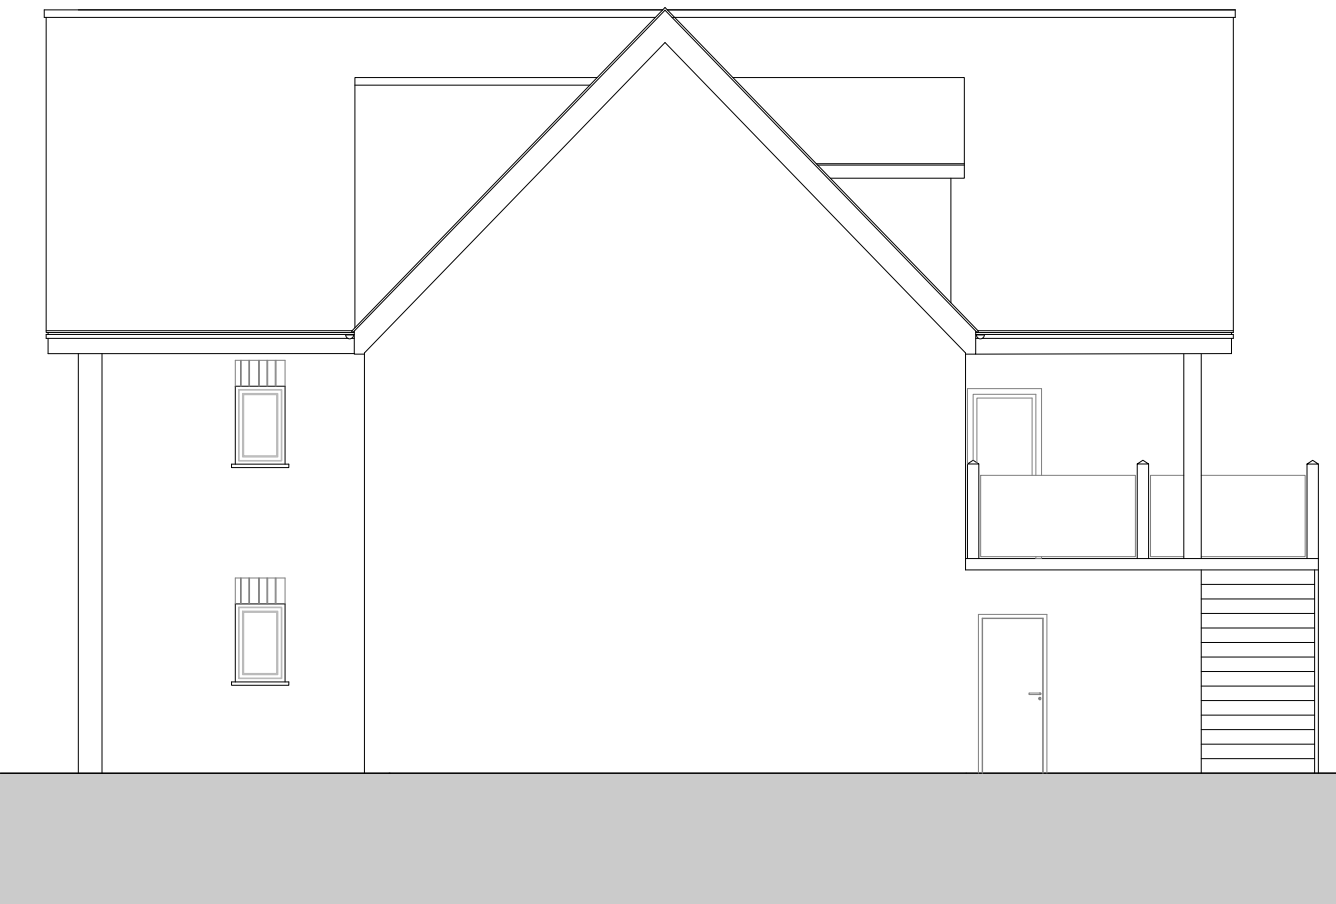


EXISTING SOUTH EAST ELEVATION
SCALE 1:100

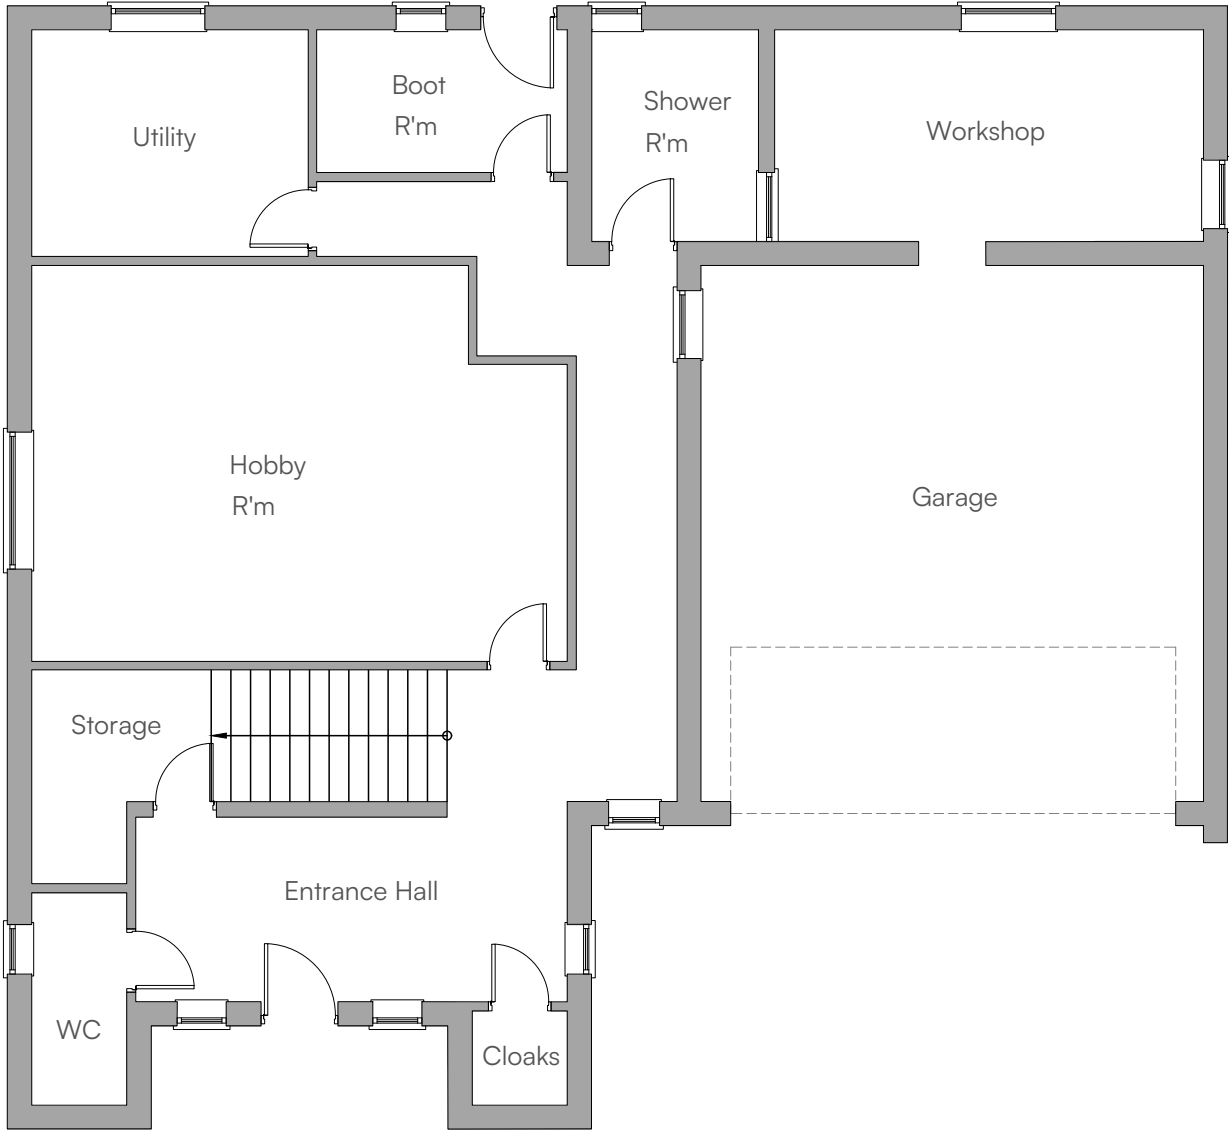

EXISTING GROUND FLOORPLAN
SCALE 1:100

 

SCALE BAR (m) 1:100

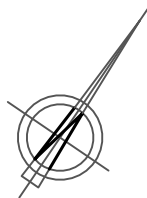

RTK

CHARTERED ARCHITECTS | CHARTERED SURVEYORS

PROJECT MANAGEMENT

Belton St • Stamford • PE9 2EF

Phone: 01780 482483

Email: mail@rtkuk.com

Website: www.rtkuk.com

RIBAChartered Practice

RICS

Revision/Issue Notes:			
Rev:	Notes:	Issue Date:	By:

Project Name:

Single-storey extension

Project Address:

15 Barber's Drove S
Crowland
PE6 OEY

Client:

Mr M Woodroffe

Project:	Drg No:	Revision:
1955	01	

Drawing Title:

Existing Floor Plan & Elevations

Scale:	Paper size:
1:100	@A1

Drawn:	GD/RJ	Checked:	NF
--------	-------	----------	----

Issue:

PLANNING

Drawing to be scaled for planning purposes only. All dimensions to be verified on site. All drawings are the copyright of RTK Stamford Ltd.