

Key	
Existing Walls	
Proposed Walls	




PROPOSED NORTH EAST ELEVATION/SECTION AA
SCALE 1:100




PROPOSED SOUTH EAST ELEVATION
SCALE 1:100




PROPOSED NORTH EAST ELEVATION
SCALE 1:100

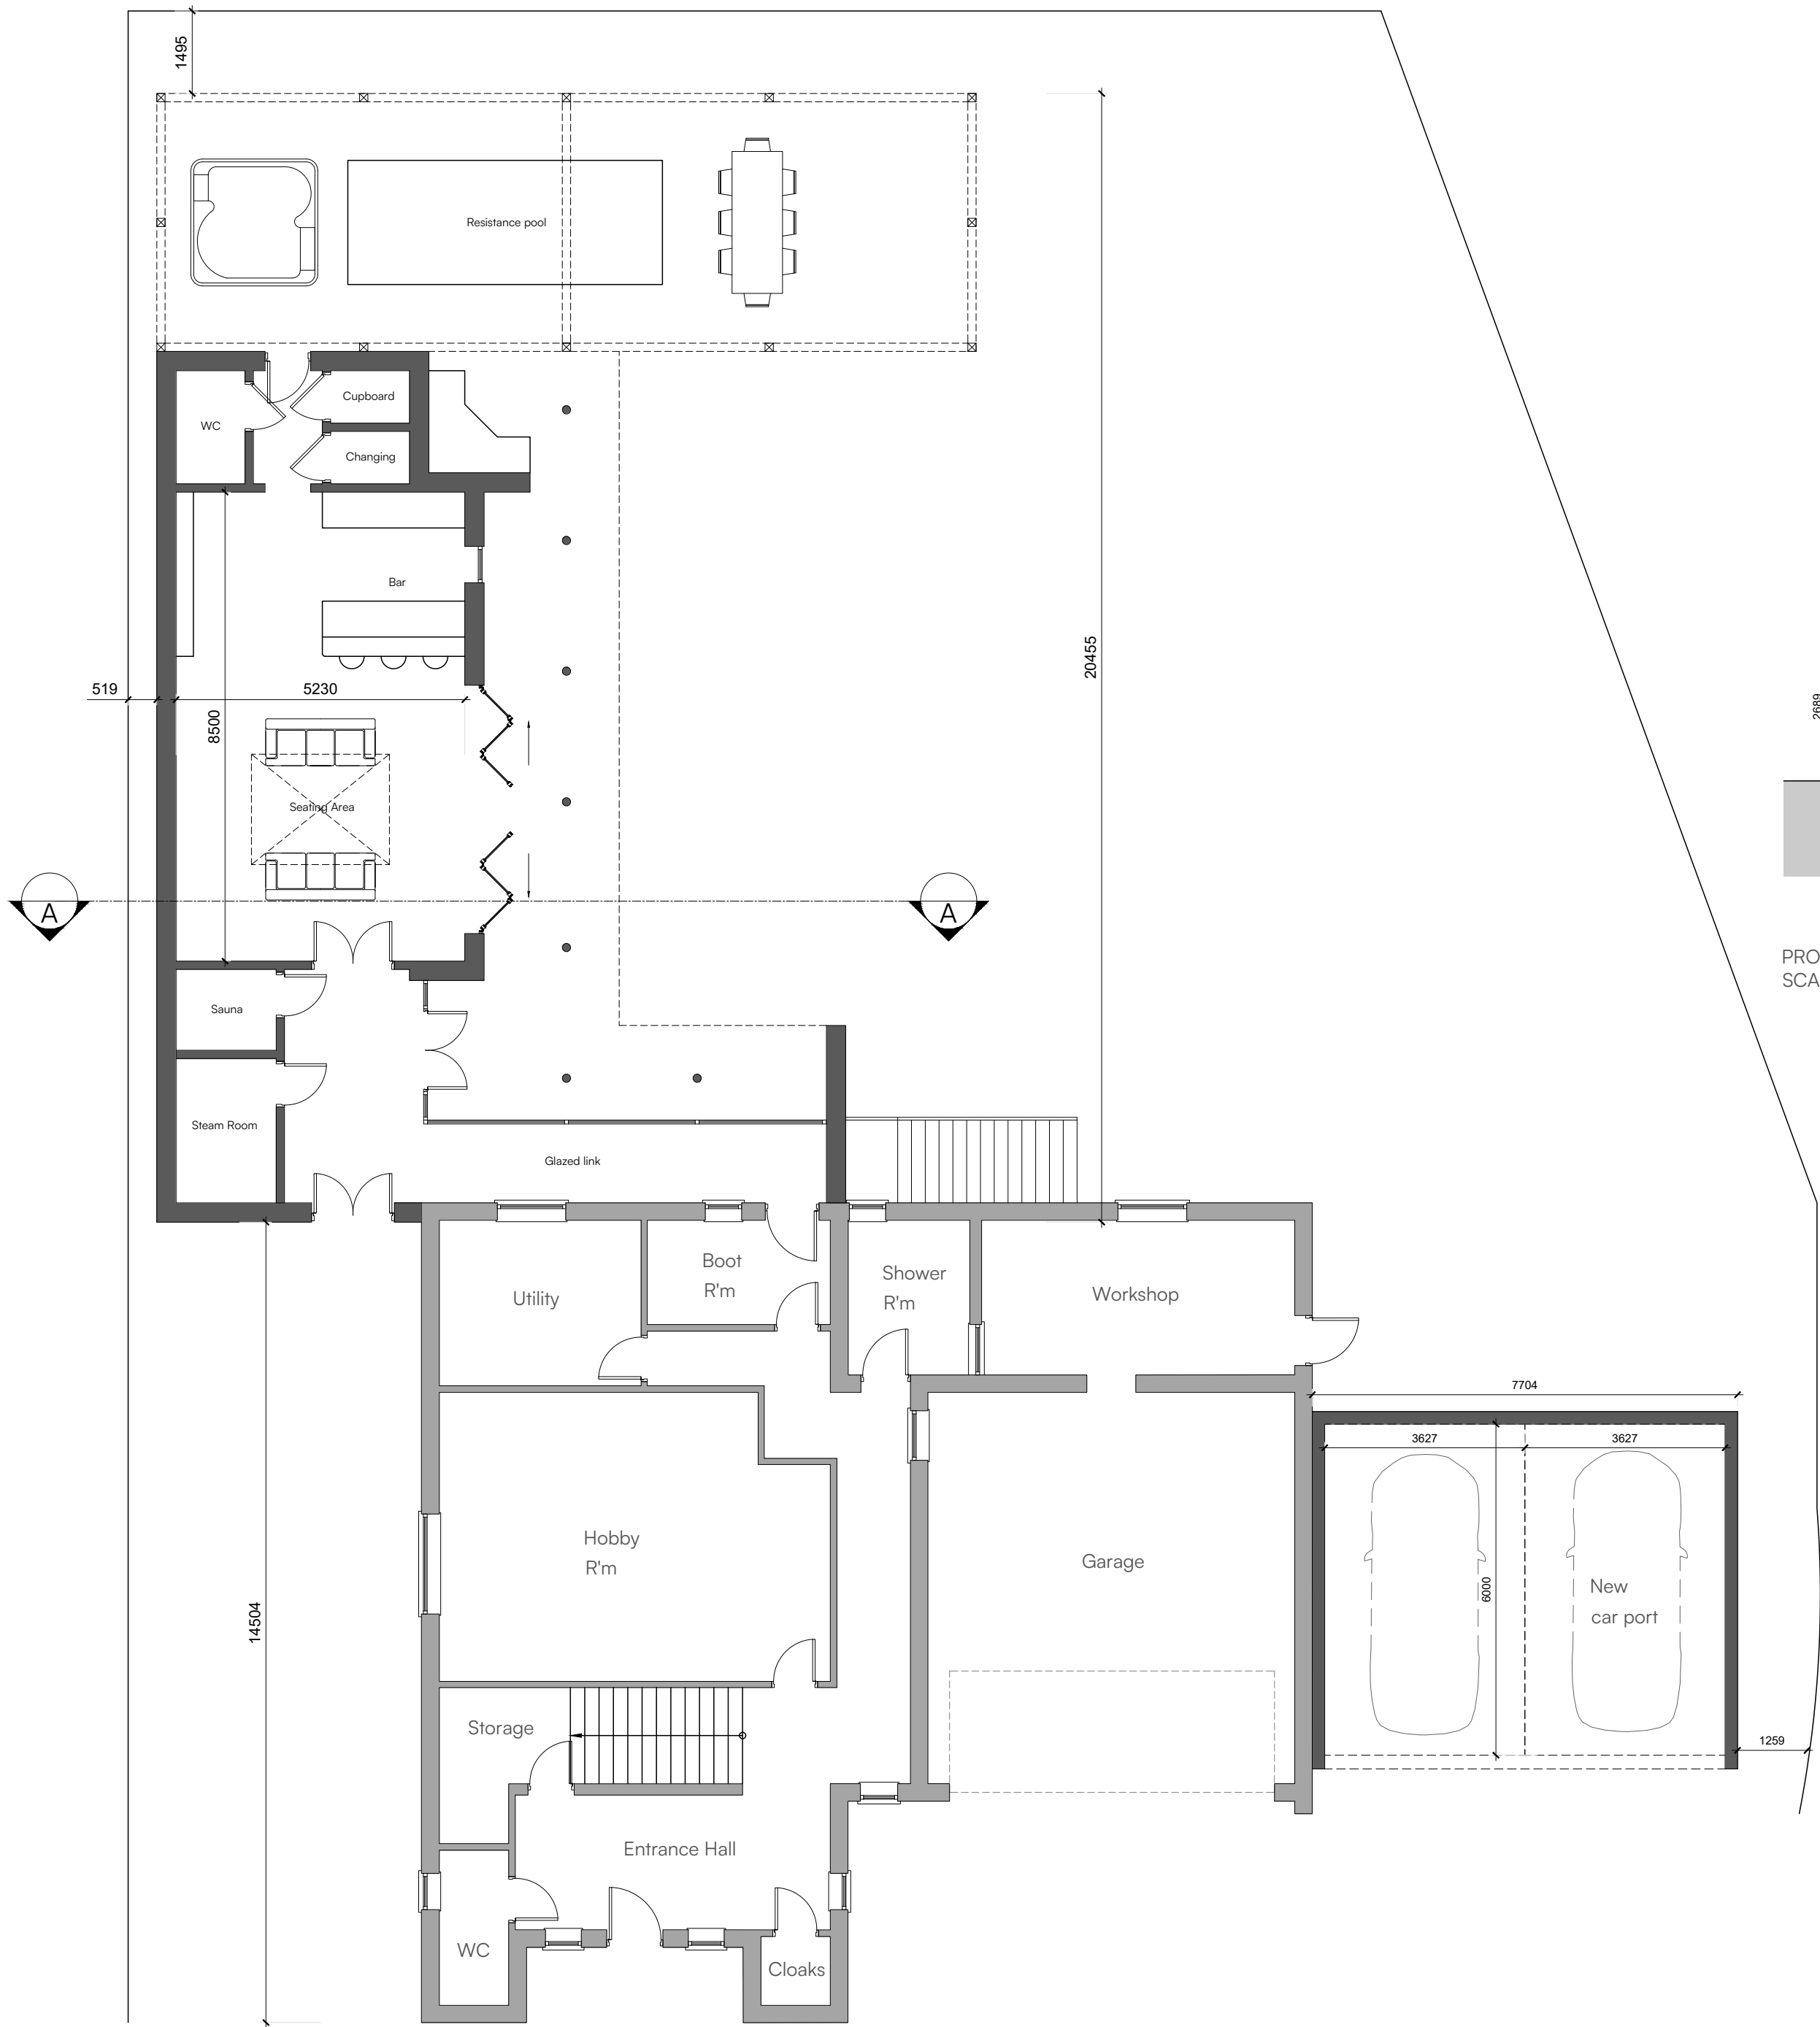


PROPOSED GROUND FLOORPLAN
SCALE 1:100

 


SCALE BAR (m) 1:100

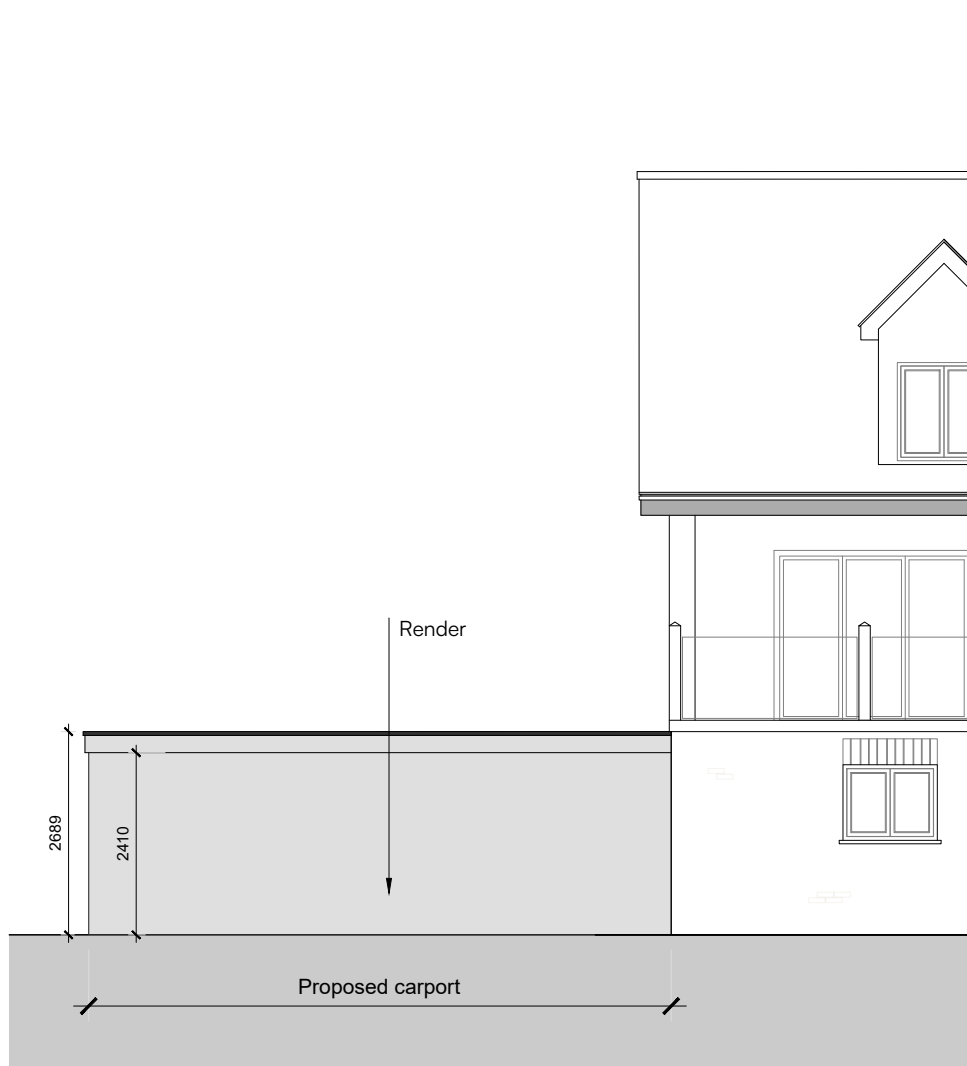

PROPOSED NORTH EAST ELEVATION
SCALE 1:100

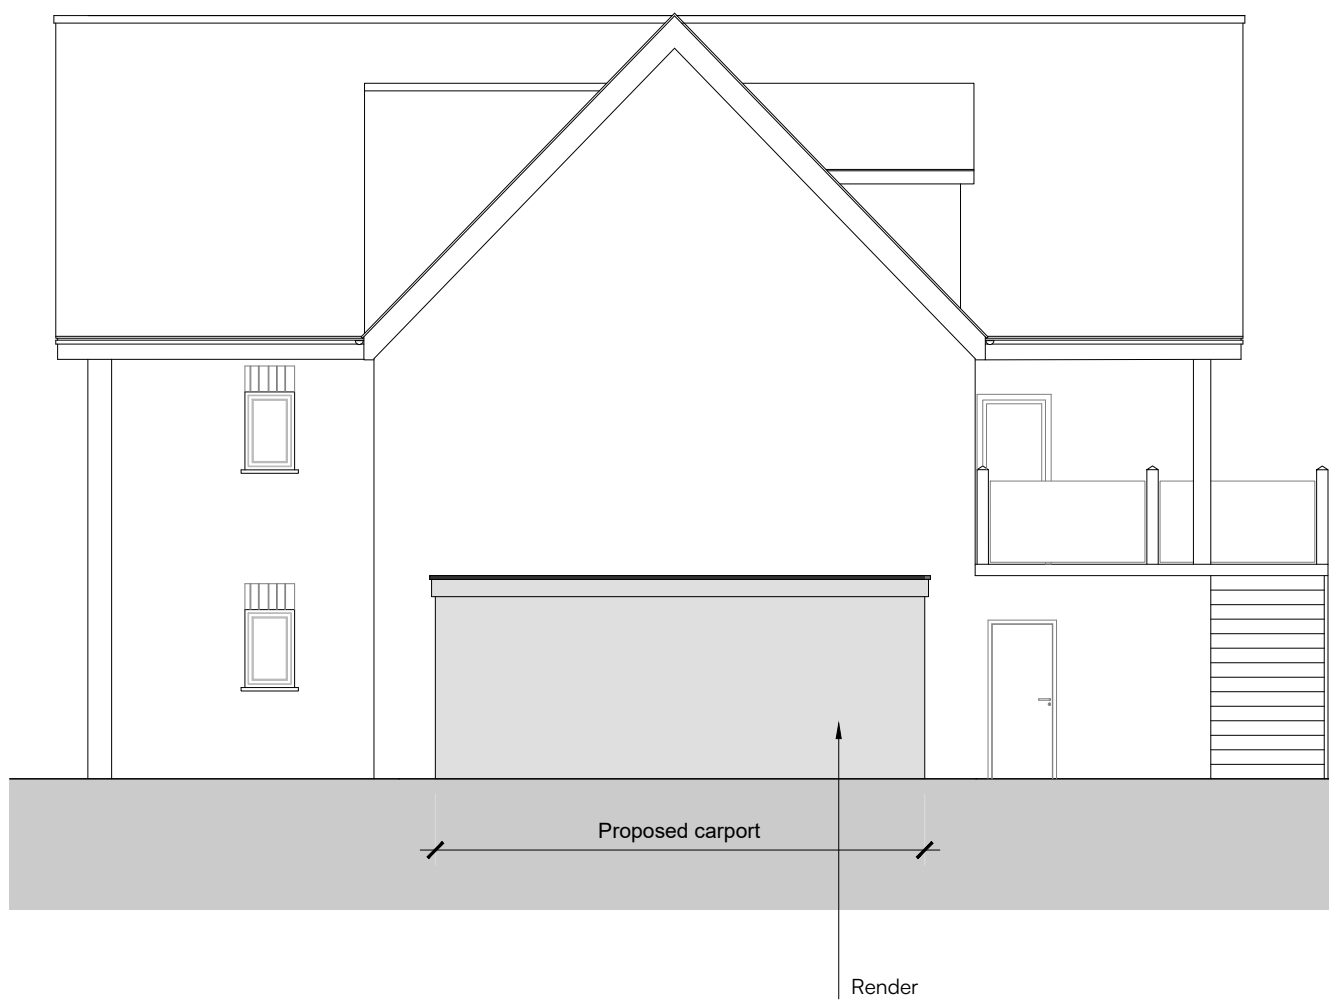

PROPOSED SOUTH EAST ELEVATION
SCALE 1:100

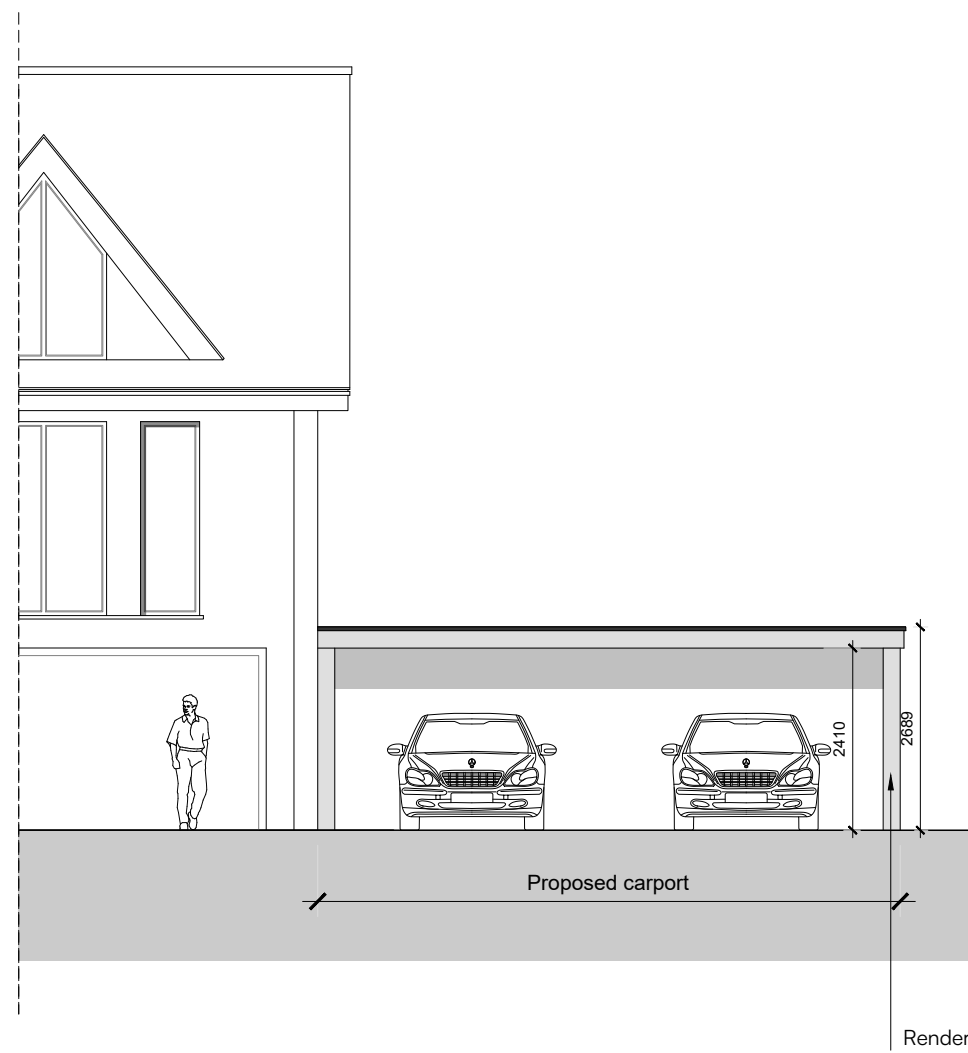

PROPOSED SOUTH WEST ELEVATION
SCALE 1:100

Notes:
1. To be printed in colour.
2. All dimensions to be verified on site. Drawings for planning purposes only.
3. Drawings to be read alongside other relevant planning documentation inc. heritage statement, other consultant information i.e. ecology, window consultant etc.

RTK

CHARTERED ARCHITECTS | CHARTERED SURVEYORS
PROJECT MANAGEMENT
Belton St • Stamford • PE9 2EF

Phone: 01780 482483
Email: mail@rtkuk.com
Website: www.rtkuk.com

RIBA RICS
Chartered Practice

Revision/Issue Notes:
Rev: Notes: Issue Date: By:
A External cover size revised 18.06.2026 RJ
B Levels revised 30.06.2026 RJ

Project Name:
Single-storey extension

Project Address:
15 Barber's Drove S
Crowland
PE6 OEY

Client:
Mr M Woodroffe

Project:	Drg No:	Revision:
1955	02	B

Drawing Title:
Proposed Plan and Elevations

Scale:	Paper size:
1:100	@A1

Drawn:	RJ	Checked:	NF
--------	----	----------	----

Issue:
PLANNING

Drawing to be scaled for planning purposes only. All dimensions to be verified on site. All drawings are the copyright of RTK Stamford Ltd.

