
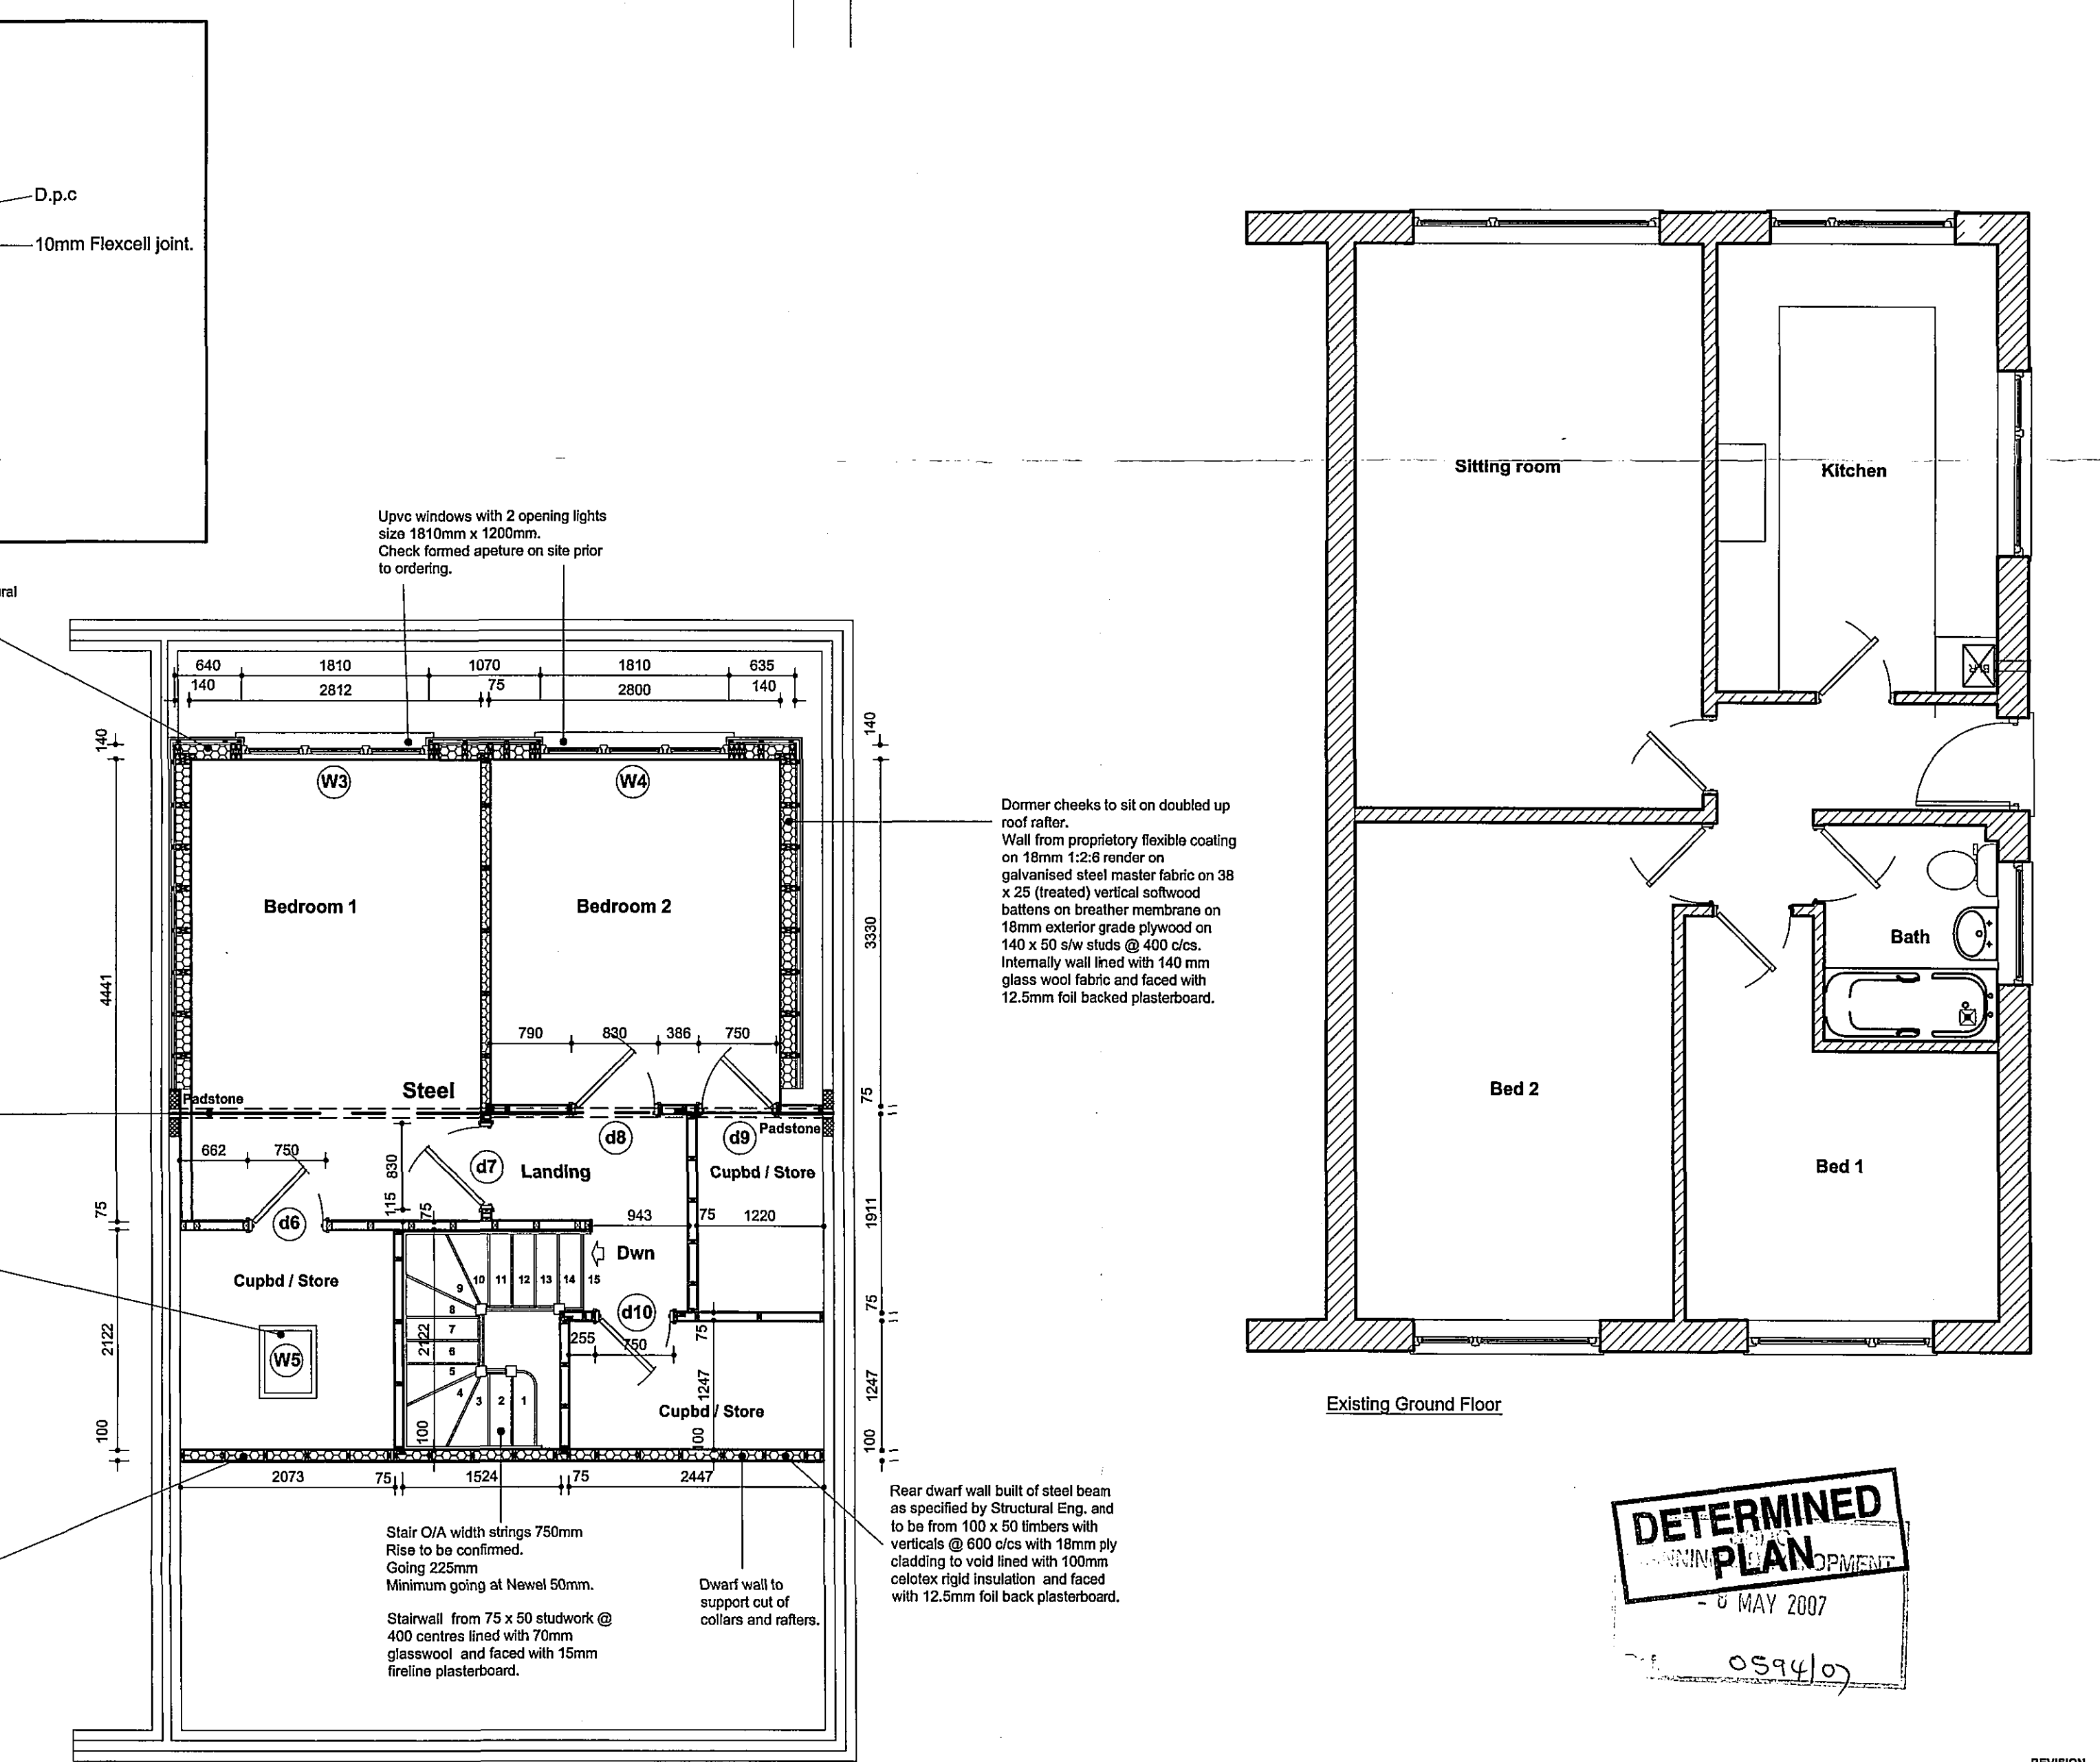
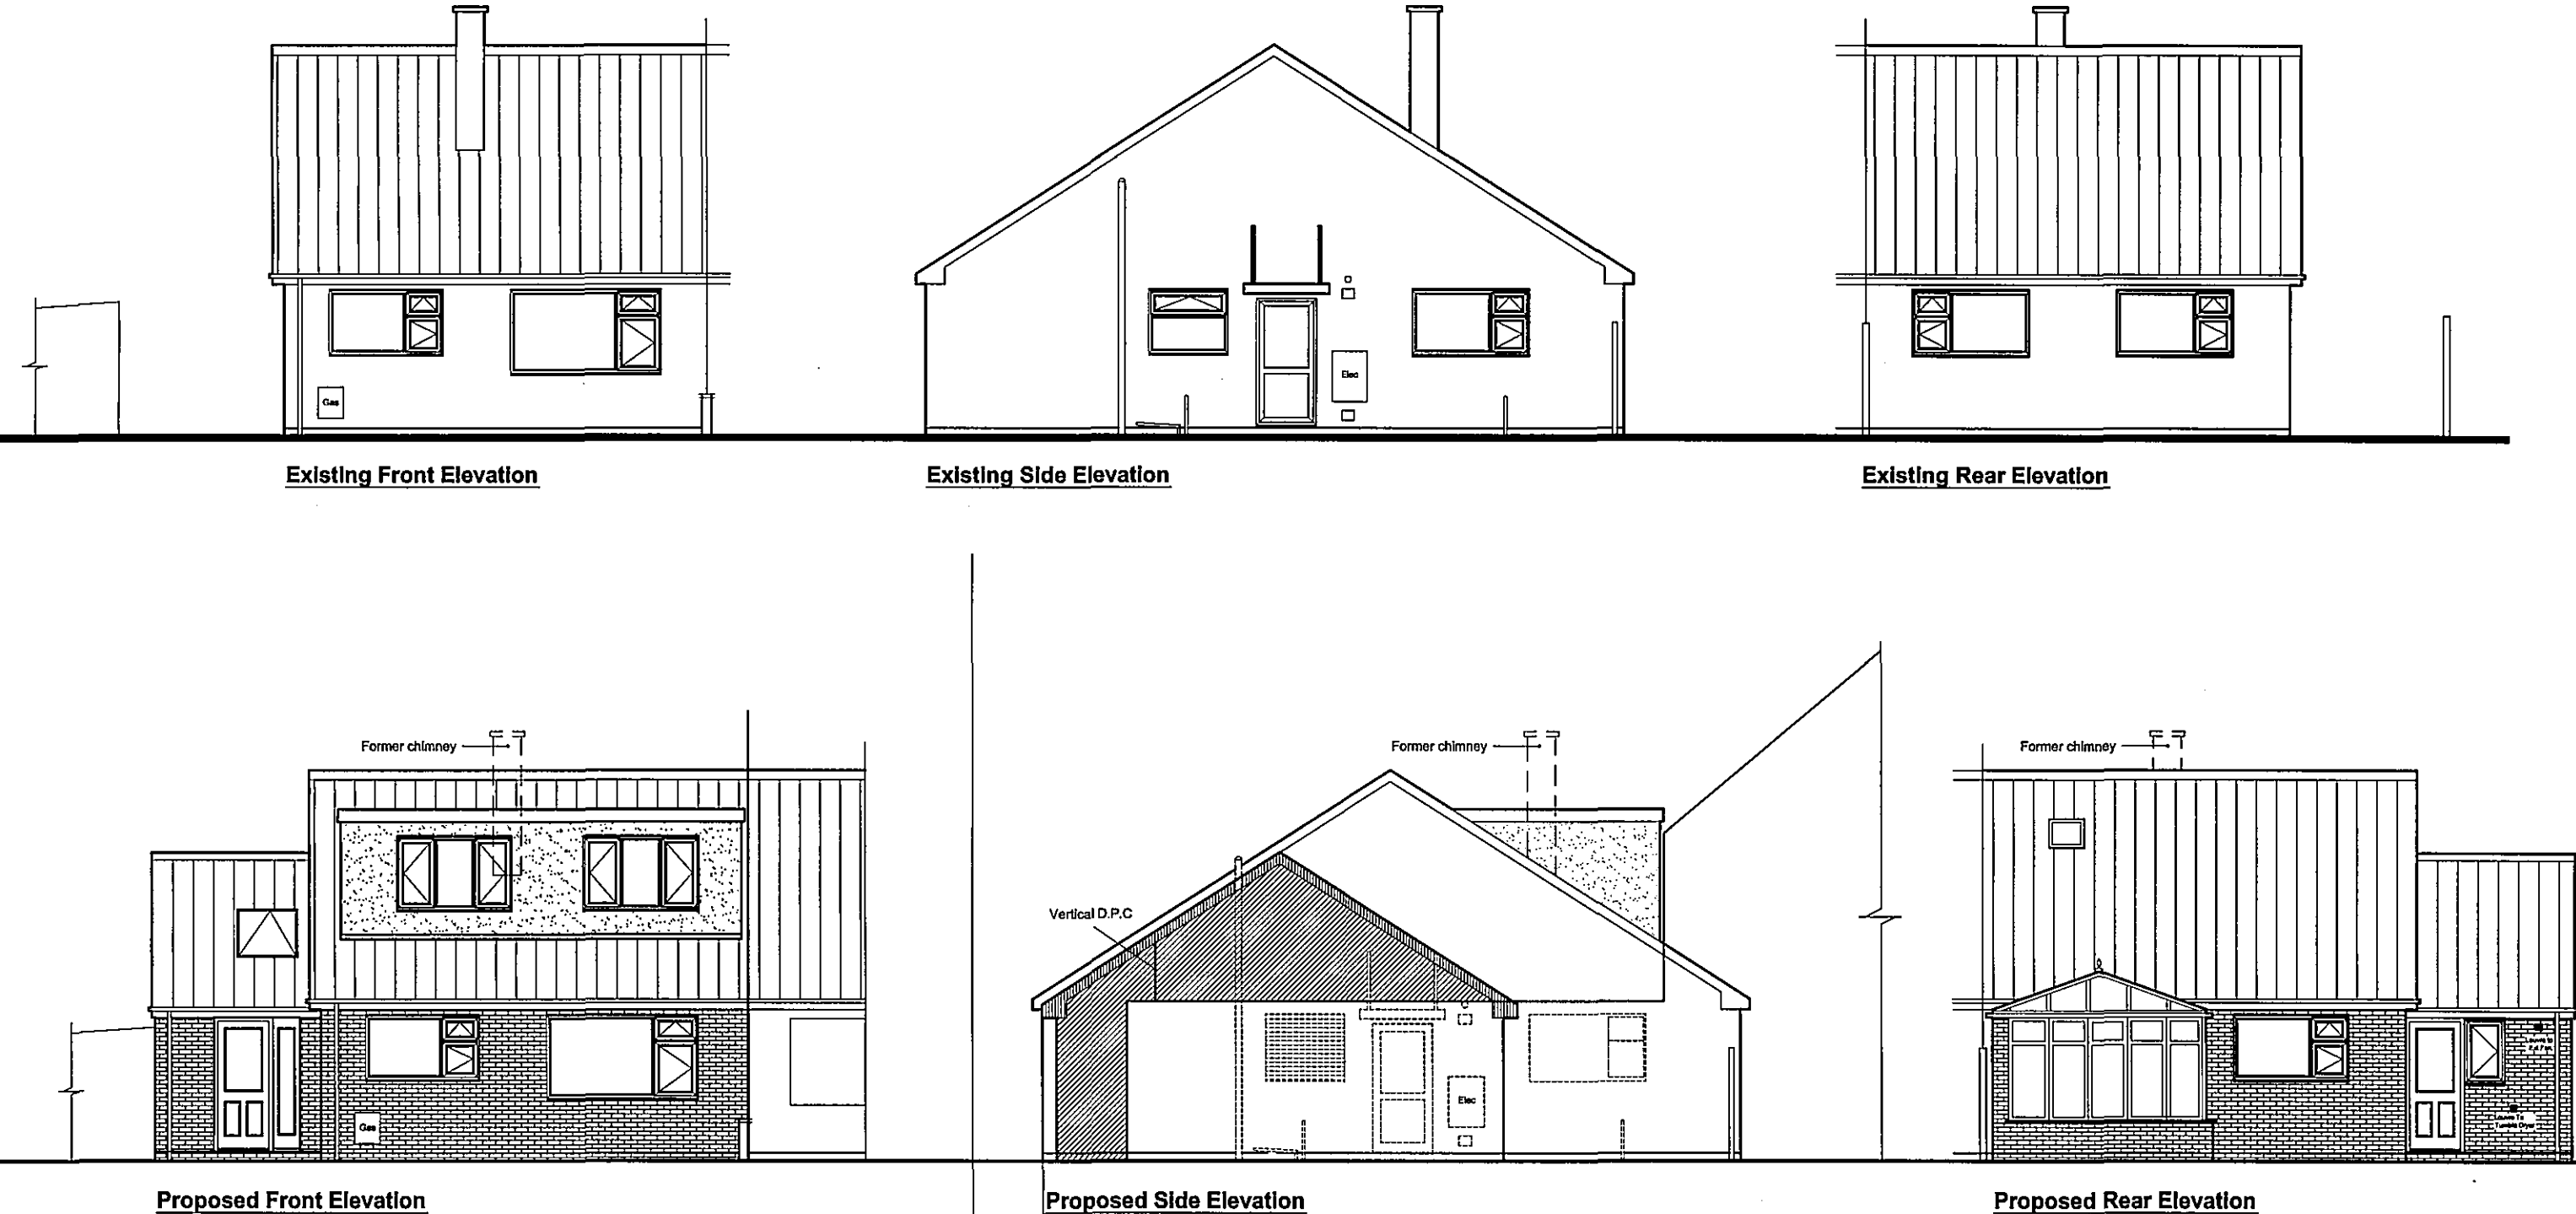


Proposed Plan

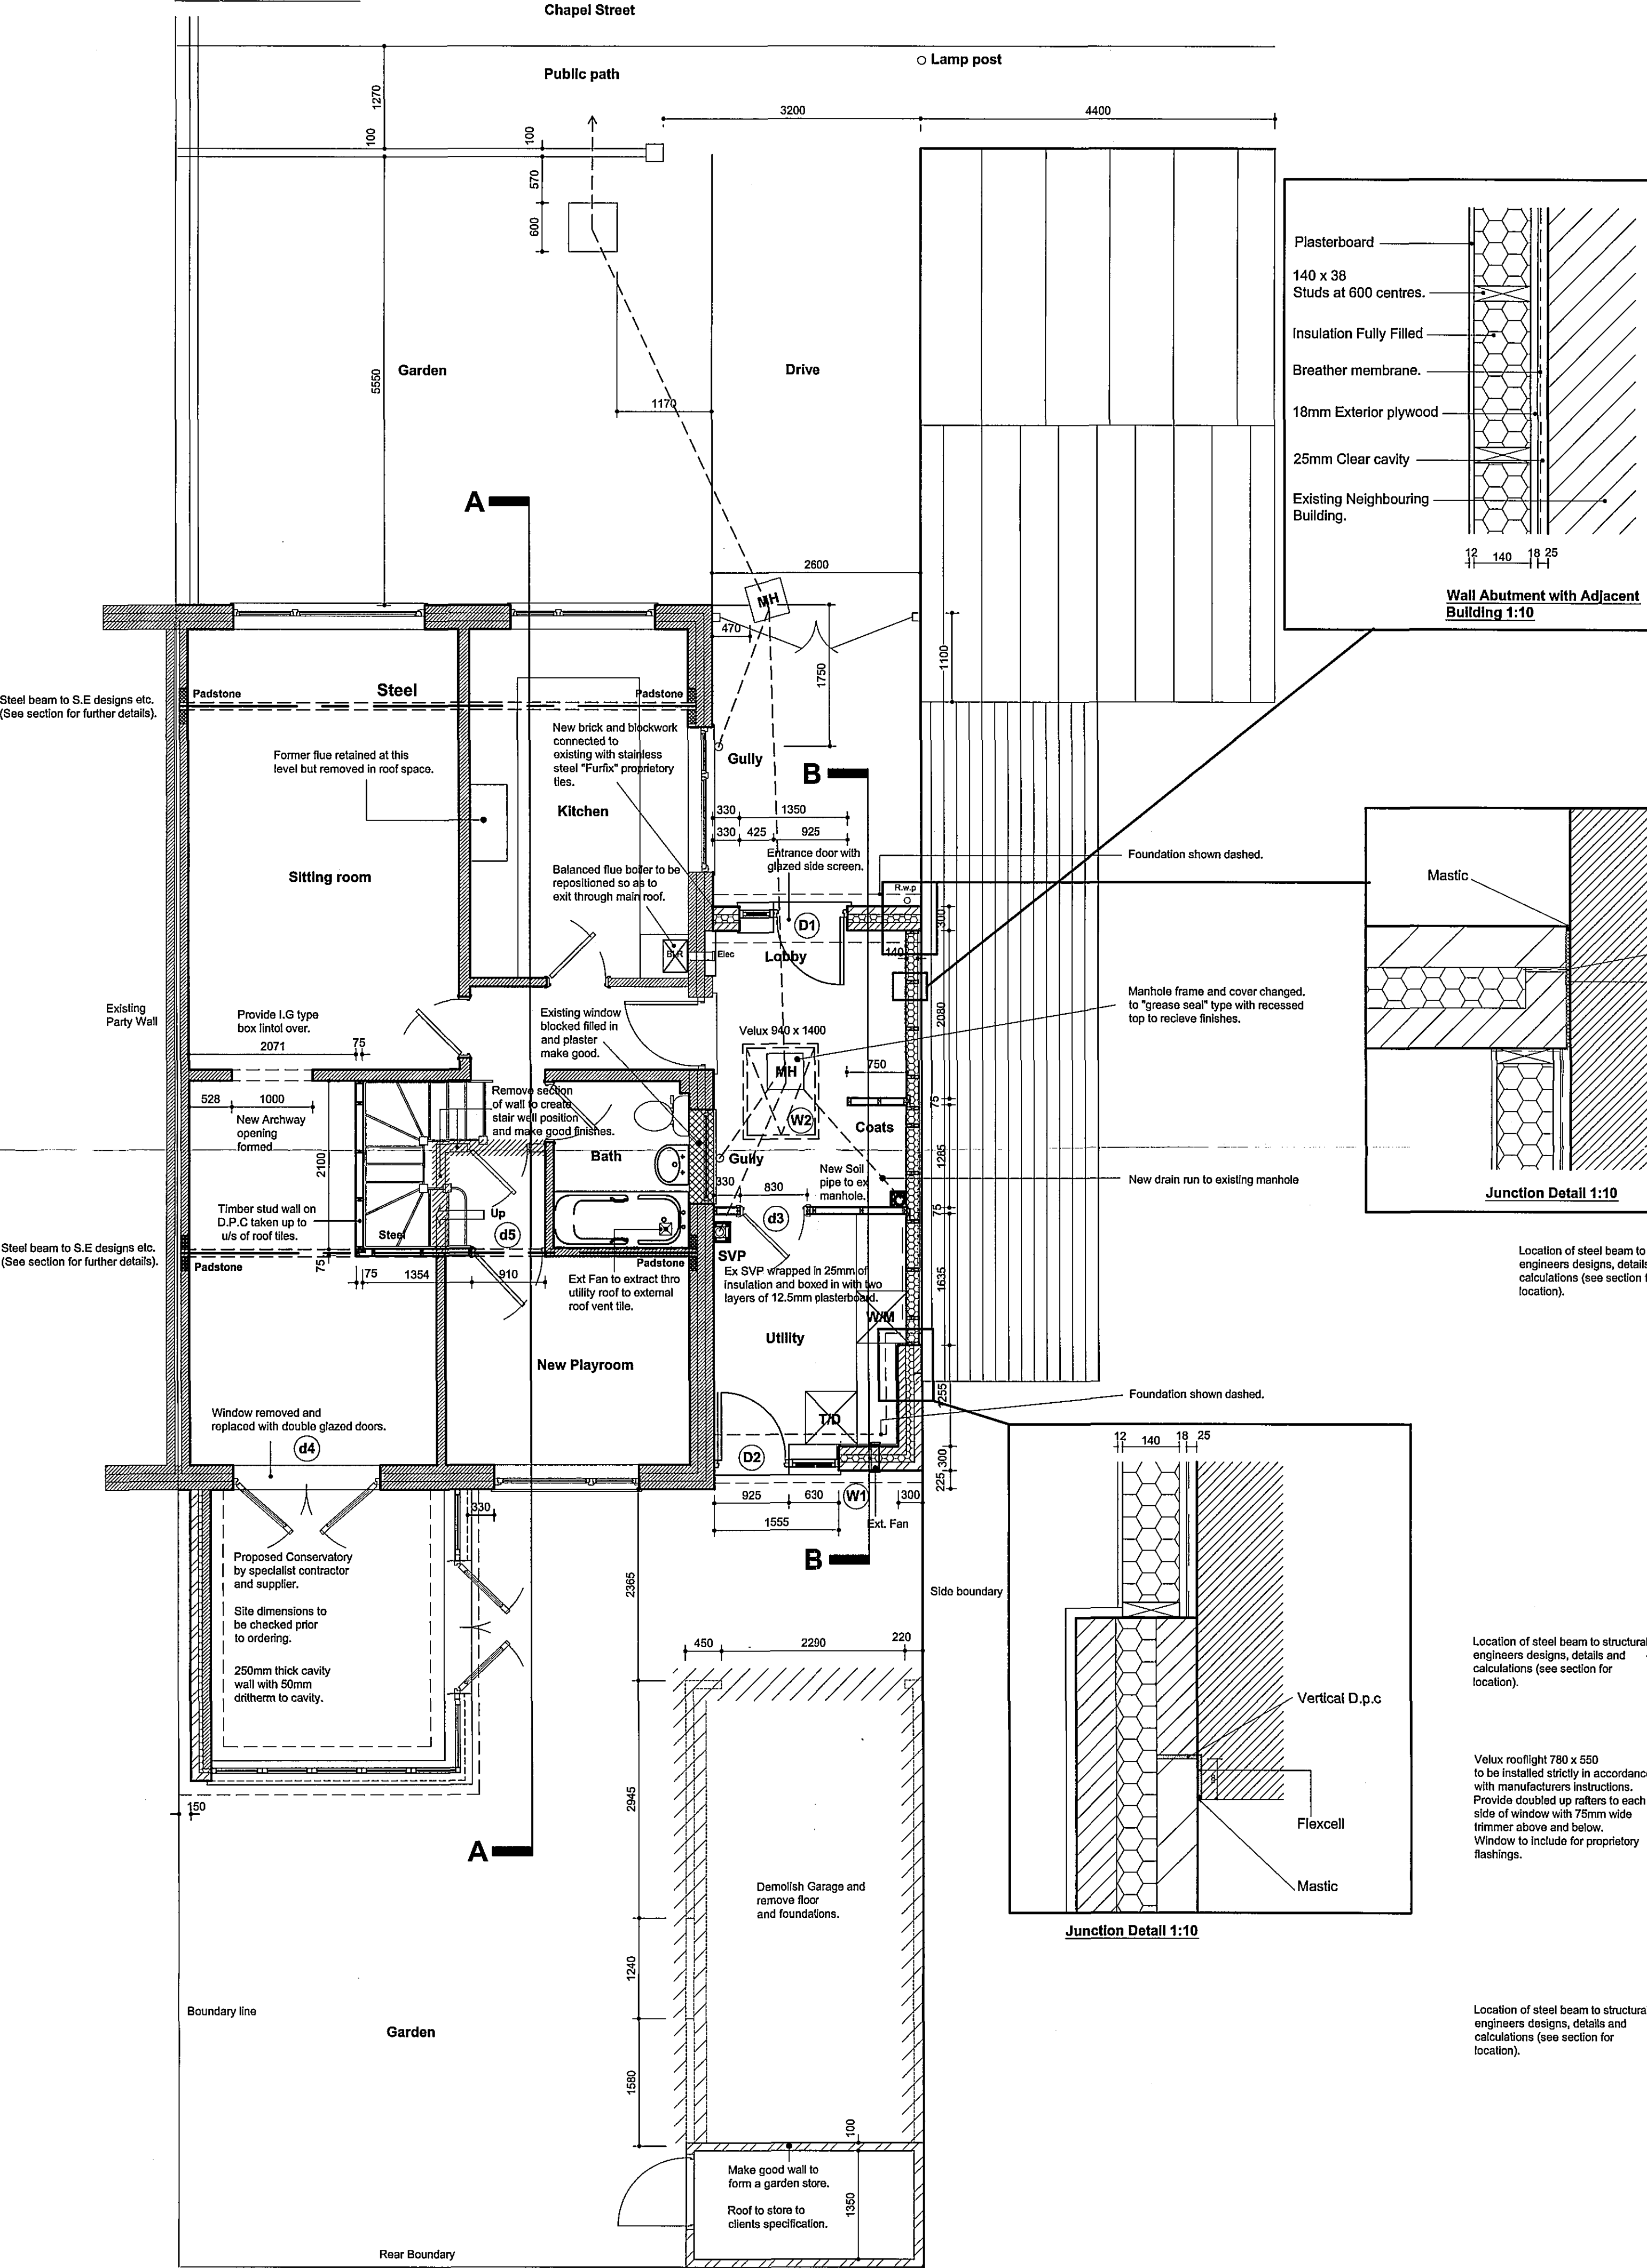

DETERMINED
PLAN
- 6 MAY 2007
0594107

PAUL SHARMAN ARCHITECTURE

THE NURSERYMANS COTTAGE
CLINTON ROAD, HELPFORD, PETERBOROUGH, PE6 7DG
Phone 01753 522144 & 01753 522145 Email paul@paulsharman.co.uk

General Notes:
1. Do not scale from the drawings.
2. Dimensions to be checked on site.
3. All work to comply with the current Building Regulations.
4. All works may be subject to revision on site.
5. All drawings are the copyright of Paul Sharmam Architecture.
6. This drawing may not be copied without prior permission.

Scale	Date	Drawing No	Revision
1:10 1:50 1:100	JANUARY..07	JW/012	A
Existing Floor plan and Elevations. Proposed Floor Plans and Elevations. Proposed Site Plan.			

REVISION
A 24/03/07 Drawing first issued.