




BLOCK PLAN

PROPOSED DWELLING AND GARAGE
THORNEY ROAD, CROWLAND.
FOR P. STANFORTH ESQ.

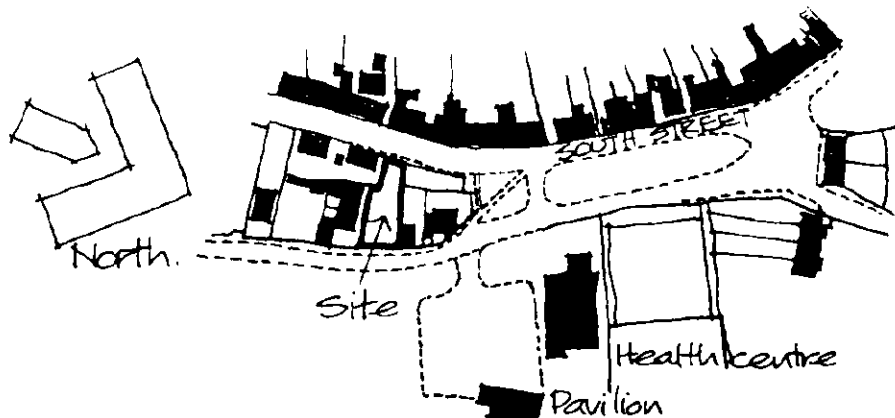


LOCATION PLAN
Scale 1:2500

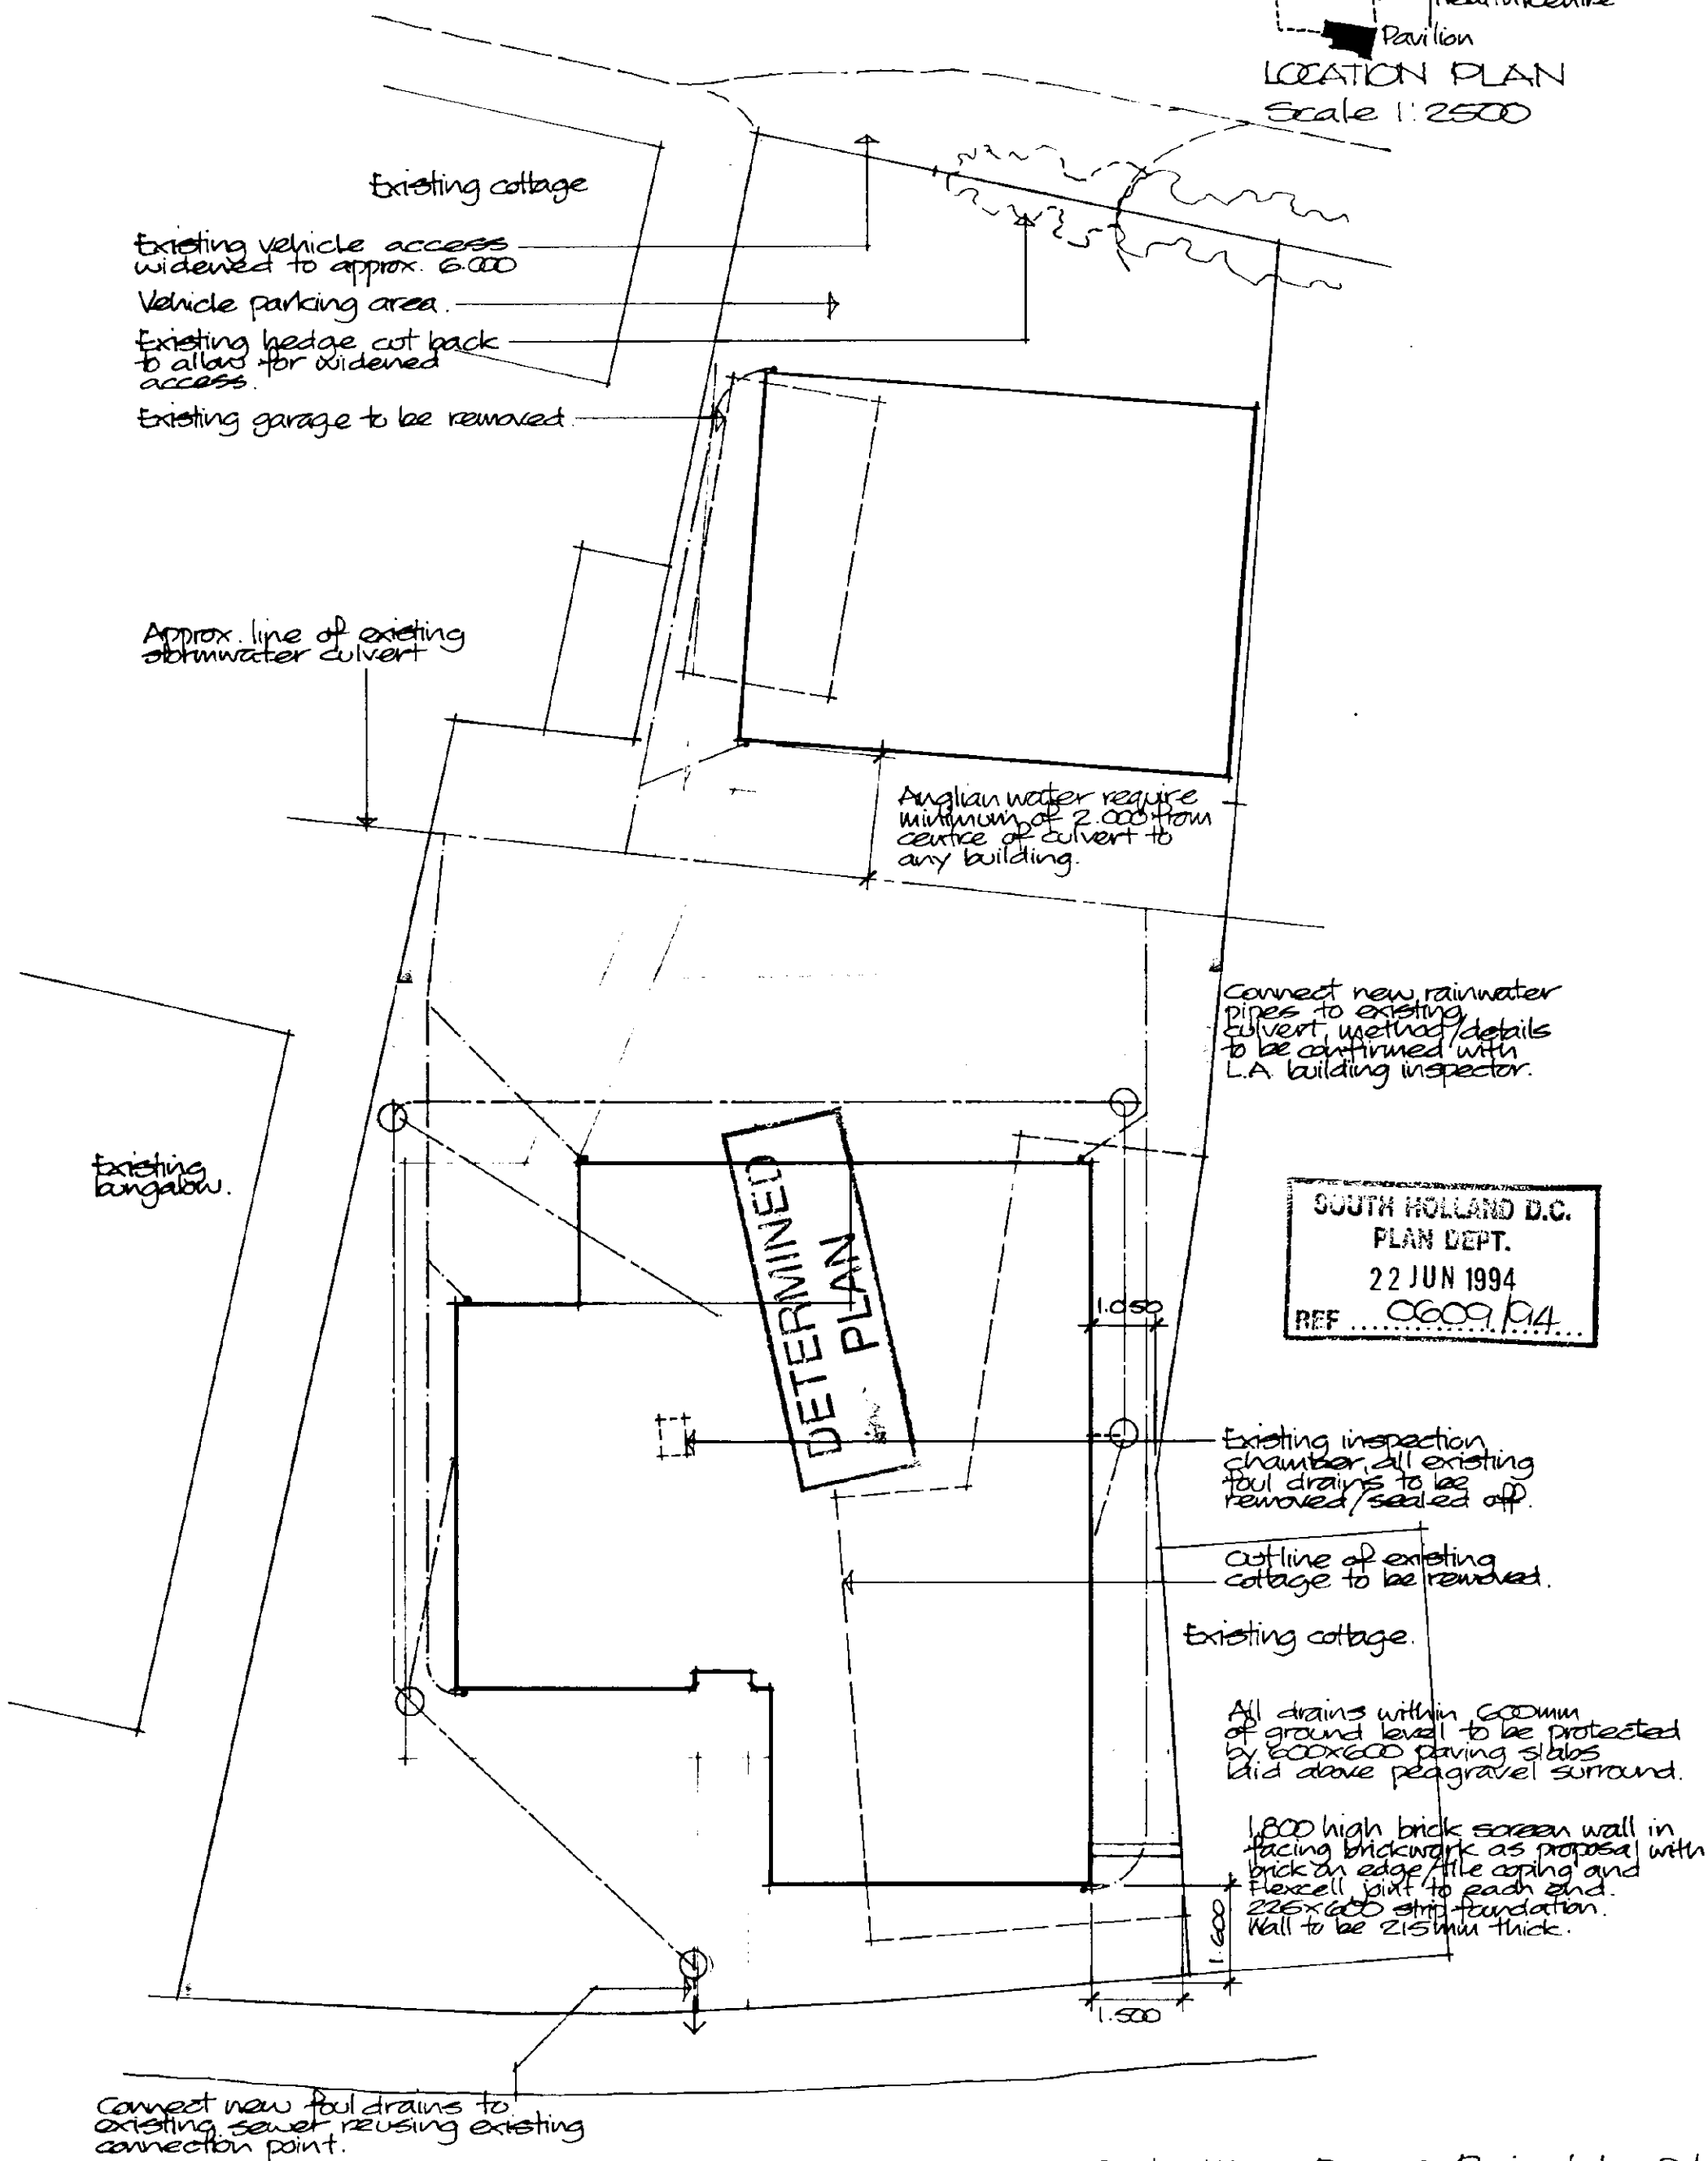

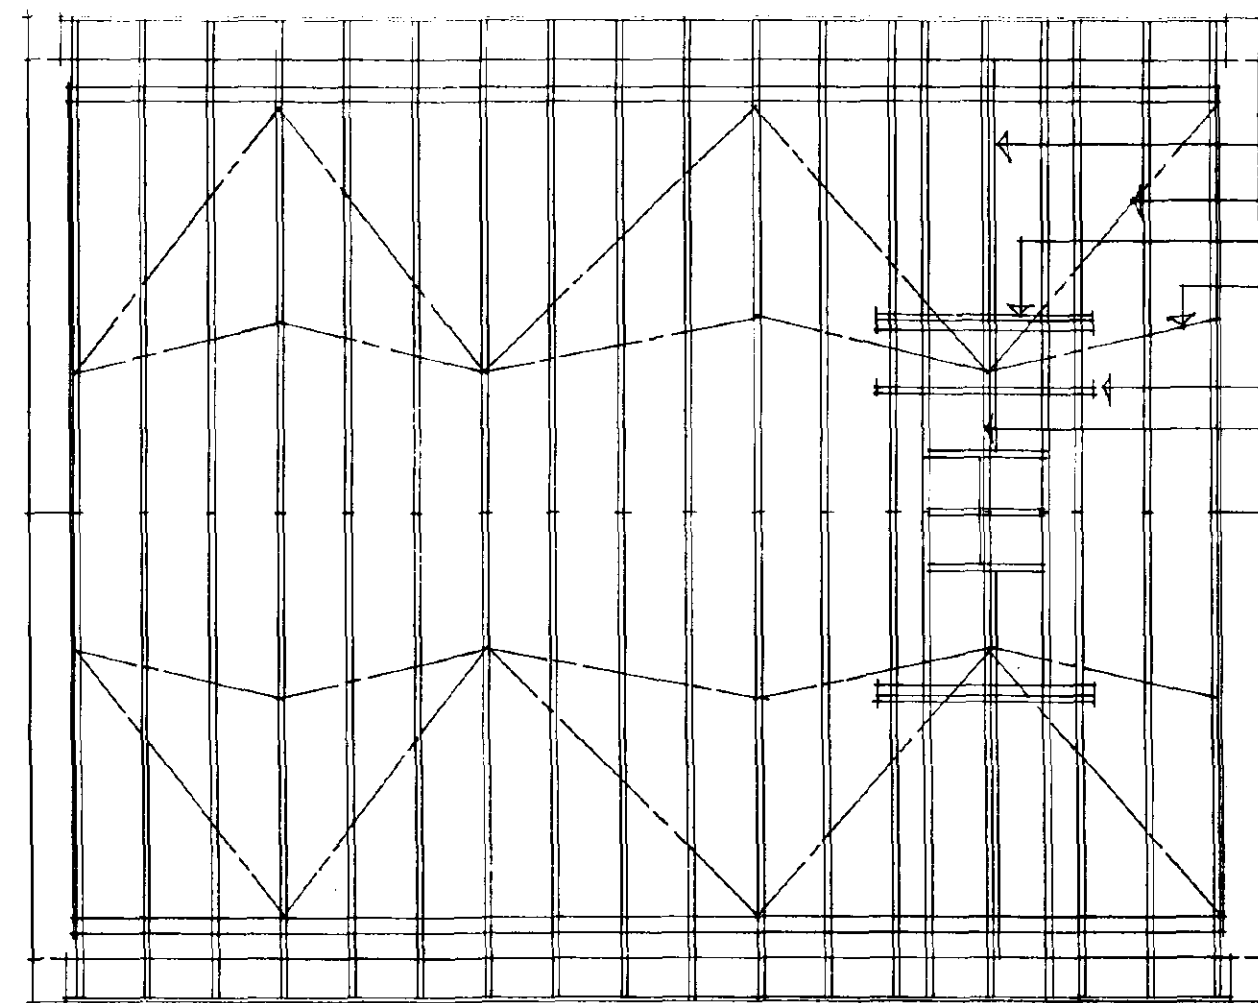


- 38x100 ceiling joist
- Web bracing at ceiling level.
- 60x100 purlins
- Web bracing to eave.
- 50x100 ceiling binder
- 38x125 common rafter
- 50x100 trimmers to trapdoor.
- 50x100 ridge purlin.

ROOF STRUCTURE LAYOUT.

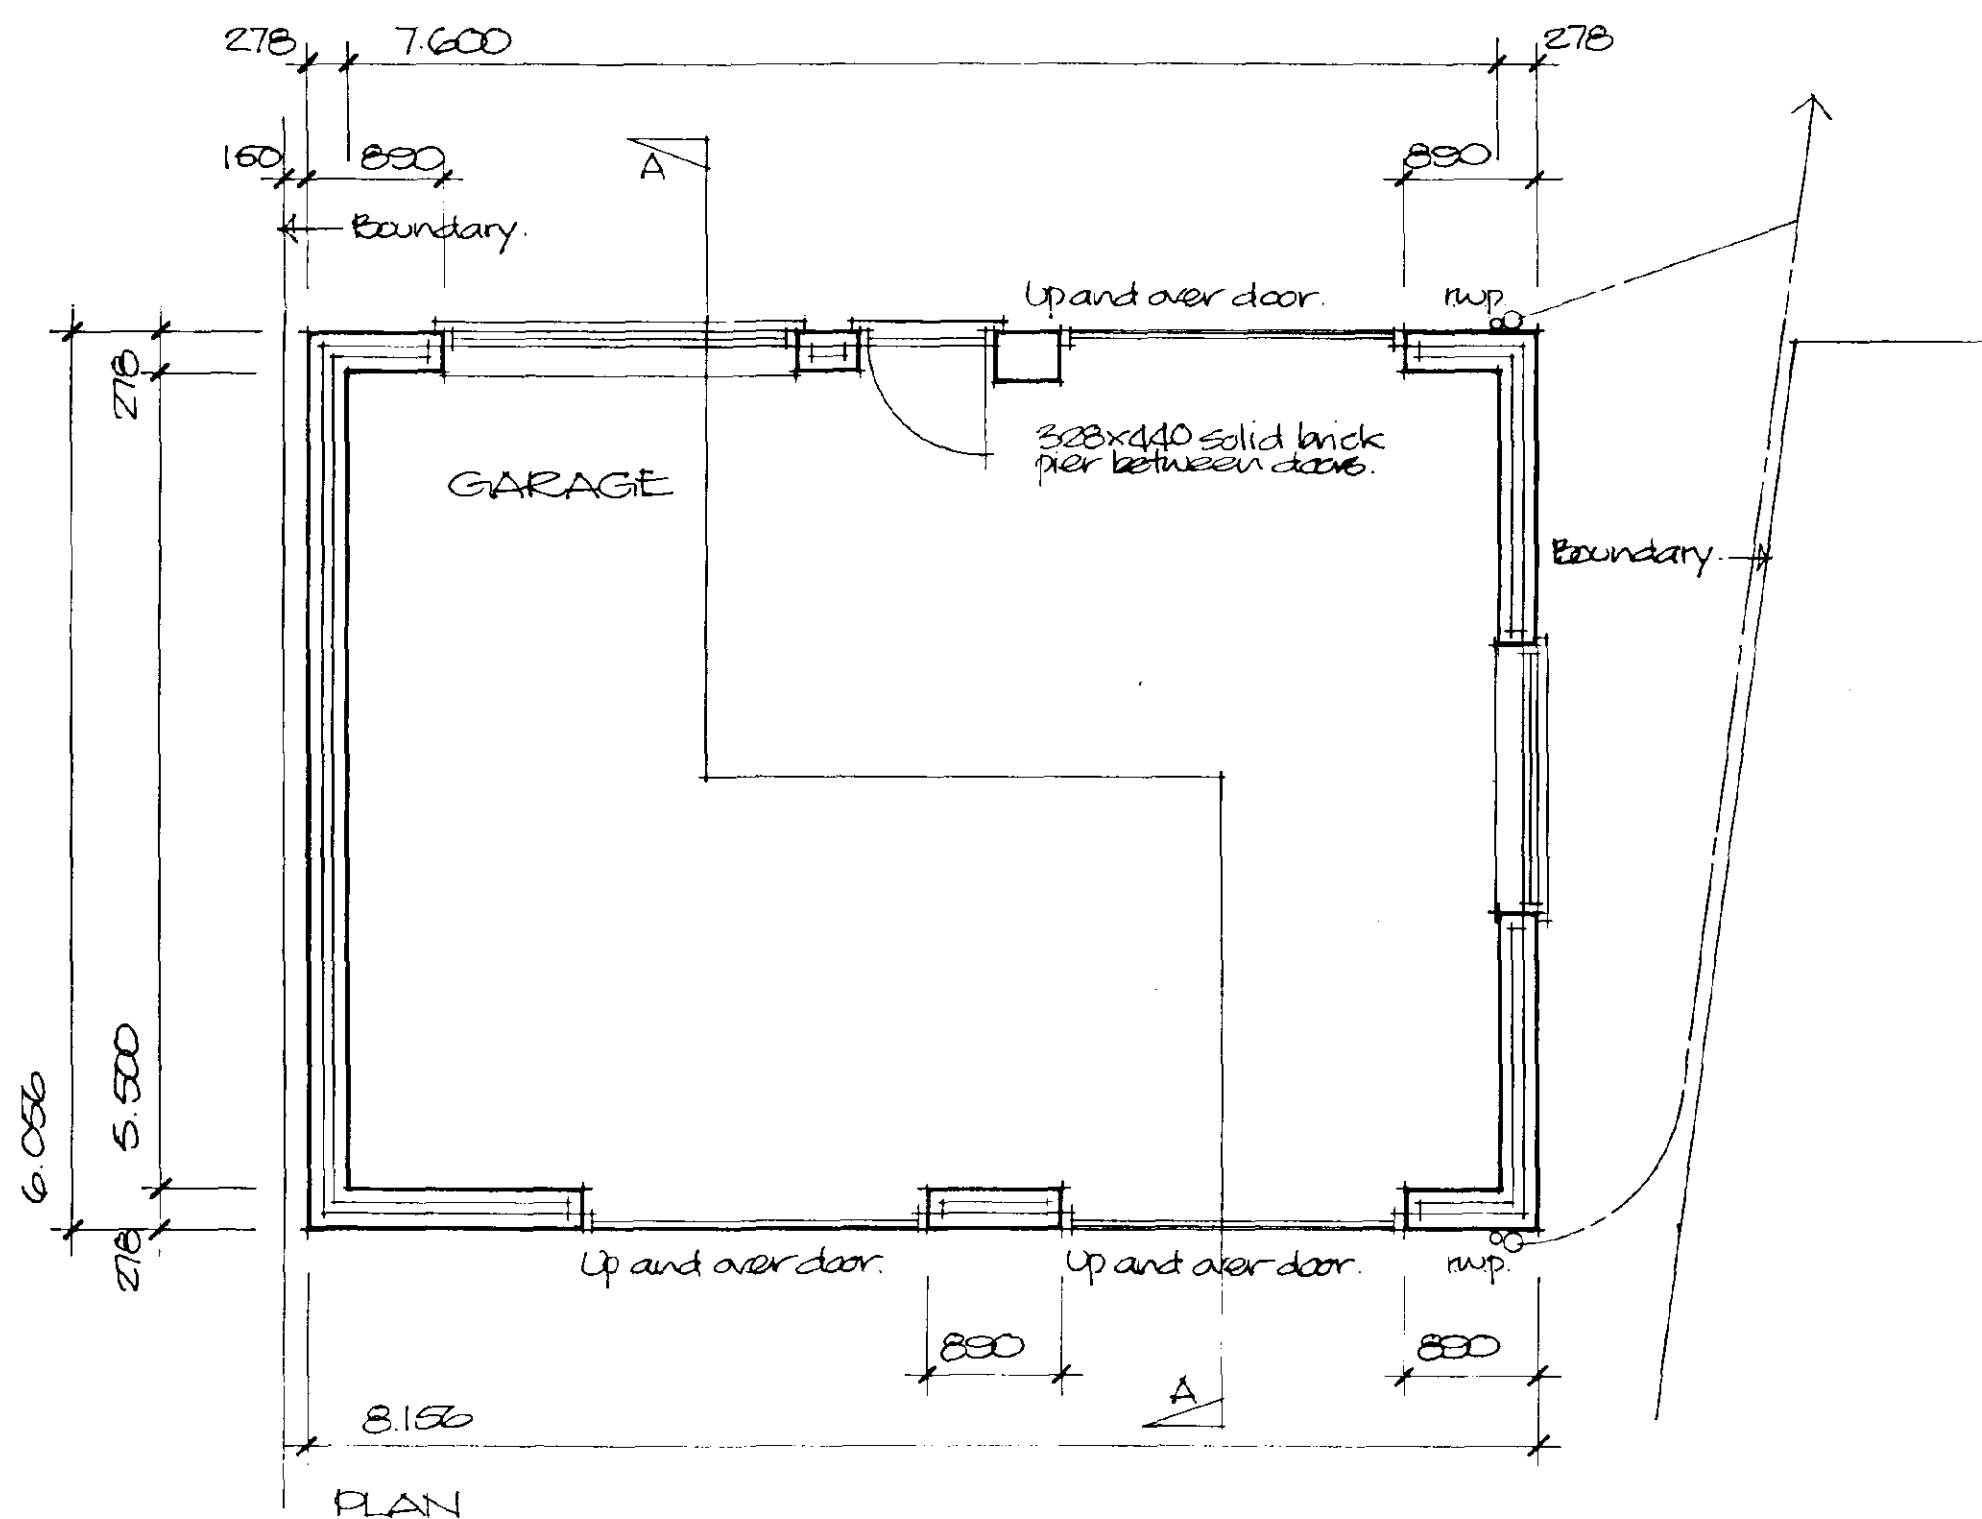

PLAN

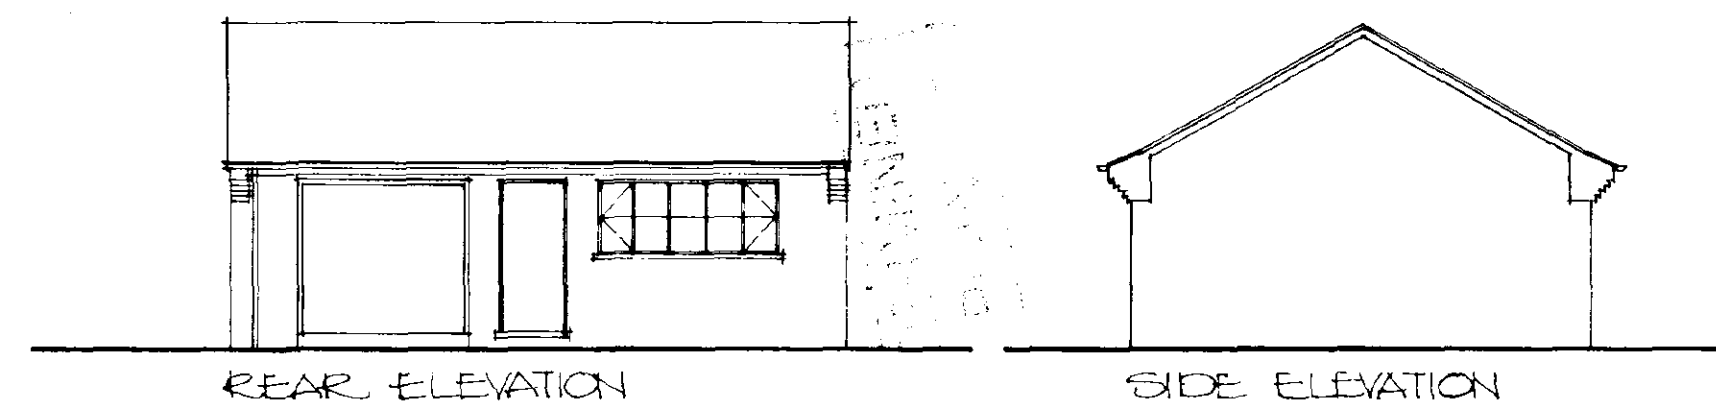

REAR ELEVATION

SIDE ELEVATION

Hardwood panelled up and over garage doors with top panels glazed with laminated glass.




FRONT ELEVATION (SOUTH STREET)

SIDE ELEVATION

Note: External finishes of garage all to match proposed bungalow.

Roof construction and finishes all as bungalow.
Insulation to roof - all as bungalow.

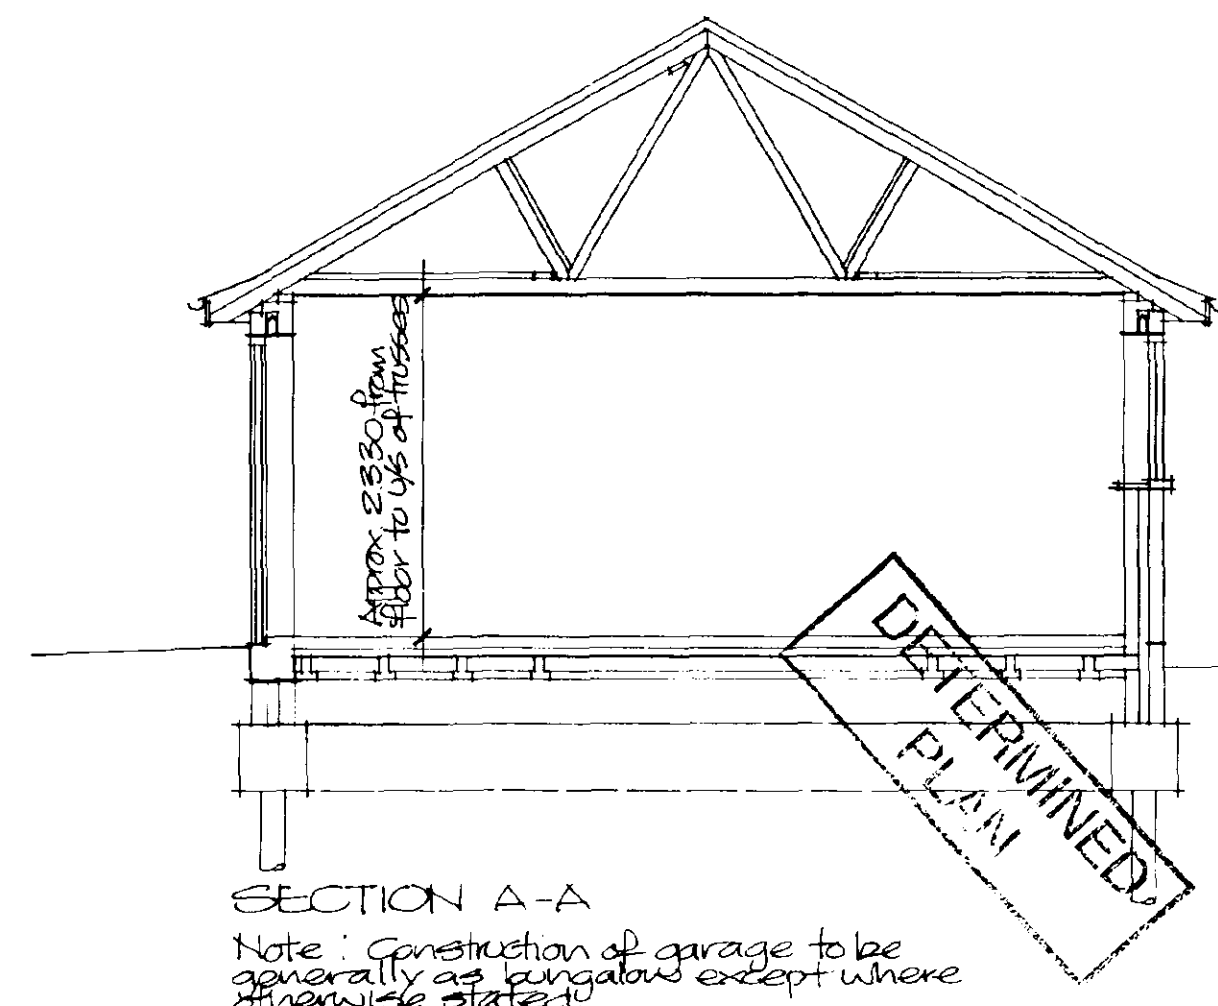

SECTION A-A

Note: Construction of garage to be generally as bungalow except where otherwise stated.

Ceiling finish and construction to be as bungalow.

Eaves construction to be all as bungalow.

2134x1981 up and over garage door


Cavity wall construction to be as bungalow.

Floor construction to be as bungalow except floor screed to be thickened to 75mm with light reinforcement.


Refer to structural engineers drawings/ calculations for details of reinforced ring beam/piled foundations.

GARAGE PLAN, SECTION AND ELEVATIONS.


PROPOSED BUNGALOW AND GARAGE
THORNEY ROAD, CROWLAND.
FOR P. STANFORTH ESQ.

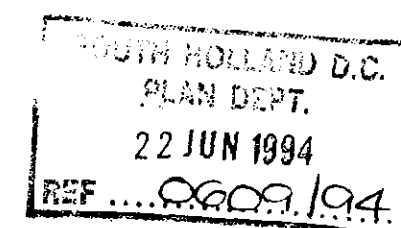

Scales 1:50 & 1:100 Dec. 93
Revised June 94.

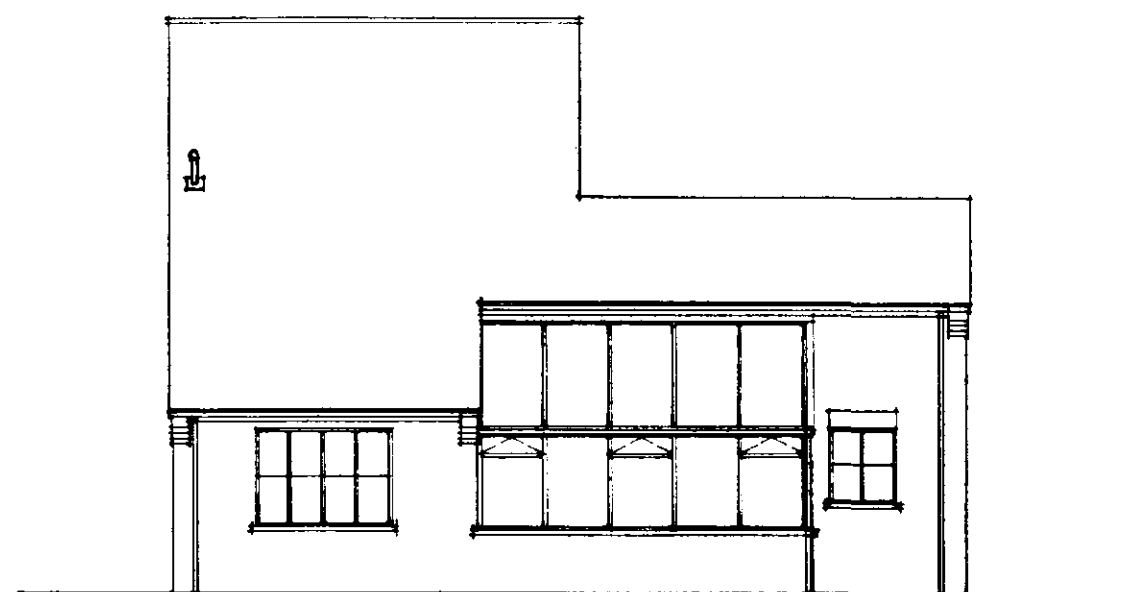

REAR ELEVATION

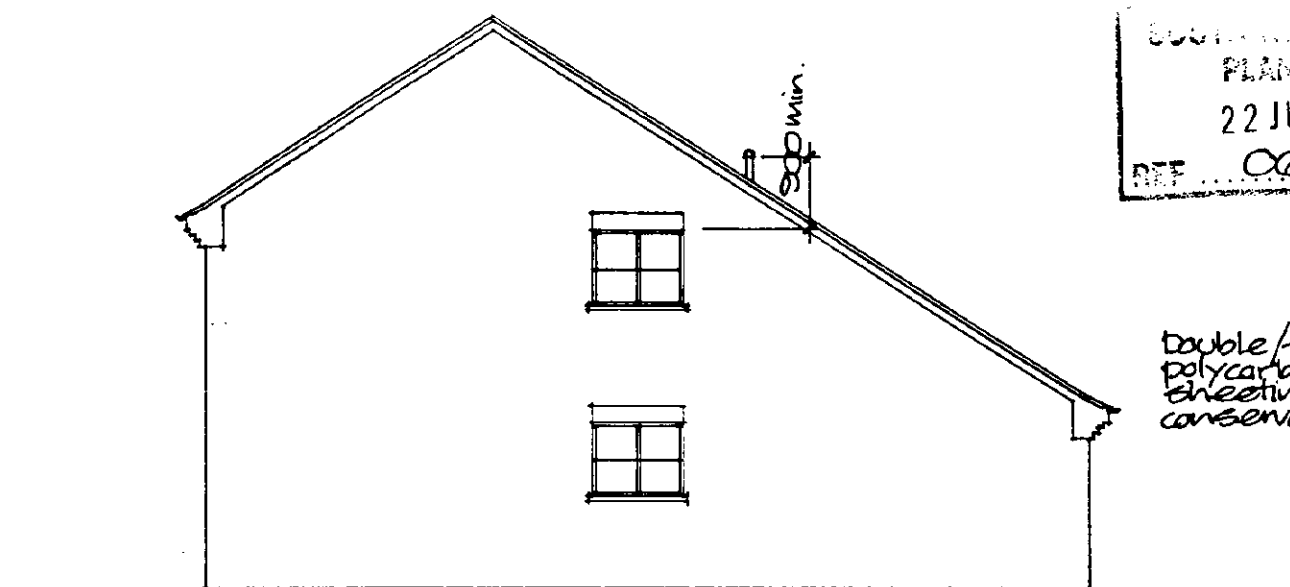

SIDE ELEVATION

0001/10/100 D.C.
 PLAN DEPT.
 22 JUN 1994
 REF ... 0009/94.

Double/triple skin tinted polycarbonate translucent sheeting to roof of conservatory.



FRONT ELEVATION



SIDE ELEVATION.

DETERMINED PLAN

Marley Monarch slate roof finish colour slate grey.

215mm brick arches to 5no window openings, 75mm rise to centre of arch.

Multi red rustic facing bricks. Type of brick to be agreed with L.A. planning officer on site before work starts.

Brick on edge to eaves, approx. projection 25mm.

ELEVATIONS

PROPOSED DWELLING AND GARAGE
 THORNEY ROAD, CROWLAND.
 FOR P. STANFORTH ESQ.

Scale 1:100 June 94.

