


- NOTES
- 1. All discrepancies to be referred to the Architect before commencing.
 - 2. This drawing is copyright.
 - 3. Do not scale this drawing. Only figured dimensions shall be used.

THESE DRAWINGS ARE INTENDED FOR PLANNING APPLICATION ONLY

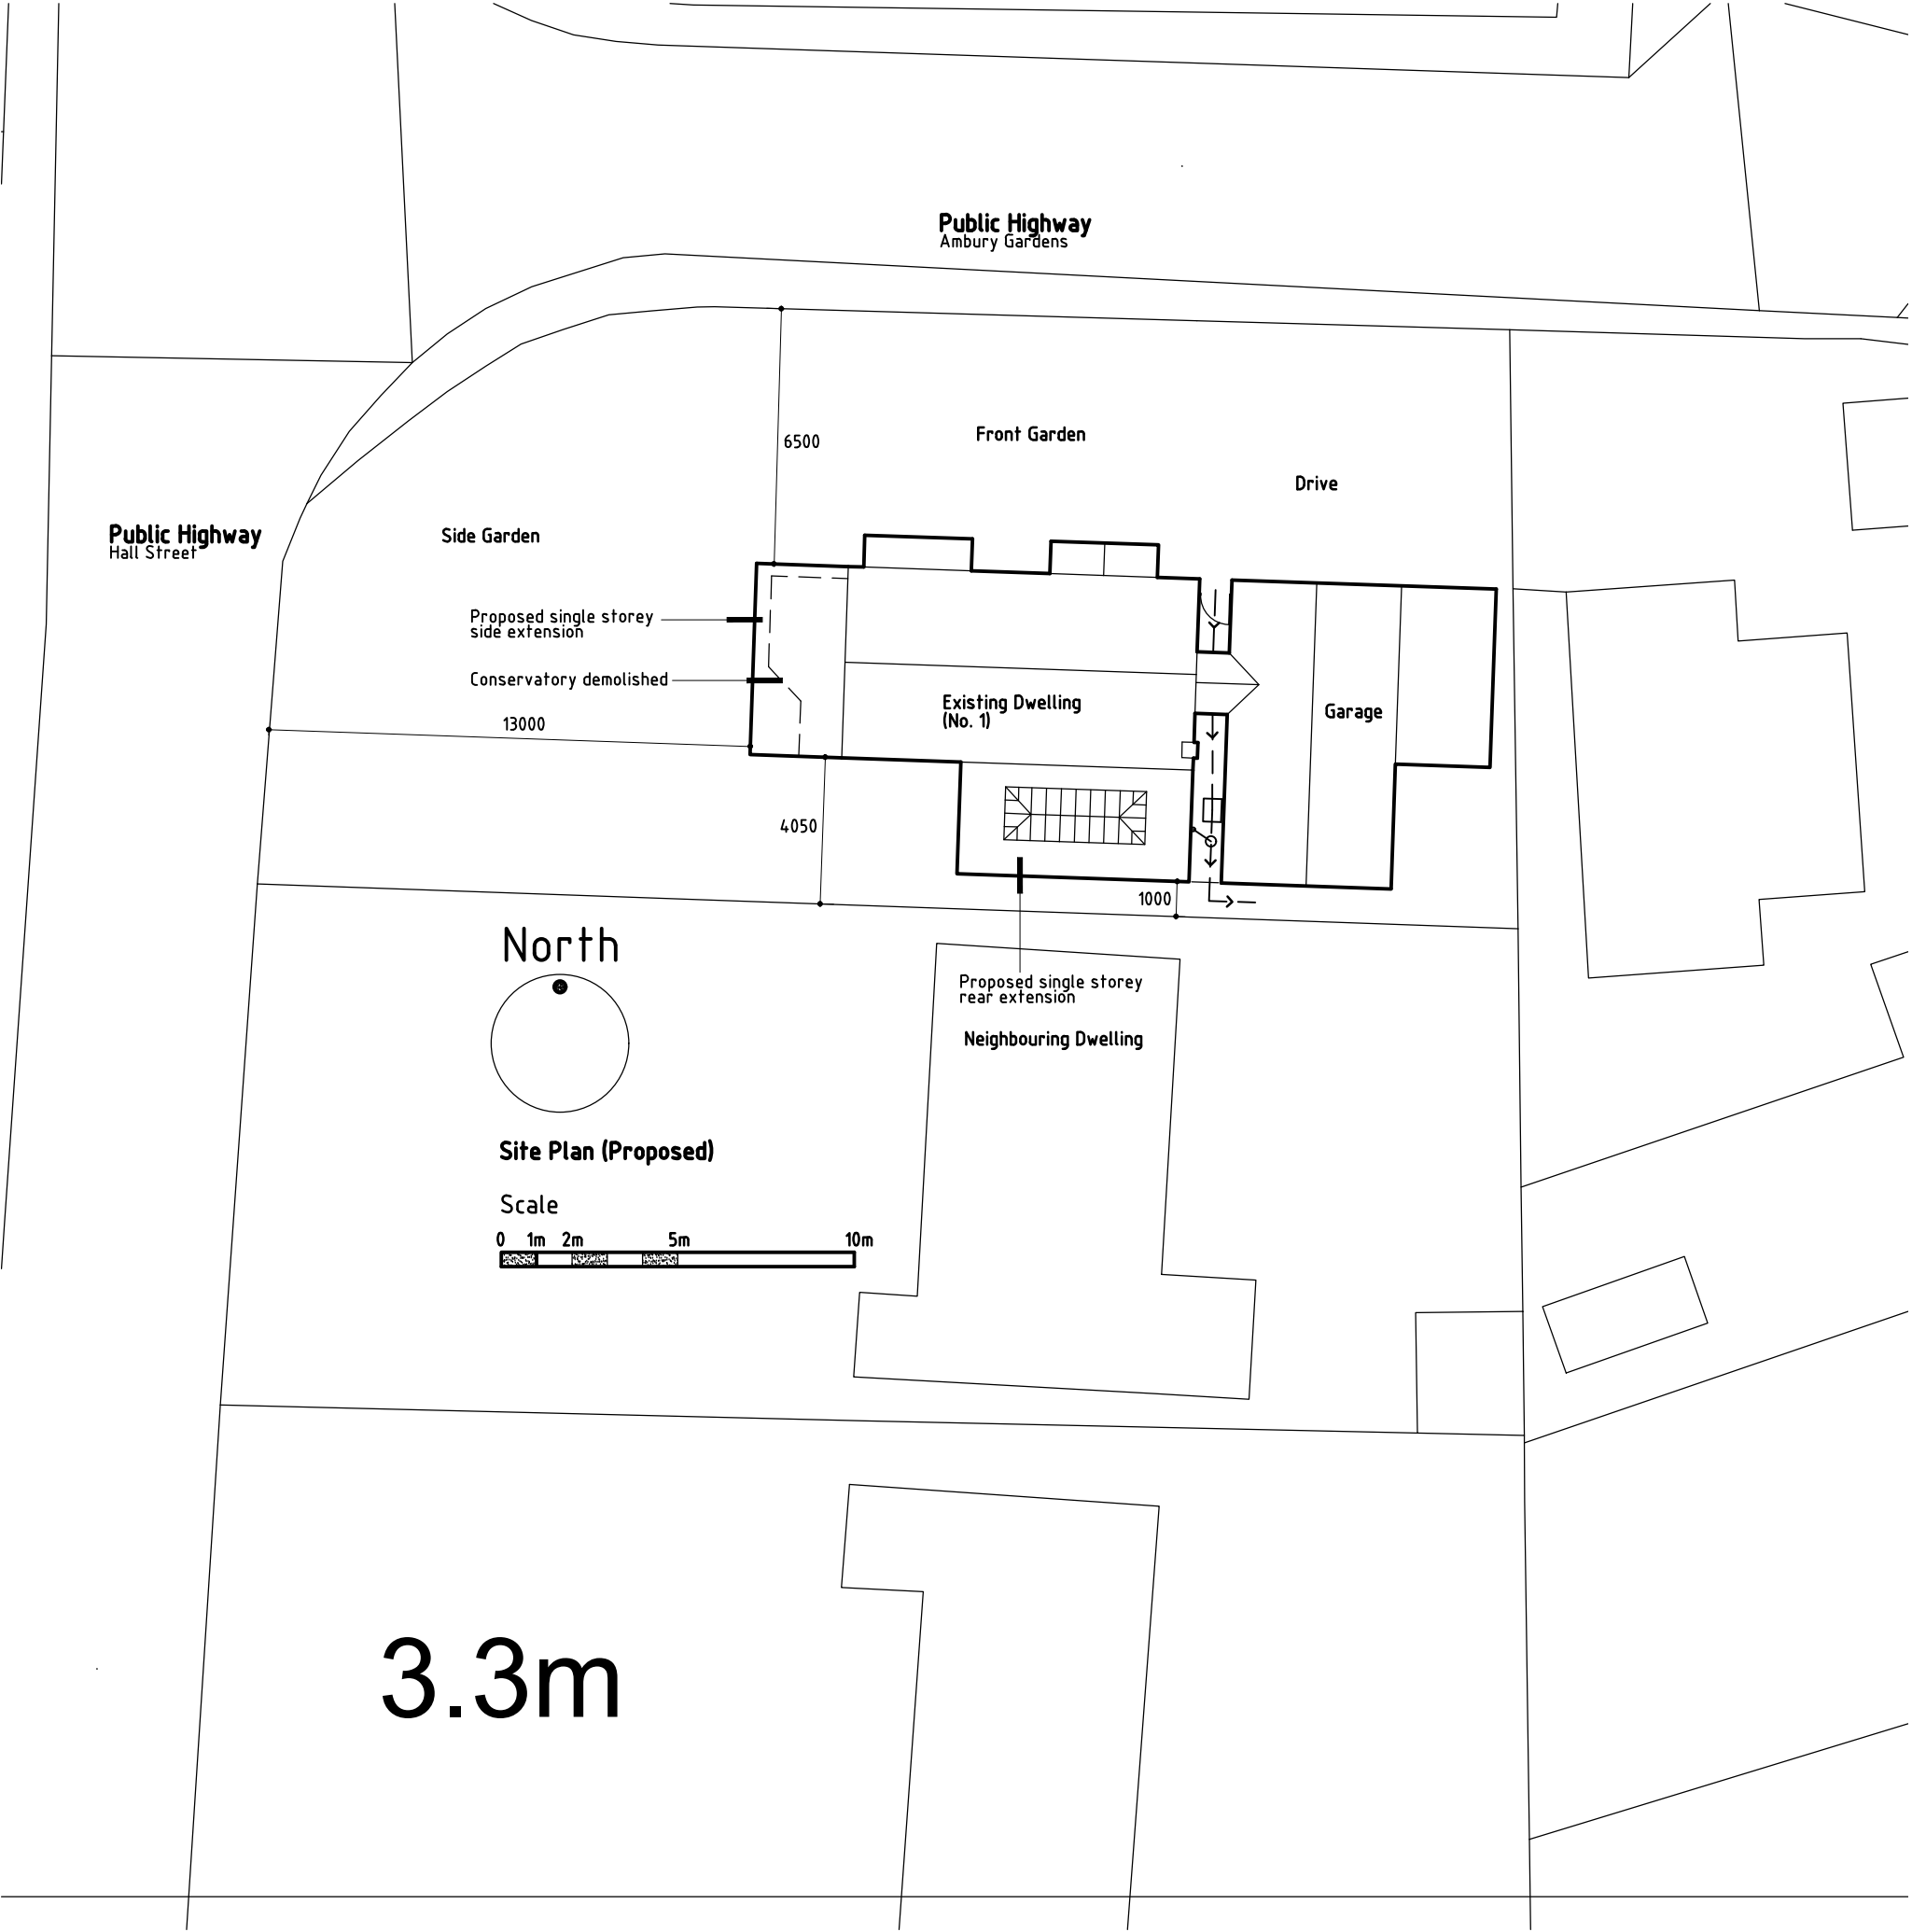

Client Mr and Mrs Dibden		Project Proposed extensions and alterations at 1 Ambury Gardens Crowland Lincs		
Drawing Proposed Site Plan/Block Plan				
Date June 2026	Scale 1:200 @ A3	Project No. 609	Drawing No. 02	Revision -