

- NOTES
- 1. All discrepancies to be referred to the Architect before commencing.
 - 2. This drawing is copyright.
 - 3. Do not scale this drawing. Only figured dimensions shall be used.


THESE DRAWINGS ARE INTENDED FOR PLANNING APPLICATION ONLY



Front Elevation

Scale

0 1m 2m 5m

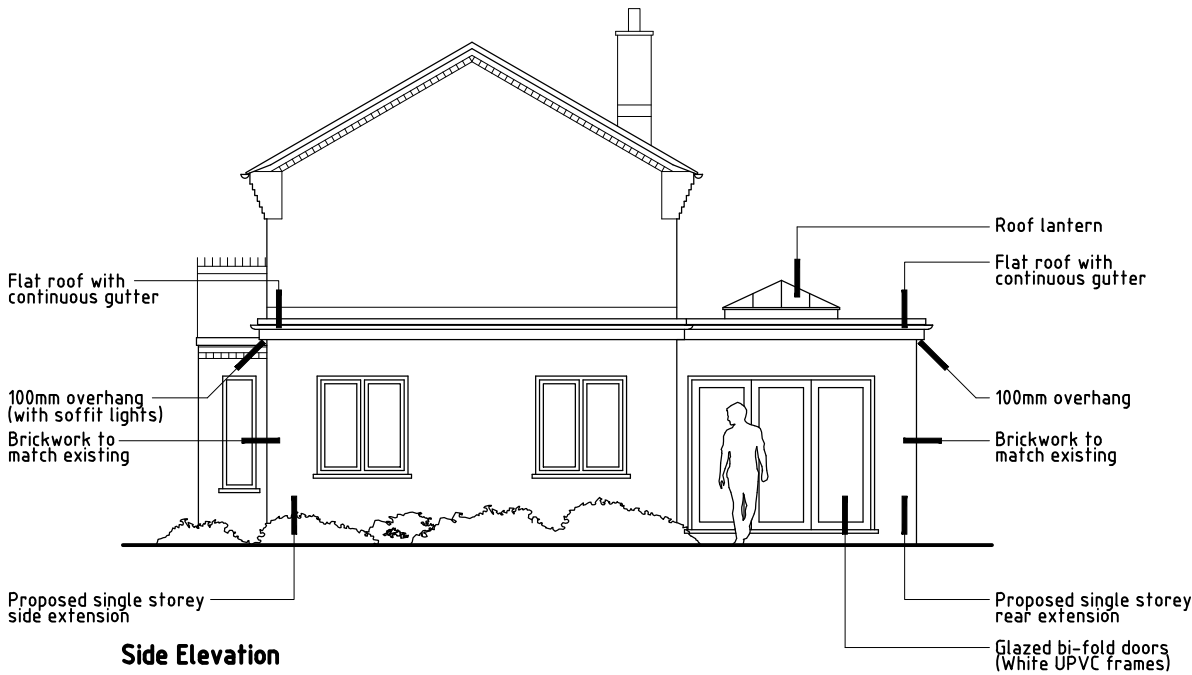

Side Elevation

Client Mr and Mrs Dibden		Project Proposed extensions and alterations at 1 Ambury Gardens Crowland Lincs		
Drawing Proposed Elevations (Sheet 1 of 2)				
Date June 2026	Scale 1:100 @ A3	Project No. 609	Drawing No. 07	Revision -