



This drawing is copyright and may not be altered, traced, copied, photographed or used for any purpose other than that for which it is issued without written permission from J. J. Hartley.


revisions:
A. 8.3.05. Bed 2 window added to North Elevation D.H.
B. 9.5.05. amended in acc. with planning officers requirements. D.H.

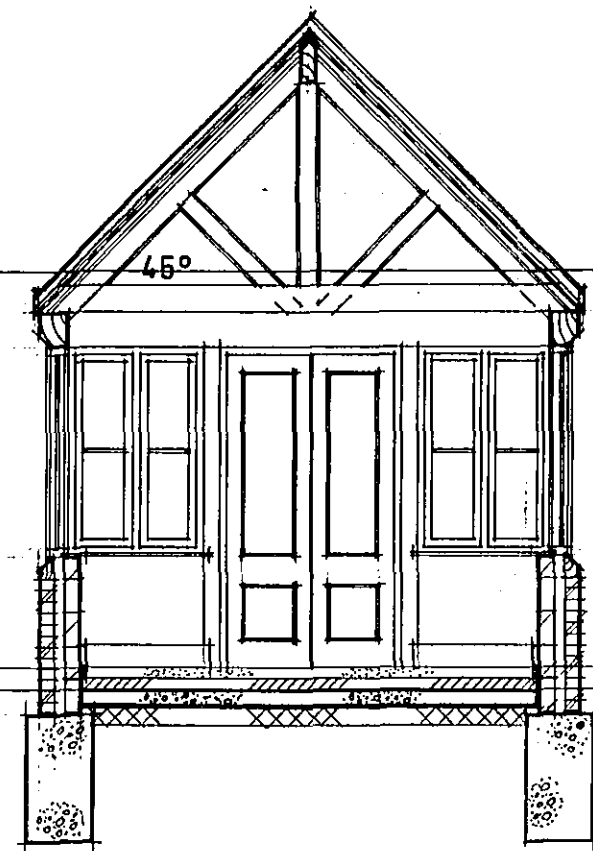


SECTION DD

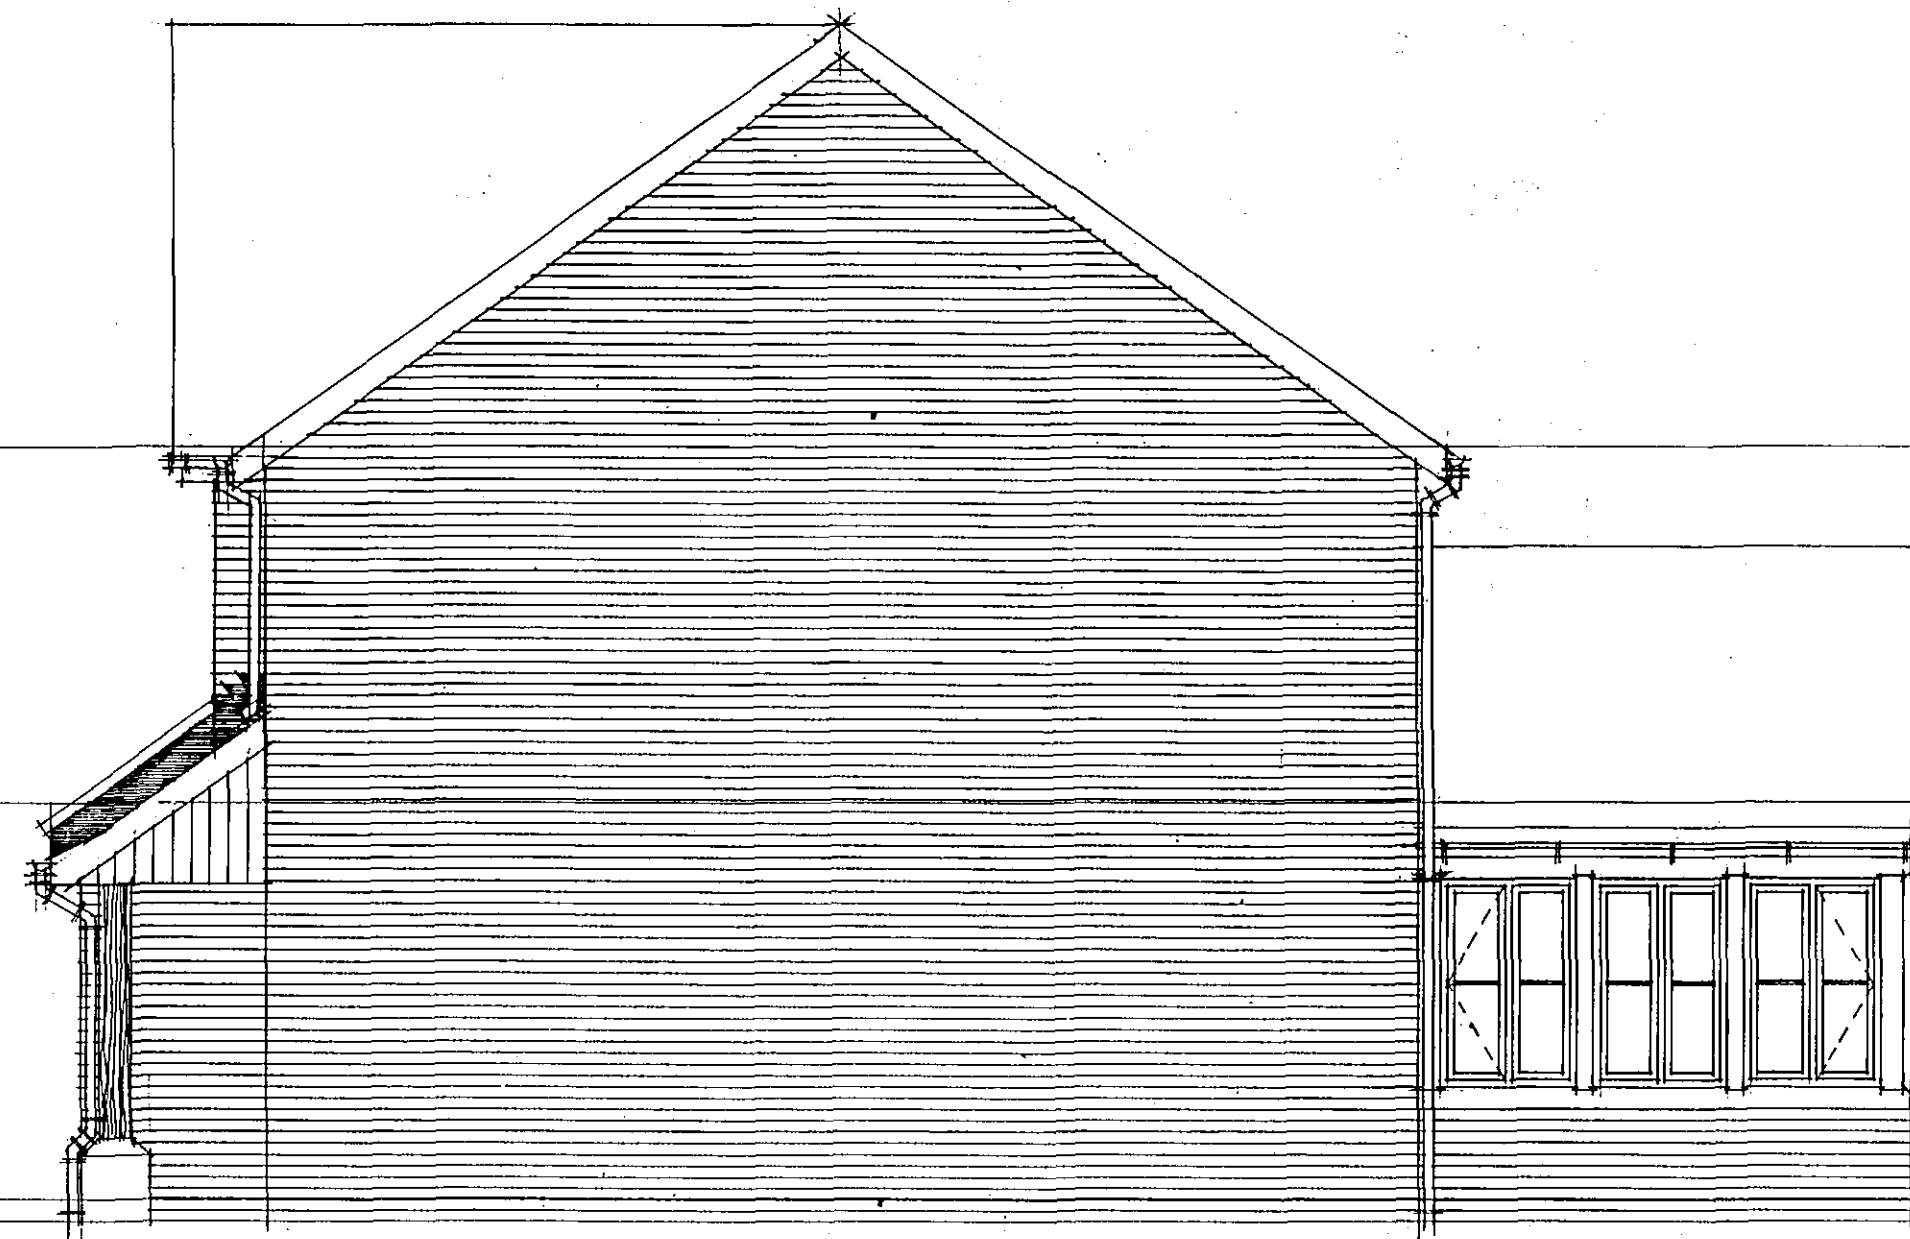

SIDE ELEVATION

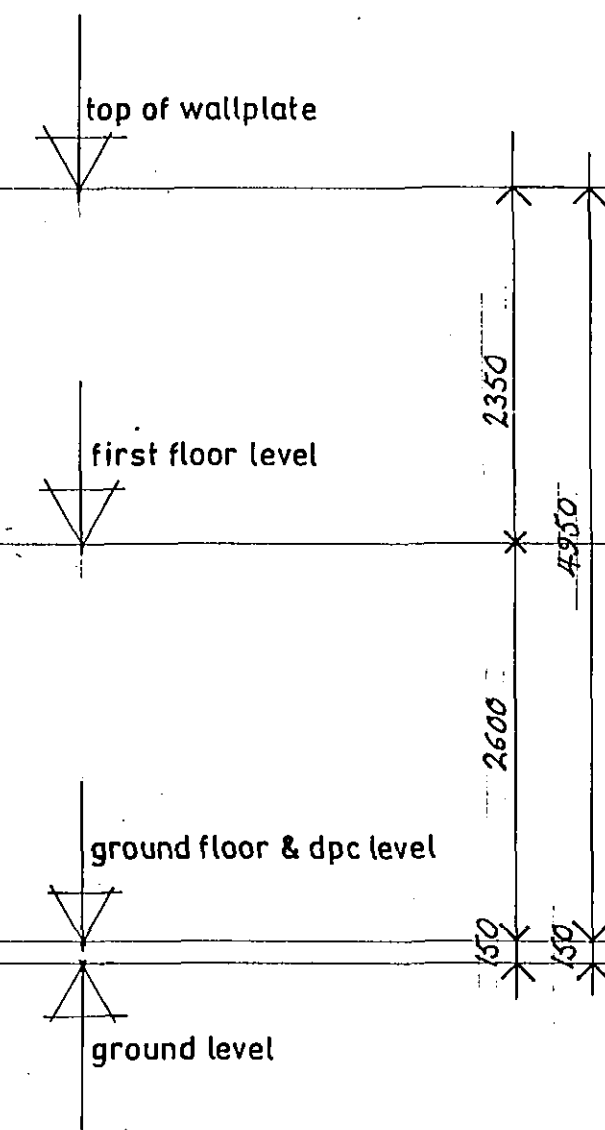


notes:

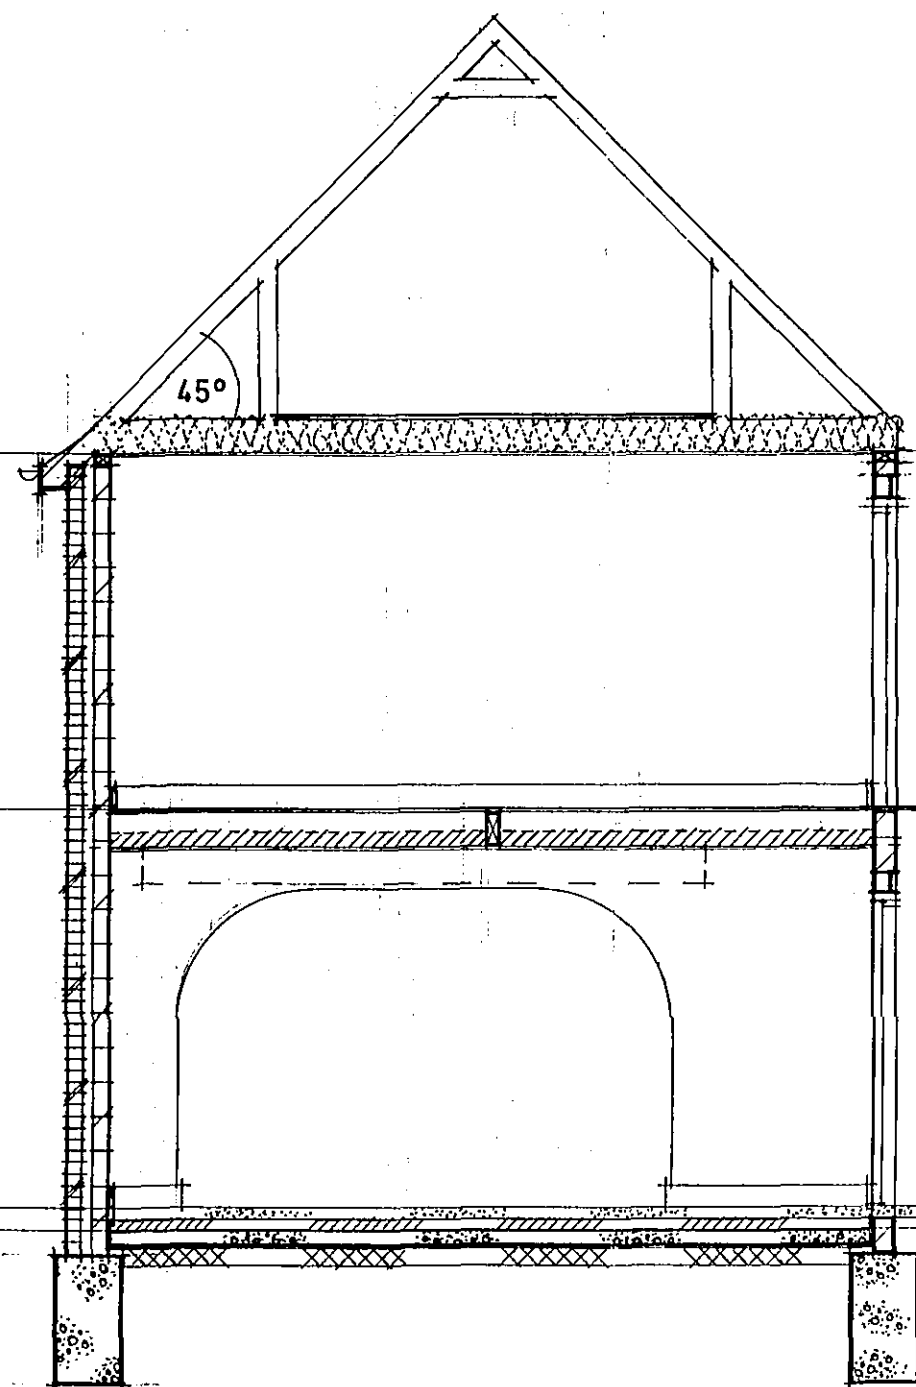


SECTION CC



REAR ELEVATION

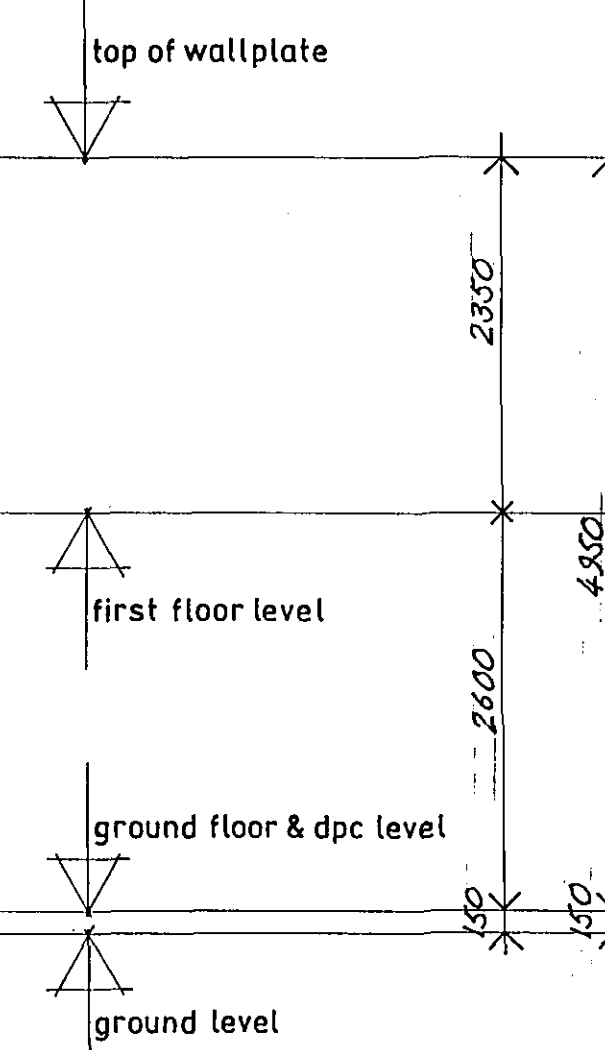

SHDC
Planning & Development
10 MAY 2005
Ref: 0627/05

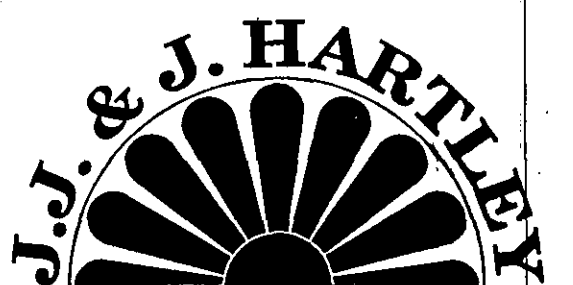

J. J. Hartley, M.B.I.A.T., M.C.I.O.B., M.B.I.M.
PRINCIPAL
Architectural and Project Management Services
Interior Design Consultants and Surveyors
109 Fulbridge Road, Peterborough, PE1 3LE
Fax/Tel: Peterborough 01733 707012

job:
MANOR OAK DEVELOPMENTS LTD
LAND ADJ TO 2 BARBERS DROVE
CROWLAND
Lincs

2 no. detached dwellings

drg:

Sections and elevations

DETERMINED
PLAN

scale: 1/50
date: 1.3.05
drawn by: D.H.
drg. no.: 3890/38