



West street

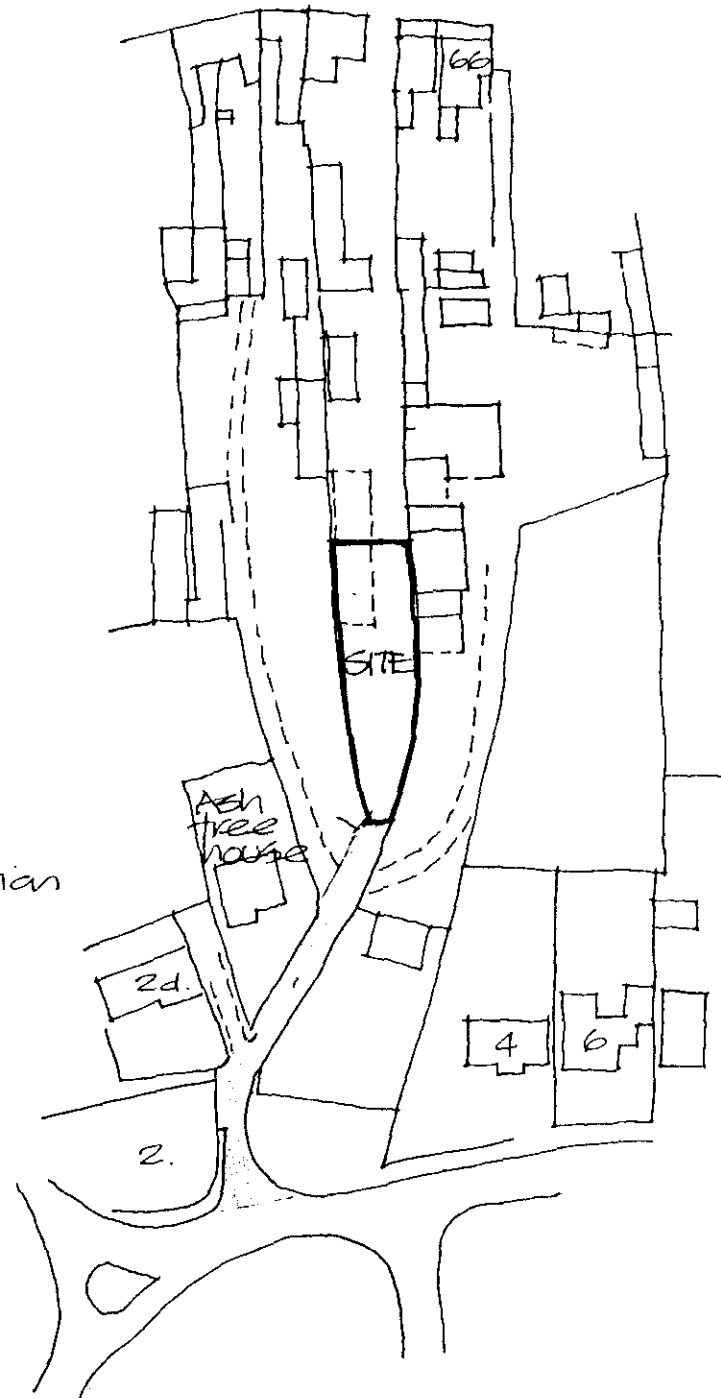

LOCATION PLAN
Scale 1:1250

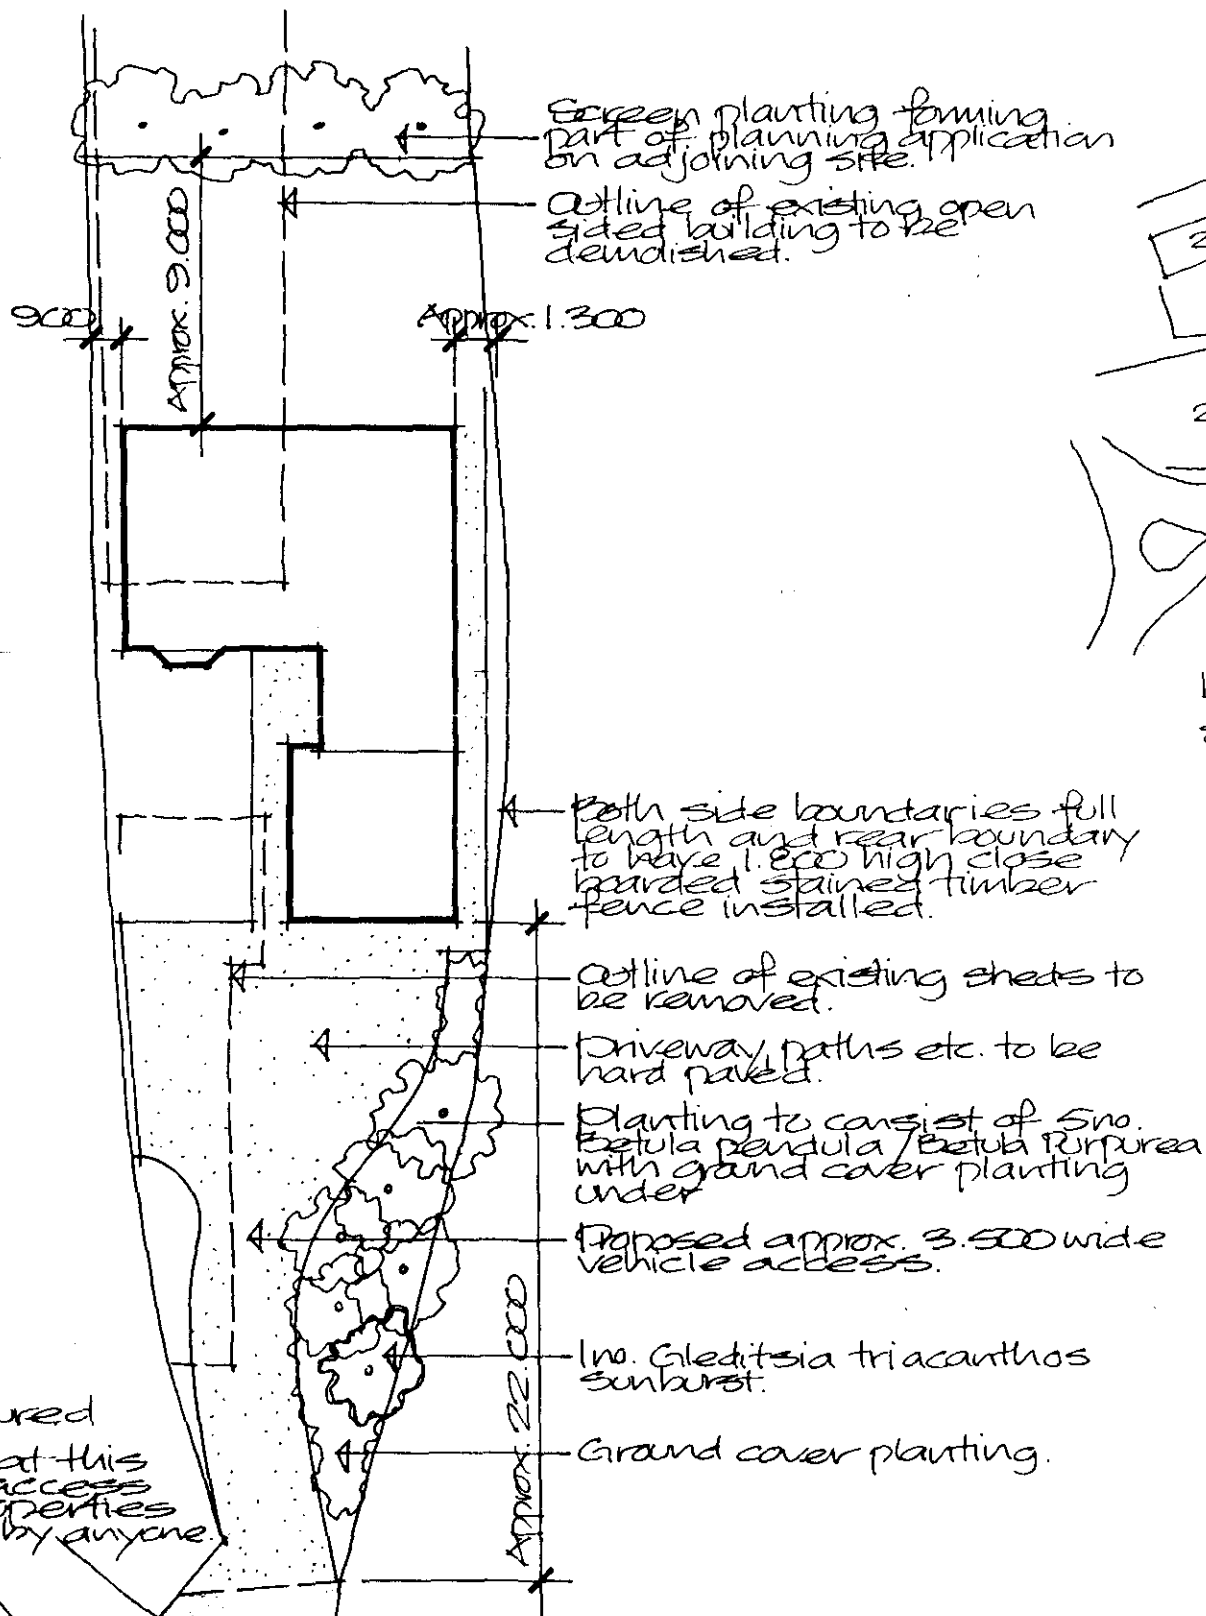

Access road coloured green
We understand that this
is a right of way access
to all adjoining properties
and is not owned by anyone.

DETERMINED
PLAN

PROPOSED HOUSE AND
GARAGE
BROADWAY, CROWLAND.
FOR MR. J. BLOOMFIELD.

Alan Hornsby
Architectural Services

Little Acre, Peak Hill, Cowbit,
Spalding, Lincs. PE12 6AW
Tel: Holbeach (01406) 380591


BLOCK PLAN Scale 1:250

Drg. no. 01/20/02 May 01.

All site dimensions to be checked before work commences.

Finishes :
Walls : ~~Red brick~~ Ladbroke Glossbury
Red multi stock facing
bricks
Roofs : Smooth grey Redland
stoneware interlocking
concrete tiles.
Main roof pitches 35°
Roof to box window
finished in plain tiles
in colour to match main
roof. Roof pitch 45°.




Windows and external doors to be U.P.V.C.

 

WEST ELEVATION

NORTH ELEVATION

FAST ELEVATION

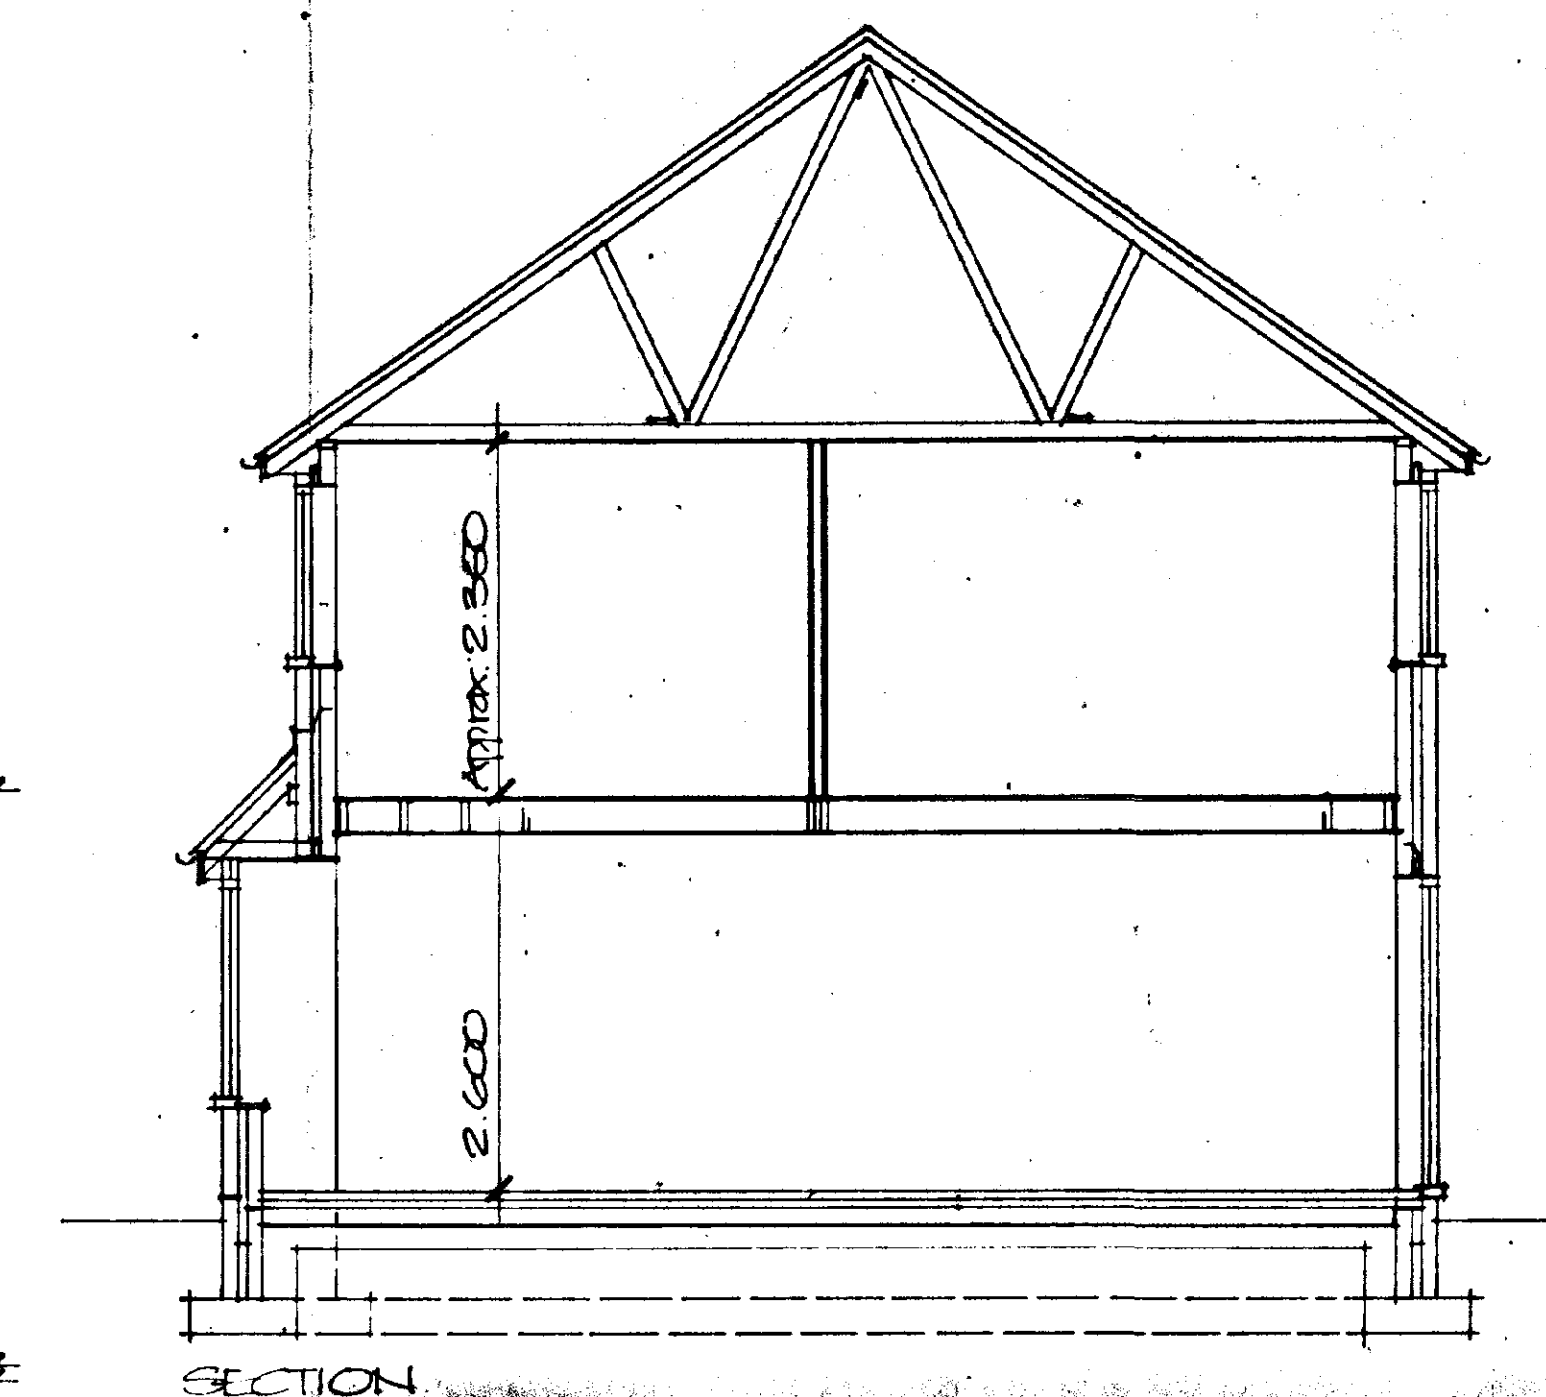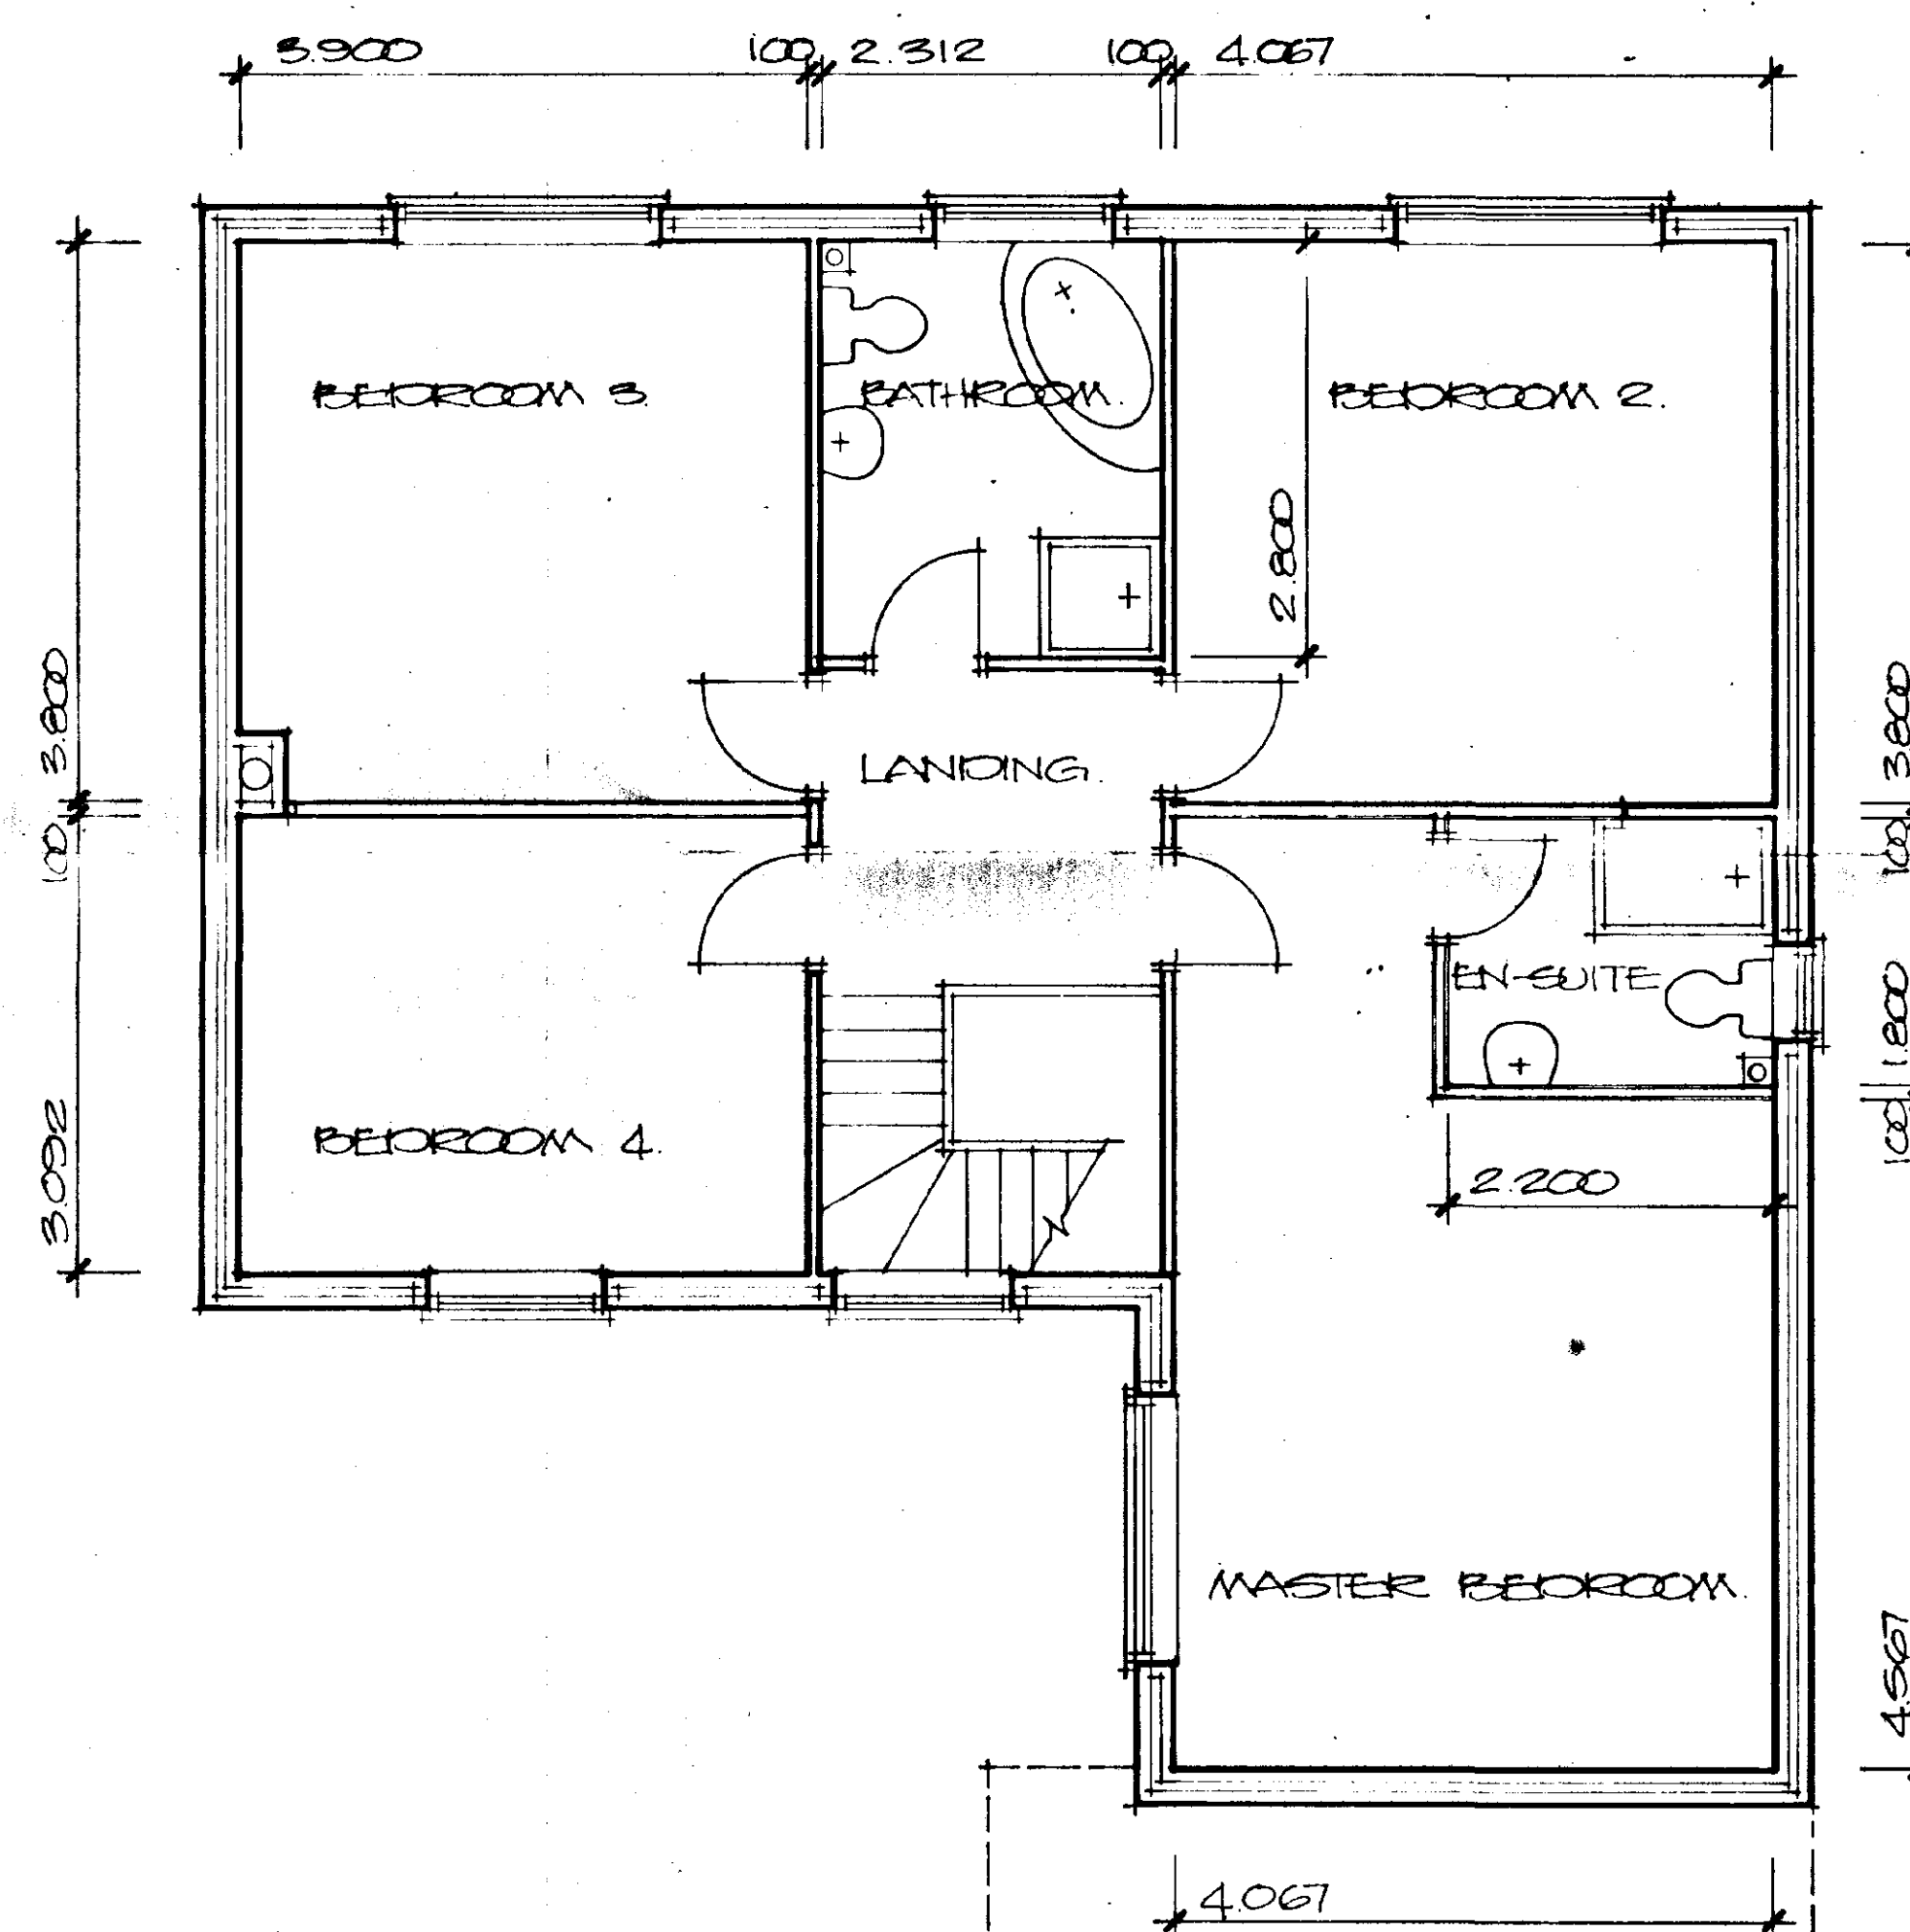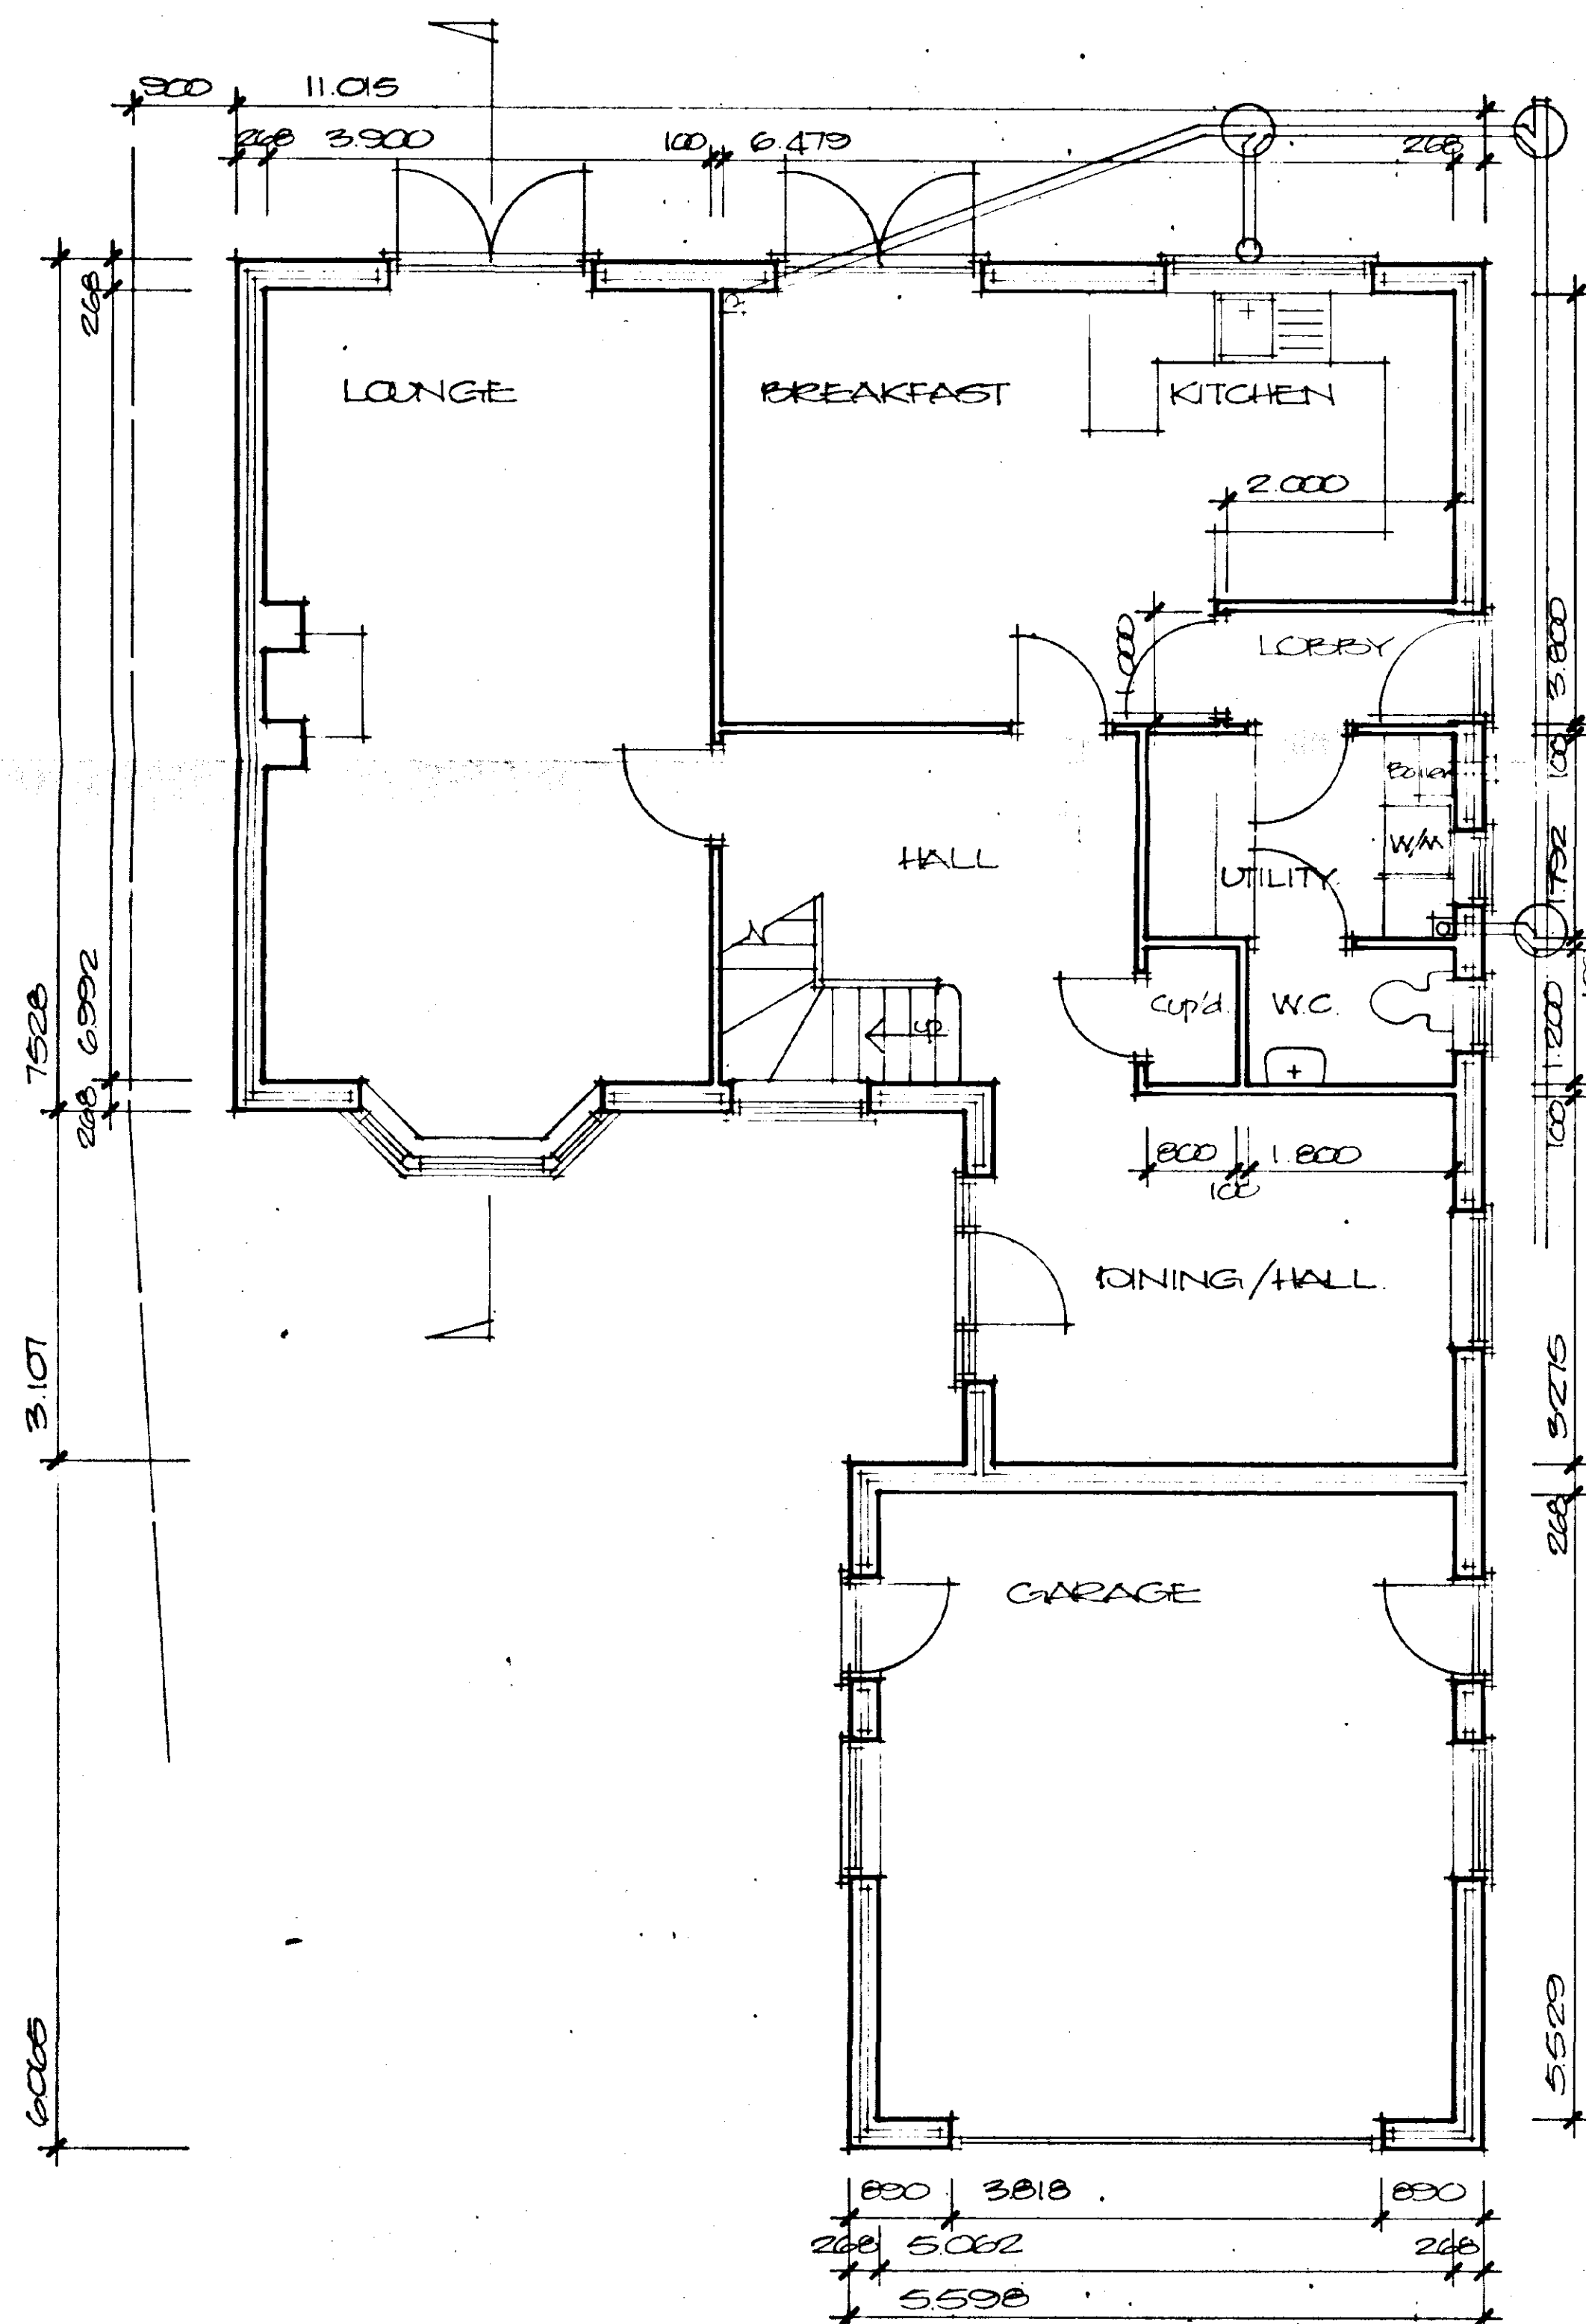

**DETERMINED
PLAN**

SOUTH HOLLAND CO.
HOUSING & PLANNING
23 MAY 2001
Ref: H02/0635

Project
PROPOSED HOUSE AND
GARAGE
BROADWAY,
CROWLAND.

ALAN HORNSBY
ARCHITECTURAL SERVICES

'Little Acre'
Peak Hill, Cowbit,
Spalding, Lincs. PE12 6AW
Tel. Holbeach (01406) 380591

Client
MR J. BLOOMFIELD

Scale 1:50/100	Drg. no. 01/28/0
Date May 2001	