



All dimensions to be checked on site prior to work commencing on site. Any discrepancies must be reported to MR+P

All dimensions to be checked on site prior to work commencing as this property has not been surveyed by MR+P. Any discrepancies must be reported to MR+P

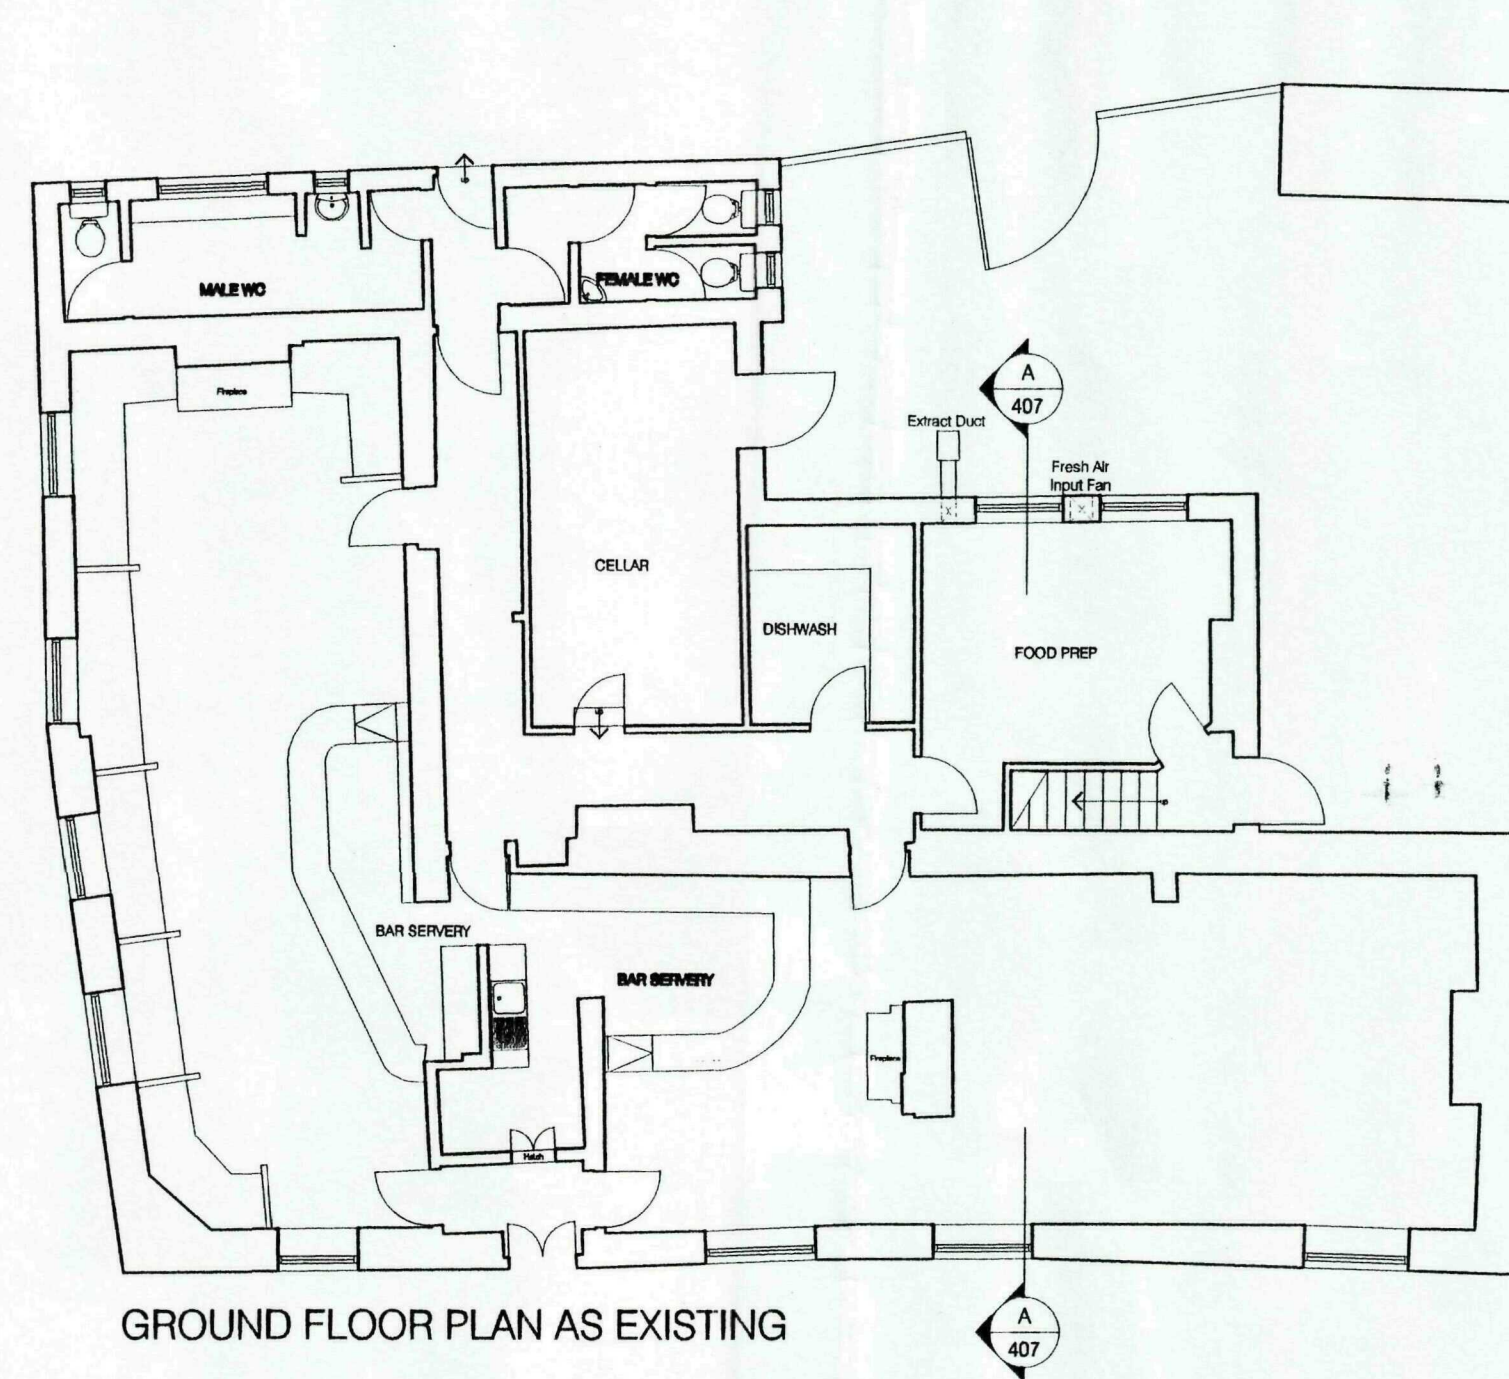


GROUND FLOOR PLAN AS EXISTING

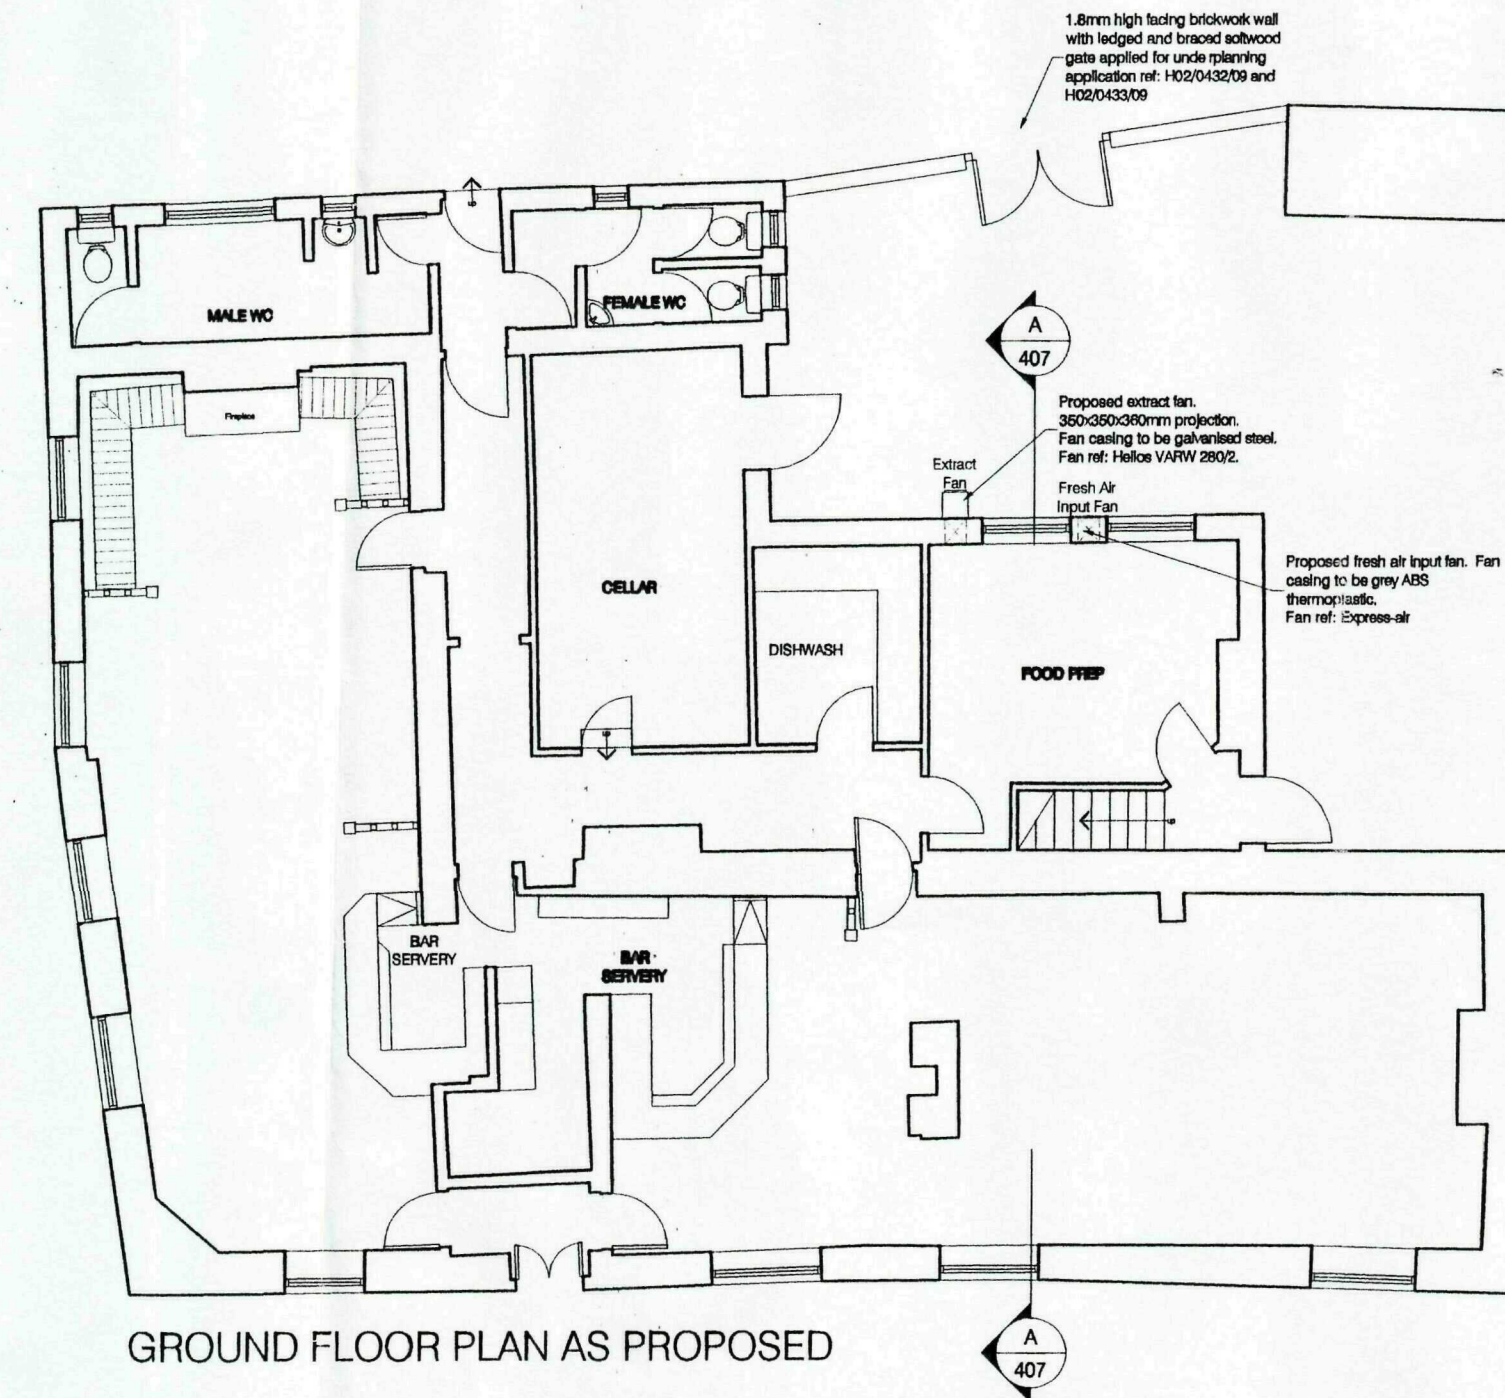

GROUND FLOOR PLAN AS PROPOSED




WEST ELEVATION AS EXISTING

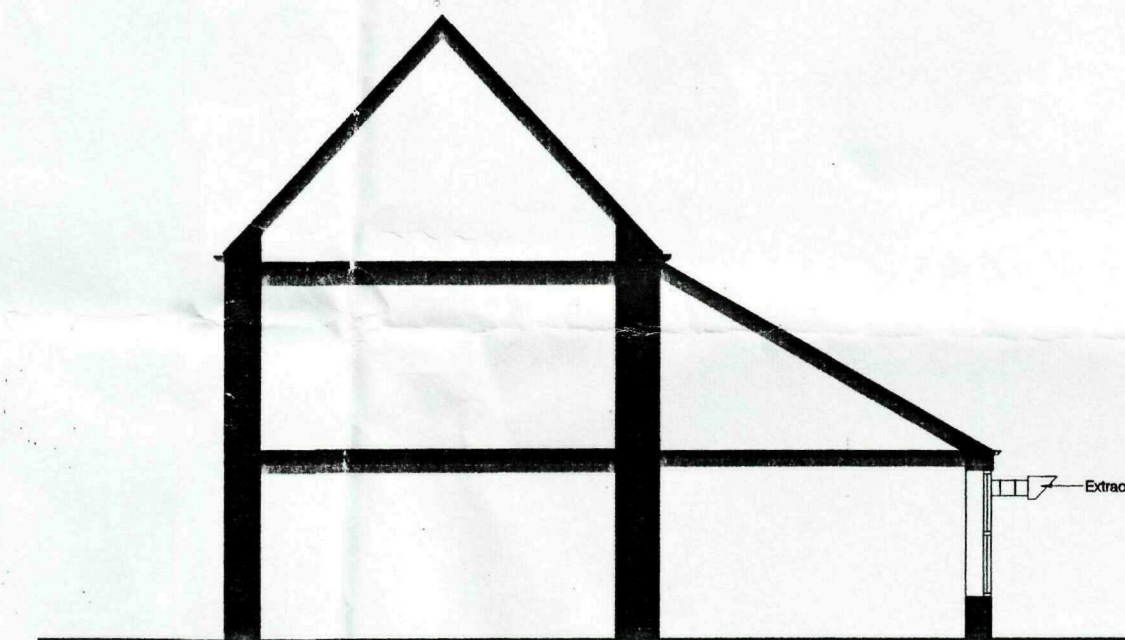



SECTION A AS EXISTING



WEST ELEVATION AS PROPOSED

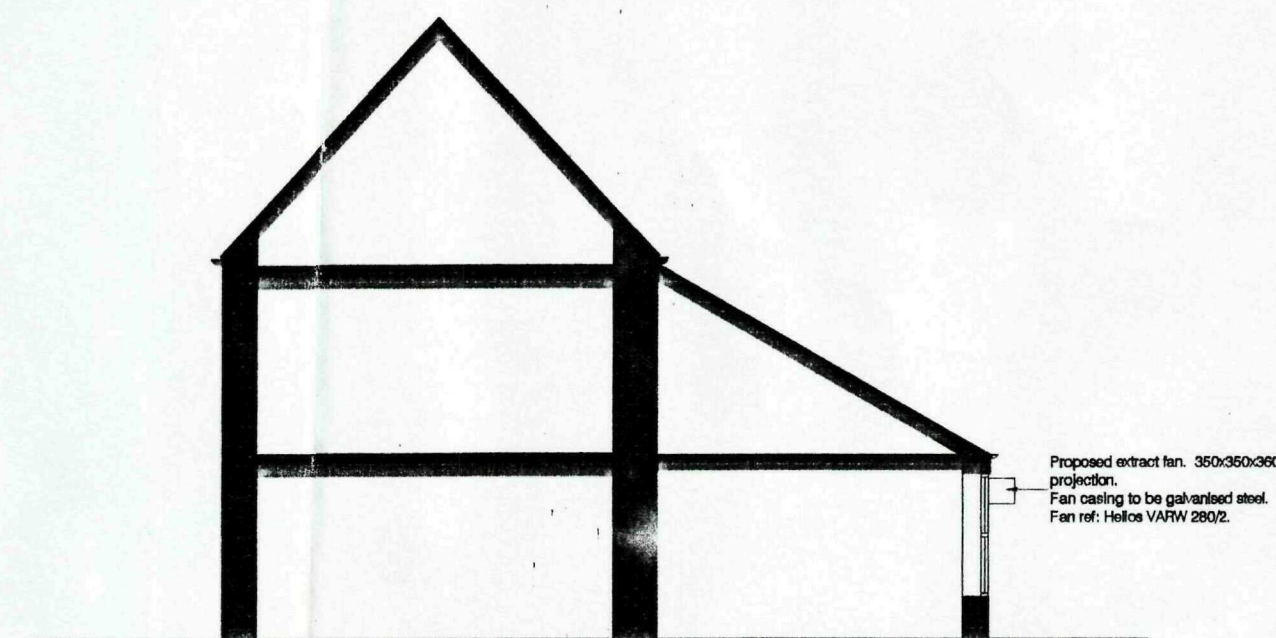

SECTION A AS PROPOSED

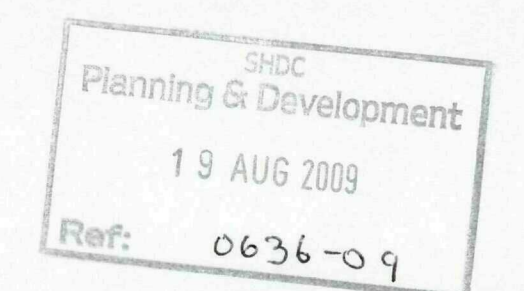 

MR+P
ARCHITECTS

MELLING RIDGEWAY + PARTNERS LTD
CHARTER HOUSE MOORE STREET
SHEFFIELD S3 7UR
t: (0114) 2723321
f: (0114) 2727395
e: info@mrp-architects.co.uk

PROJECT
ENTERPRISE INNS PLC
GEORGE & ANGEL
2 NORTH STREET, CROWLAND
PETERBOROUGH, PE6 0EF

TITLE
GROUND FLOOR PLAN & ELEVATIONS
AS EXISTING & PROPOSED

DRAWING STATUS
PLANNING

DRAWN BY: KJB
DATE: AUGUST 2009
SCALE: 1:100@A1
DRAWING No. 4566/407