
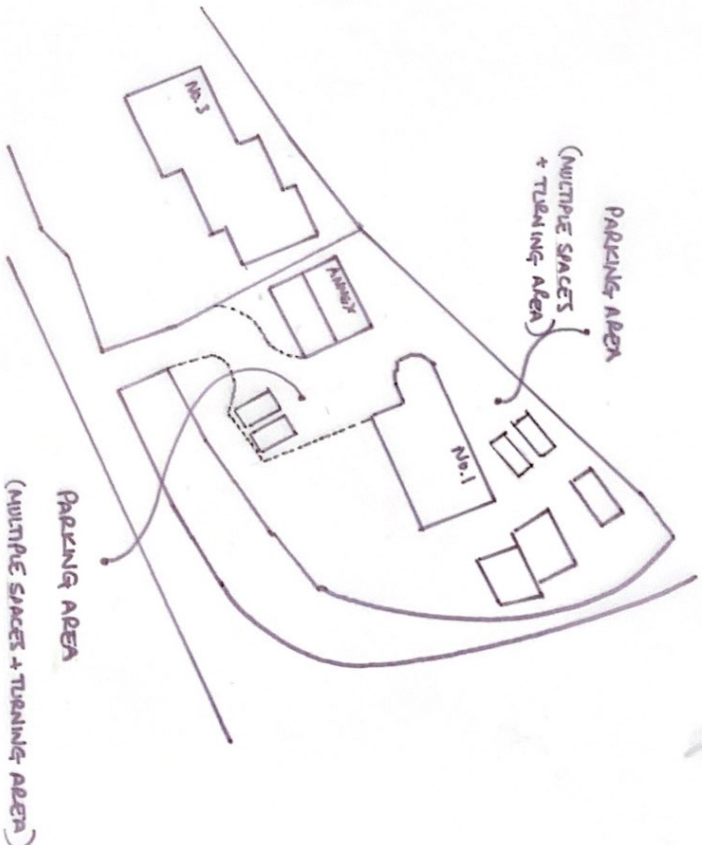


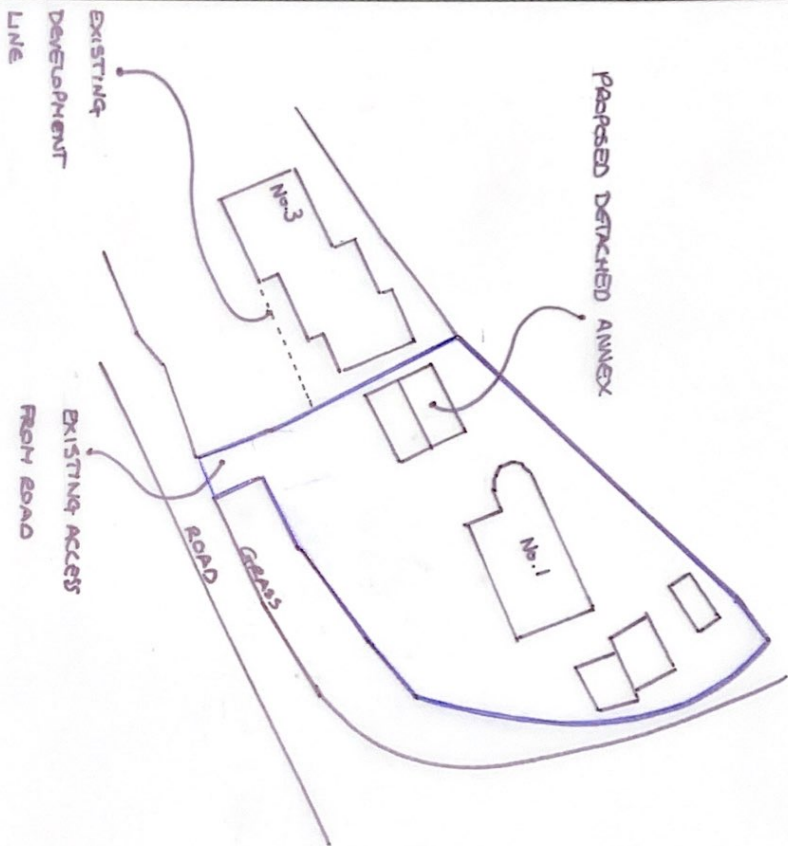

SITE PLAN

NOTES:
All dimensions must be checked on site and not scaled from this drawing.

Client MR & MRS VERTLEY		Scale 1:500	Drawing Title SITE PLAN	
Job Title PROPOSED ANNEX AT 11 LOUD ROAD		Drawn by CL	Drg No. C-210-D	Rev
Date 09/06/21				