

537/25

[illegible]

OUTLINE OF BUDG FOOTPRINT
AS PER OPP COMMENT
REF NO2/0537/98

Spore if any.

600m a few.



Notes

1 details to be read in conjunction with structural engineer's calcs for all steelwork & non stone cladding

SAINT PIERRE AND MICHELLE
HOUSING & PLANNING
10 OCT 2000
Bt 04/07/01

AMENDED PLAN

Enf Au


© Copyright. All Rights Reserved.
This drawing must not be reproduced
without permission.
DO NOT SCALE.
The Contractor is responsible for checking
all dimensions.

Notes

- tile hanging to
dormer gables
- clipped verges with feature
brick detail & corbelled
brickwork at eaves
level
- stained timber windows
- facing brickwork:
Butterley Countryside Straw Rustic




FRONT (WEST) ELEVATION

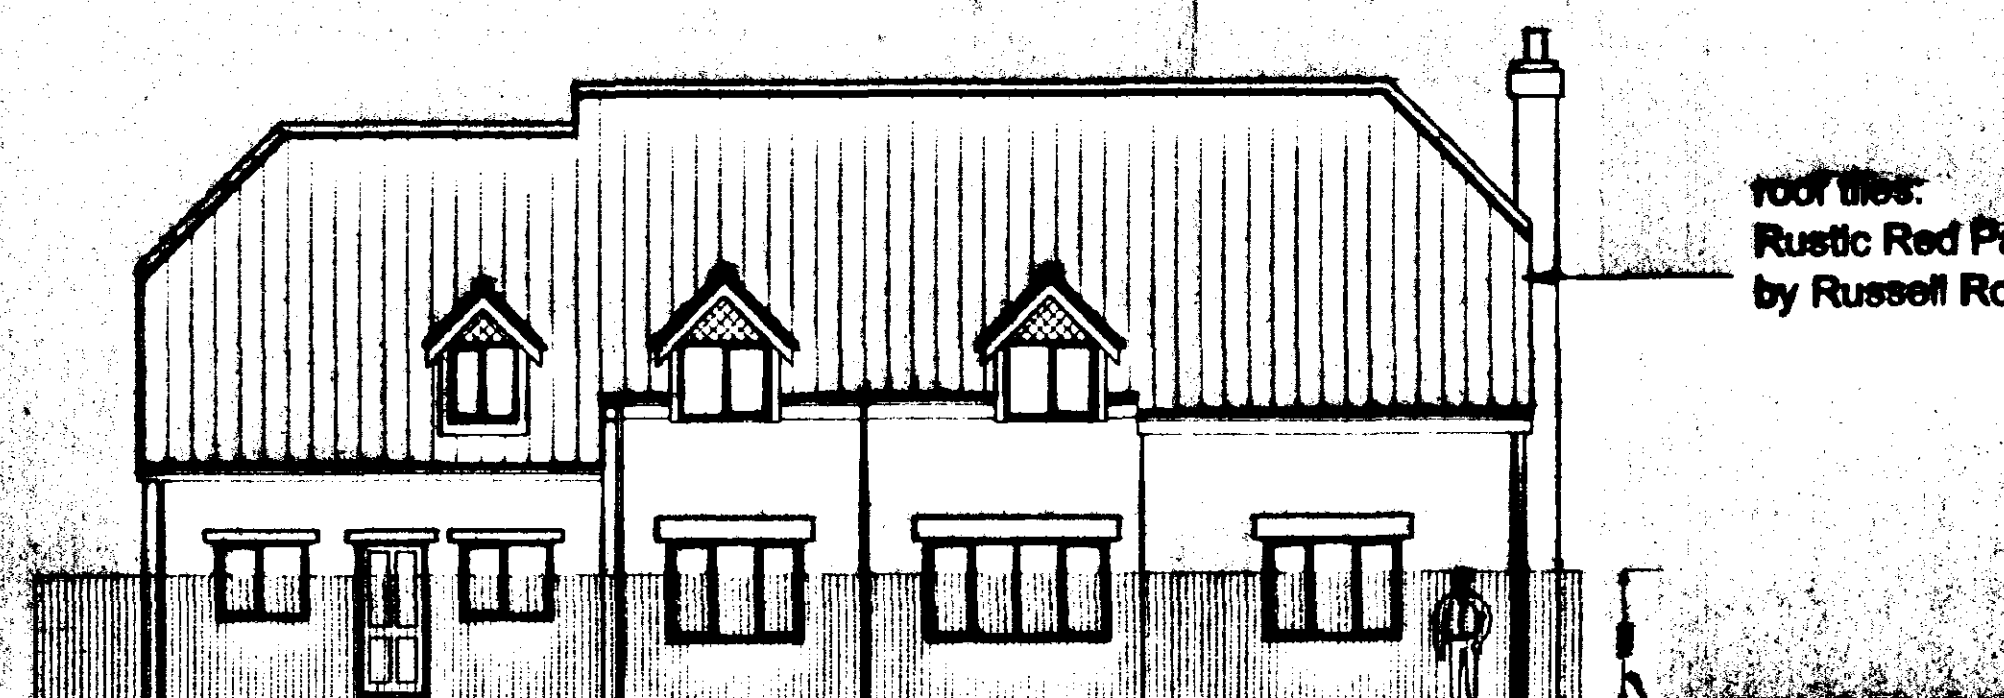

REAR (EAST) ELEVATION


roof tiles:
Rustic Red Pantiles
by Russell Roof Tiles Ltd.

line of rear boundary
fence line

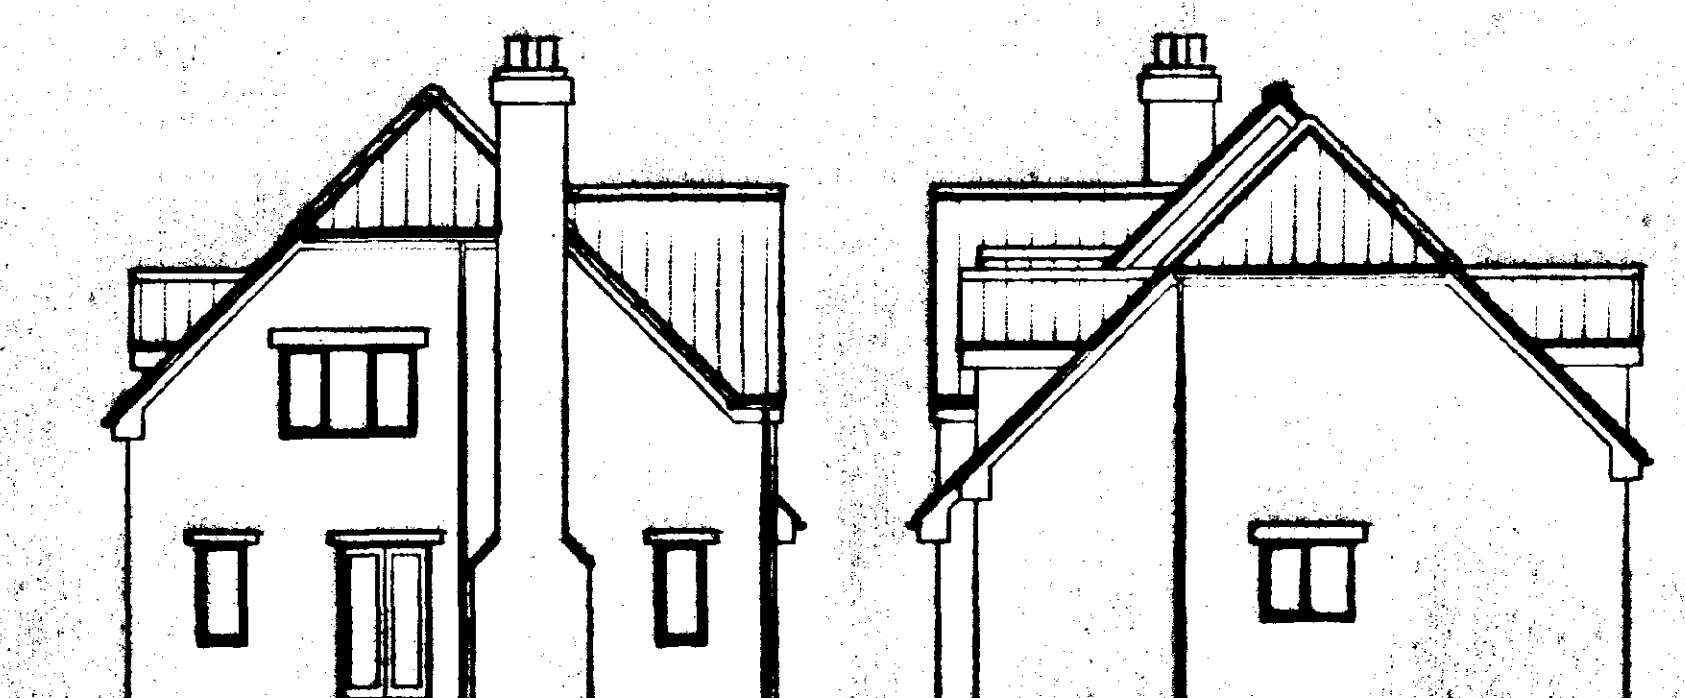


SIDE (NORTH) ELEVATION

SIDE (SOUTH) ELEVATION

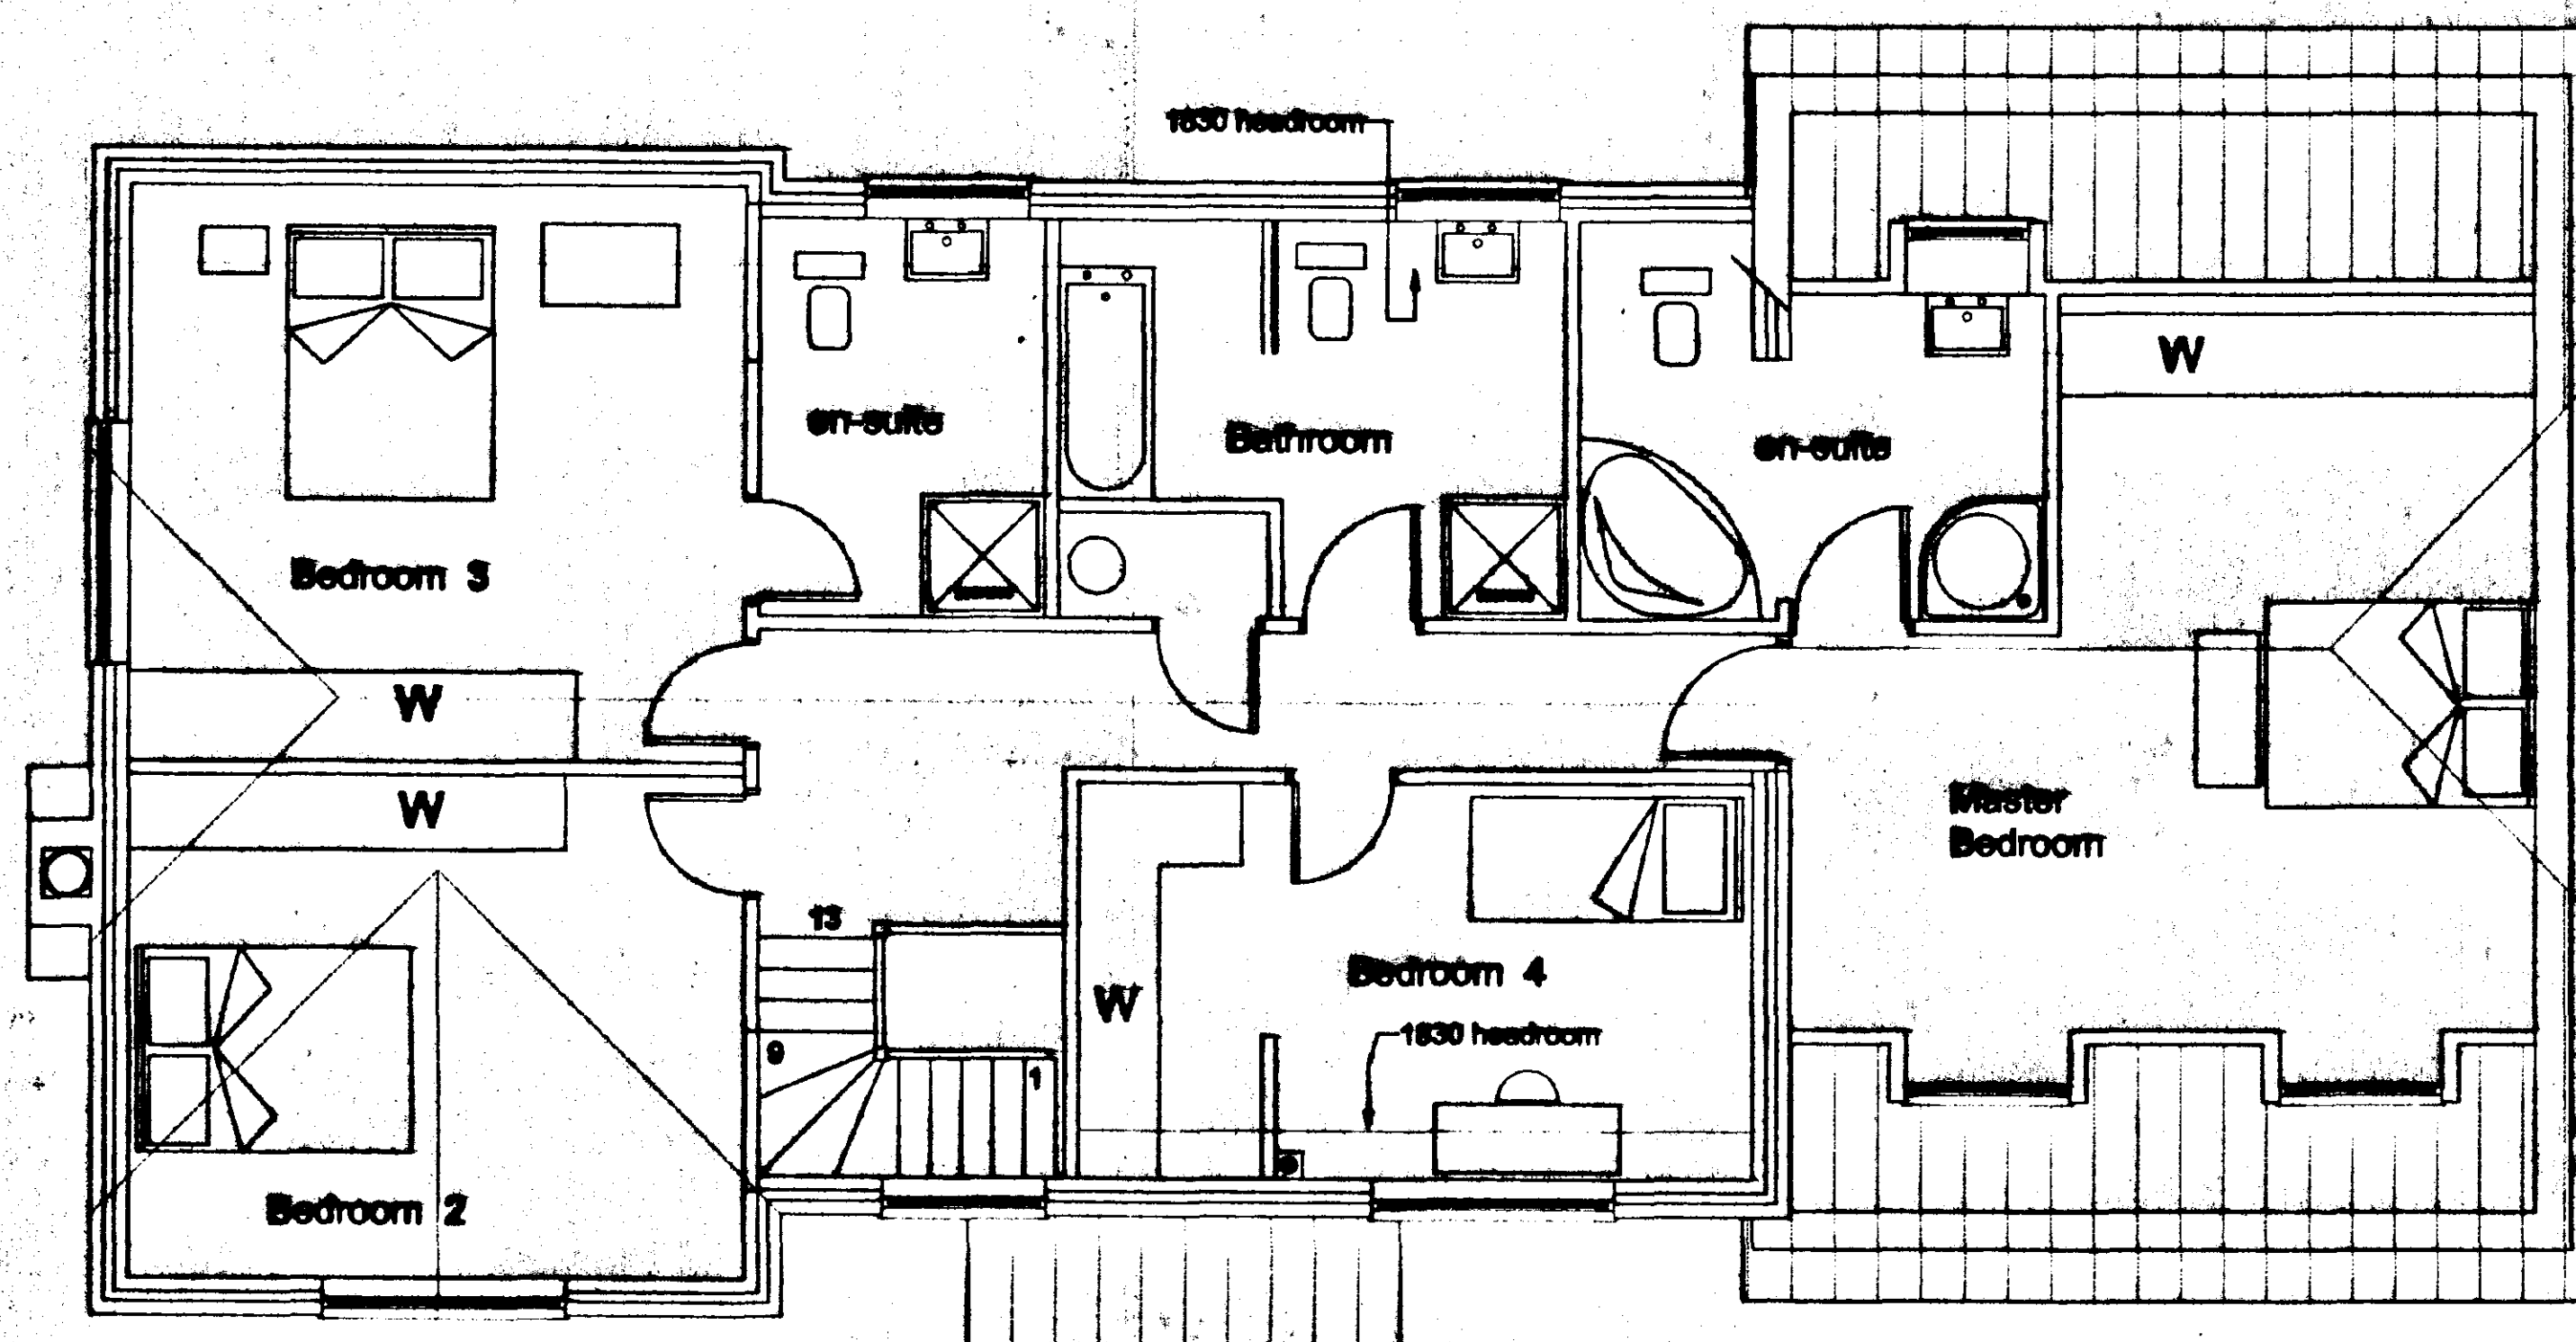

FIRST FLOOR PLAN

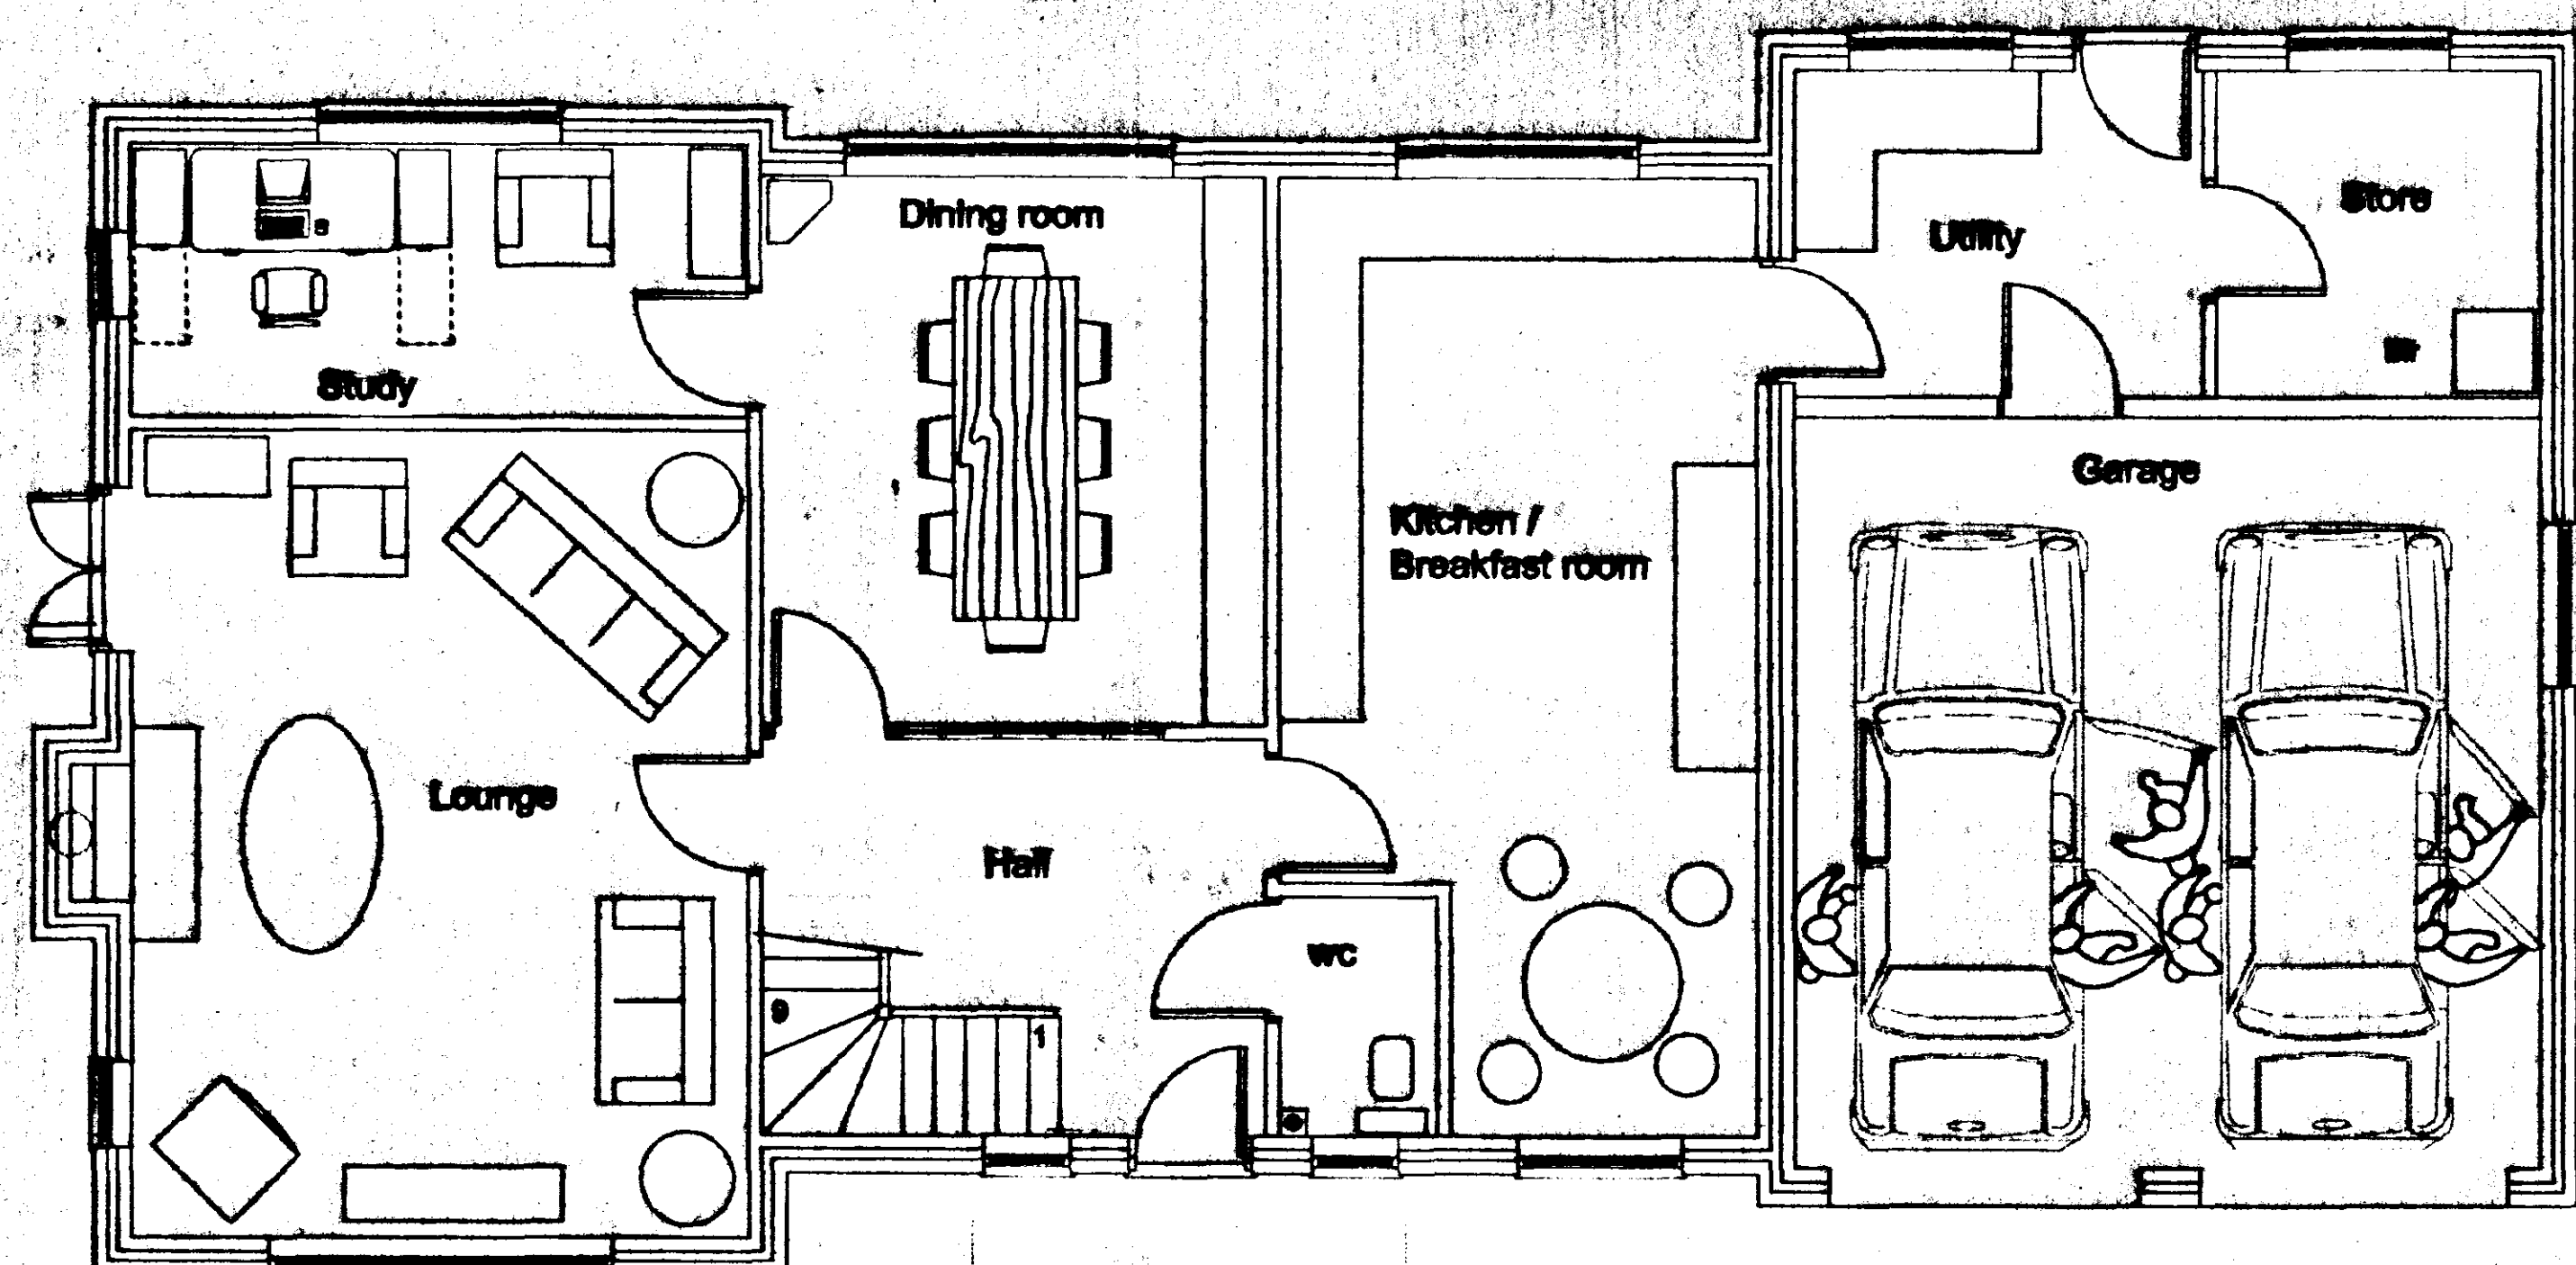

GROUND FLOOR PLAN

date revision

ACCENT WILKINSON
ARCHITECTS - LANDSCAPE ARCHITECTS
TOWN PLANNERS - CONSERVATIONISTS
Malborne House, 1 Bayview Grove, Buntingford,
Dorset, Dorset, Dorset, Dorset, Dorset, Dorset
Telephone: 01733 236666 Fax: 01733 236991

project
**PROPOSED DWELLING and
GARAGE for
MR & MRS C IGOE
at
CRAWFORD GARDENS
CROWLAND**

drawing title
**PROPOSED PLANS,
ELEVATIONS and SECTIONS**


**DETERMINED
PLAN**

scale
1:100 & 1:50 date
MAY 2000

project number / drawing number
VAR21 / 202

revision

SOUTH HOLLAND DC
HOUSING & PLANNING
22 MAY 2000
Ref: 06/100

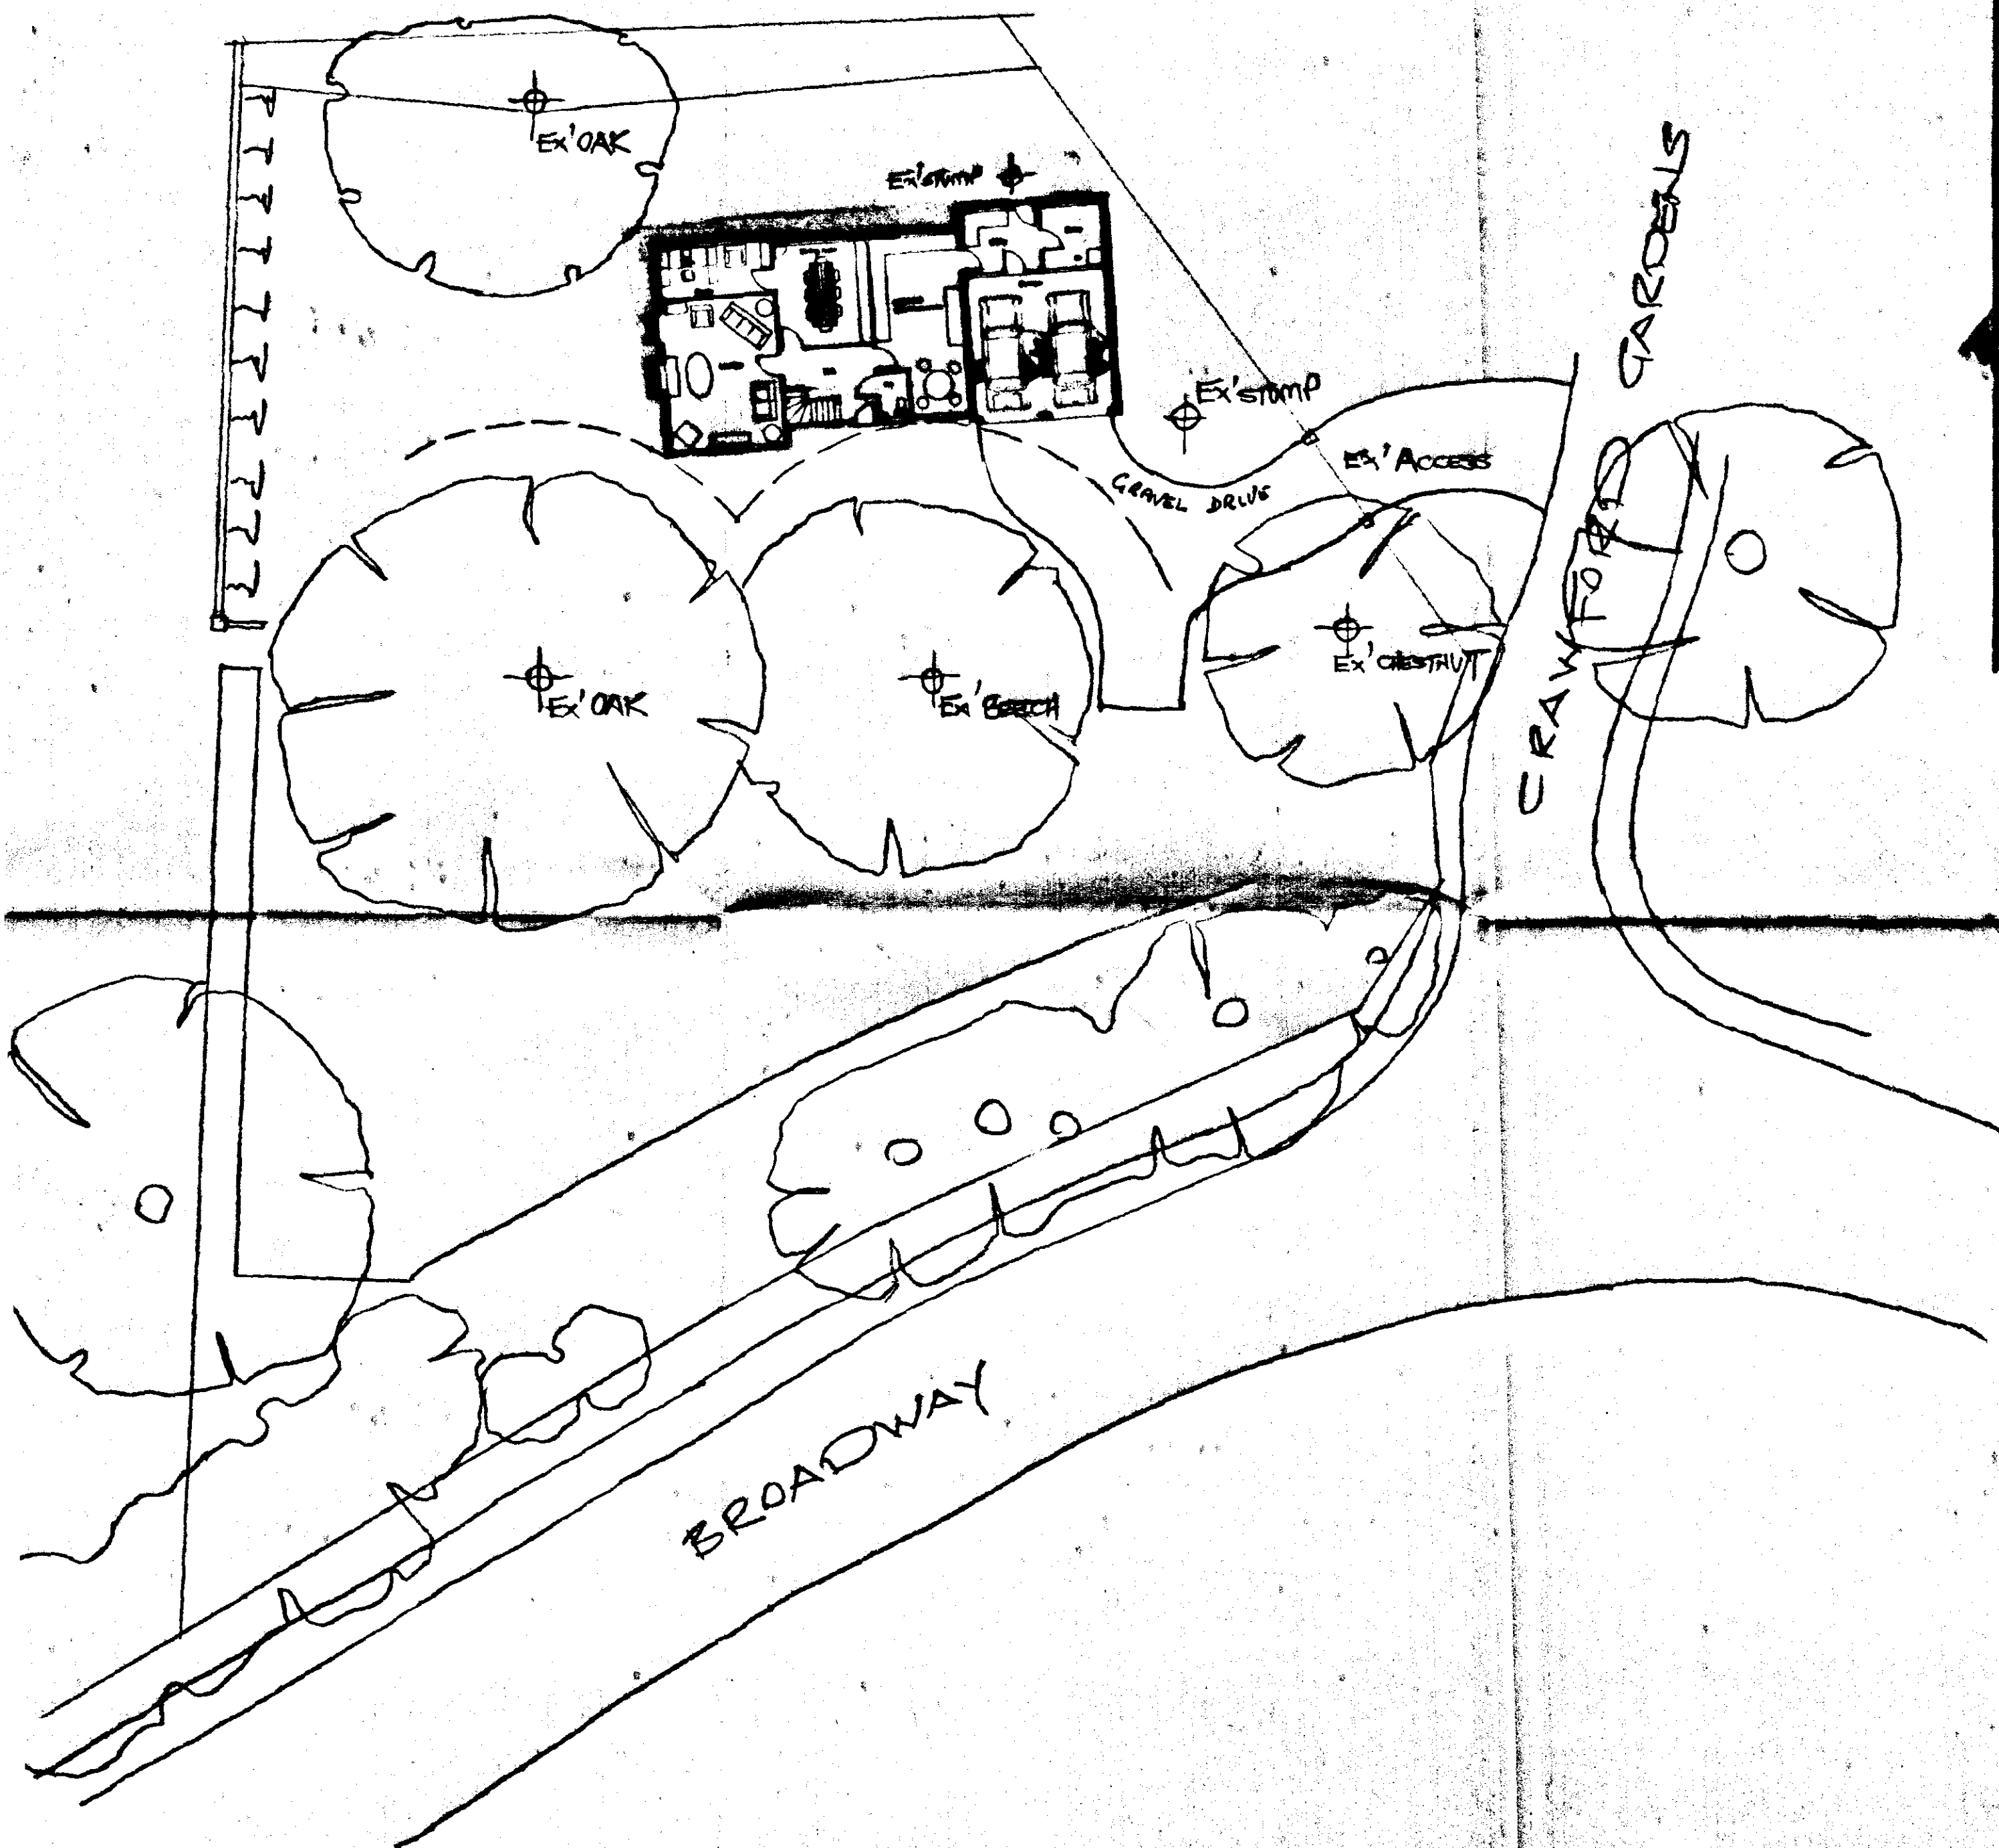

NB

SITE LAYOUT BASED
ON BARNHAY DESIGN
SERVICES DWG 98.34.4
AS APPROVED IN OPP
REF. H02/0796/99

date	revision



**ACCENT
WILKINSON**
ARCHITECTS - LANDSCAPE ARCHITECTS
TOWN PLANNERS - CONSERVATIONISTS
Millers House, 1 Bishop's Court, Huddersfield,
West Yorkshire, Huddersfield HD2 5ZJ
Telephone 01484 236666 Fax 01484 236991

project

Proposed Dwelling for
Mr & Mrs C Igoe
Crawford Gardens
Crawland

**DETERMINED
PLAN**

drawing title

Site plan &
Site location plan

SOUTH AND DC
HOUSING PLANNING
22 MAY 2000
Ref: 0647/00

scale
1:200

date

project number / drawing number

AW/var/203

revision