




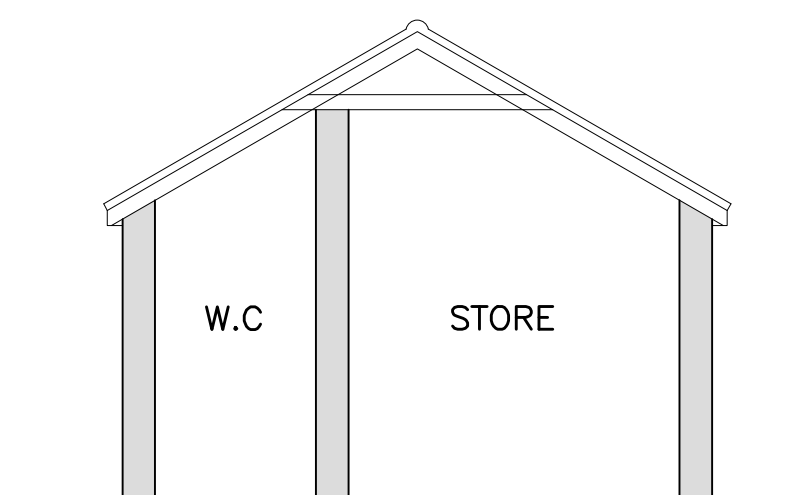


EXISTING SECTION B-B
(1:50)

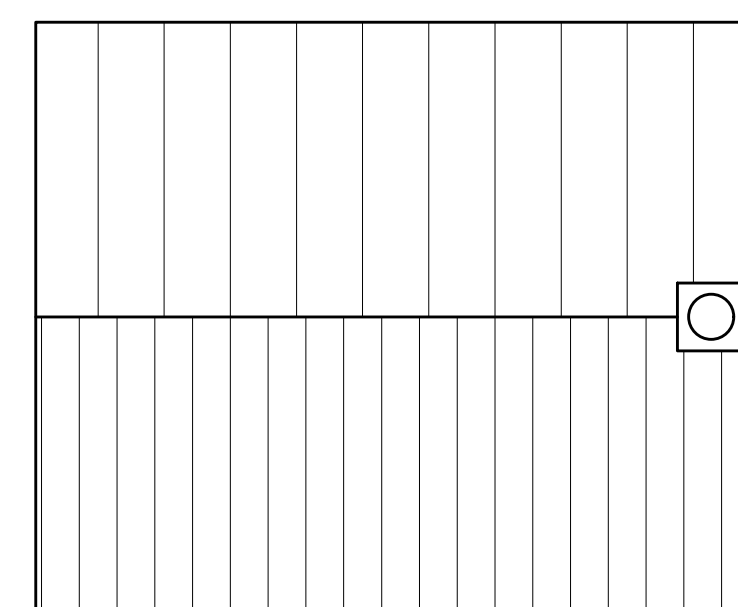


EXISTING OUTBUILDING ROOF PLAN
(TO REMAIN UNCHANGED)
(1:50)

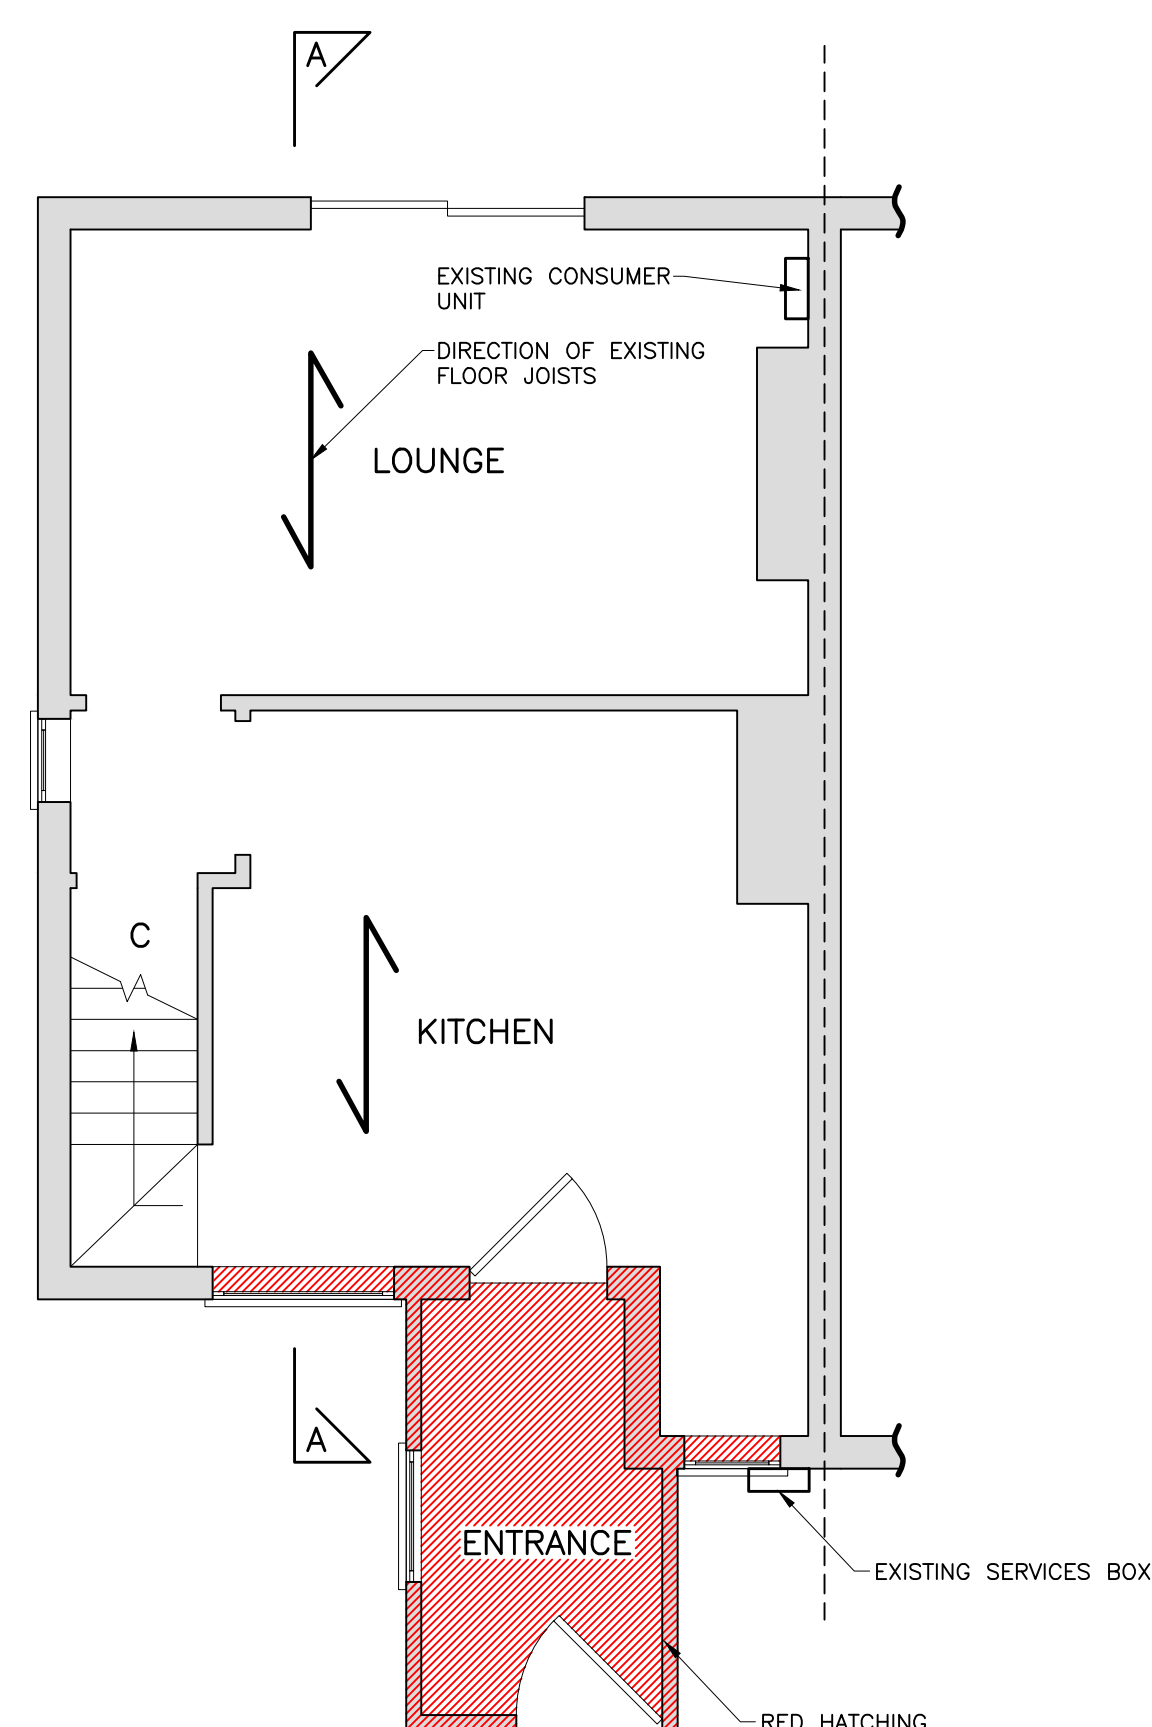

EXISTING GROUND FLOOR PLAN
(1:50)

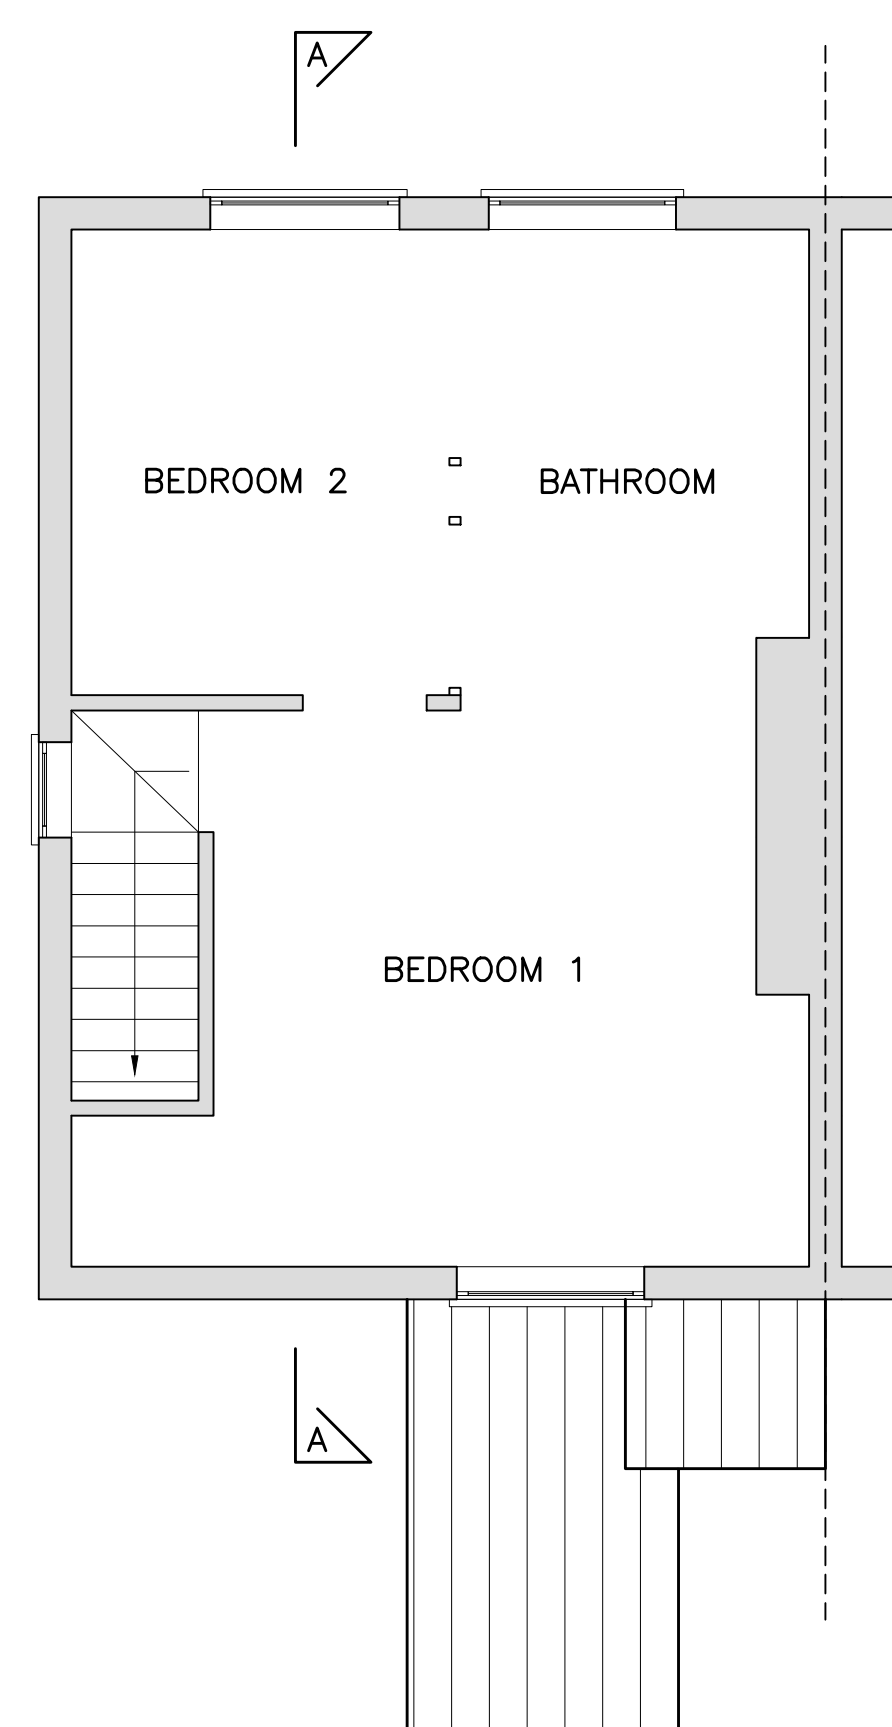


EXISTING FIRST FLOOR PLAN
(1:50)


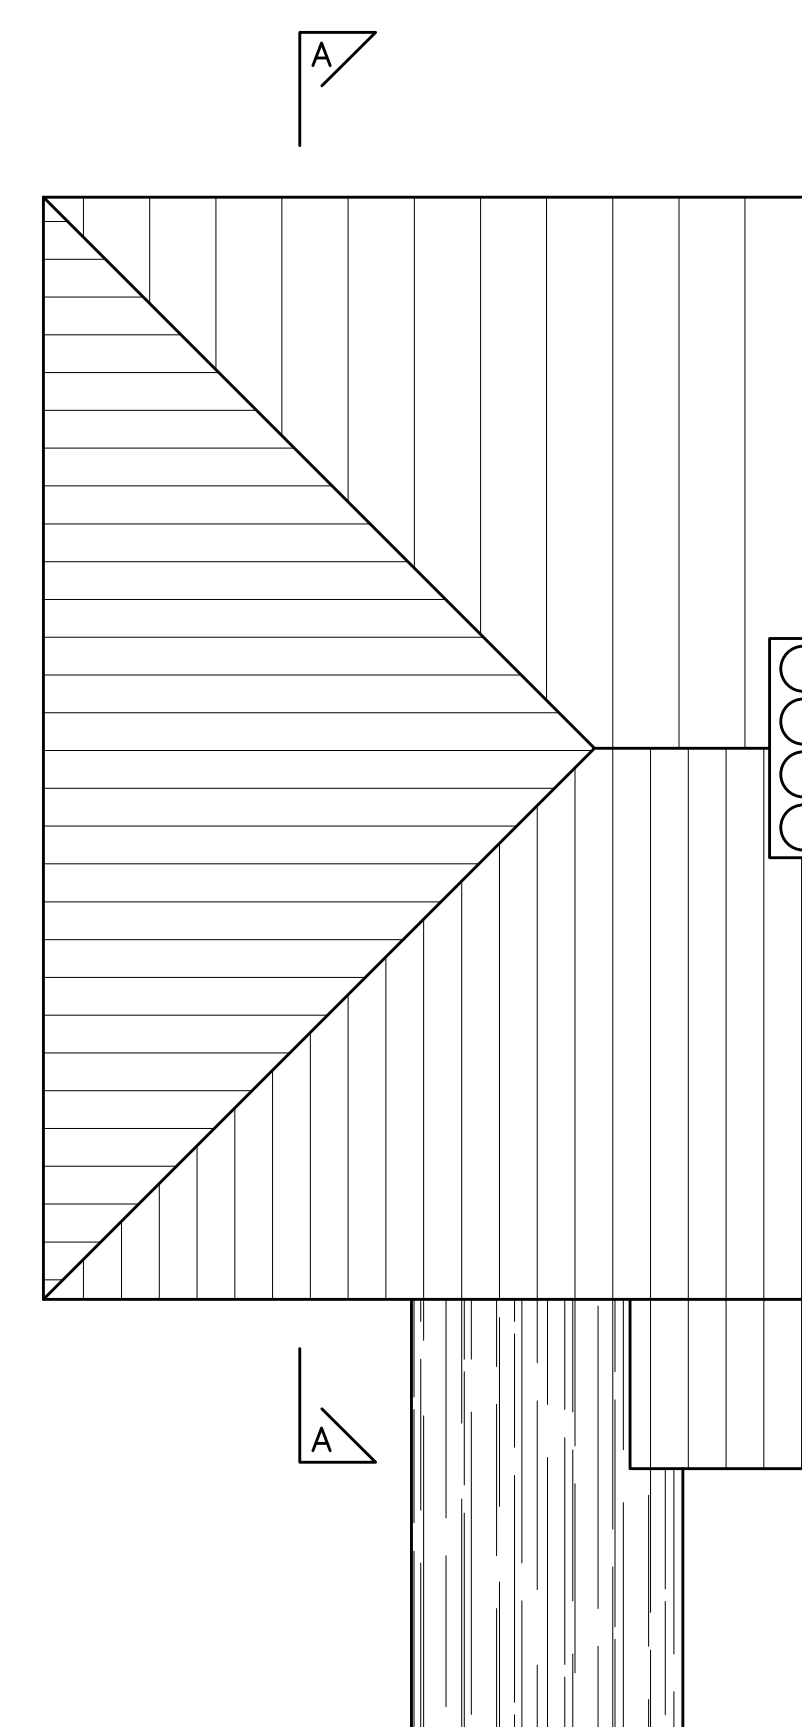


EXISTING ROOF PLAN
(1:50)

	EXISTING DWELLINGS
	PAVEMENT
	GRASS
	PERMEABLE BLOCK PAVING (NON SLIP)
	TARMAC
	GRAVEL
	SLAB PAVING
	WHEELIE BINS
	HEDGING
	VEGETATION

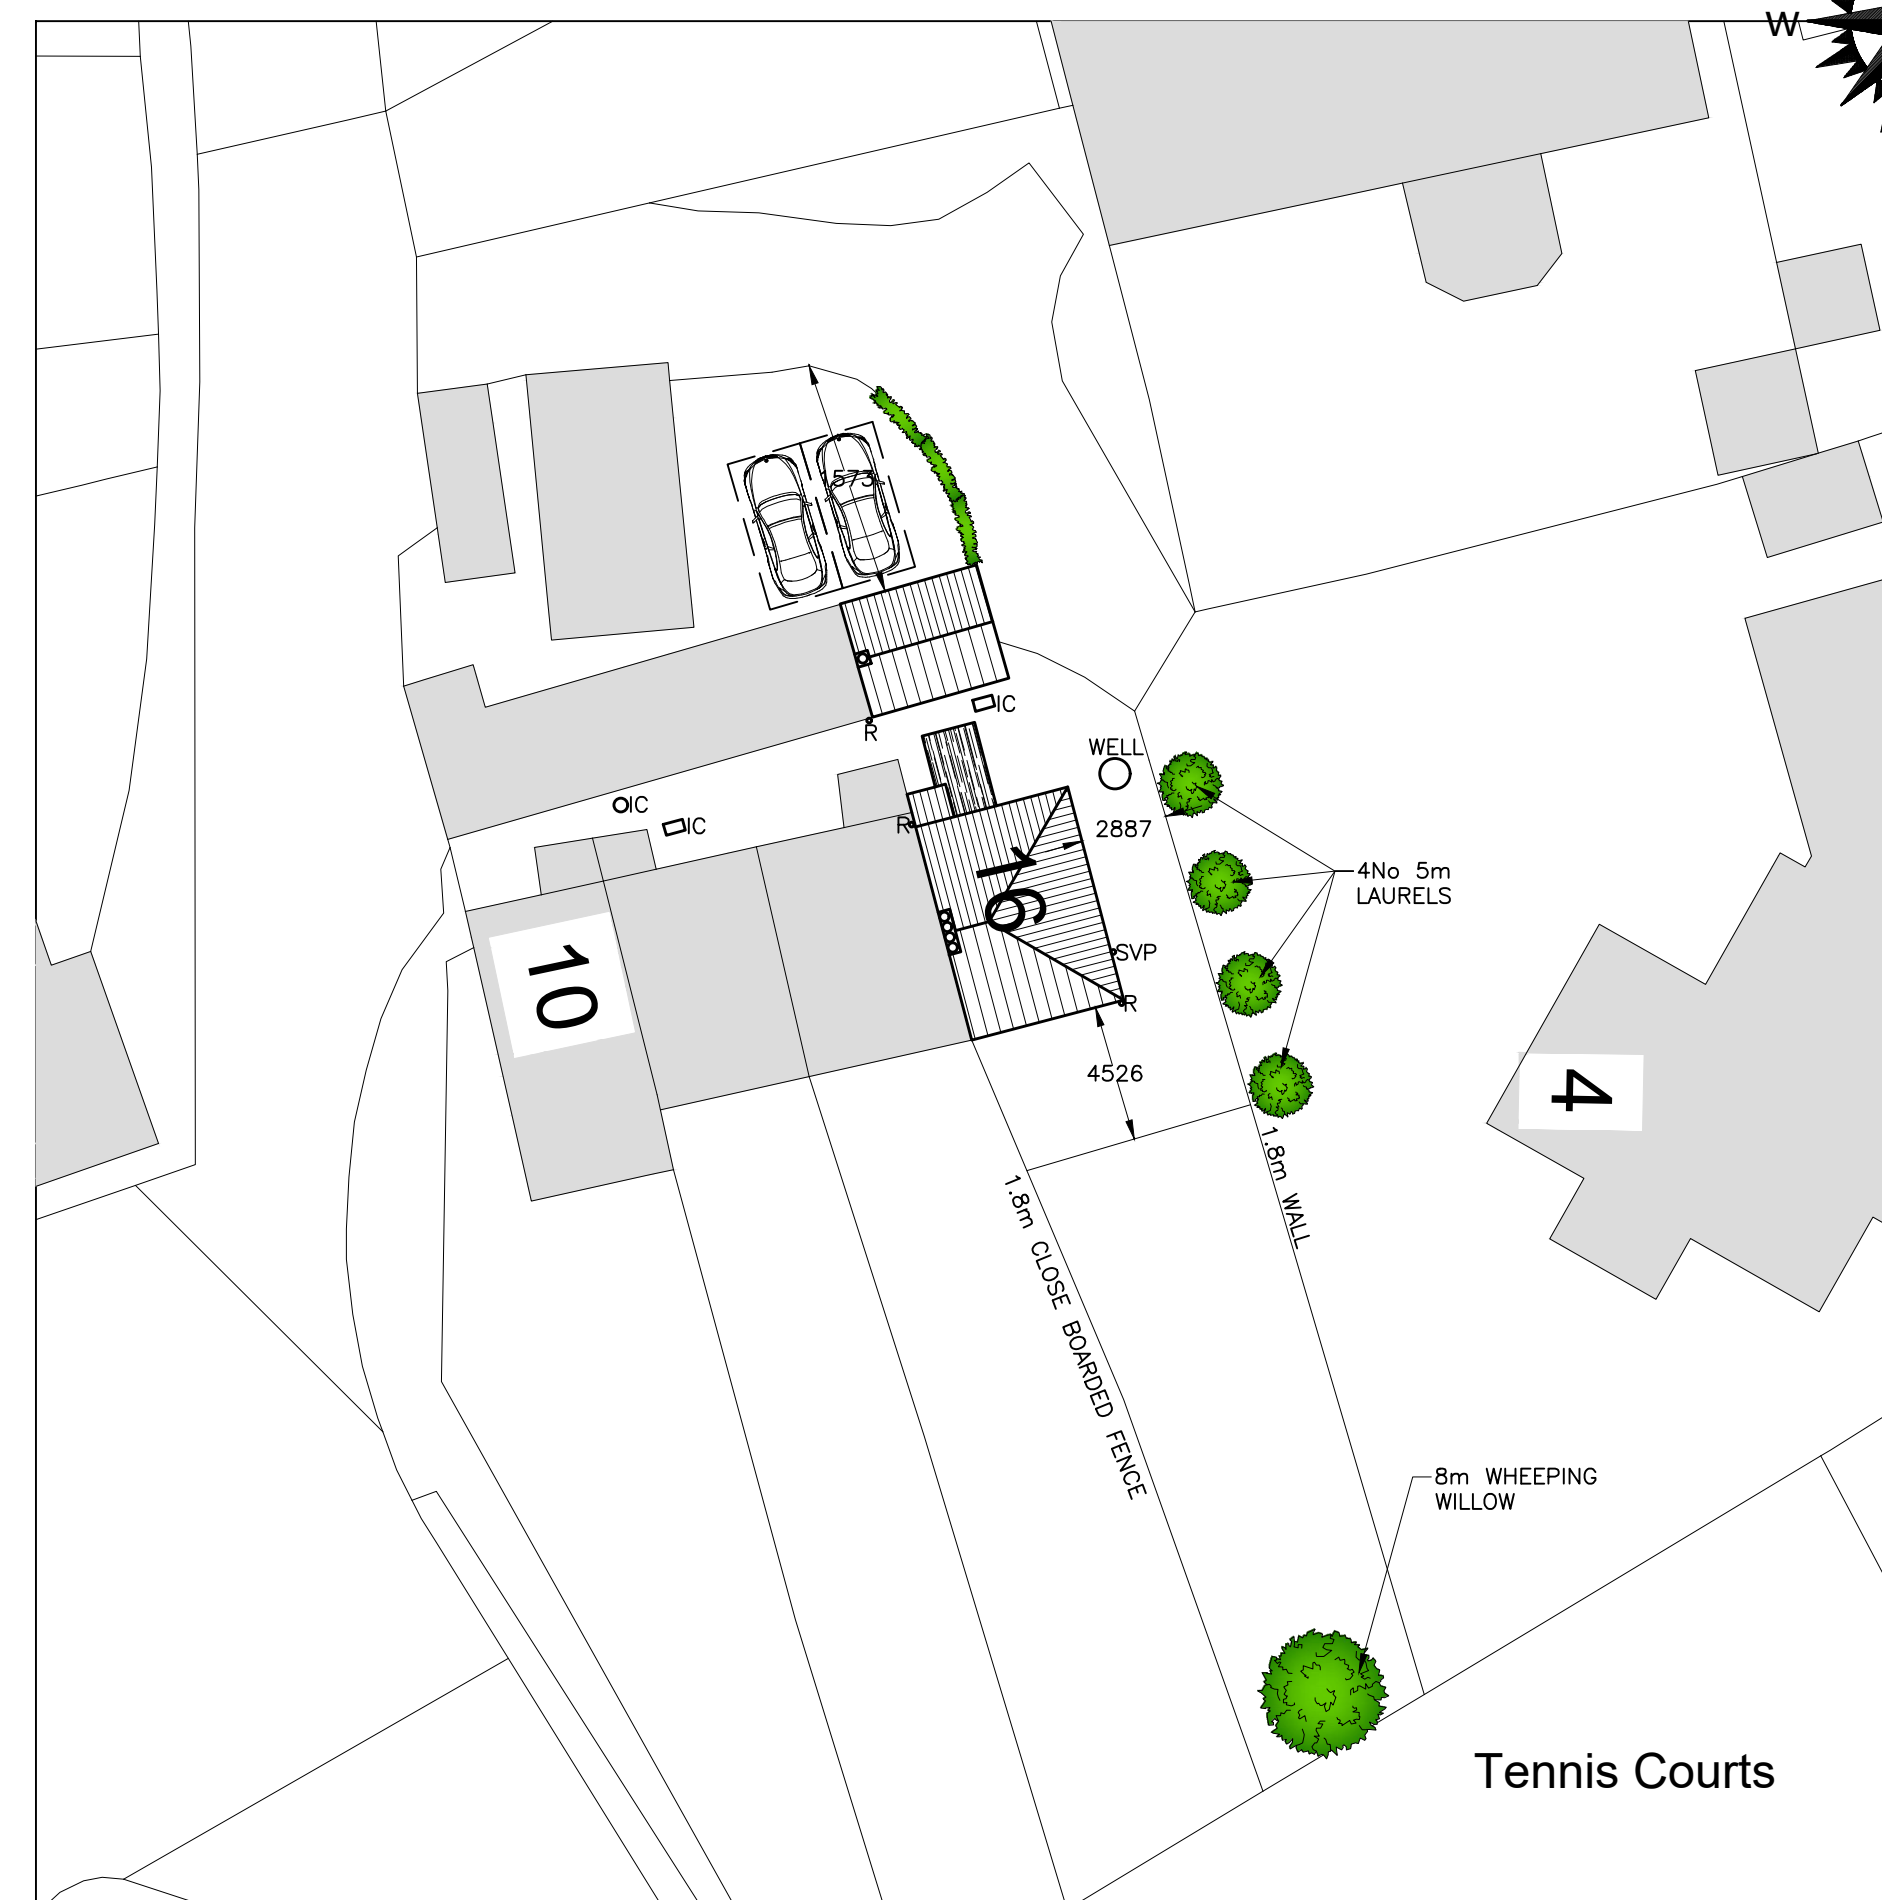

EXISTING SITE PLAN
(1:250)

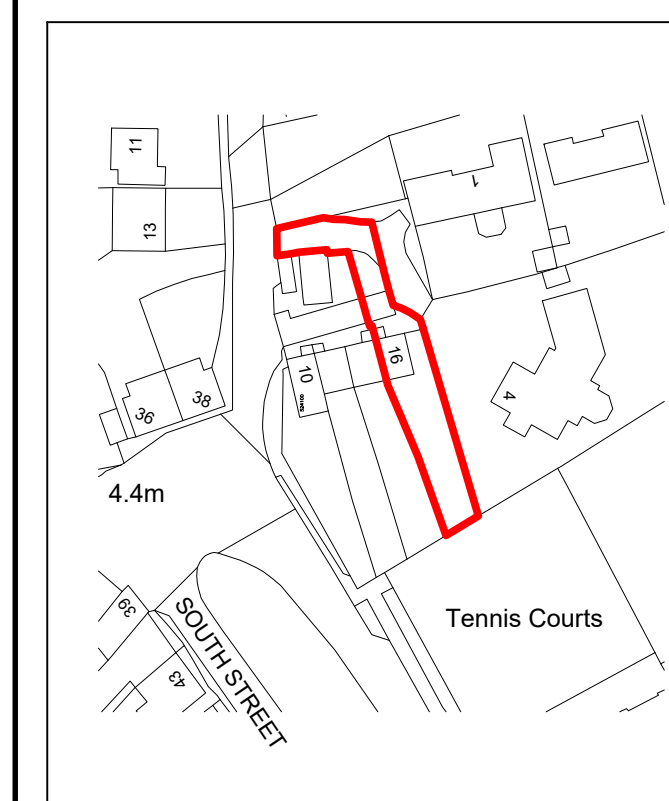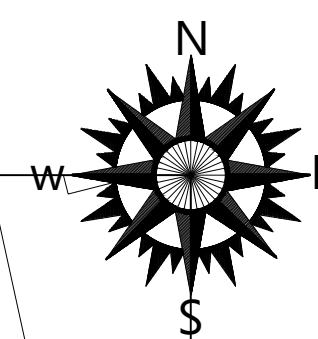


Ordnance Survey. (c) Crown Copyright 2023. All rights reserved. Licence number 10002243.

1:1250

METERS



0 10 20 30 40 50

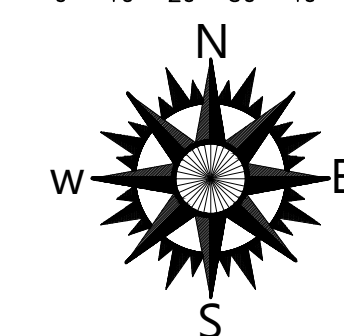

B A	PLANNERS COMMENTS CLIENTS COMMENTS	JUN 2022 JUN 2022
	REVISIONS	DATE

MORTON & HALL

CONSULTING LIMITED

CONSULTING STRUCTURAL ENGINEERS



1 Gordon Avenue,
March,
Cambridgeshire.
PE15 8AJ

Tel: 01354 655454
Fax: 01354 660467
E-mail: info@mortonandhall.co.uk
Website: www.mortonandhallengineers.co.uk



THE BUILDING EXCELLENCE AWARD



THE BUILDING EXCELLENCE AWARD



winner



**Building
Design Awards**
Building Excellence in Finland

LAST PAGE

CLIENT	
--------	--

Mr & Mrs Ismail

PROJECT

16 Abbey Walk
Crowland
Peterborough
PE6 0EP

TITLE
Existing Plans And Sections

DRAWN G. Boreham	DATE OF ISSUE
CHECKED	
DATE Jun 2023	DRAWING NUMBER H9079/01 _B
SCALE As Shown	