


0
Metres
SCALE BAR

- NOTES**
- 1 Do not scale from the drawings.
 - 2 Dimensions to be checked on site.
 - 3 All drawings are the copyright of sharman architecture.
 - 4 This drawing may not be copied without prior permission.

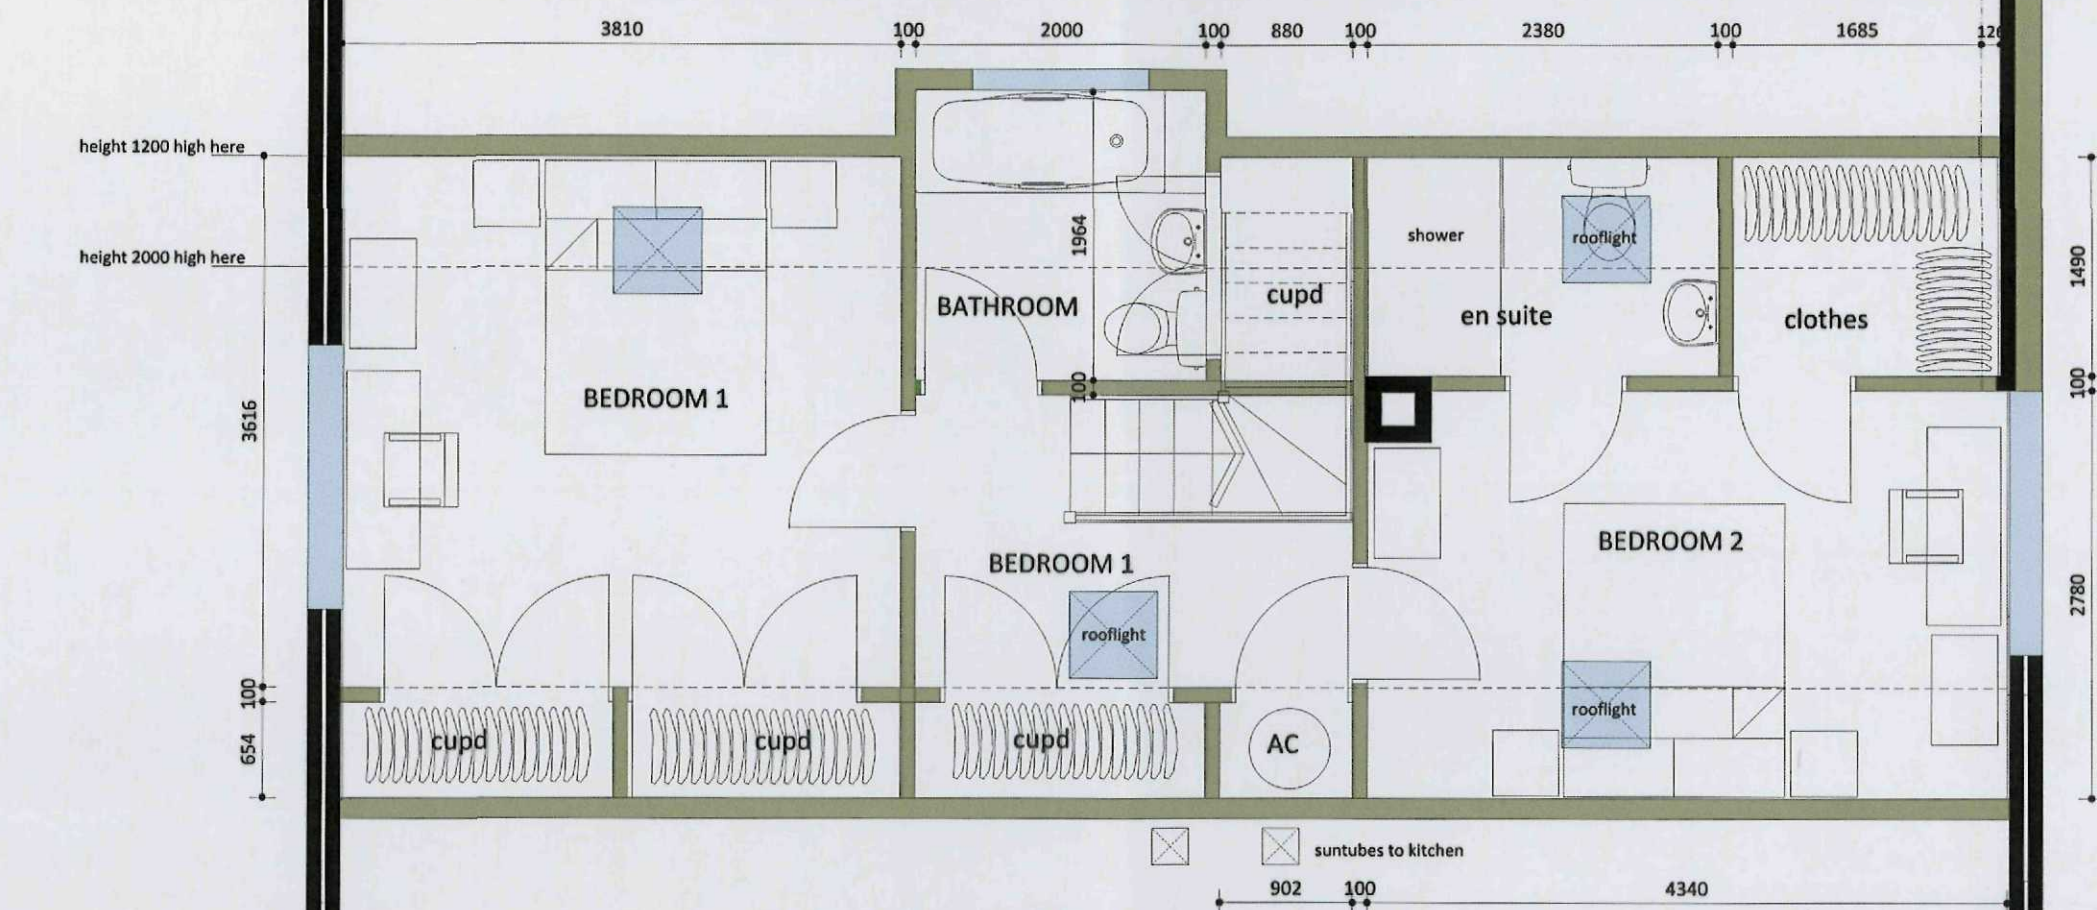

FIRST FLOOR PLAN

title PROPOSED GROUND FLOOR PLAN	scale 1:50	date July 14
contract 1A PETERBOROUGH RD. CROWLAND	REVISION A 08/07/2015 Drawing issued B 16/07/2015 Minor alterations	

sharman architecture
7 STILL CLOSE, MARKET DEEPING, PETERBOROUGH. PE6 8JZ

tel: 07724 529 094

email: paulsharman1@btinternet.com