


402-0009-15.

All work to be undertaken in accordance with any planning approvals, building regulations approvals and party wall awards, if applicable. Any work undertaken before approval is granted or before conditions are discharged is at your own risk.

All materials to be used in accordance with the manufacturer's instructions and the appropriate British Standards.


Workmanship shall comply with the appropriate British Standard. Work that does not comply shall be removed and completed again at the contractor's cost.

DELETE VELUX  
WINDOW OVER  
STORAGE LOFT.

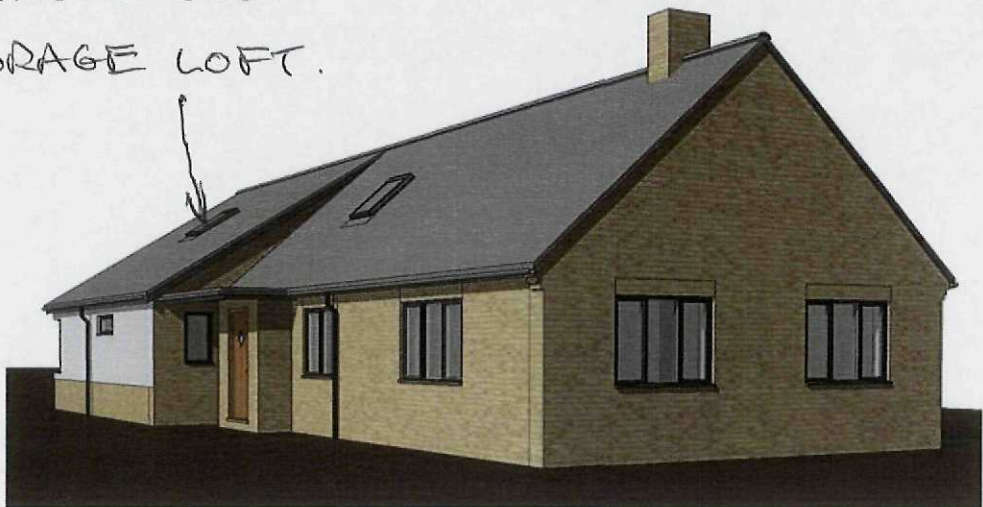


1 3D View 1


REPLACE RENDER WITH  
MATCHING BRICK ON  
WEST ELEVATION OF  
EXTENSION ONLY.

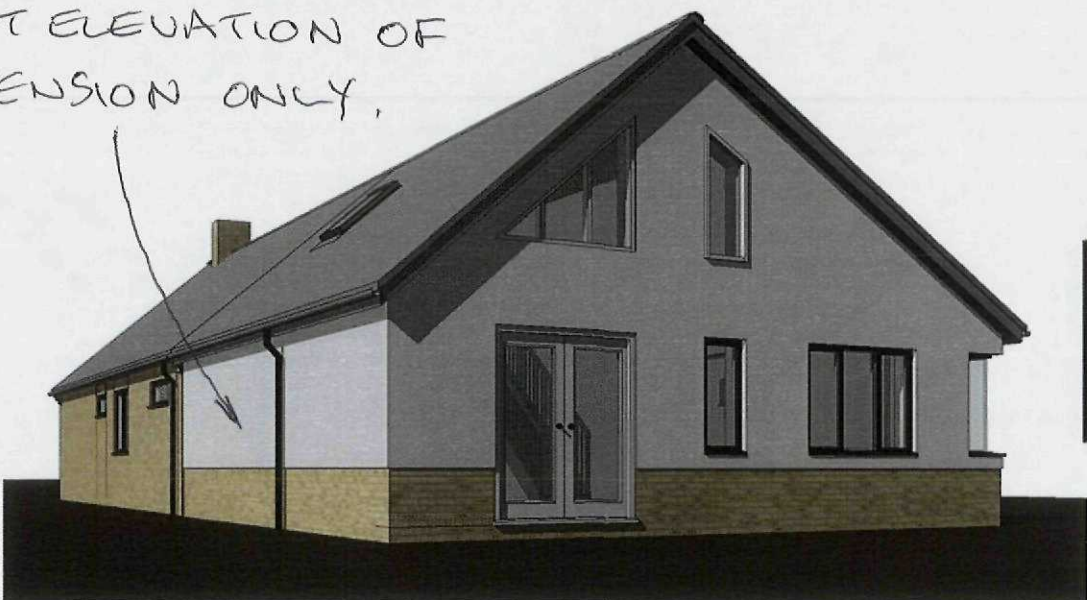

3 3D View 3

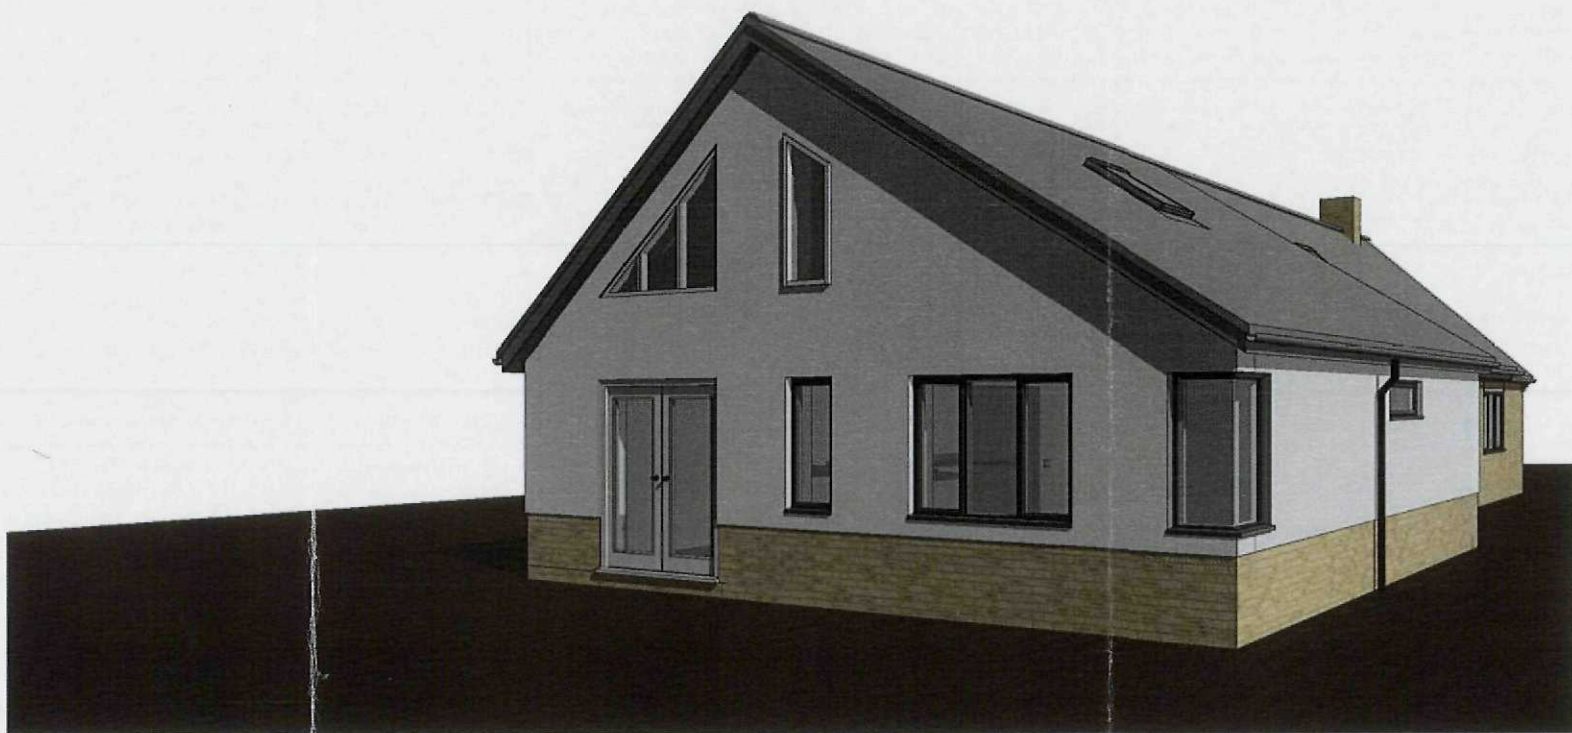

2 3D View 2

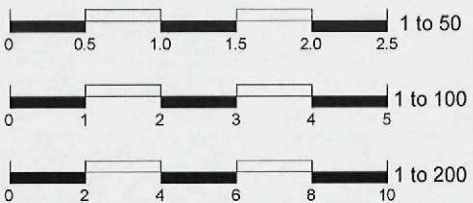

your  
space

ARC Survey & Design  
10 Thurlaston Close  
Peterborough, PE3 6LD  
T: 01733 753 727  
e: info@arcsurvey.co.uk  
w: www.arcsurvey.co.uk



| No. | Description | Date |
|-----|-------------|------|
|     |             |      |
|     |             |      |
Mr & Mrs Kempton

Rear extension at 69 Postland Road,  
Crowland, PE6 0JB

| Elevations Proposed |            |      |
|---------------------|------------|------|
| Project number      | 1427       | PL 5 |
| Date                | 05.01.2015 |      |
| Drawn by            | RG         |      |
| Paper               | A3         |      |
| Scale               |            |      |