


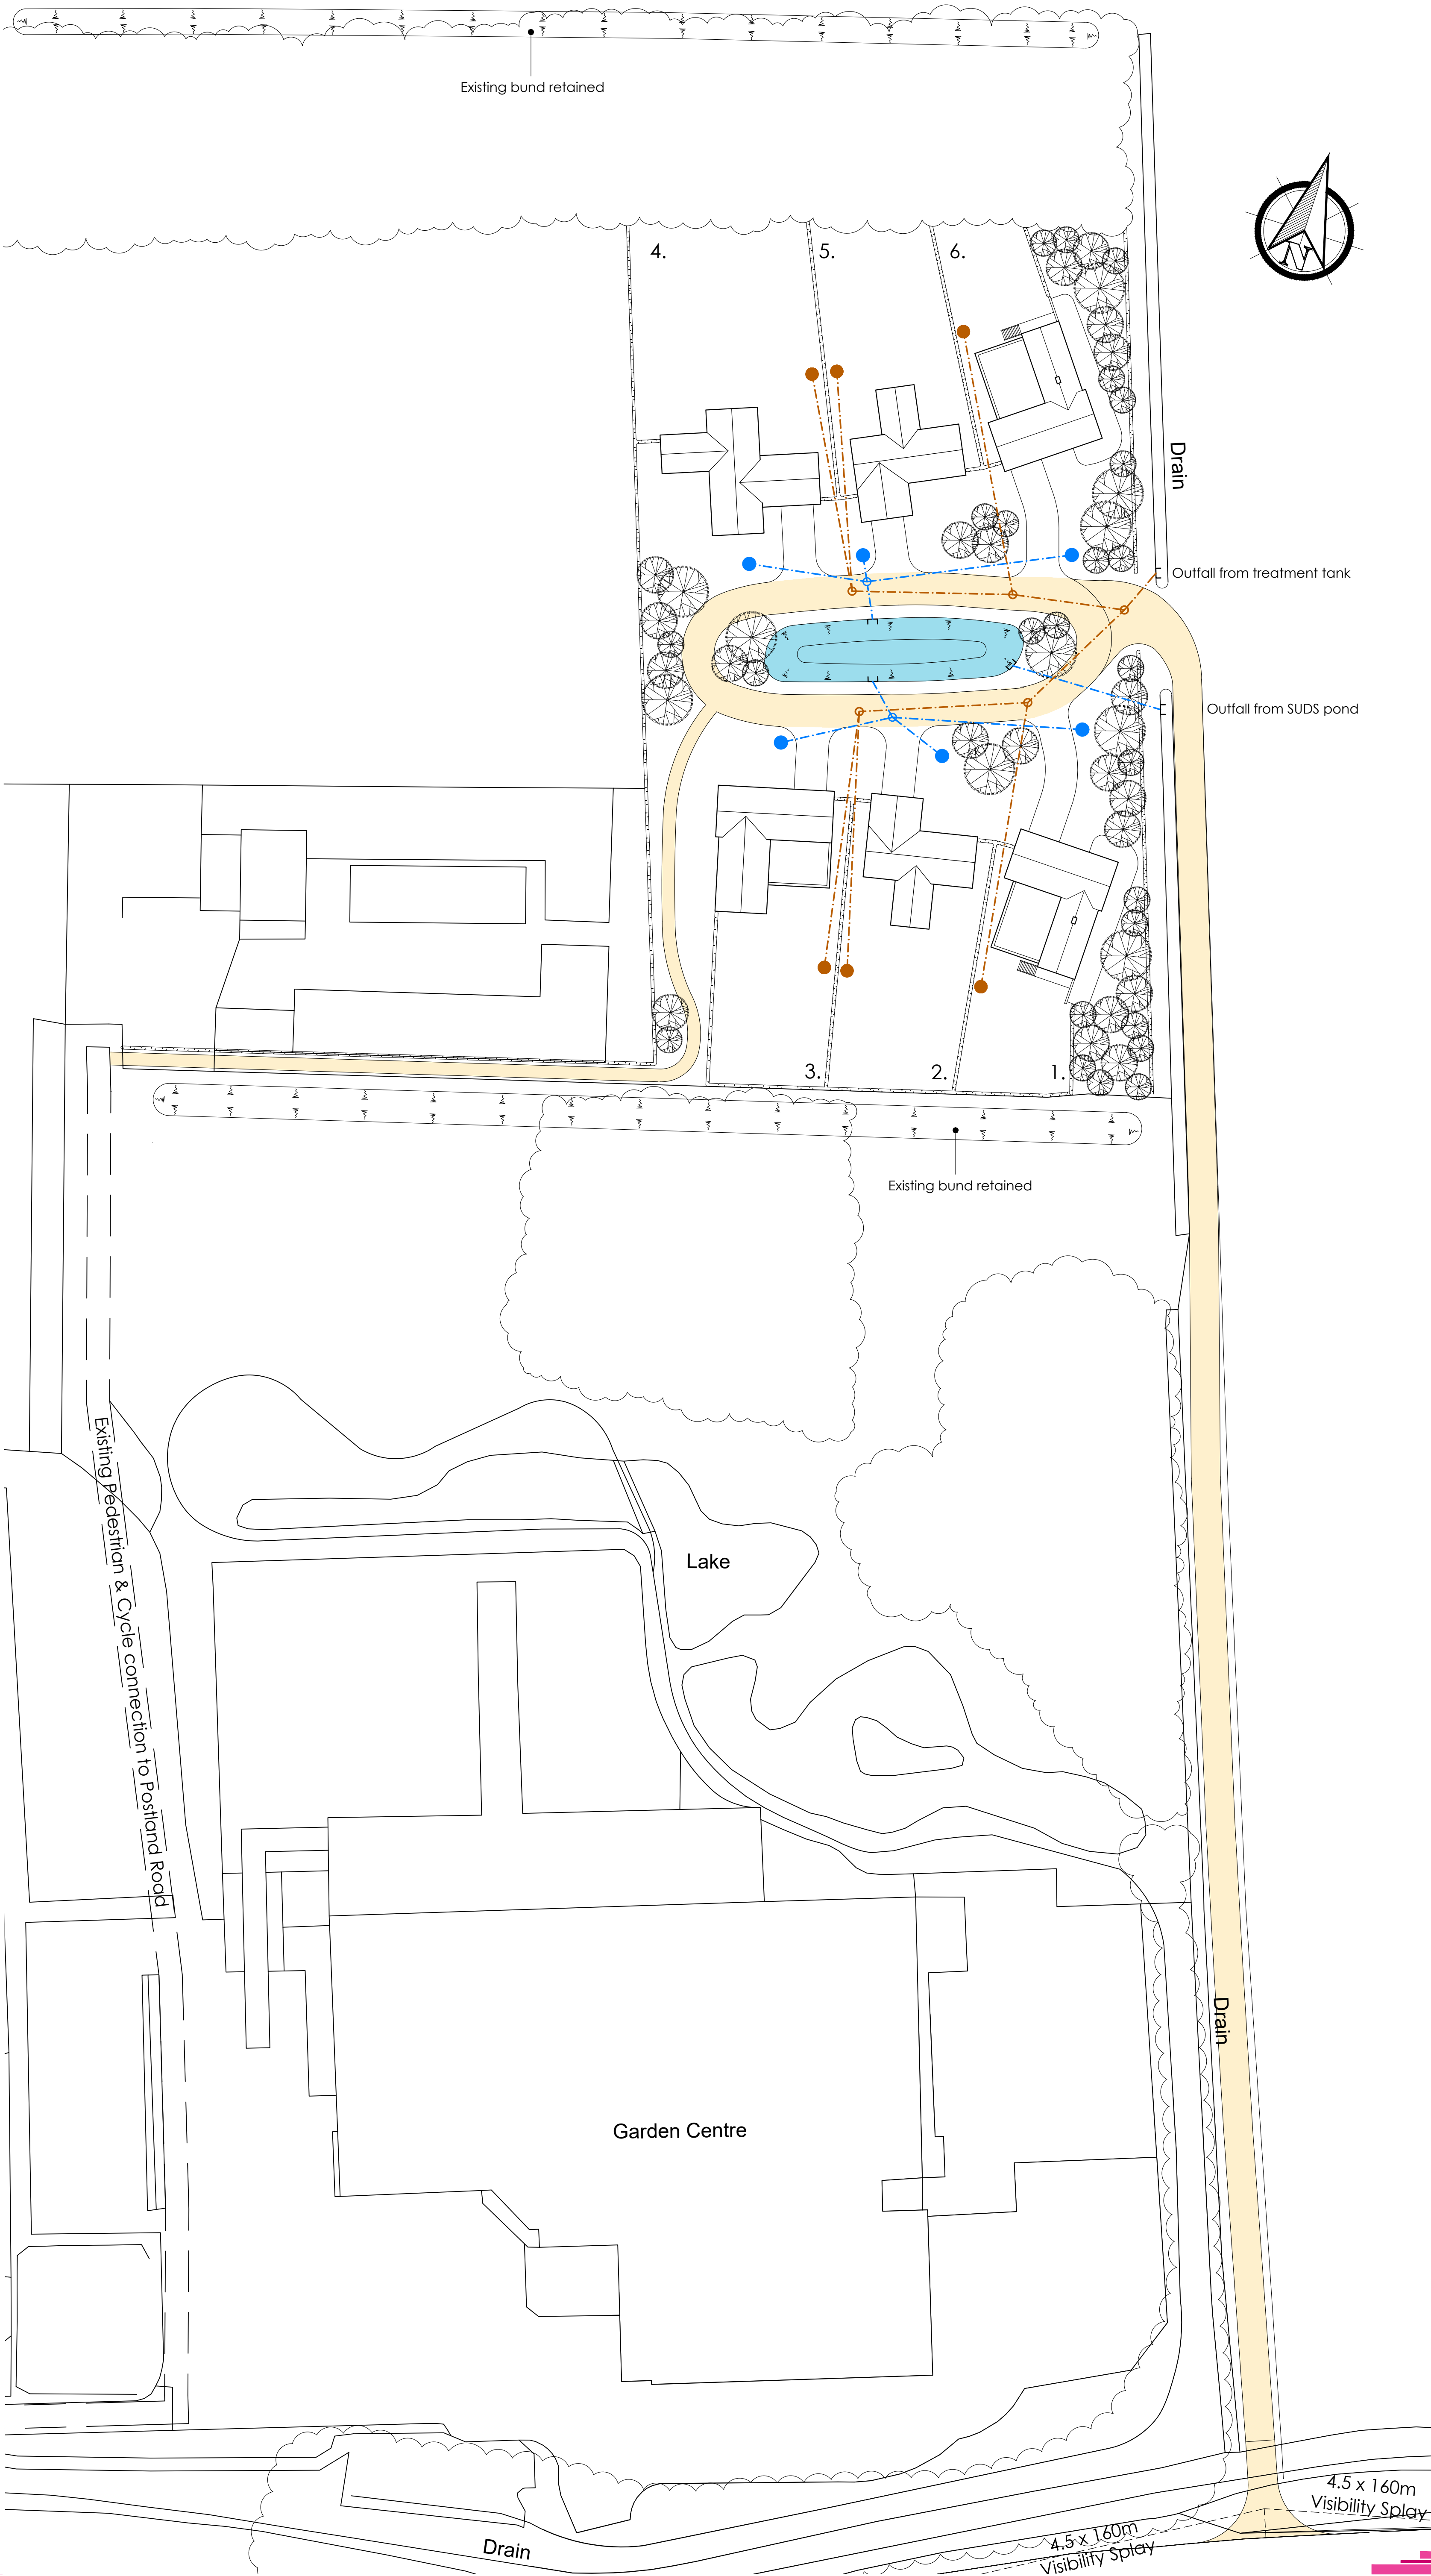

Do not scale directly from this drawing. All discrepancies are to be brought to the attention of the below office.
The copyright to this drawing is owned by Studio 11 Architecture.

KEY

- Permeable Private Road & Footpath
- Foul Water Treatment Tank
- Foul Drainage Run
- Rainwater Harvesting Tank
- Surface Water Run
- SUDS Attenuation Pond

B	25.06.2019	EG	Drainage Strategy amended to suit new site layout.
A	14.02.2018	BCP	Plots 1 & 6 House types revised. Chimneys amended and external staircase added. Drainage Layout amended to each Plot having a Foul Water Treatment Tank.

REVISION	DATE	DRAWN	DESCRIPTION
----------	------	-------	-------------



THE BOATHOUSE, HARBOUR SQUARE,
NENE PARADE, WISBECH,
CAMBRIDGESHIRE. PE13 3BH

T: 01945 467339
E: design@studio11architecture.co.uk
W: www.studio11architecture.co.uk

CLIENT AD, RM, JM & B Alcock

PROJECT Proposed Residential development of self-build/ custom build homes at James Road, Crowland.

DRAWING Illustrative Drainage Strategy

DRAWN	PROJECT DESIGNER	PROJECT DIRECTOR
BCP	KB	KB
DATE	SCALE	PAPER SIZE
09.02.2018	1:500	A1

DRAWING NUMBER 421.DS.01
Working in partnership with Ralph Charman Associates & Eleven Consultants