


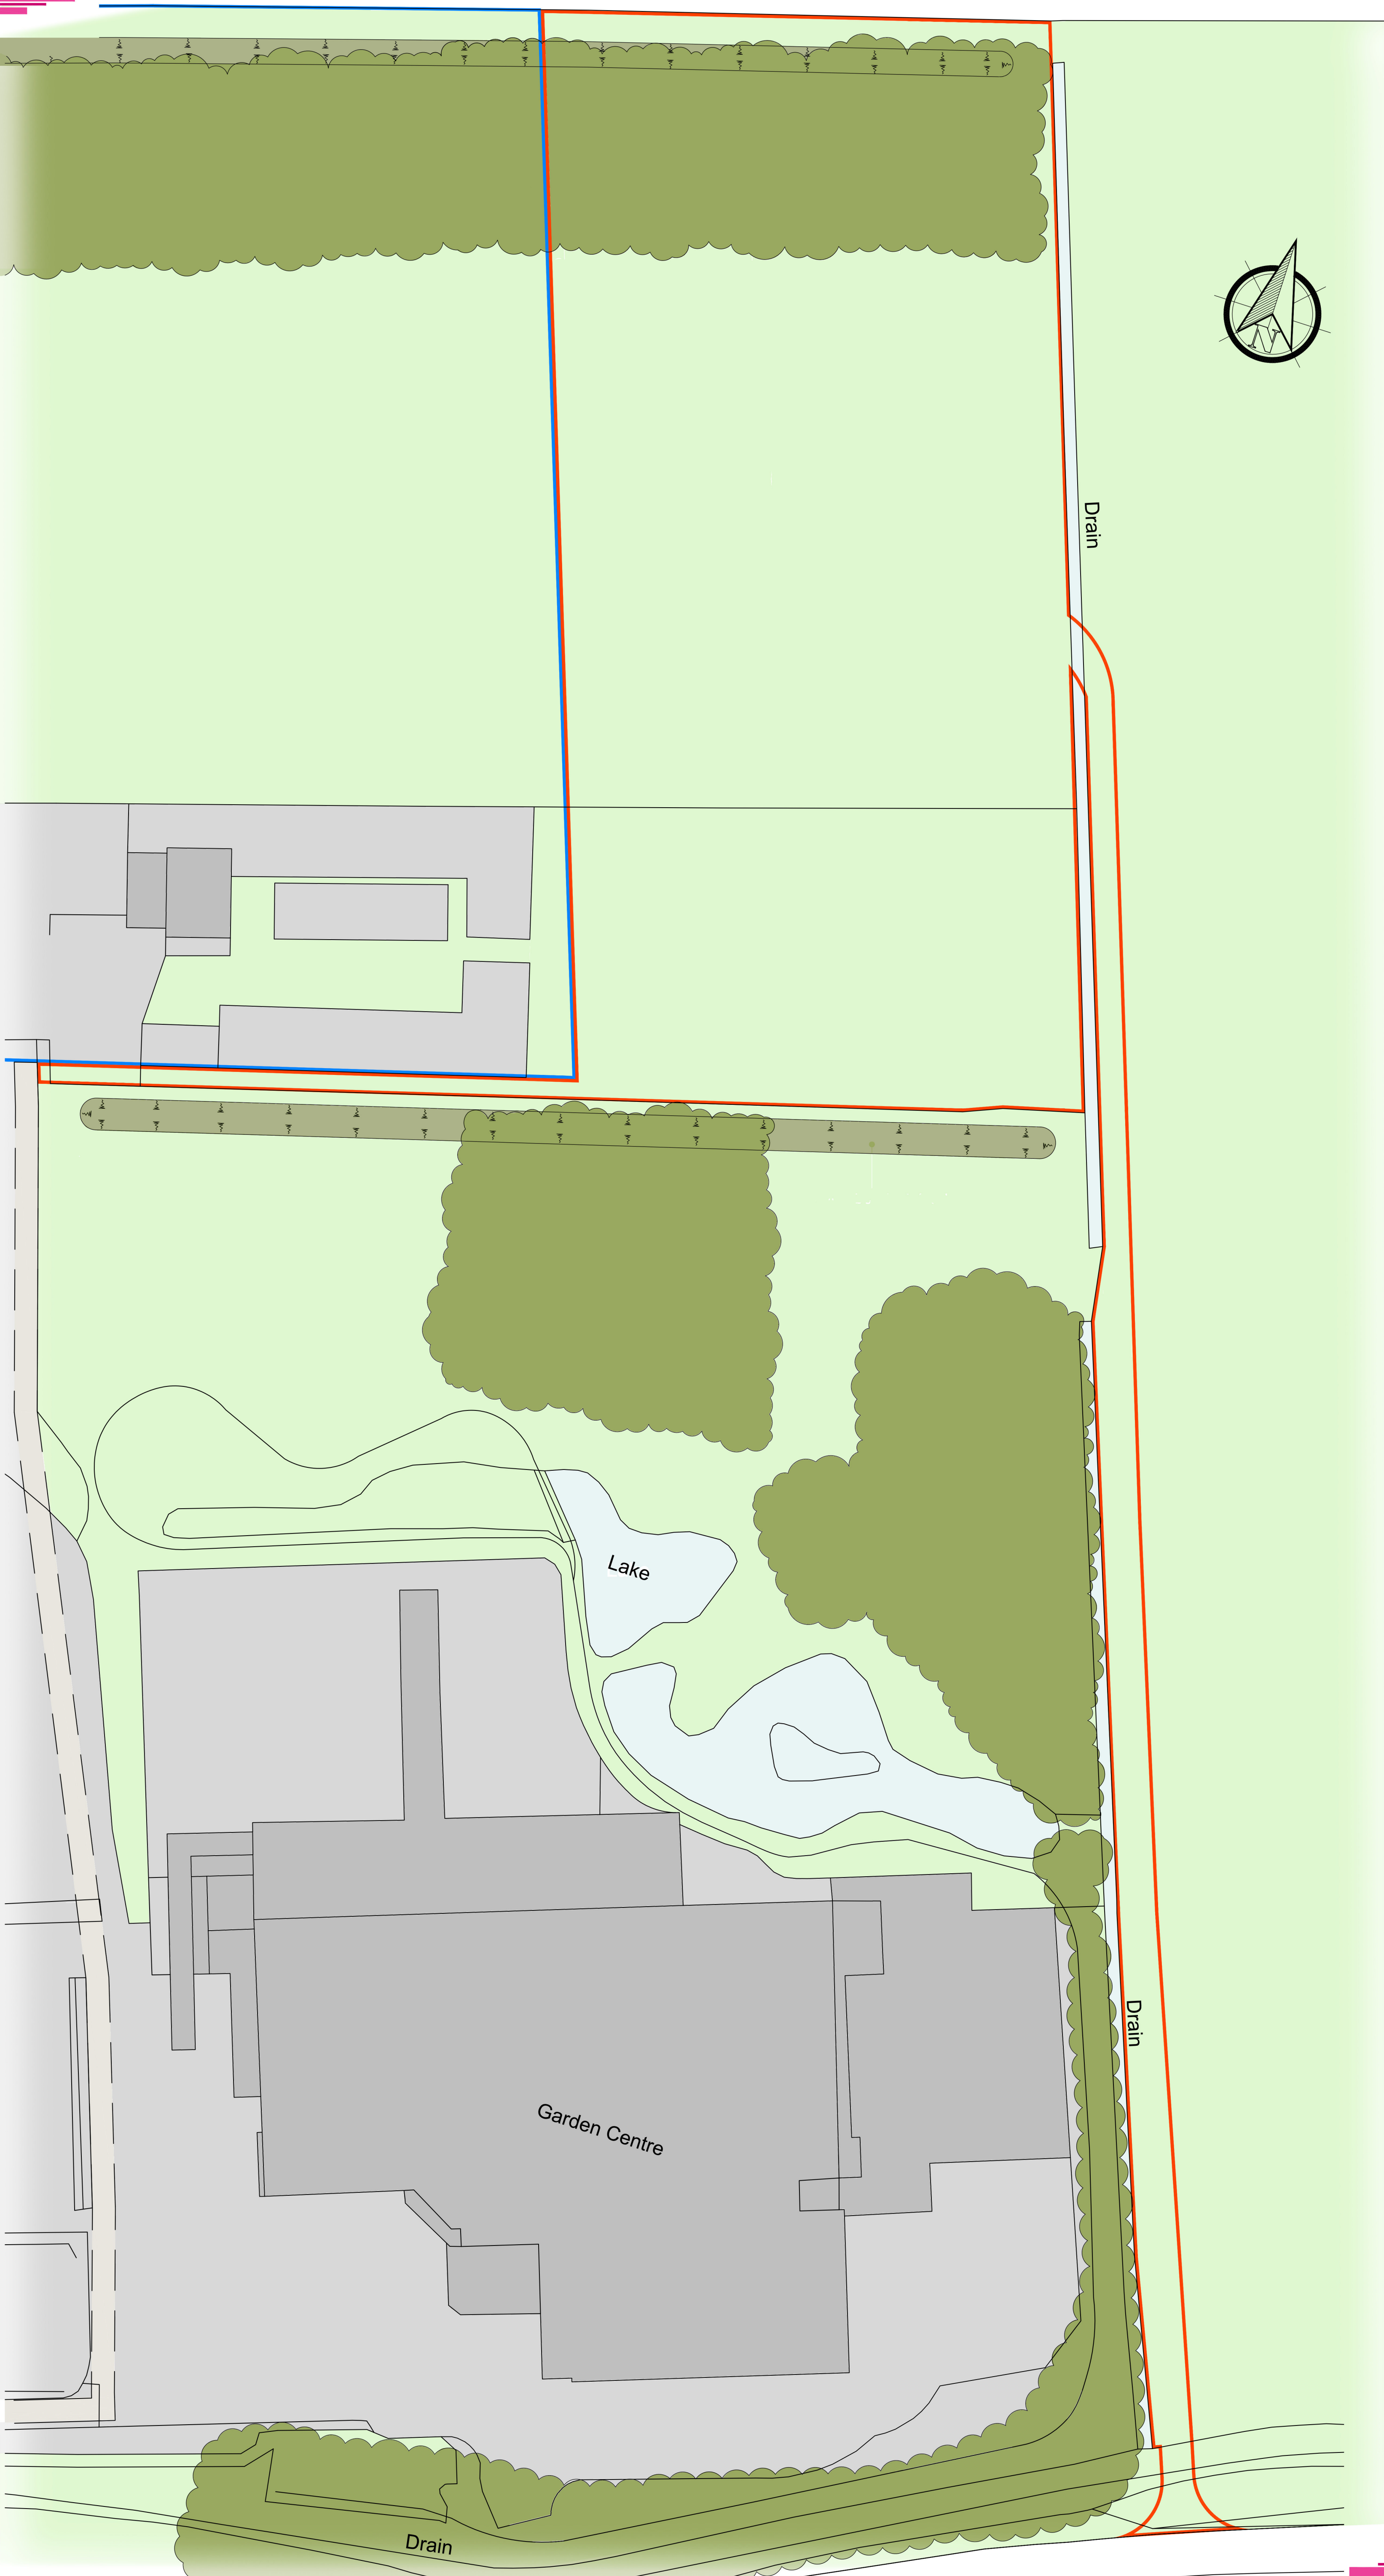

Do not scale directly from this drawing. All discrepancies are to be brought to the attention of the below office.
The copyright to this drawing is owned by Studio 11 Architecture.

B	02.07.2019	EG	File block amended
A	14.02.2018	EG	Blue line added to site plan.
REVISION	DATE	DRAWN	DESCRIPTION



THE BOATHOUSE, HARBOUR SQUARE,
NENE PARADE, WISBECH,
CAMBRIDGESHIRE. PE13 3BH

T: 01945 467339
E: design@studio11architecture.co.uk
W: www.studio11architecture.co.uk

CLIENT AD, RM, JM & B Alcock

PROJECT Proposed Residential development
of self-build/ custom build homes at
James Road, Crowland.

DRAWING Existing Site Plan

DRAWN	PROJECT DESIGNER	PROJECT DIRECTOR
BCP	JMG	KB
DATE	SCALE	PAPER SIZE
29.01.2018	1:500	A1

DRAWING NUMBER 421.ED.01

Working in partnership with Ralph Charman Associates & Eleven Consultants