



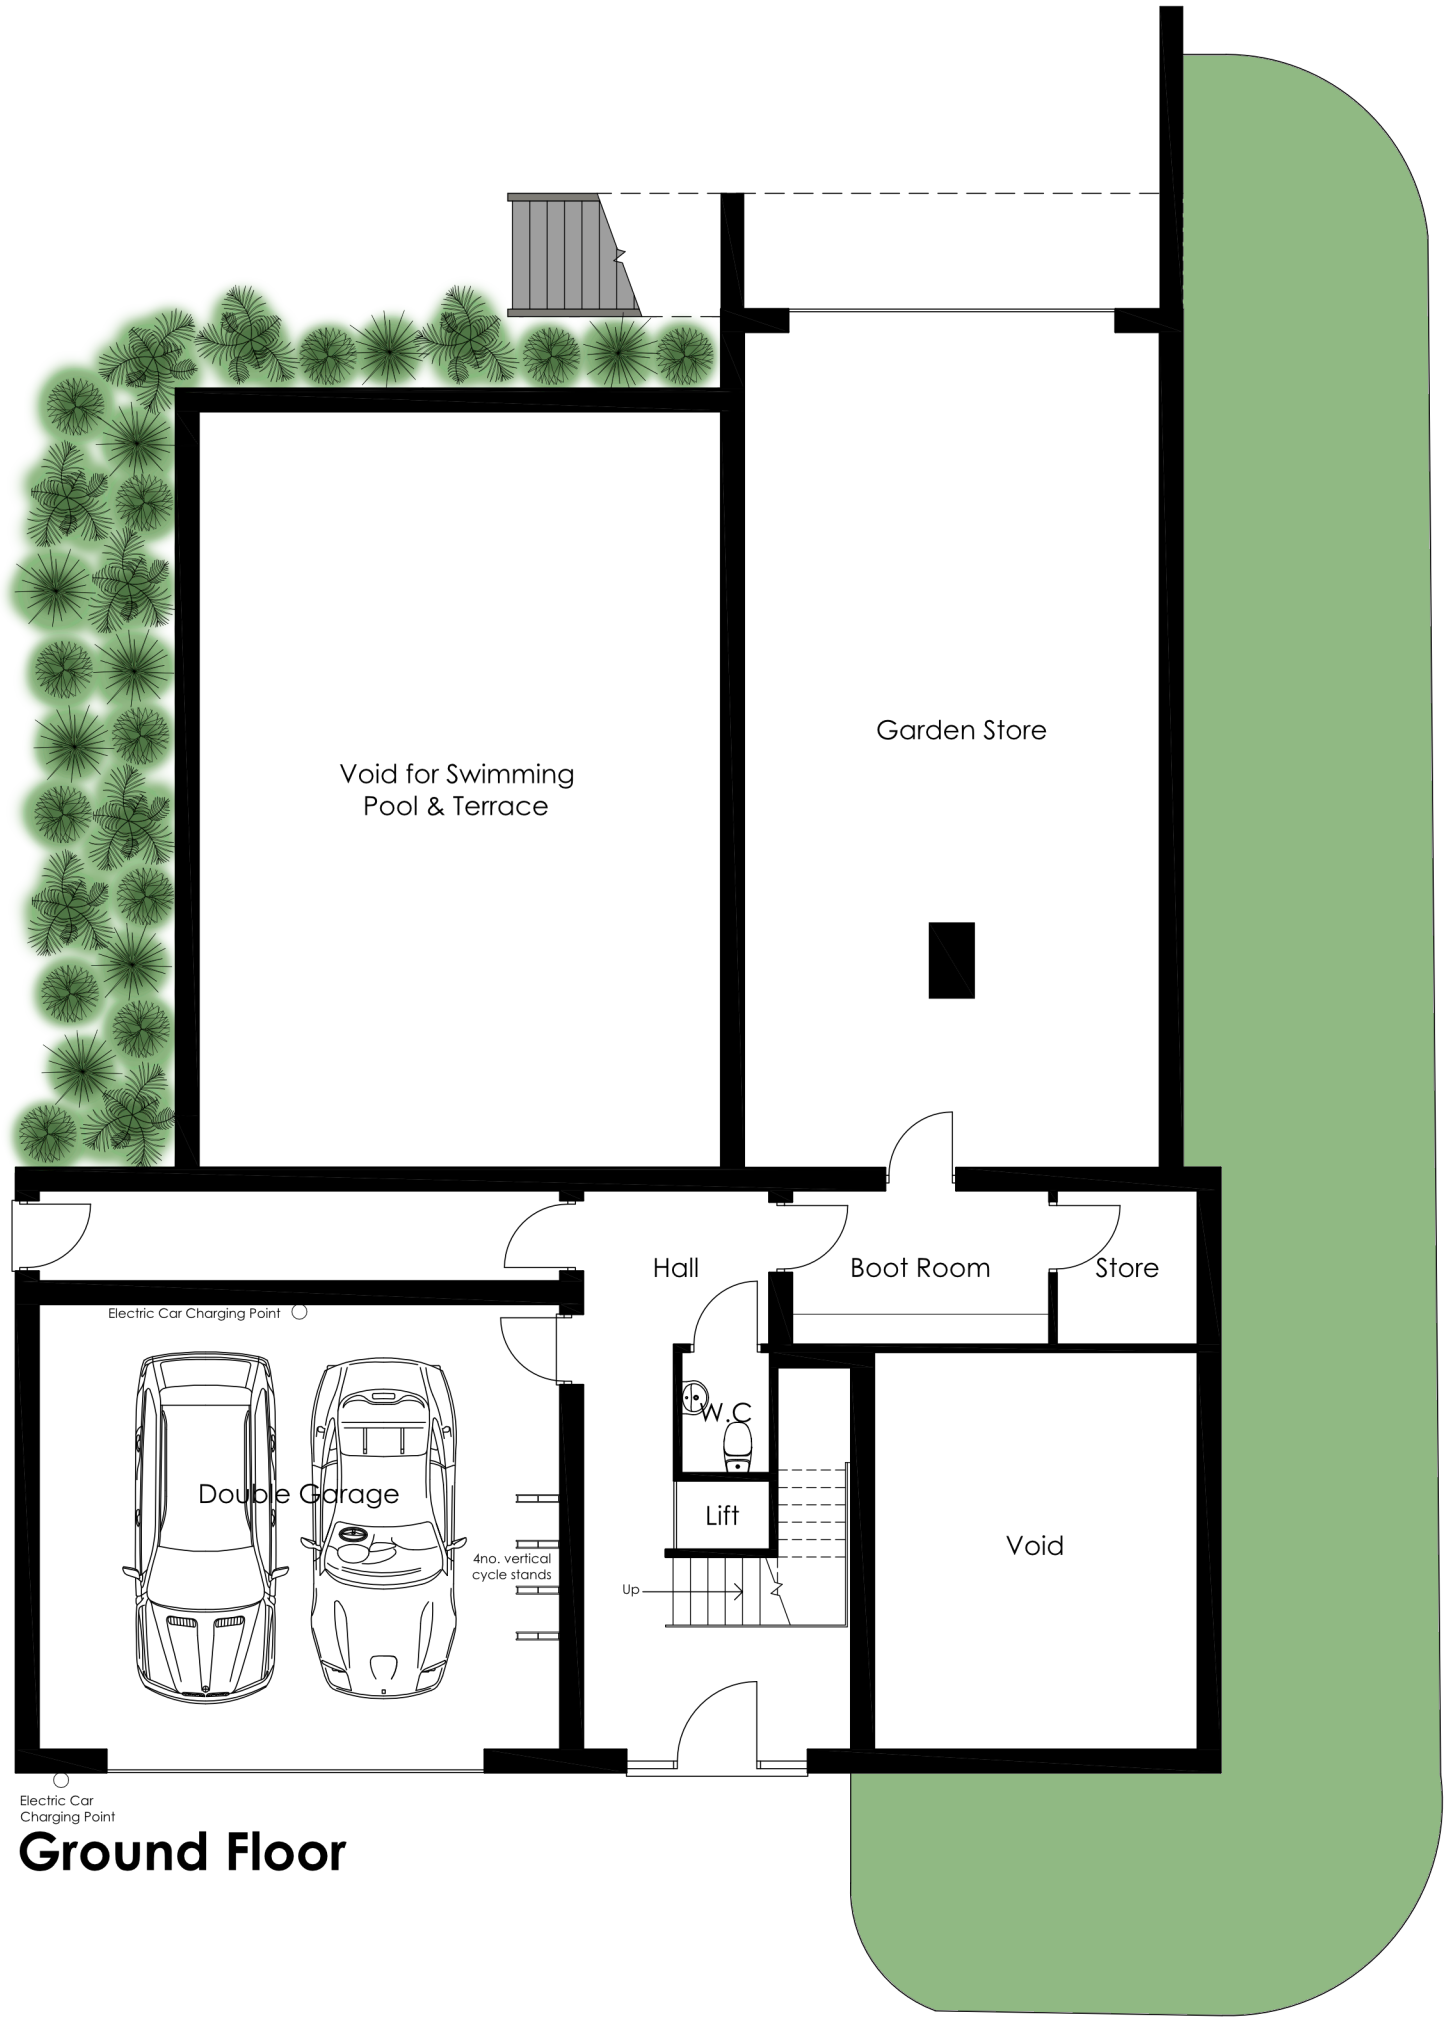

Ground Floor



First Floor

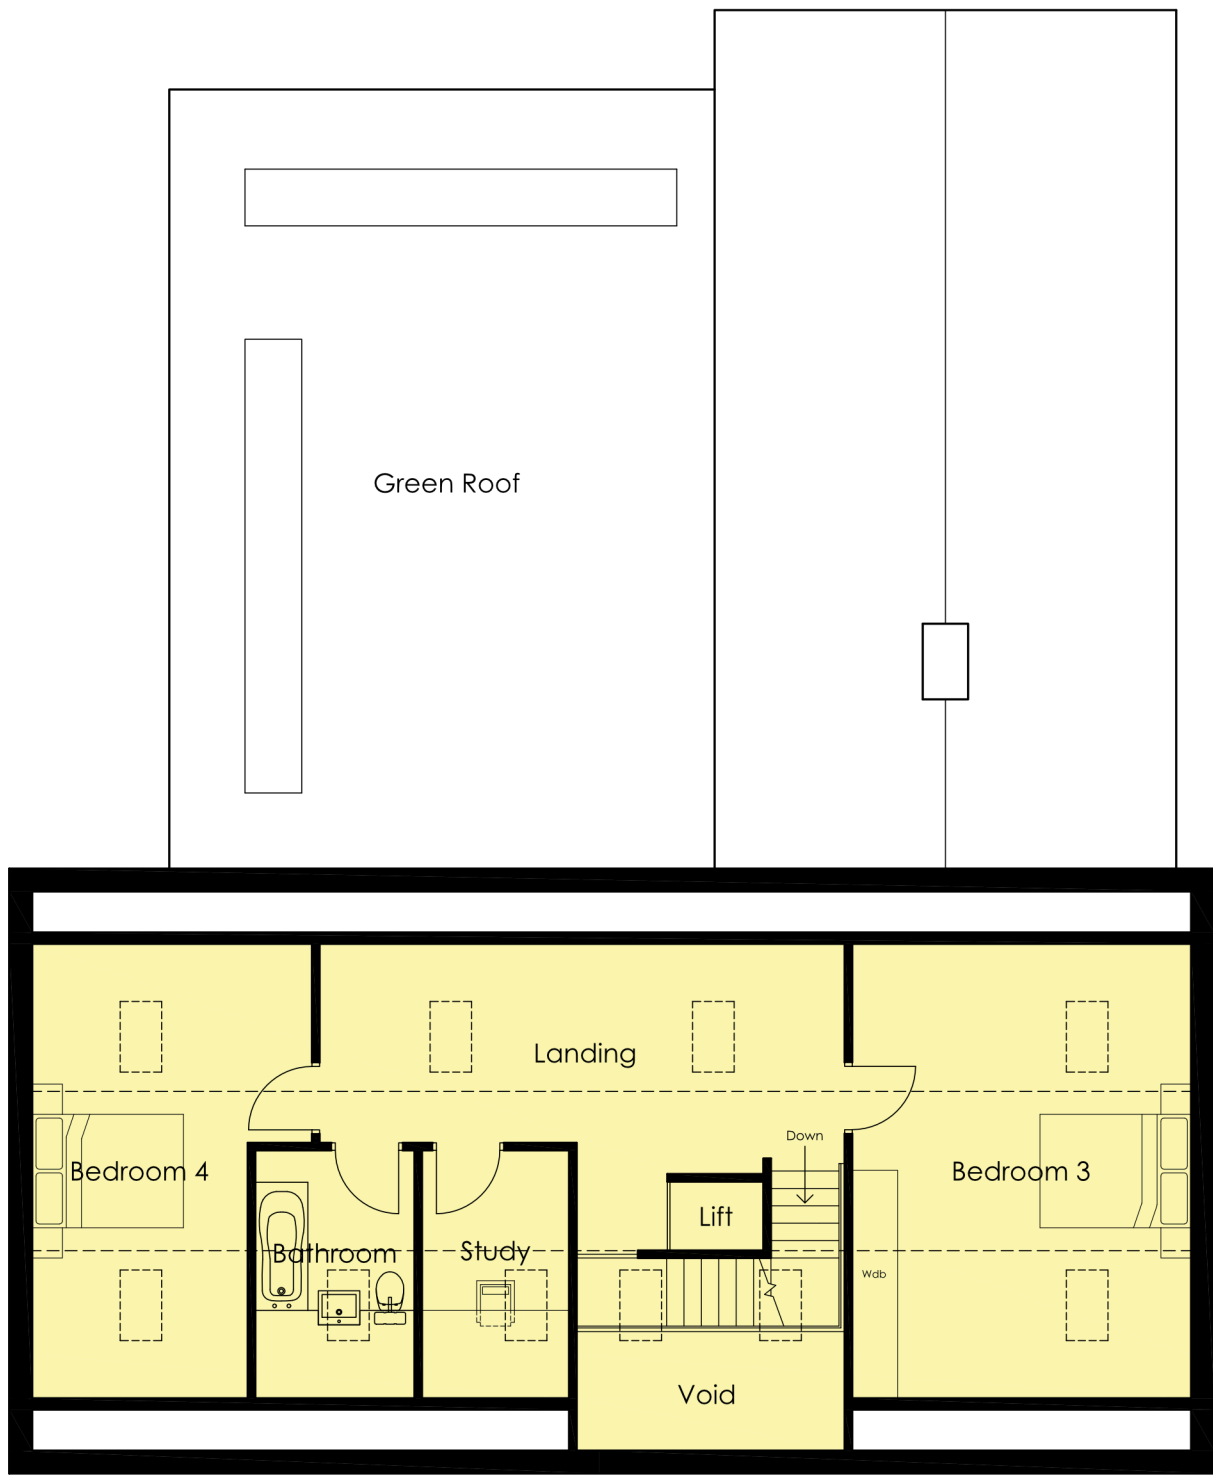

Second Floor

Habitable Areas Key

	Non - Habitable Room/Space		Habitable Room/Space
-------------	----------------------------	-------------	----------------------

REVISION DATE DRAWN DESCRIPTION



STUDIO11
architecture
THE BOATHOUSE, HARBOUR SQUARE,
NENE PARADE, WISBECH,
CAMBRIDGESHIRE. PE13 3BH

T: 01945 467339
E: design@studio11architecture.co.uk
W: www.studio11architecture.co.uk

CLIENT AD, RM, JM & B Alcock

PROJECT Proposed Residential development
of self-build/ custom build homes at
James Road, Crowland.

DRAWING Plot 6 - Illustrative Floor Plans

DRAWN EG	PROJECT DESIGNER KB	PROJECT DIRECTOR KB
DATE 17.06.2019	SCALE 1:100	PAPER SIZE A1

DRAWING NUMBER 421.PD.02

Working in partnership with Ralph Chorman Associates & Eleven Consultants