
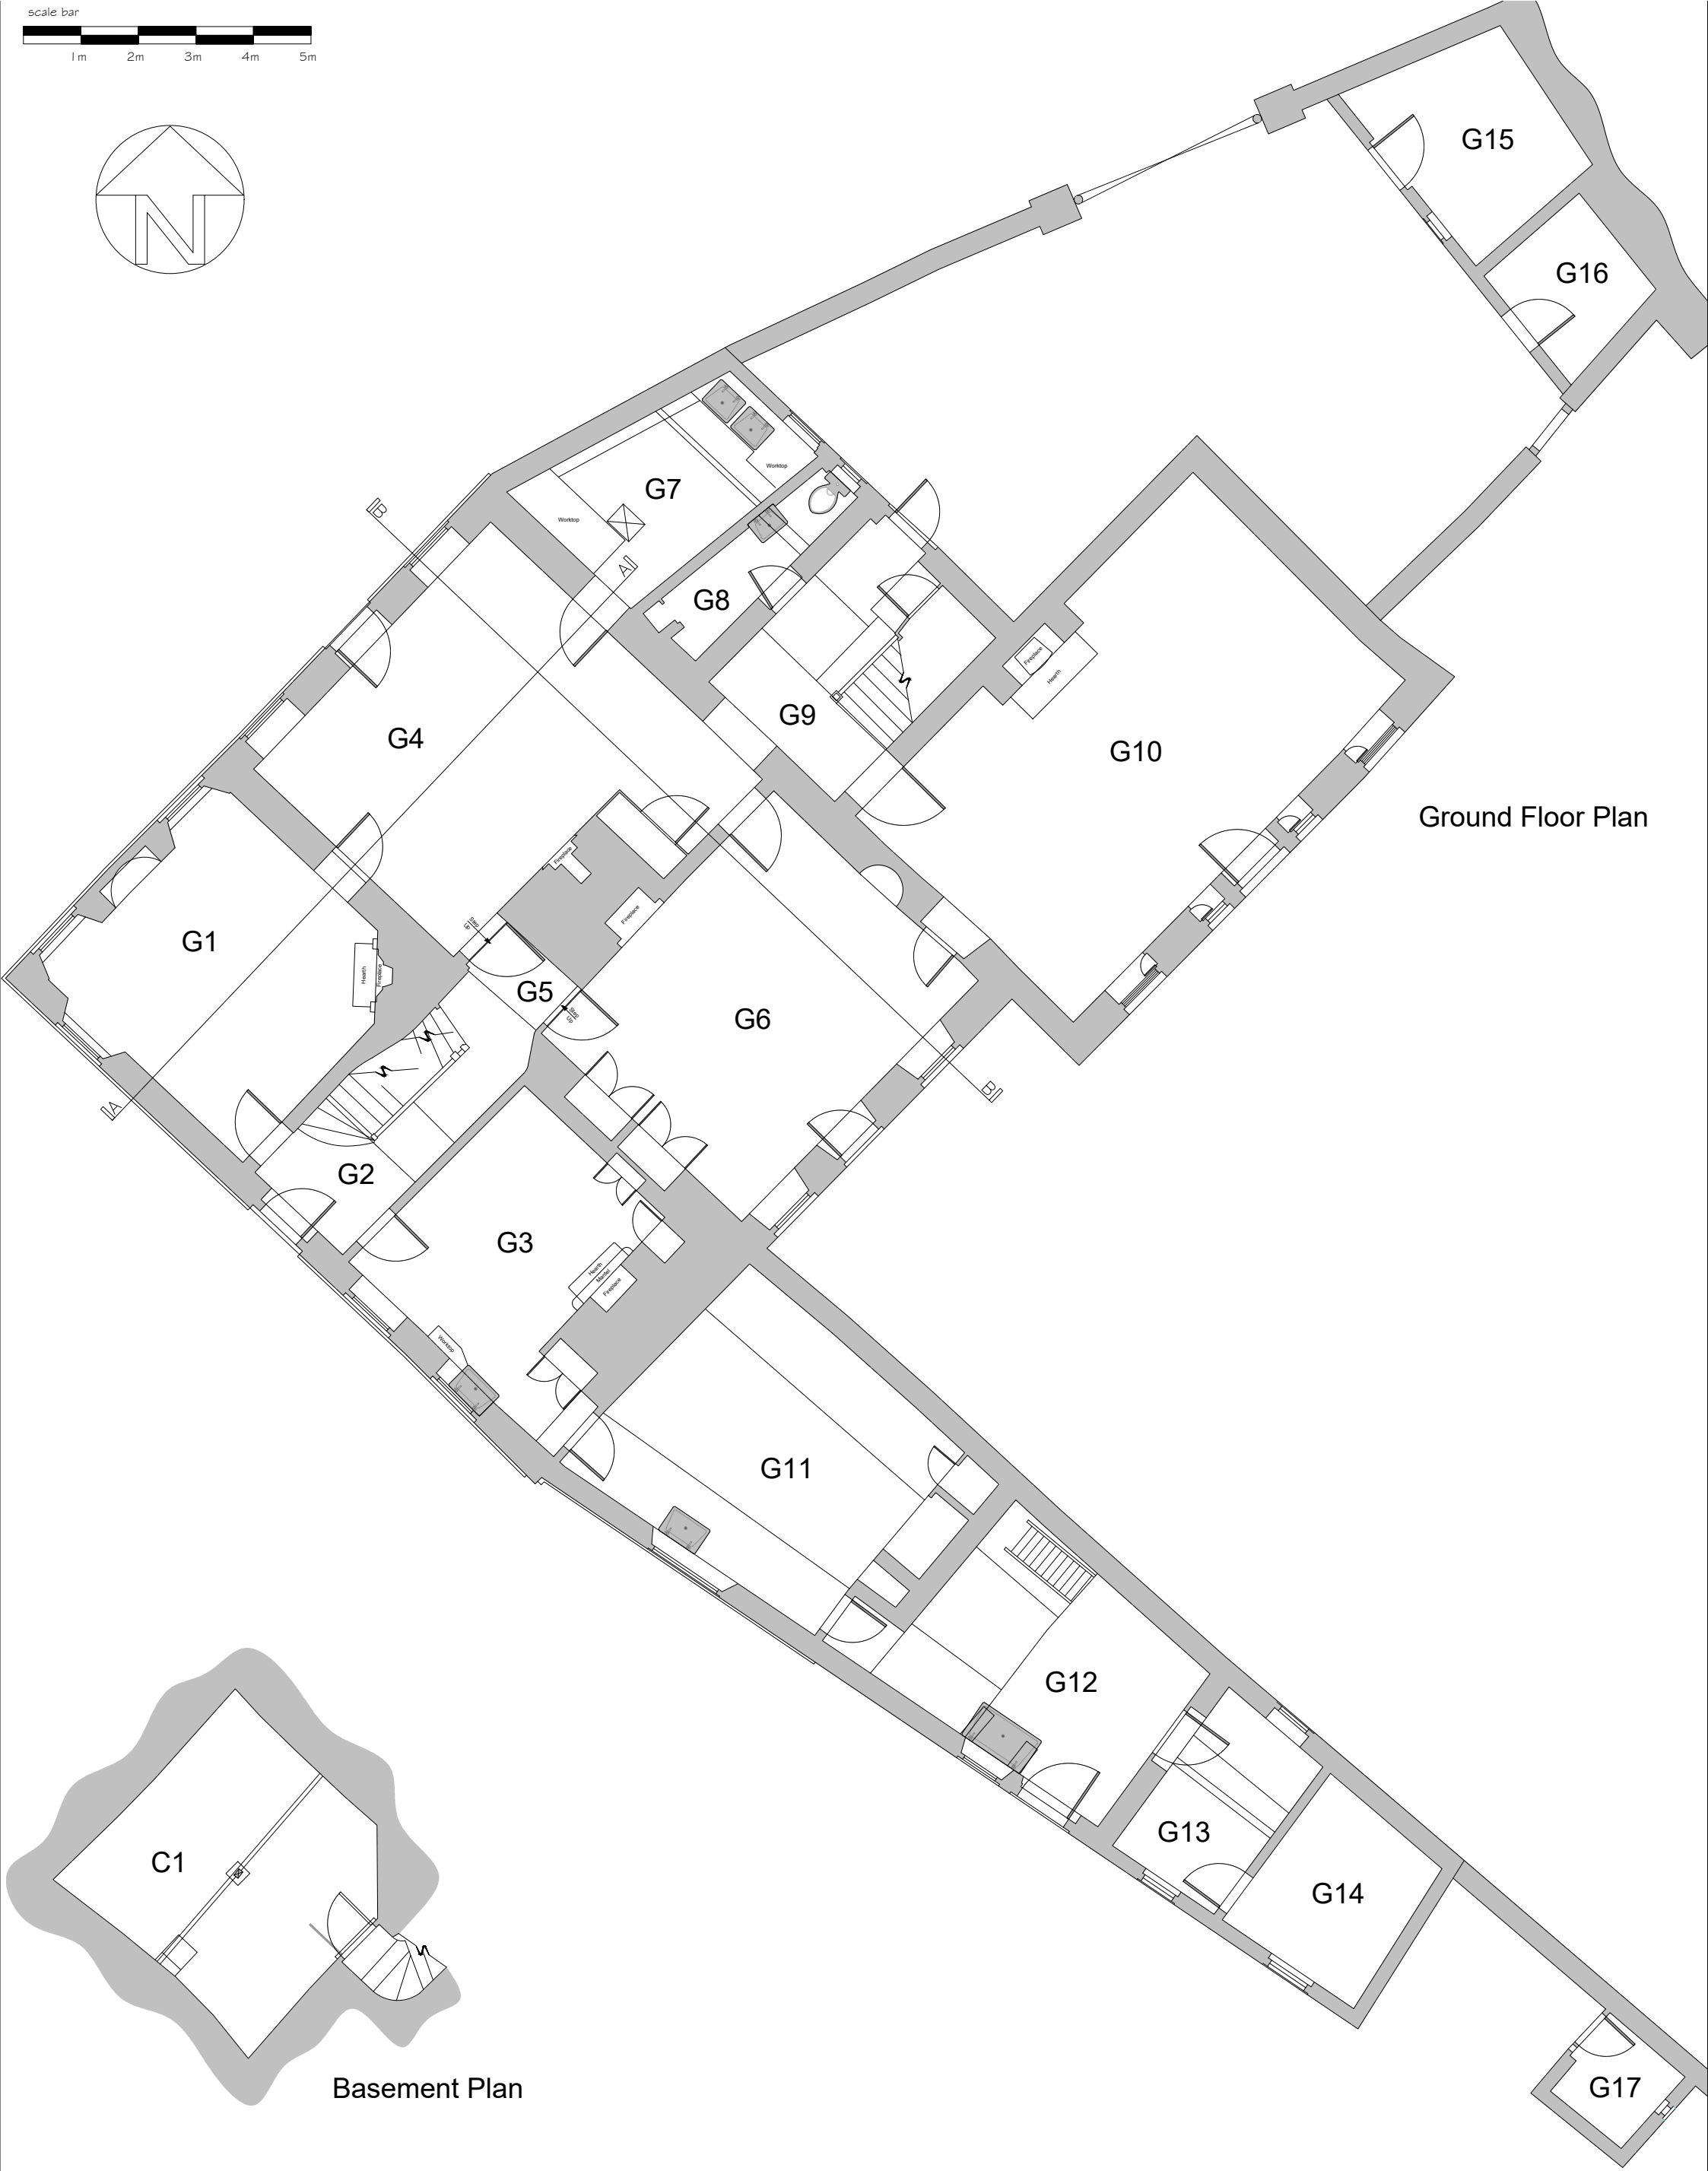
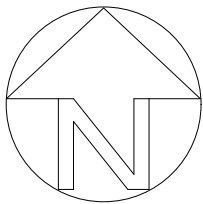


 

Project

The Manor House, East Street,
Crowland, PETERBOROUGH
PE6 0EN

Purpose of Issue

Planning

Drawing Title

Existing basement and
ground floor plans

Drawing Number

438-44.P41

Scale

1:100 @ A3

Date

March 2026

Notes

Original survey undertaken by Rigour
Surveys, rigoursurveys.com,
01603558213

Drawing produced for the purposes of
obtaining Listed Building consent and
Planning Permission only

Do not scale from this drawing