


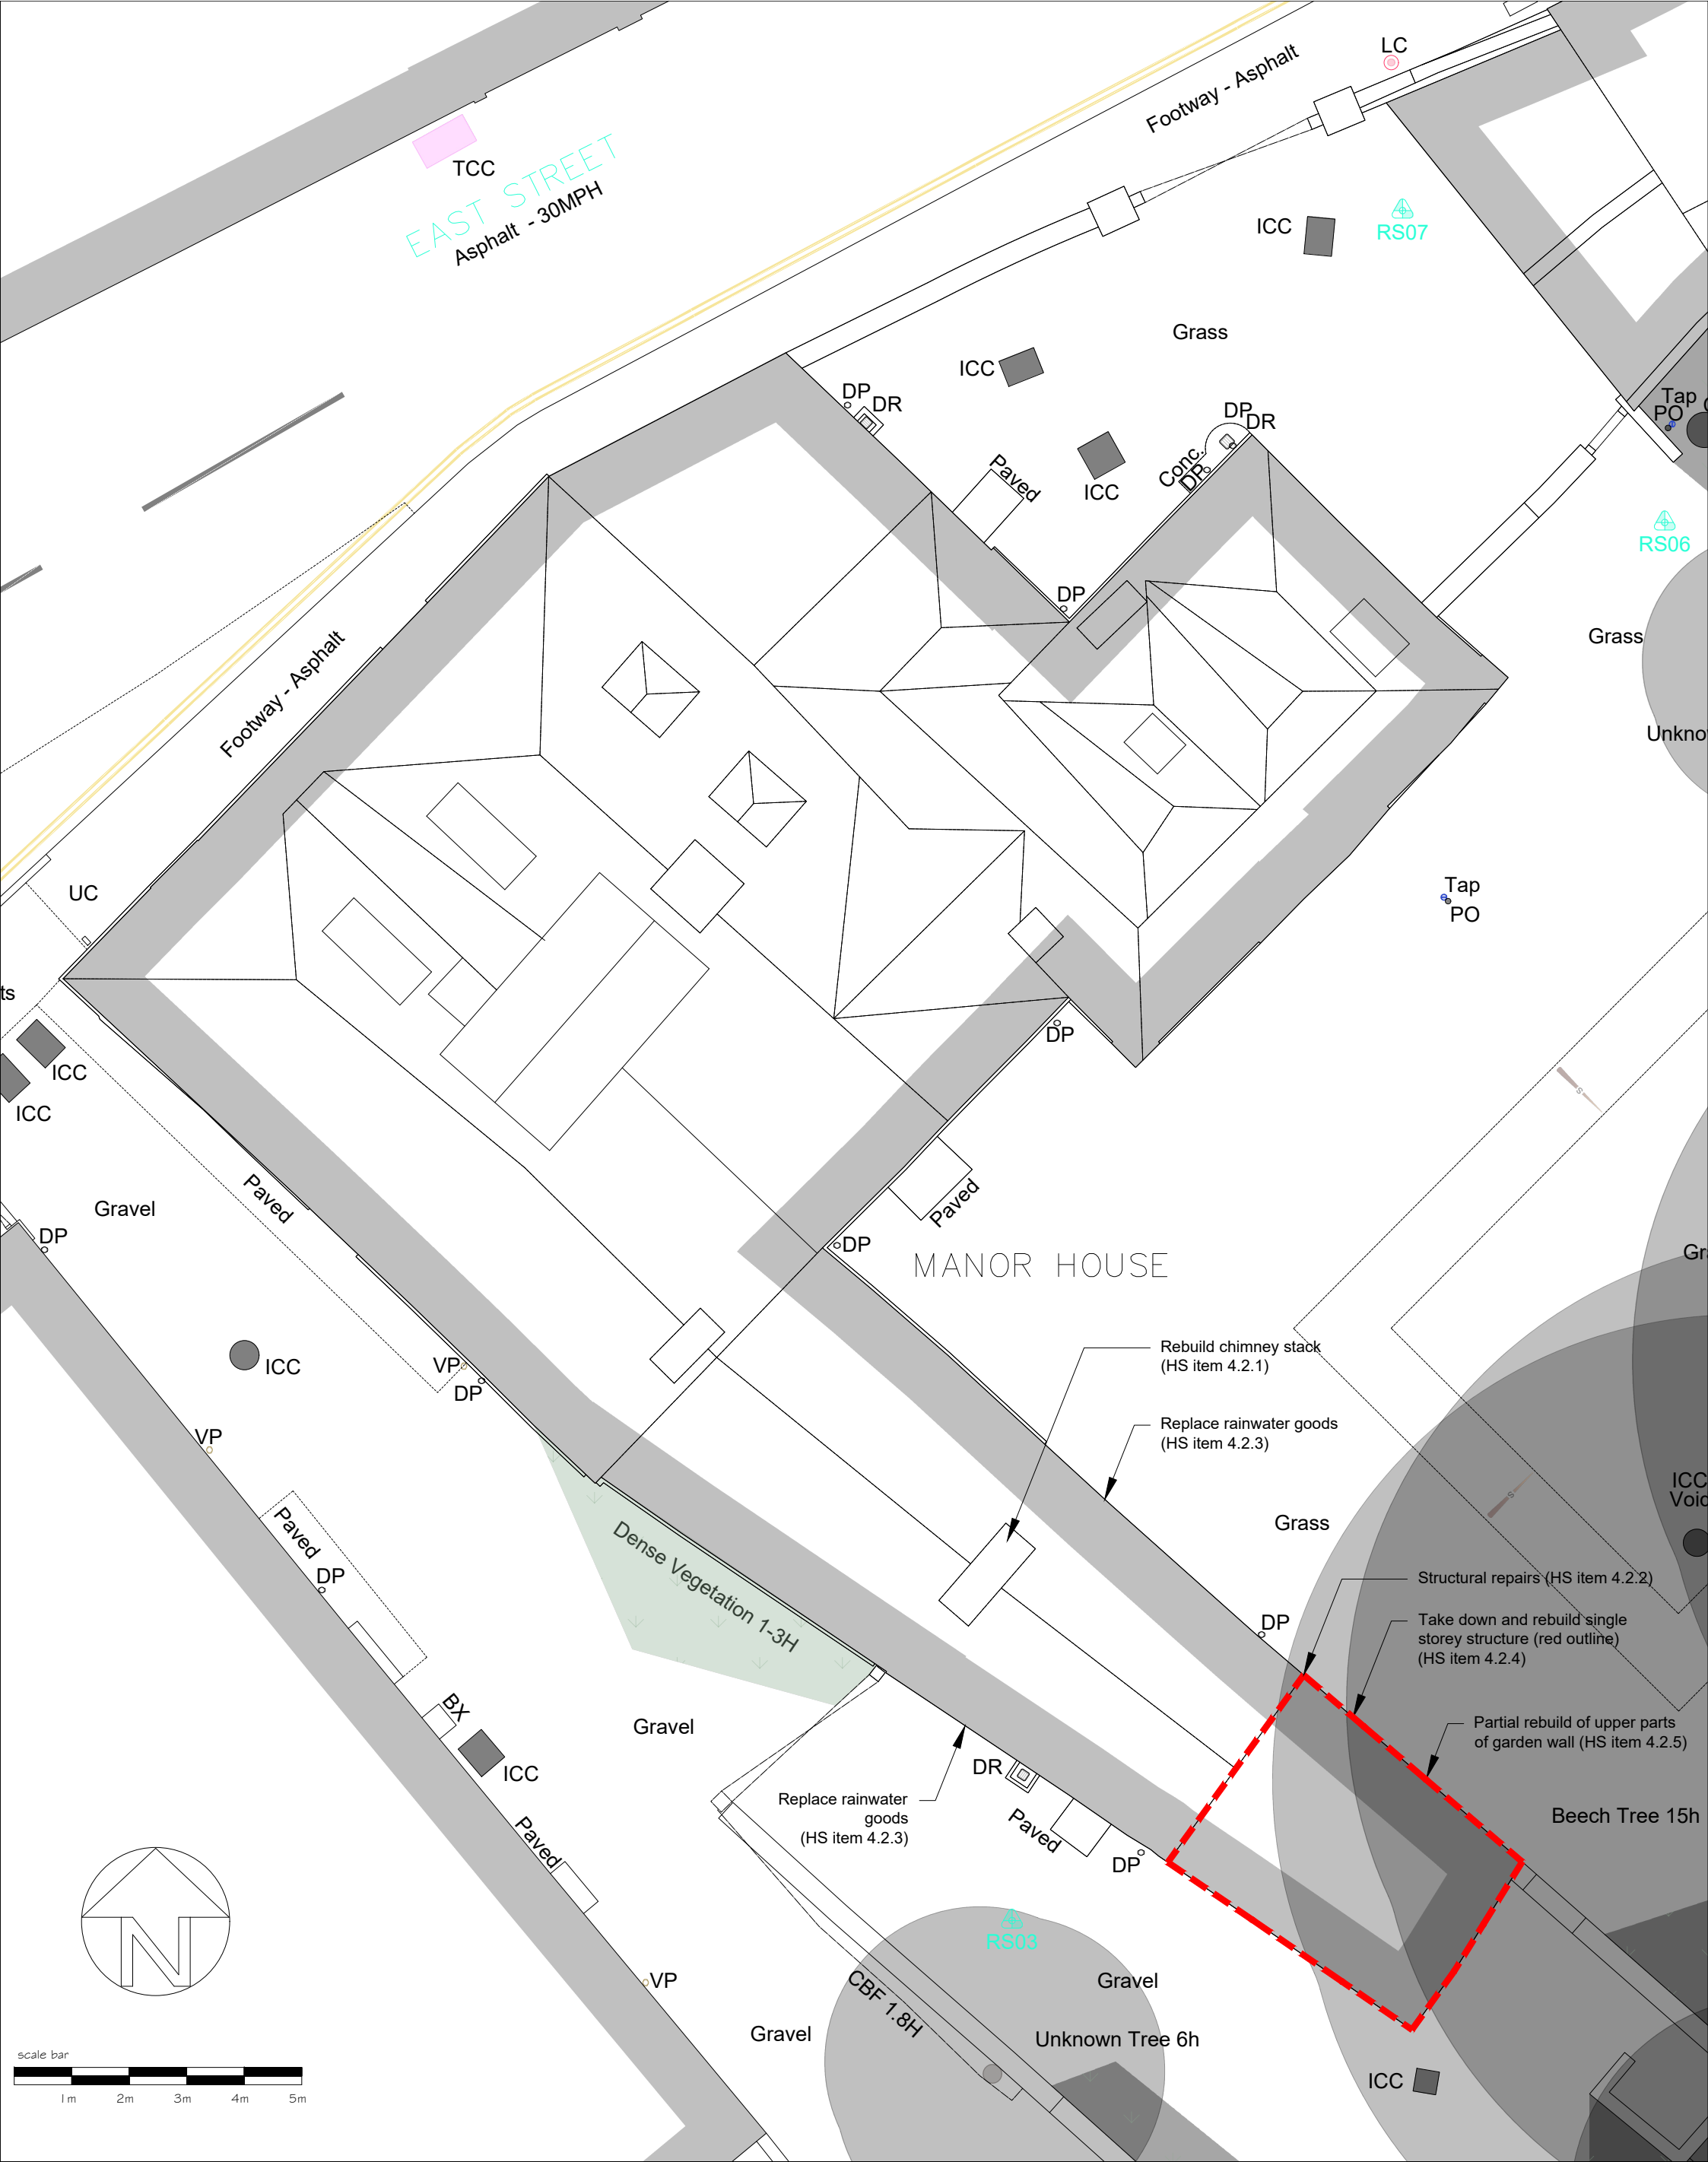

 A SOCOTEC COMPANY	SOCOTEC UK Building Pathology and Heritage Netley House, Gomshall, Surrey, GU5 9QA Tel: 01483 203221 Email: ei@handr.co.uk Web: www.handr.co.uk © Copyright Hutton+Rostron 2026	Project The Manor House, East Street, Crowland, PETERBOROUGH PE6 0EN	Drawing Title Proposed roof plan	Scale 1:100 @ A3	Notes Original survey undertaken by Rigour Surveys, rigoursurveys.com, 01603558213 Drawing produced for the purposes of obtaining Listed Building consent and Planning Permission only Do not scale from this drawing
		Purpose of Issue Planning	Drawing Number 438-44.P81	Date June 2026	