



PROPOSED FRONT ELEVATION (EAST)
SCALE: 1:100

PROPOSED SIDE ELEVATION (NORTH)
SCALE: 1:100




PROPOSED REAR ELEVATION (WEST)
SCALE: 1:100




PROPOSED SIDE ELEVATION (SOUTH)
SCALE: 1:100

- ### FINISHES LEGEND
- | | |
|---|--|
|  | ROOF FINISH TO MATCH EXISTING DWELLING |
|  | BRICKWORK TO MATCH EXISTING DWELLING |
|  | PROPOSED STONE COLOUR CLADDING AT FIRST FLOOR |
|  | PROPOSED WHITE COLOUR RENDER AT GROUND FLOOR |
|  | DARK GREY UPVC WINDOWS AND DOORS TO MATCH EXISTING DWELLING |
|  | WHITE UPVC GUTTERS, DOWNPIPES AND FASCIA BOARDS TO MATCH EXISTING DWELLING |


NOTES
ALL PROPOSED FLOOR LEVELS AND SITE
LEVELS TO MATCH EXISTING LEVELS/HEIGHTS
UNLESS STATED OTHERWISE. ALL LEVELS
ABOVE THE GROUND LEVEL WILL MATCH
EXISTING

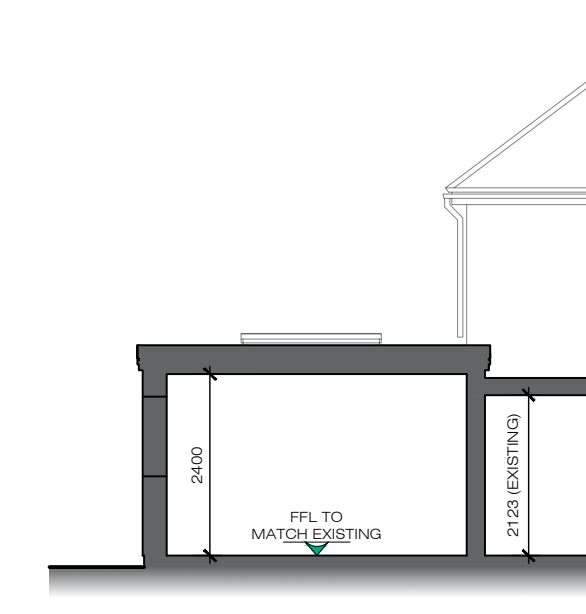



TYPICAL SECTION A
SCALE: 1:100

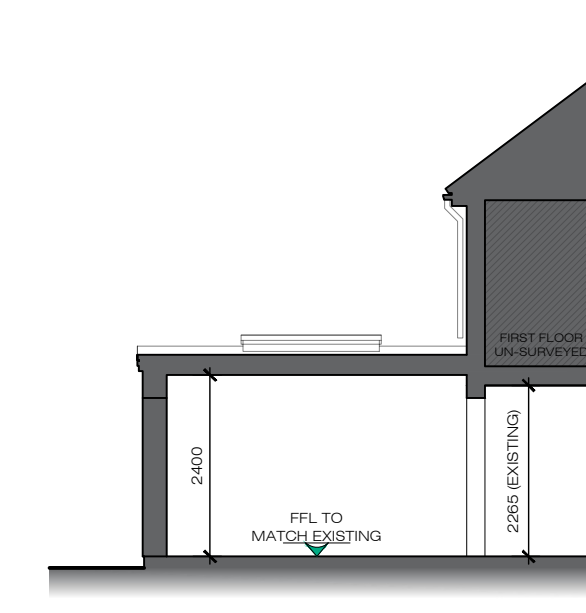

TYPICAL SECTION E
SCALE: 1:100

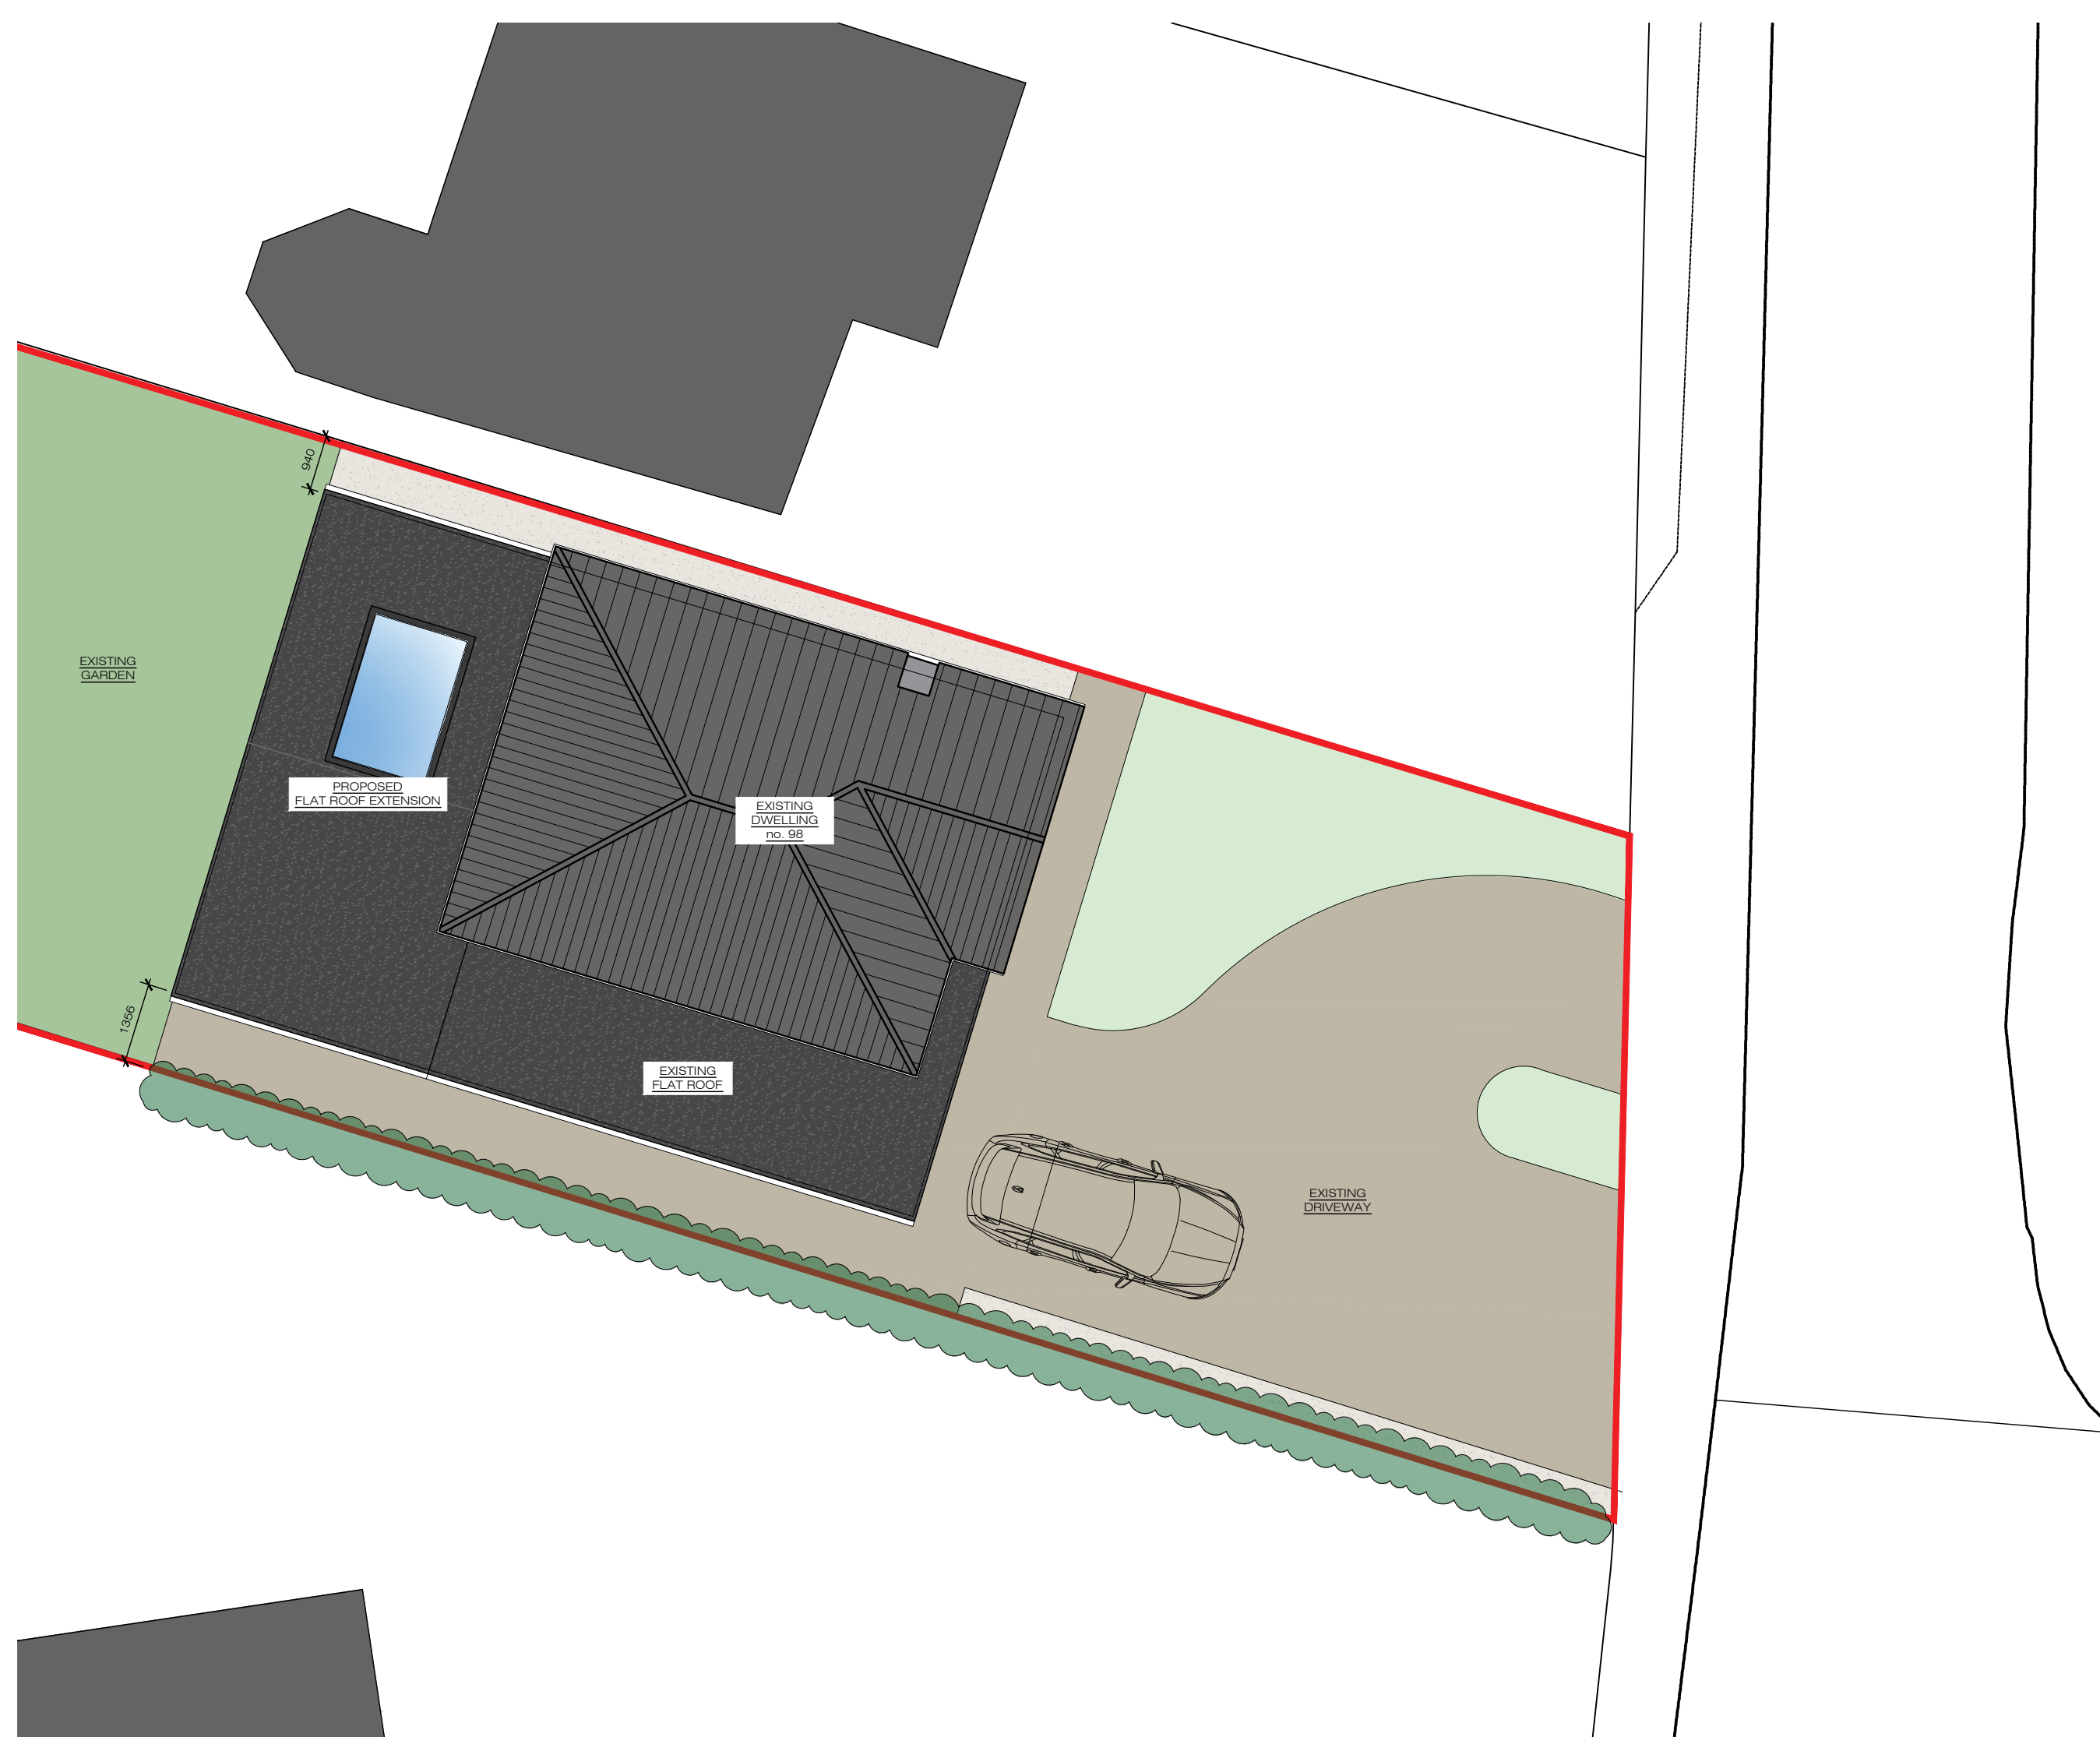

PROPOSED SITE PLAN
SCALE: 1:100

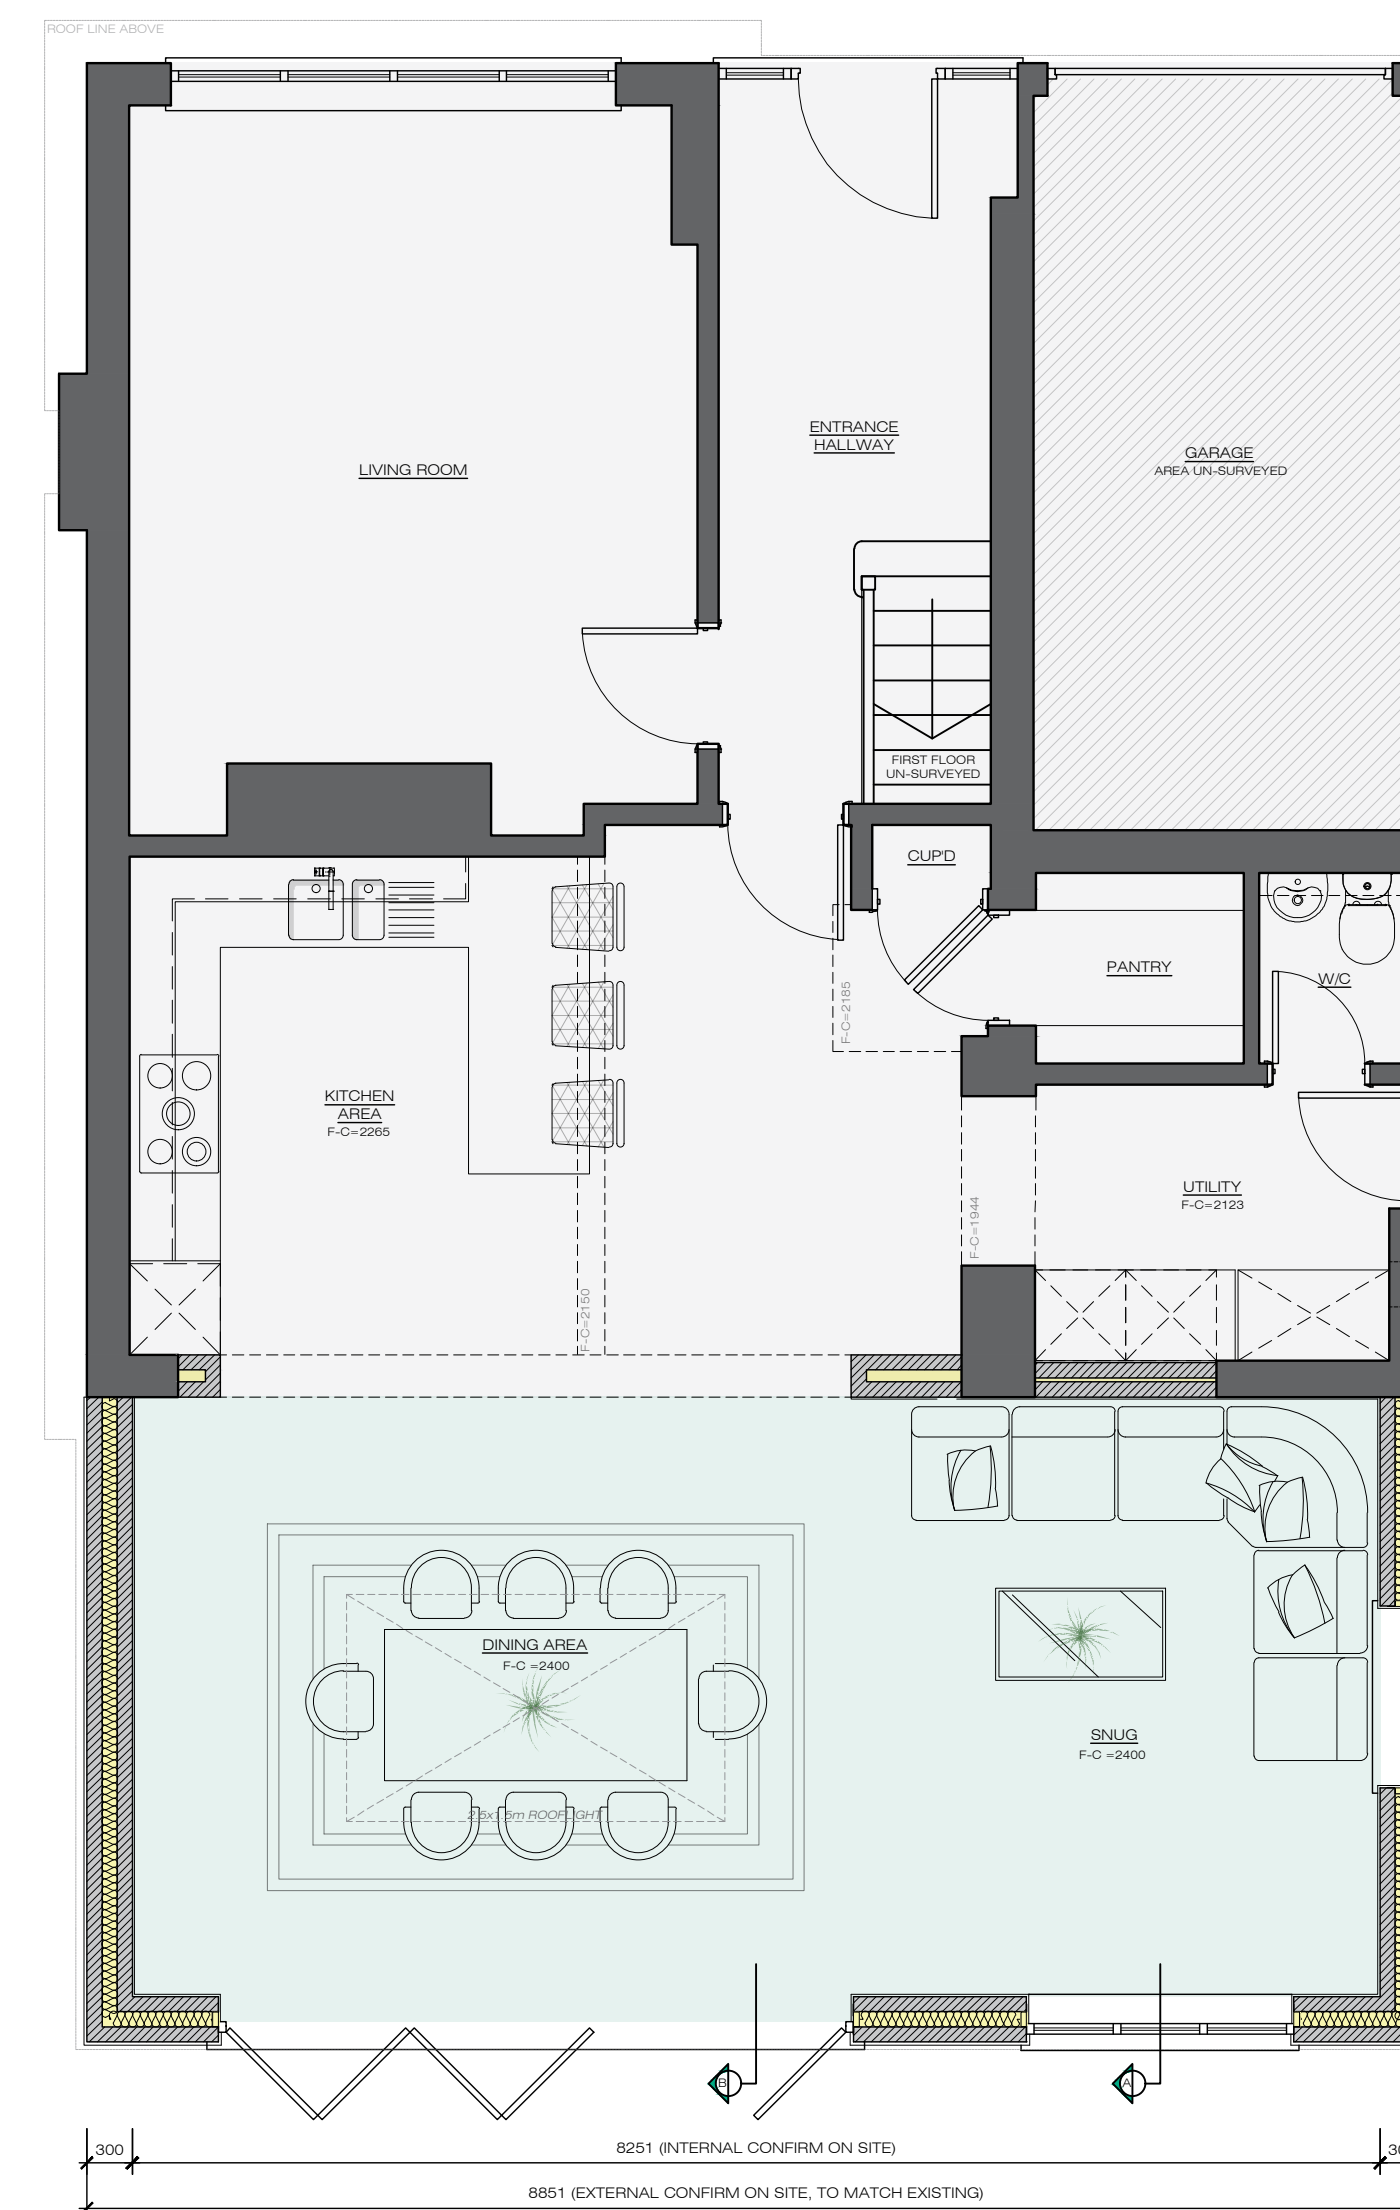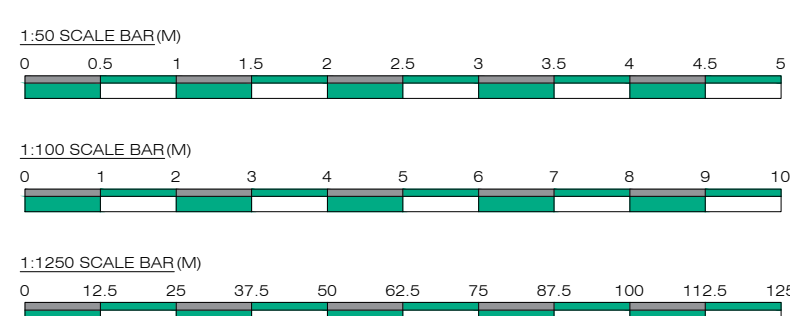

PROPOSED GROUND FLOOR PLAN
SCALE: 1:50

REF:	DATE:	DESCRIPTION:
REVISIONS AS ABOVE		
DRAWING STATUS:		
PLANNING		
		
T: 01945 429175 E: STUDIO@JKNIGHTDESIGN.COM W: WWW.JKNIGHTDESIGN.COM		21 OLD CHURCH ROAD TERRINGTON ST JOHN WISBECH, NORFOLK, PE14 7XU
CLIENT INFORMATION:		
MR & MRS LAWLOR 96 NORTH STREET CROWLANDS PETERBOROUGH PE6 0EF		
PROJECT TITLE:		
SINGLE STOREY REAR EXTENSION		
DRAWING INFORMATION:		
PROPOSED PLANS, ELEVATIONS AND SITE PLAN		
SCALE:	DATE:	DRAWN BY:
AS STATED @ A1	JULY 2024	SJW
DRAWING REFERENCE:		REVISION:
24034-PL002		
CHECKED / ISSUED BY:	DATE:	