



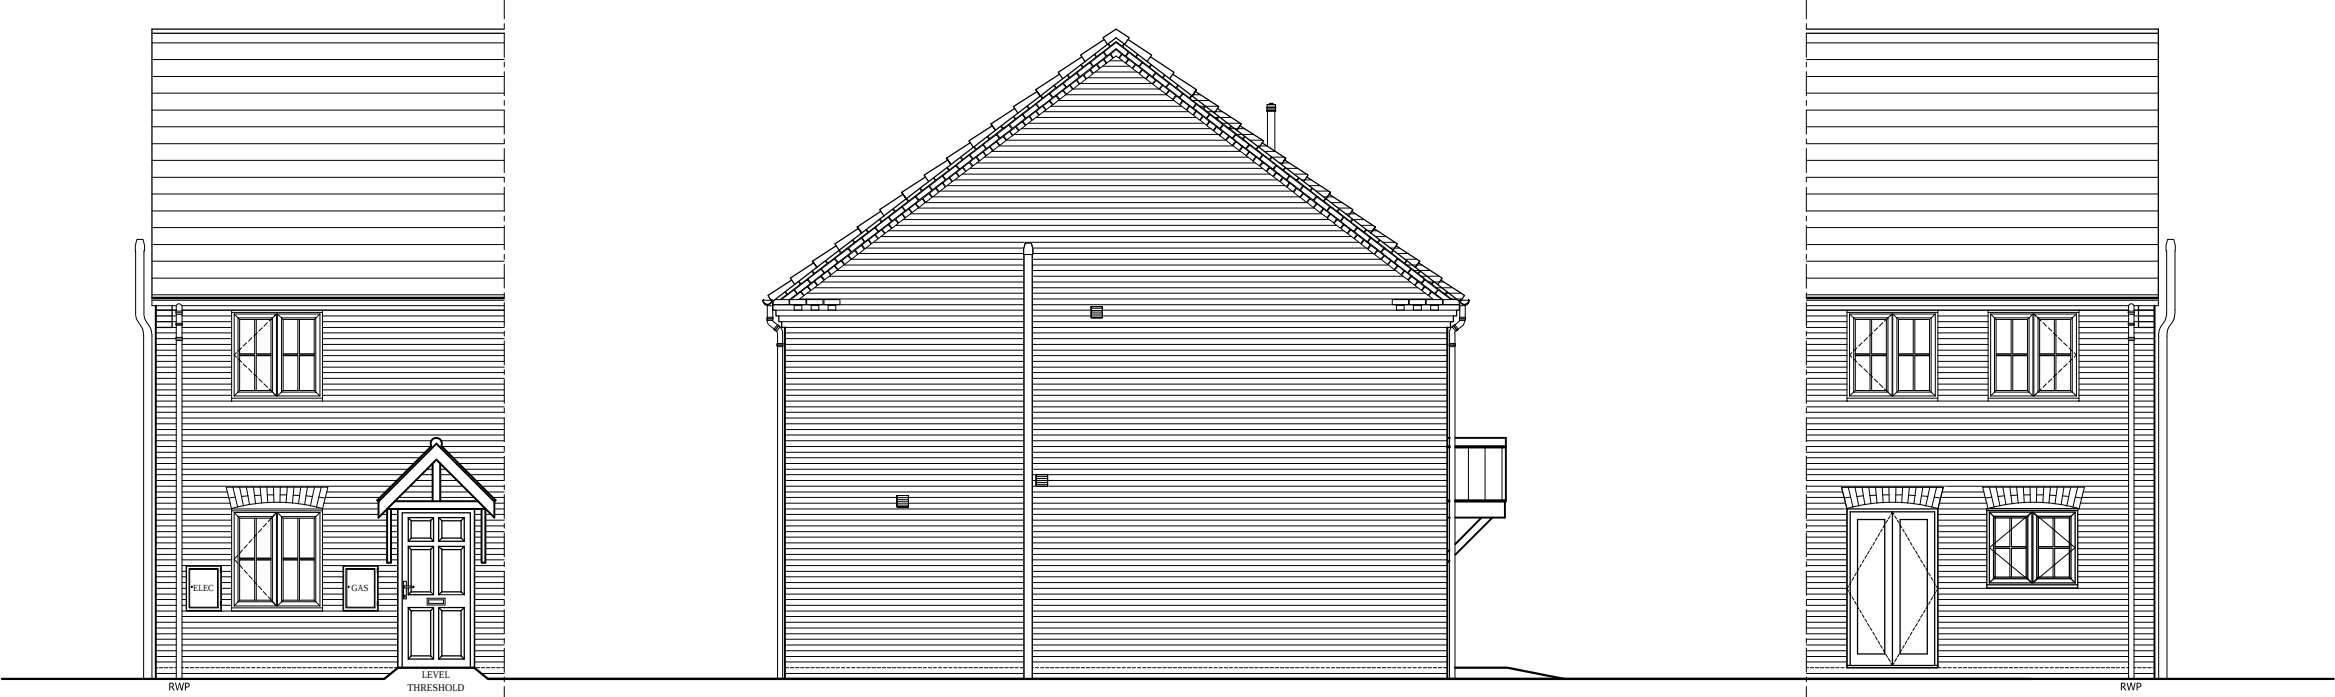


FRONT ELEVATION

SIDE ELEVATION


REAR ELEVATION

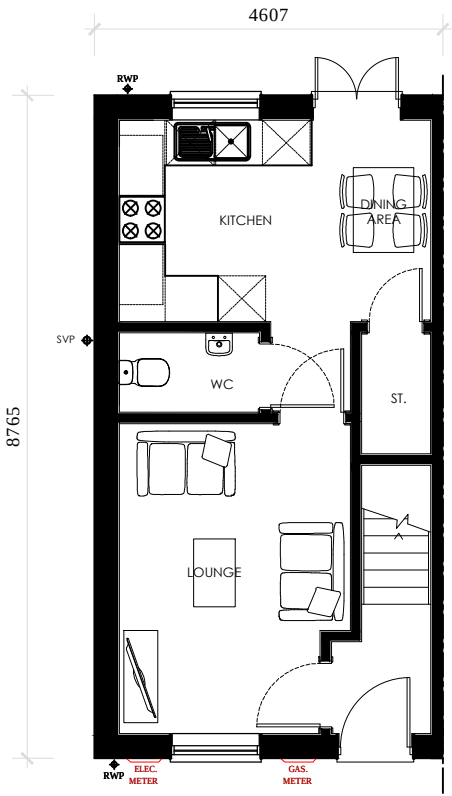

GROUND FLOOR

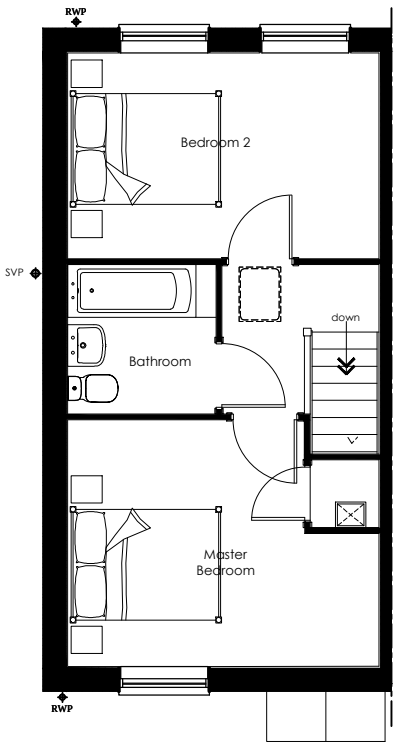

FIRST FLOOR

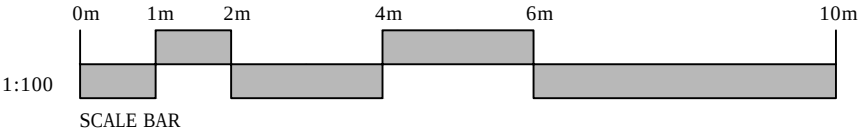

Rev.	Date	Description

ASHWOOD HOMES

1 Goodison Road, Lincs Gateway Business Park,
Spalding, Lincs, PE12 6FY T: 01406 490590

PROJECT:	Proposed Residential Development at Crowland, Joyce
HOUSE TYPE:	A732-100 (732sq ft)
DRAWING:	DESIGN SHEET
SCALE:	1:100@A3
DATE:	09.04.2018
DRAWING No:	100-A732-001