




FRONT ELEVATION




SIDE ELEVATION




REAR ELEVATION

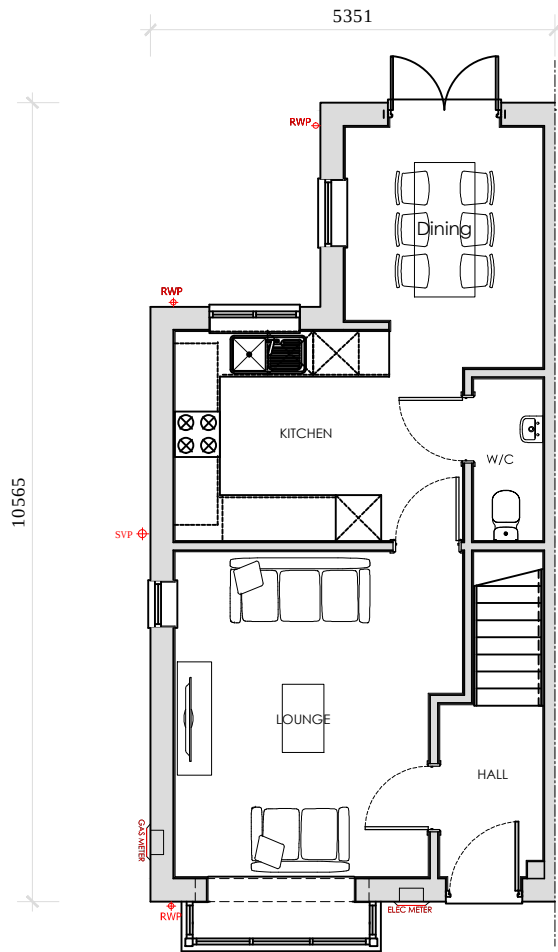

GROUND FLOOR

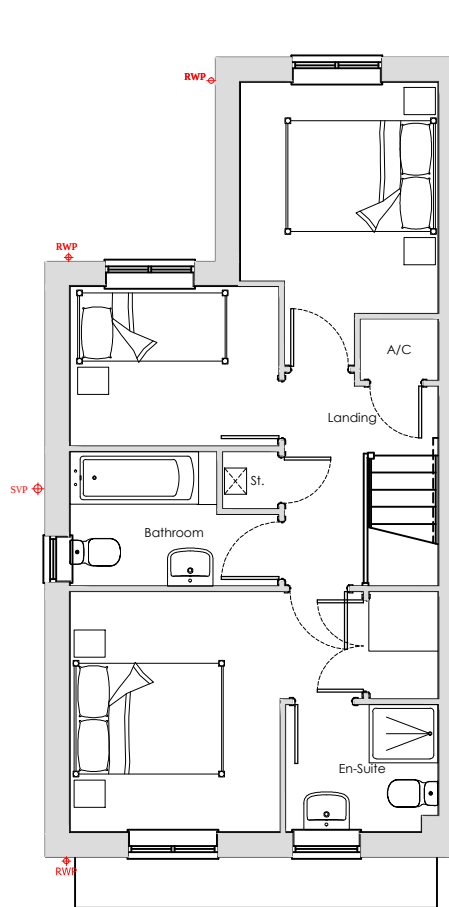

FIRST FLOOR

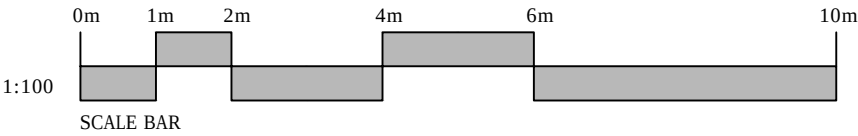

Rev.	Date	Description



1 Goodison Road, Lincs Gateway Business Park,
Spalding, Lincs, PE12 6FY T: 01406 490590

PROJECT:
Proposed Residential
Development at
Crowland, Joyce

HOUSE TYPE:
AVON
(910sq ft)

DRAWING:
DESIGN SHEET

SCALE: 1:100@A3 DRAWN: MII
DATE: 09.04.2018 REVISION: -
DRAWING No: 100-AV-001