





FRONT ELEVATION

SIDE ELEVATION


REAR ELEVATION

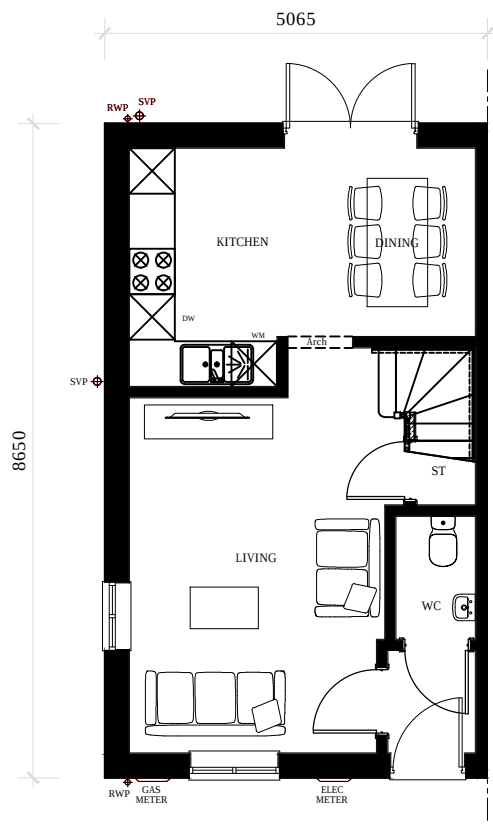

GROUND FLOOR

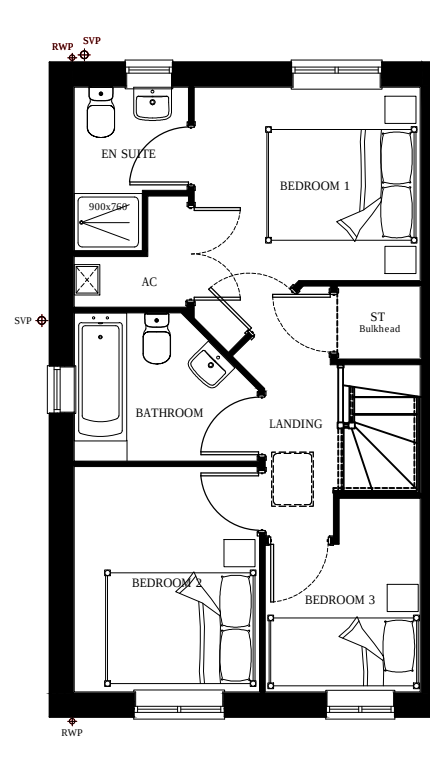

FIRST FLOOR

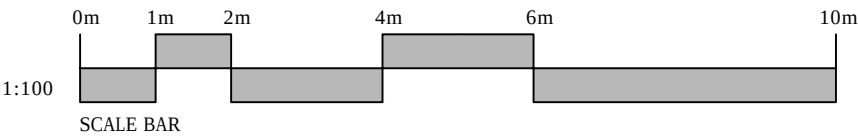

Rev.	Date	Description



1 Goodison Road, Lincs Gateway Business Park,
Spalding, Lincs, PE12 6FY T: 01406 490590

PROJECT:
Proposed Residential
Development at
Crowland, Joyce

HOUSE TYPE:
CLYDE
(783sq ft)

DRAWING:
DESIGN SHEET

SCALE: 1:100@A3
DATE: 09.04.2018
DRAWING No: 100-CLY-001

DRAWN: MII
REVISION: -