


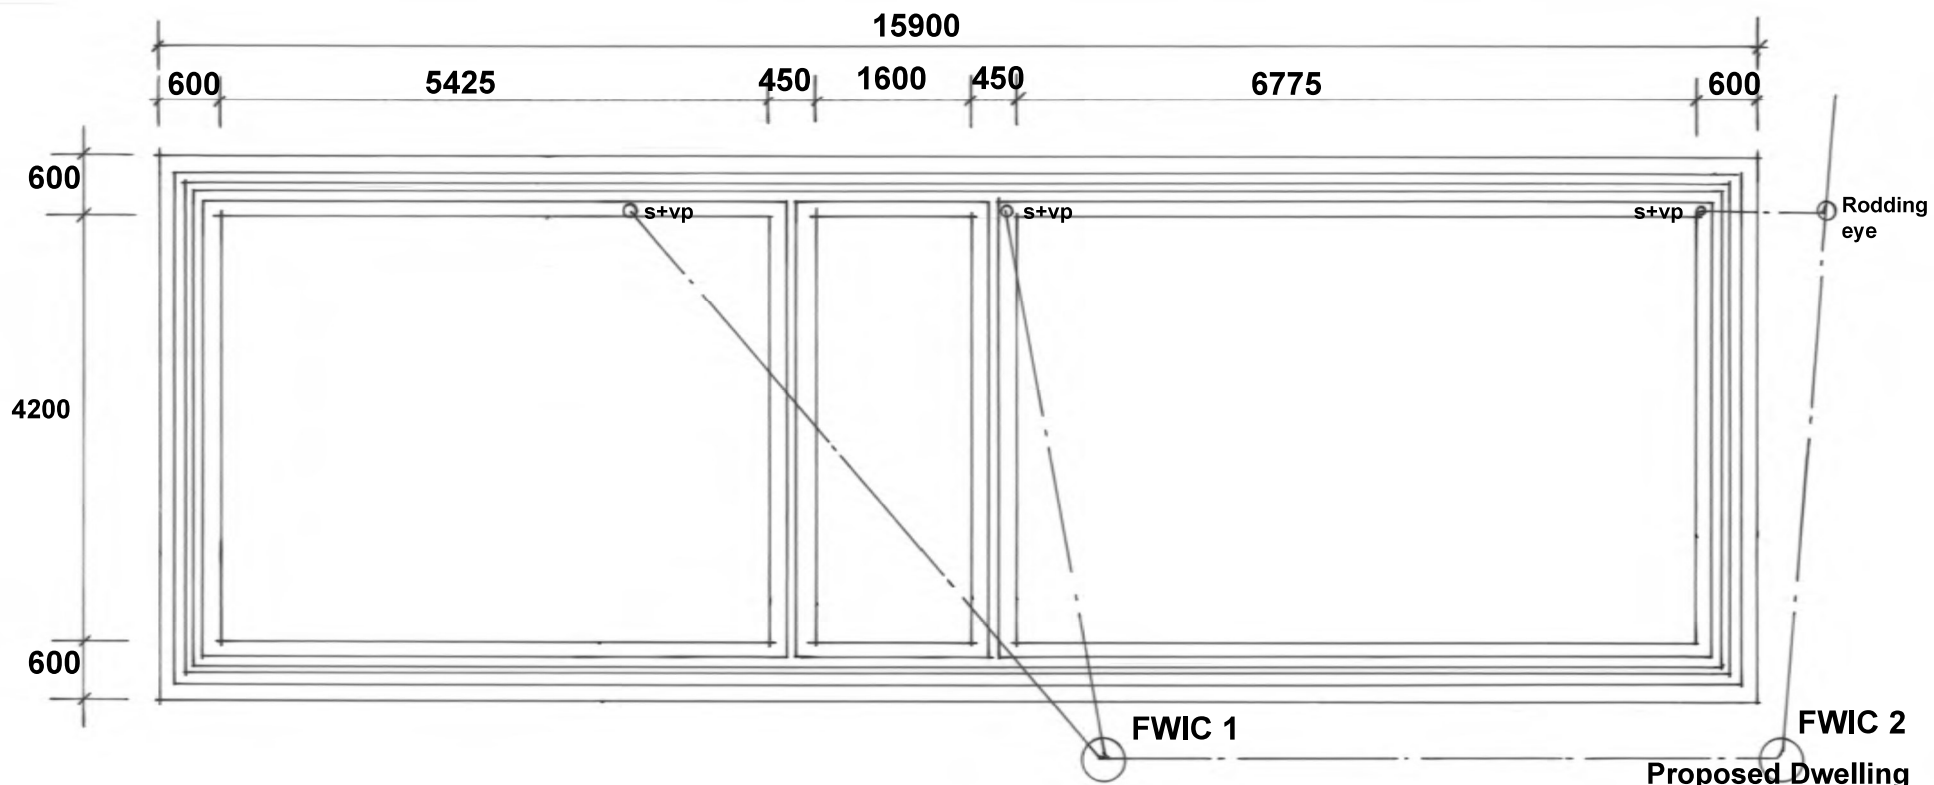

Foundation Plan

Proposed Dwelling
Land to Rear of
21 South Street
Crowland
for L Johnson

Foundation Plan

Scale 1:50 @ A3

Drawing No. 2055:11

H A Architectural Services