


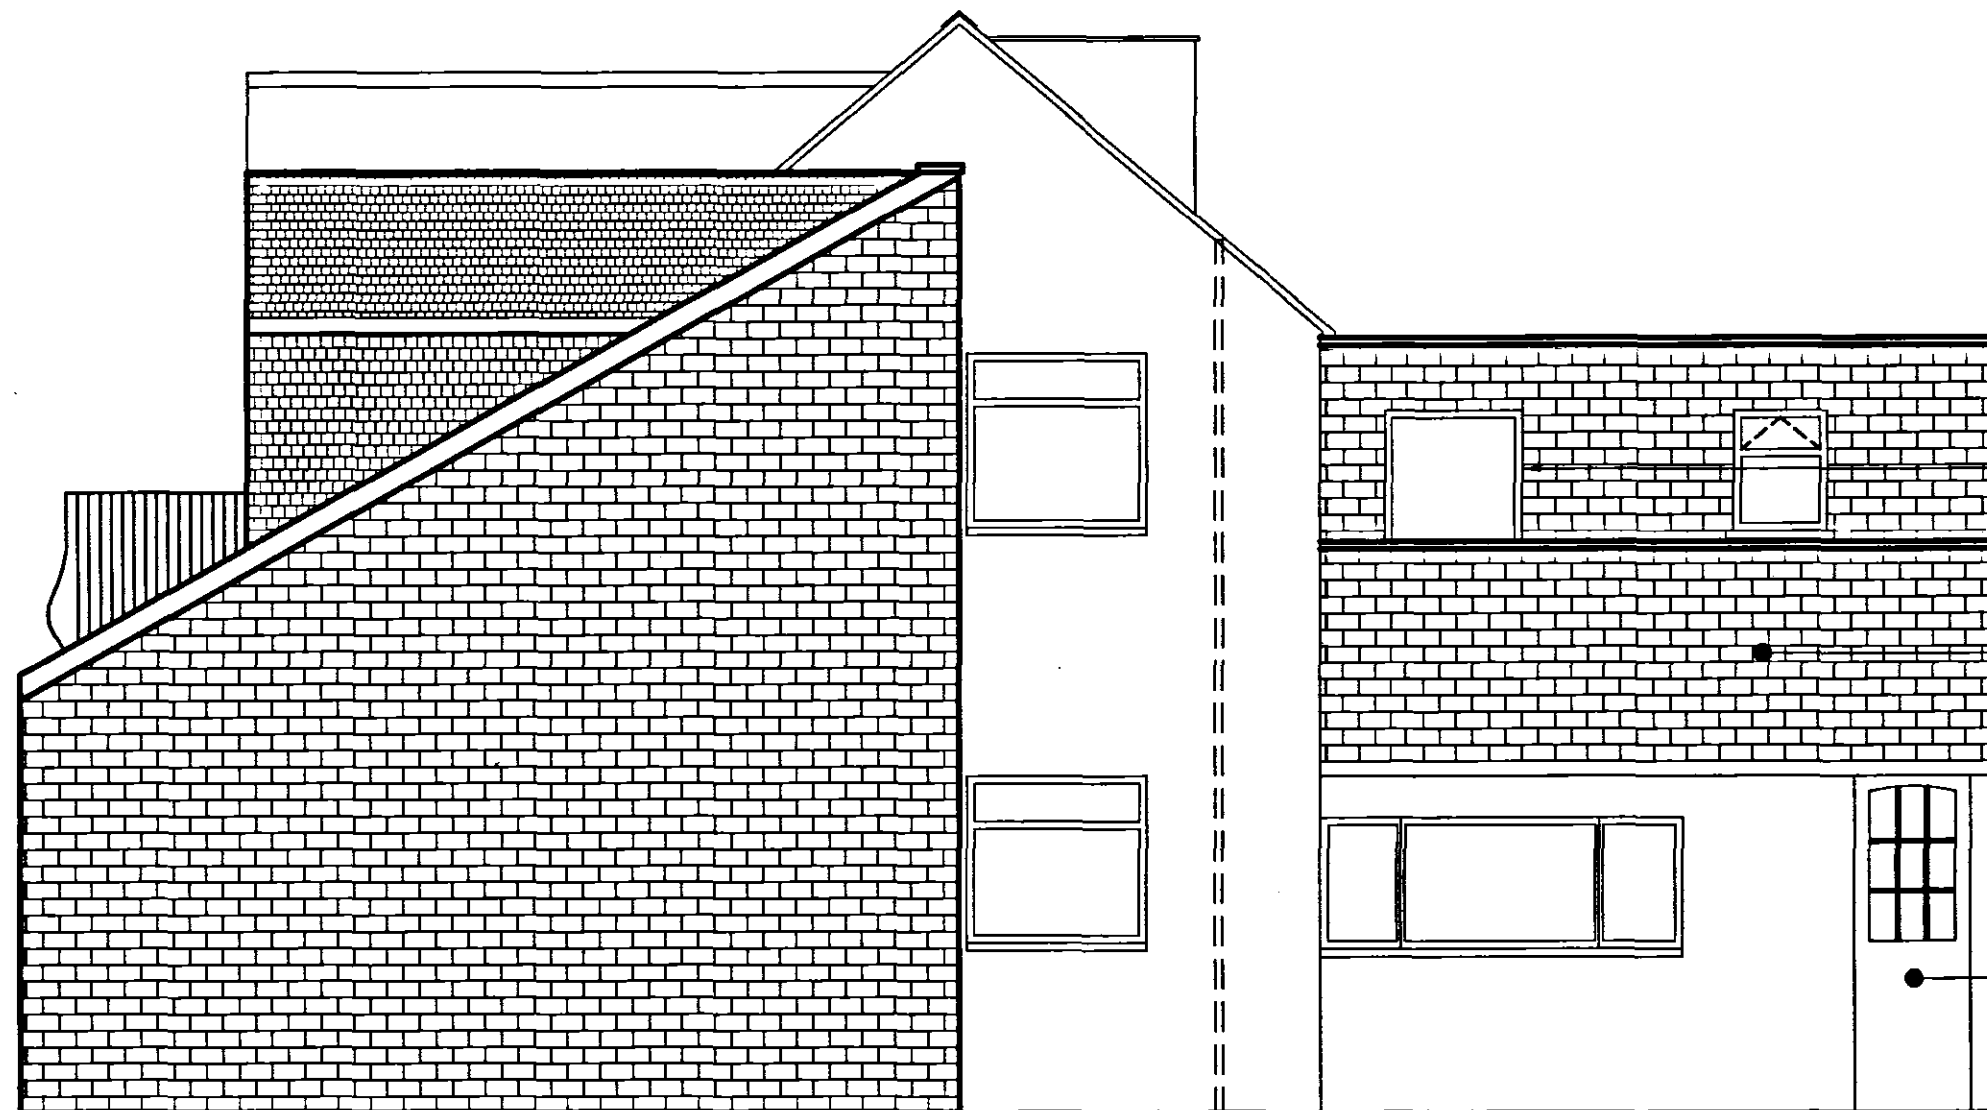

PROPOSED WINDOW TO BE
REPLACED WITH OUTWARD
OPENING DOOR TO FLAT ROOF
AREA.

EXTERNAL FACE OF EXISTING
STRUCTURE TO BE BUILT UP TO
PROVIDE 1200mm PARAPET WALL
AROUND FLAT ROOF AREA.

EXTERNAL DOORWAY TO BE
BRICKED UP TO MATCH
EXISTING.

SHDC
Planning & Development
17 AUG 2005
Ref: 0677/04

EAST ELEVATION

AMENDED PLAN

Ref. A1

Revisions					
Rev	By	Date	Aprvd	Description	
A	DF	08/05		EXISTING PITCH ROOF REPLACED WITH FLAT	
Designed	DF/AH	05/2004	Eng. Chk		
Drawn	DF/AH	05/2004	Approved		

Project

Mr & Mrs G. V. Minton
44 Postland Road
Crowland

Title

PROPOSED
EAST ELEVATION

T.J. Designs
D. Finbow 07939 283936

Scale

1:50

Drawing No

TJ/GM04/05

Rev.

A