




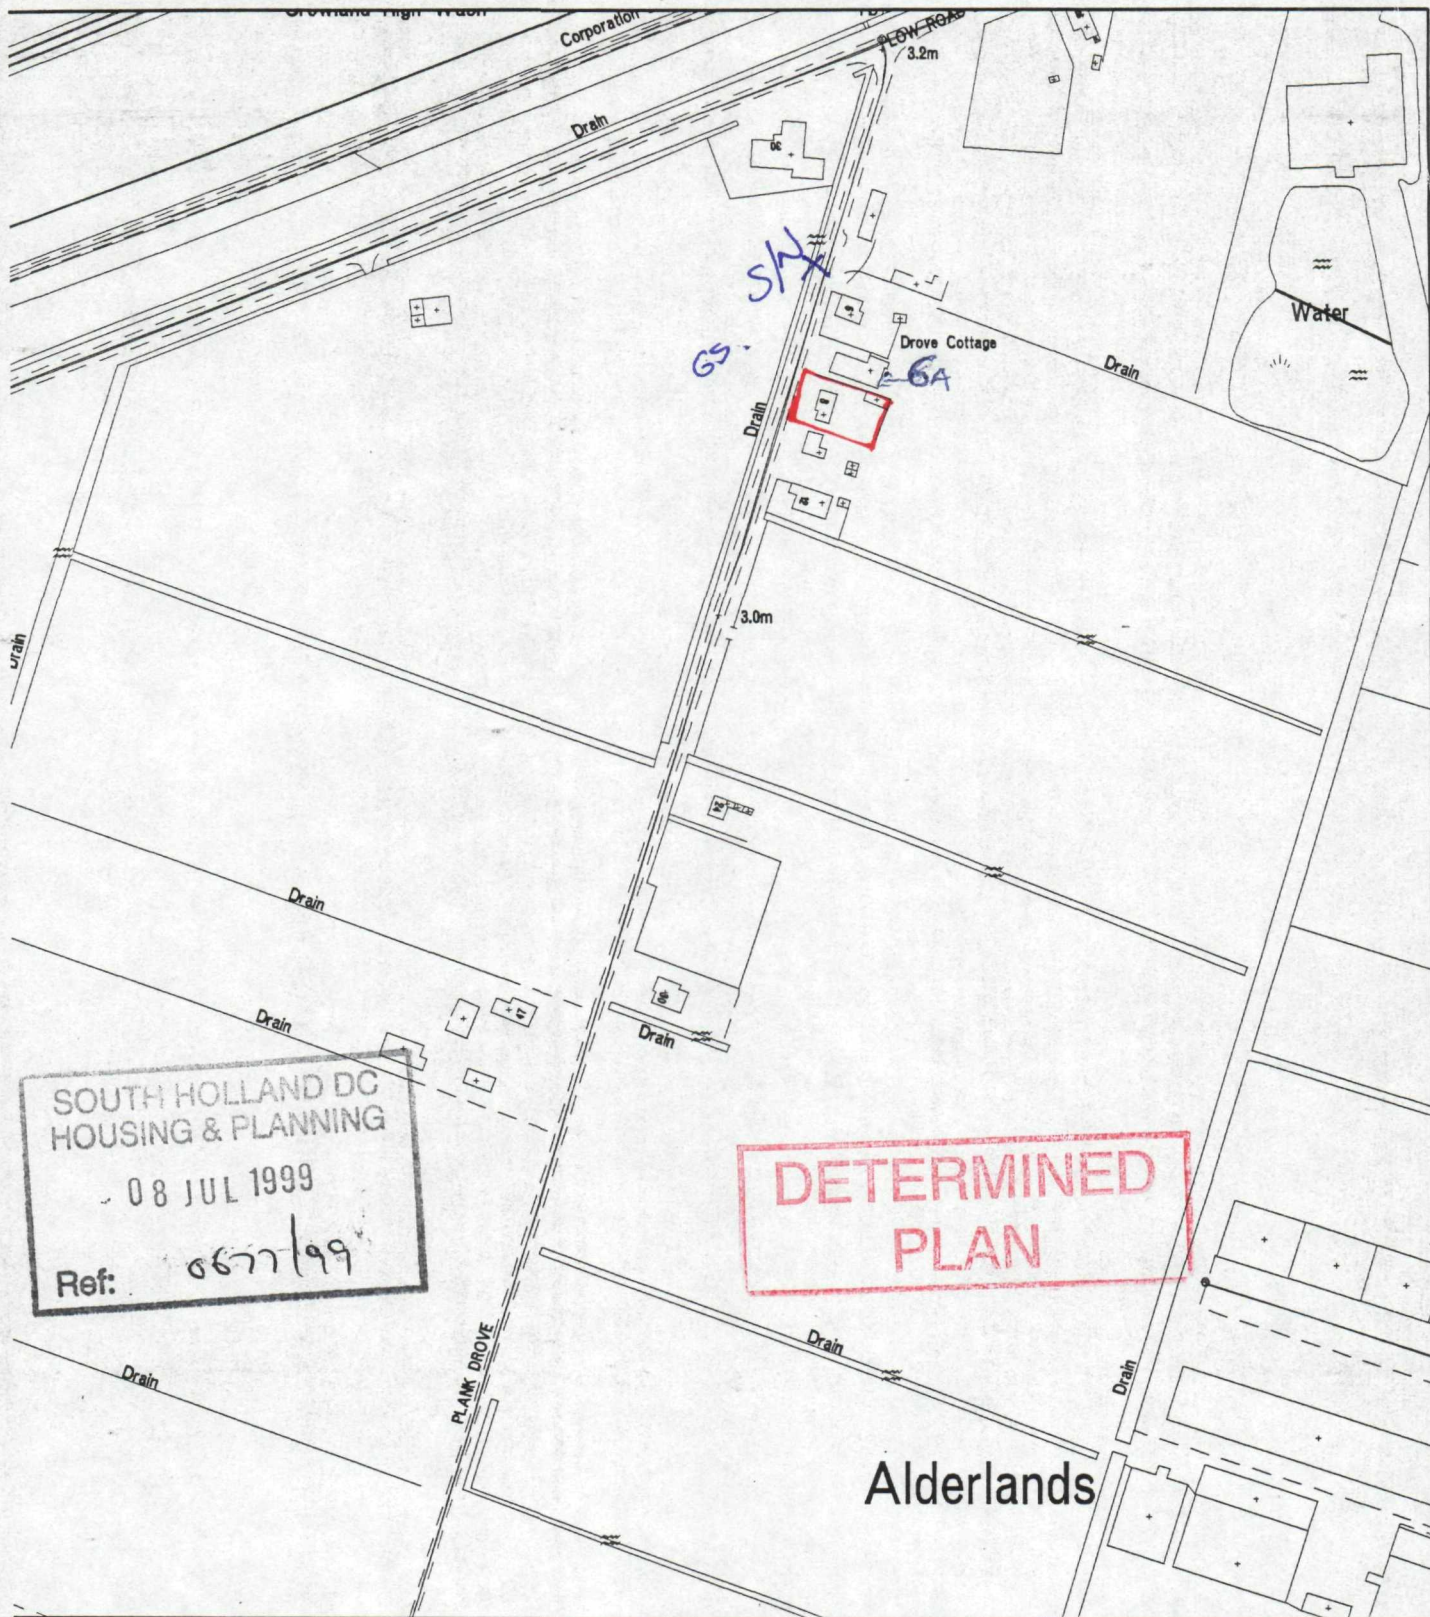


Council Offices
 Priory Road
 Spalding
 Lincolnshire
 PE11 2XE

Tel 01775 761161

This copy has been produced
 specifically for Map Return
 Scheme purposes only.
 No further copies may be made

 

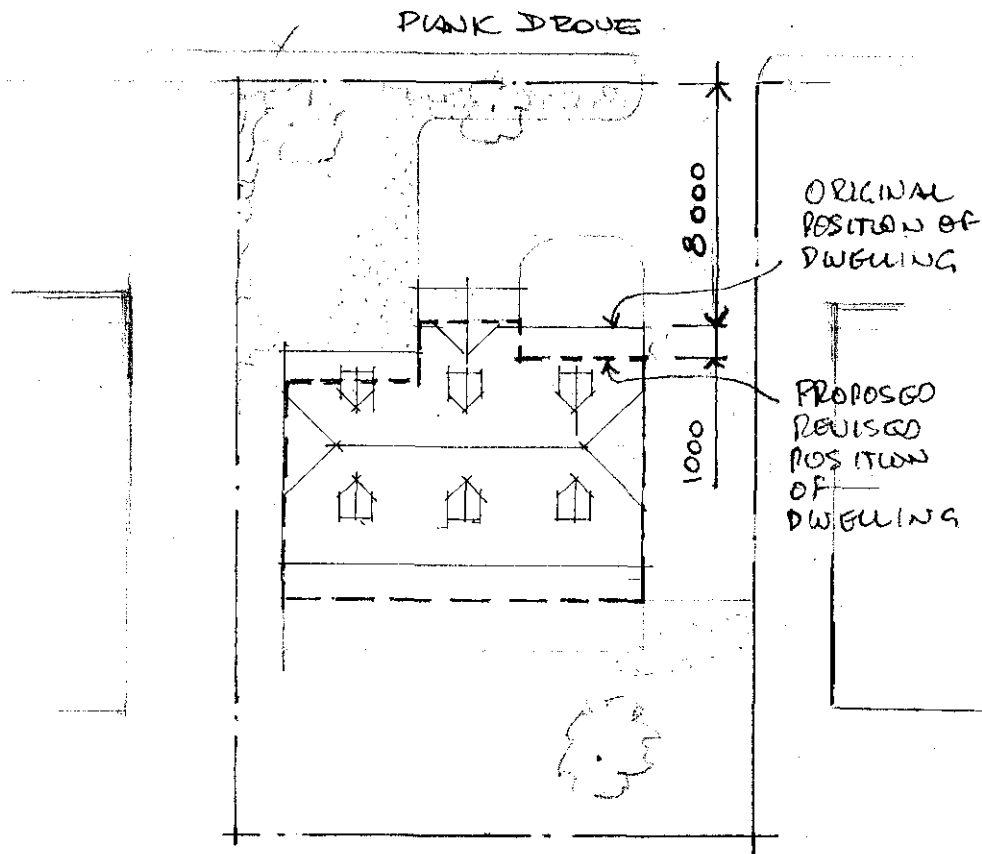 


SOUTH HOLLAND CC
HOUSING & PLANNING
13 JUL 2000
Ref: 677/99

AMENDED PLAN
Ref. A/1

Proposed Dwelling
At 8 Plank Drove
Crowland

Site Plan

Scale. 1:250

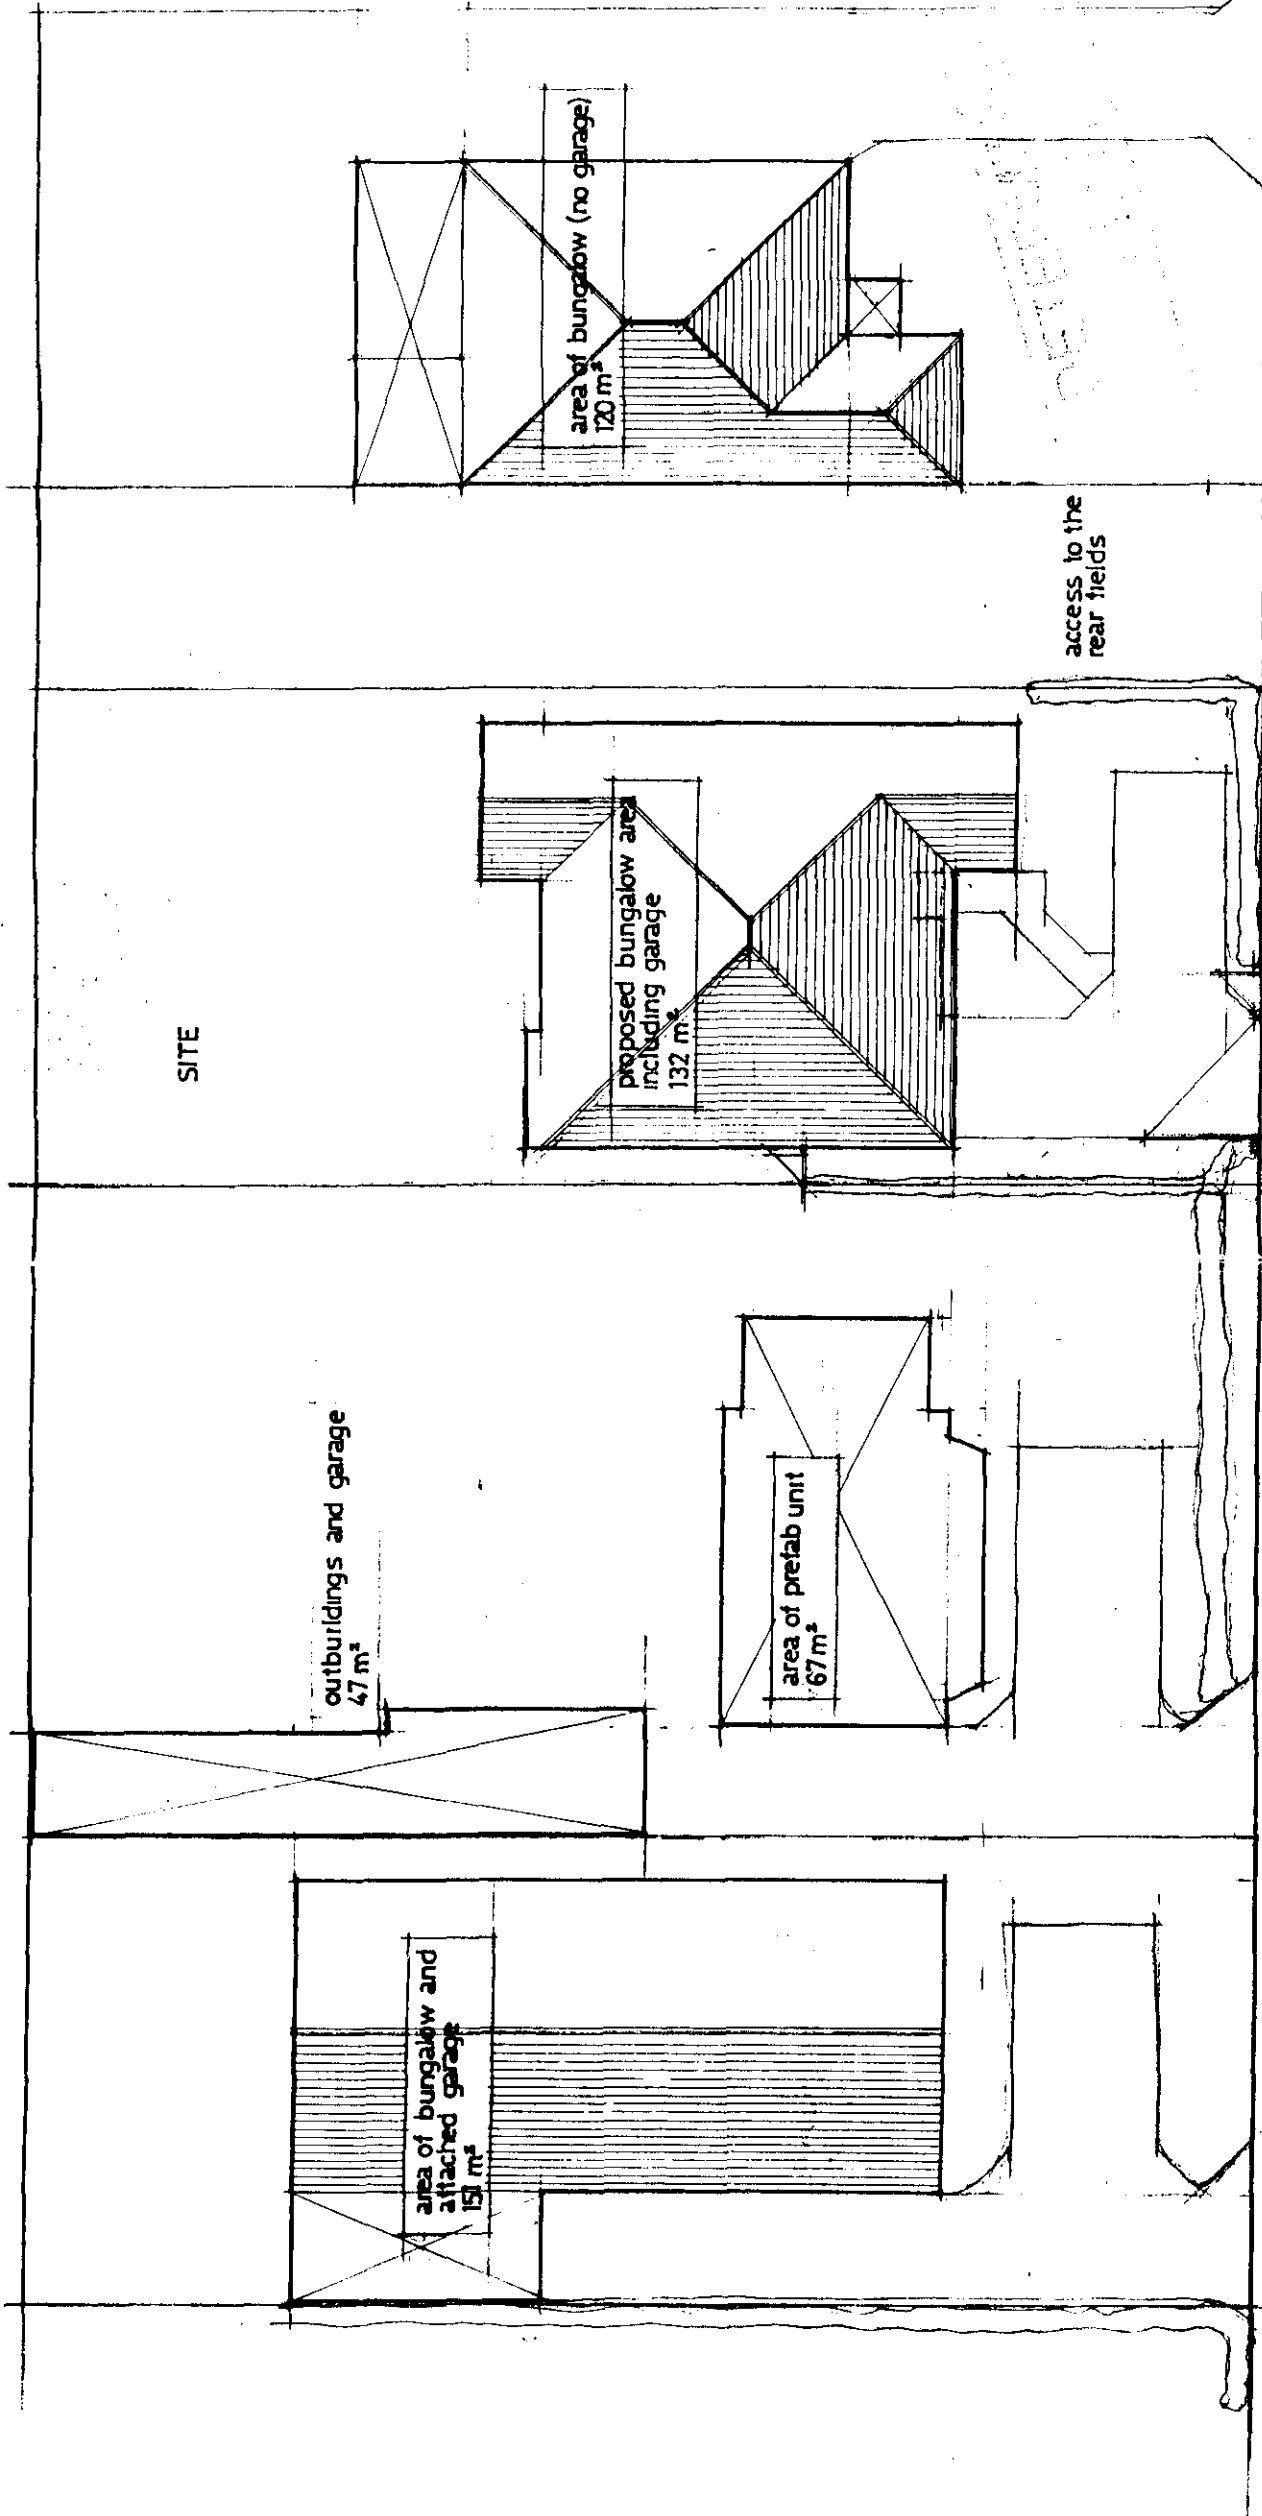

PLANK DROVE

SOUTH HOLLAND D.C.
PLAN DEPT.
19 JAN 1994
REF. 0062/94

SITE LAYOUT PLAN

Client N. PLUMB	Scale 1 200	Drawing title PROPOSED DWELLING
Job title 10 PLANK DROVE CROWLAND	Date 19 JAN 1994	91014 04