



SOUTH HOLLAND D.C.
PLAN DEPT.
19 JAN 1994
REF. 0062194

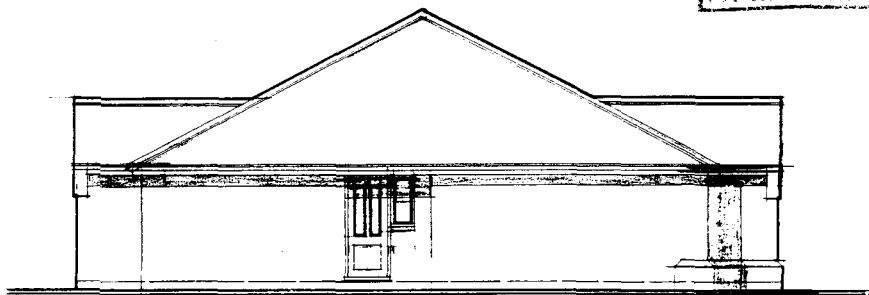

side elevation

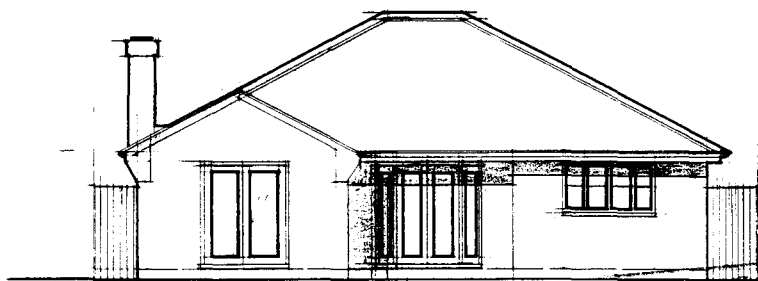


rear elevation

DEVELOPMENT
PLAN



front elevation

CHARTERED
SCALE 1:5'

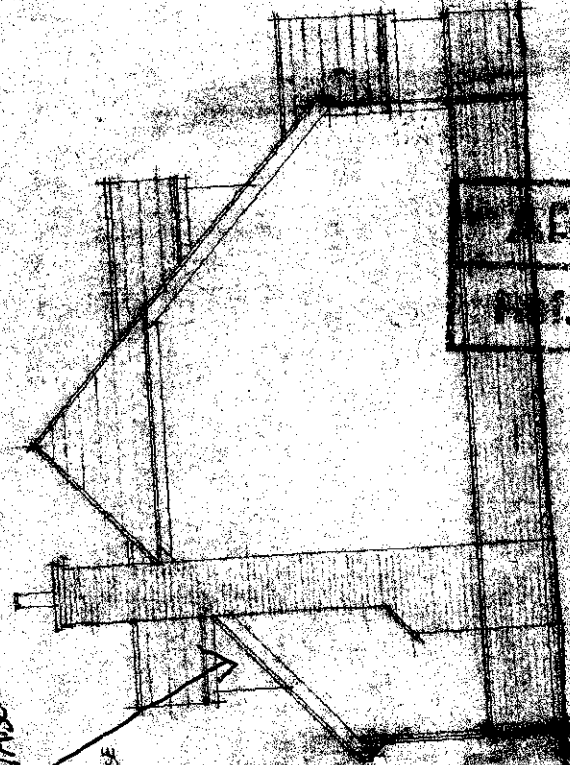

AMENDED PLAN

NO. 2

A/C

SIDE ELEVATION 2

SOUTH HOLLAND DC
HOUSING & PLANNING

SEP 6 2001

Ref: 677/99

2/1/00
1/1/00
WANEY EDGE TINSOL


REAR PORCH
BATH, KITCHEN
L.D.

REAR PORCH
BATH, KITCHEN
L.D.

REAR PORCH
BATH, KITCHEN
L.D.

REAR PORCH
BATH, KITCHEN
L.D.

REAR PORCH
BATH, KITCHEN
L.D.

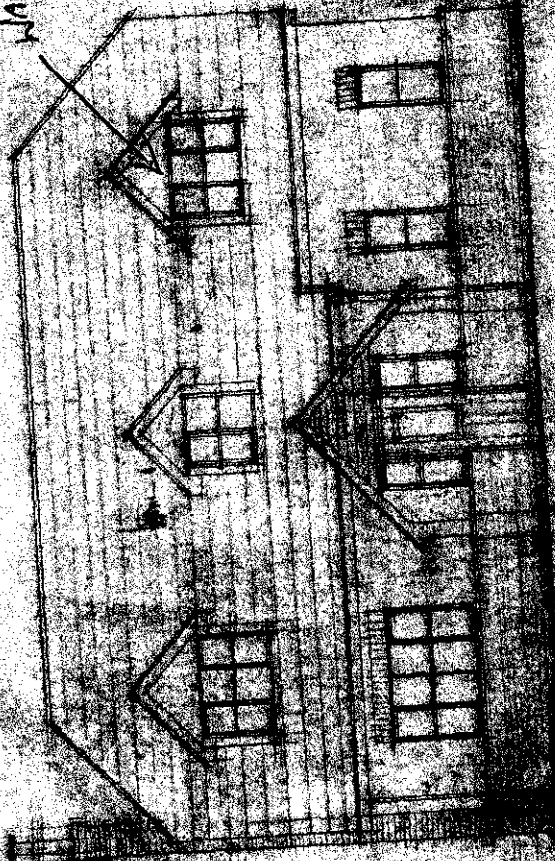

FRONT ELEVATION (NW)

B. WARNER
8. PLANK DRIVE
CROWLAND,


AMENDED PLAN

Ref. A2

SOUTH HOLLAND DC
HOUSING & PLANNING

10 AUG 2000

Ref: 0677/99.

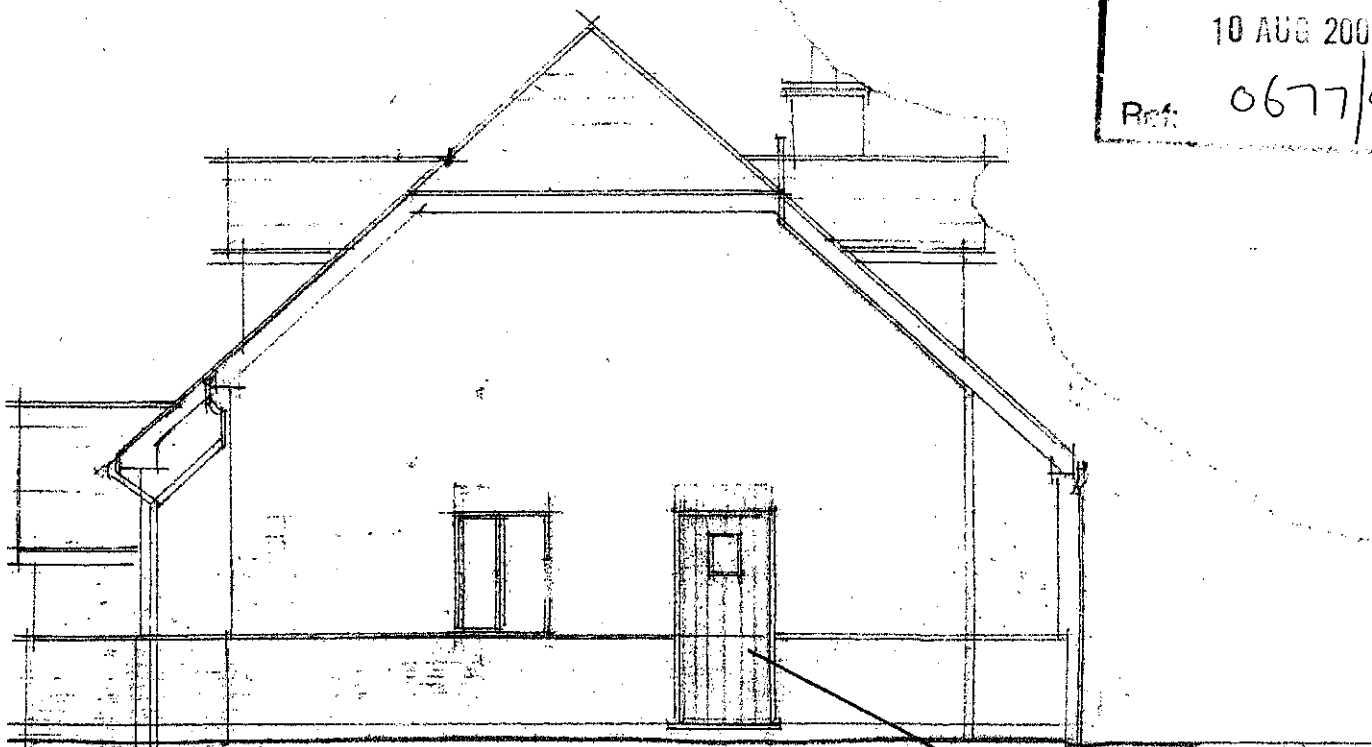

SIDE ELEVATION (S)

New Proposed
Door

F B

1425

203
E

SVP1

Former
Hood

2640

Replace Window
915 with Door


AMENDED PLAN

Ref. A2

SOUTH HOLLAND DC
HOUSING & PLANNING

10 AUG 2000

Ref: 0677199

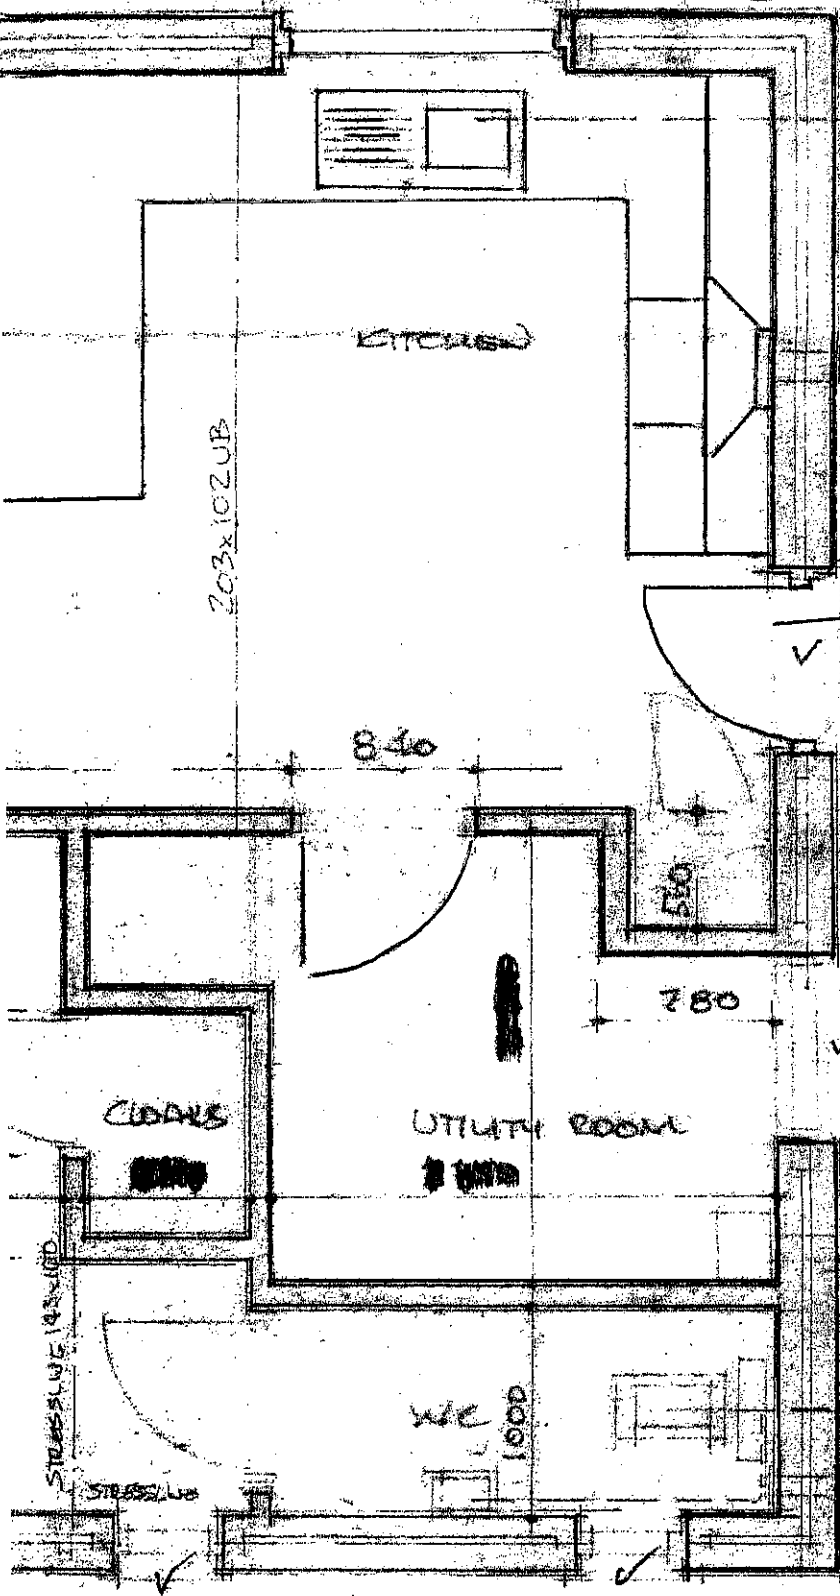

B. WARE
8. PARK DRIVE
CEOLAND

1415

REP

PROPOSED DWELLING
 1108 PLANK DRIVE
 CROWLAND
 Scale 1:50 1:100

DETERMINED
 PLAN




FRONT ELEVATION (W)


SIDE ELEVATION (N)

REAR ELEVATION (E)

SIDE ELEVATION (S)

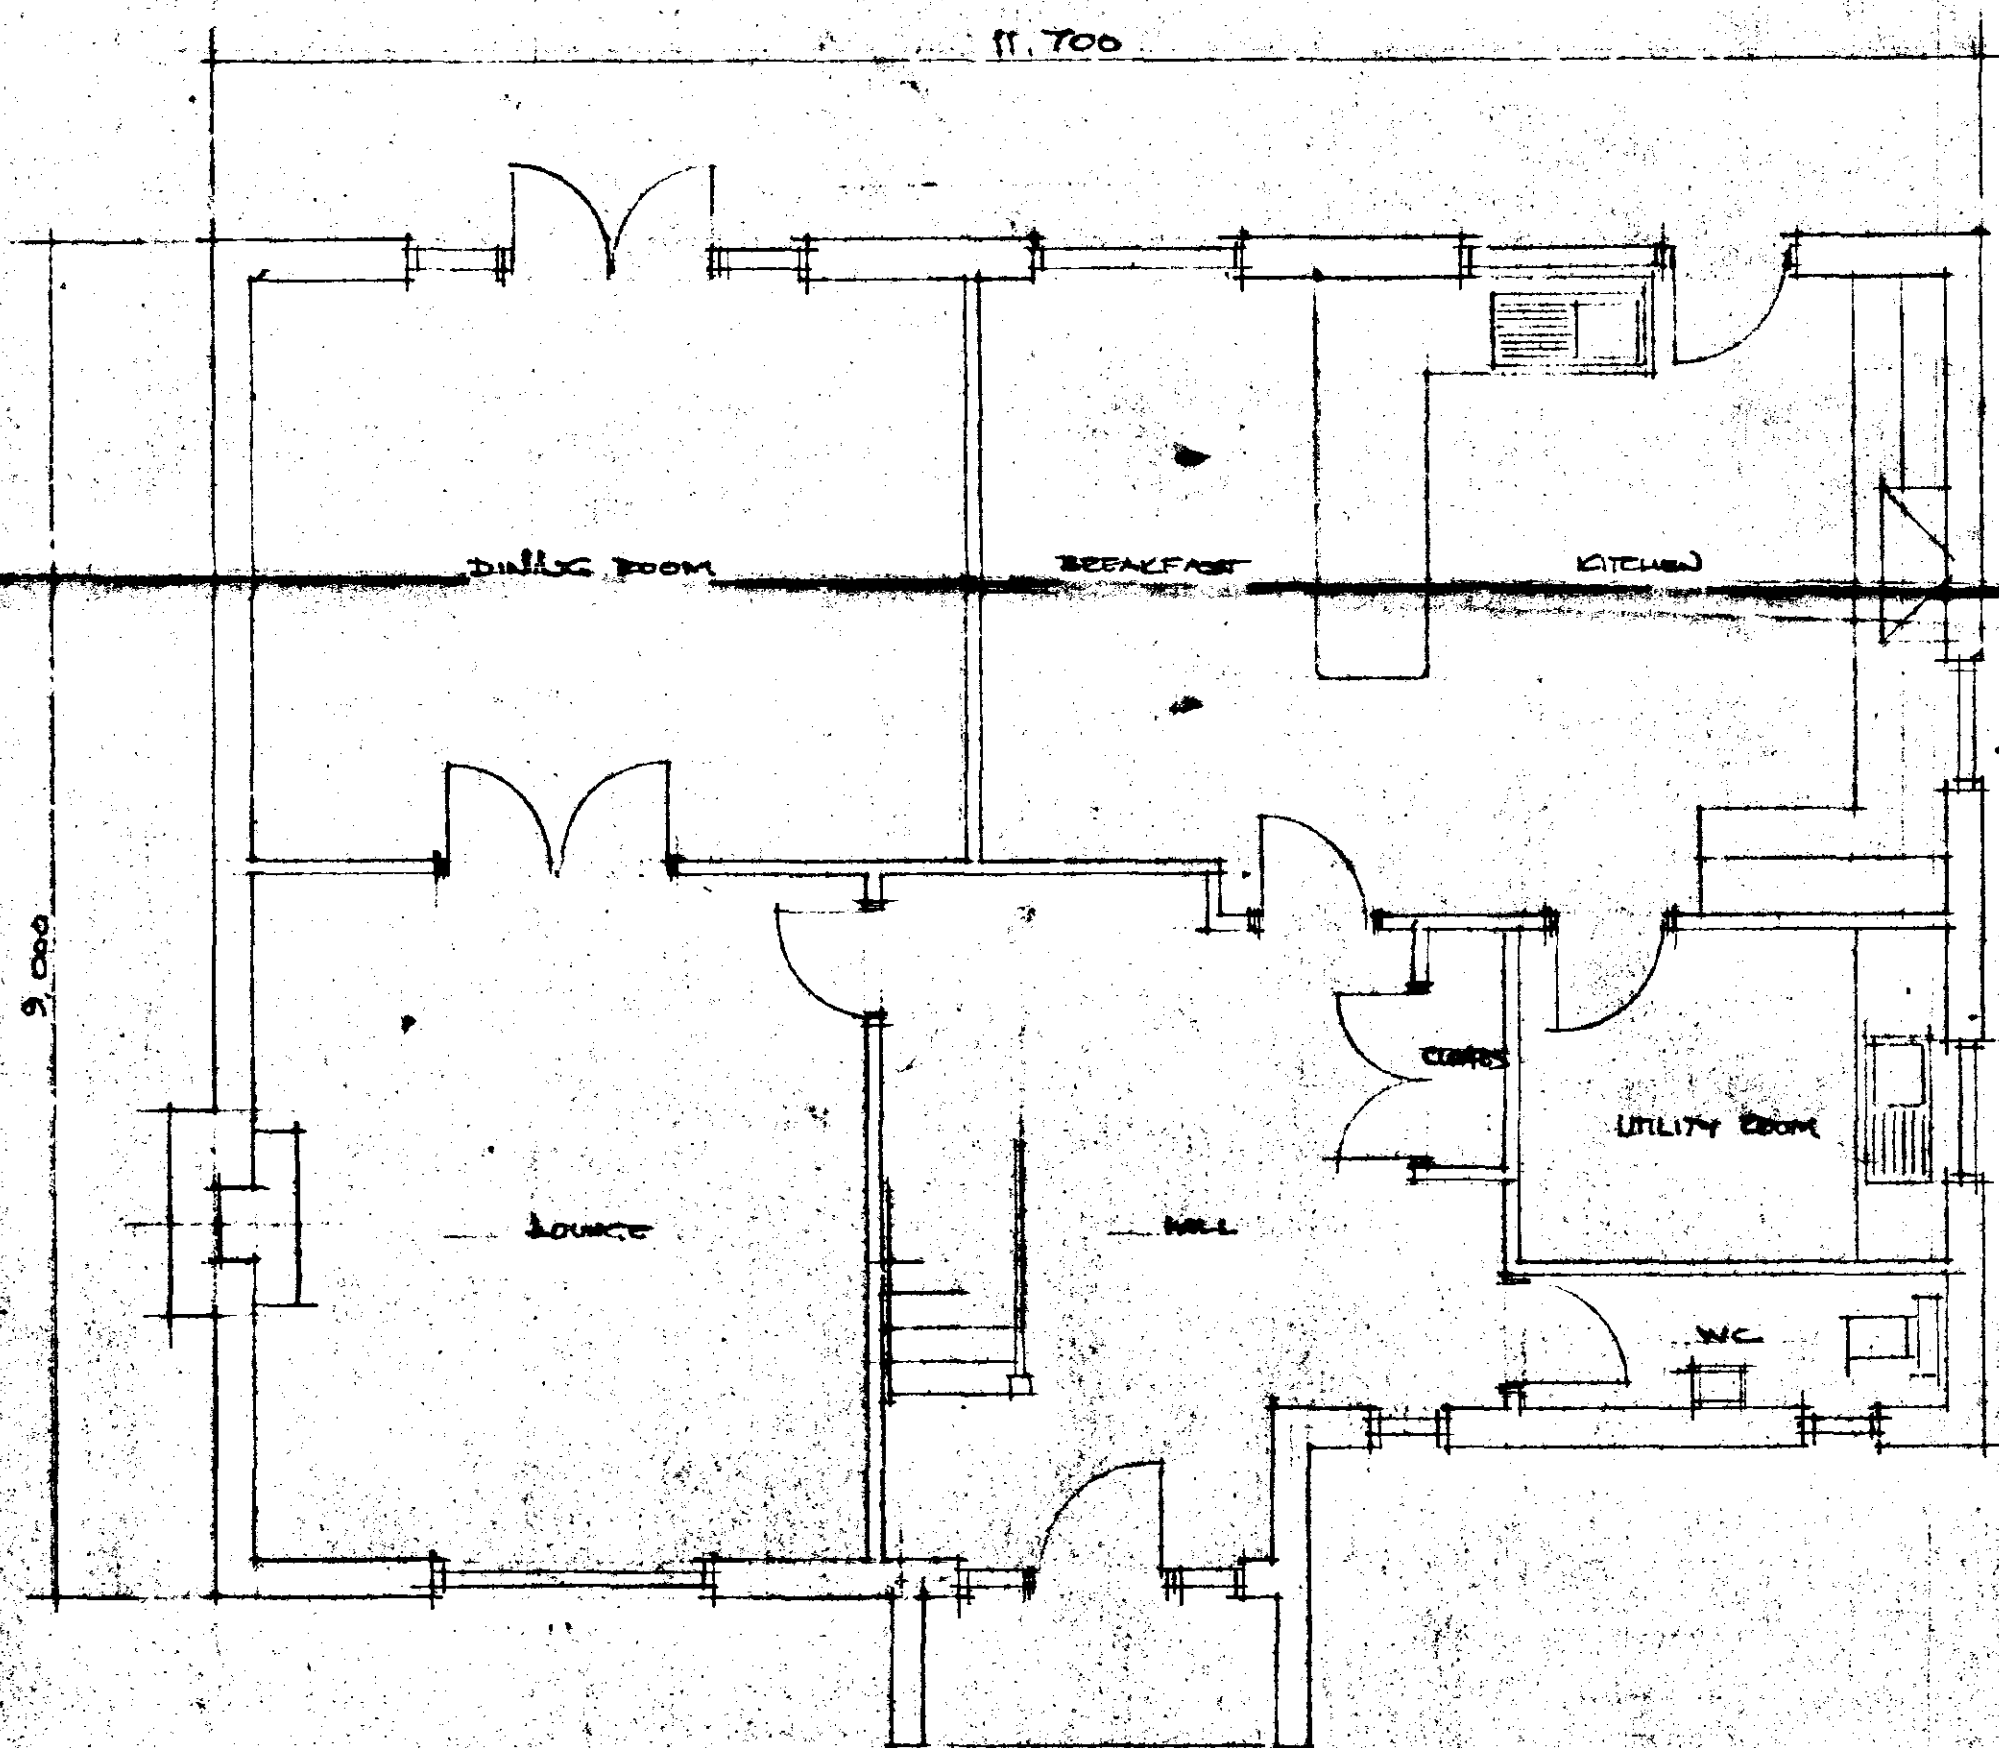

GROUND FLOOR

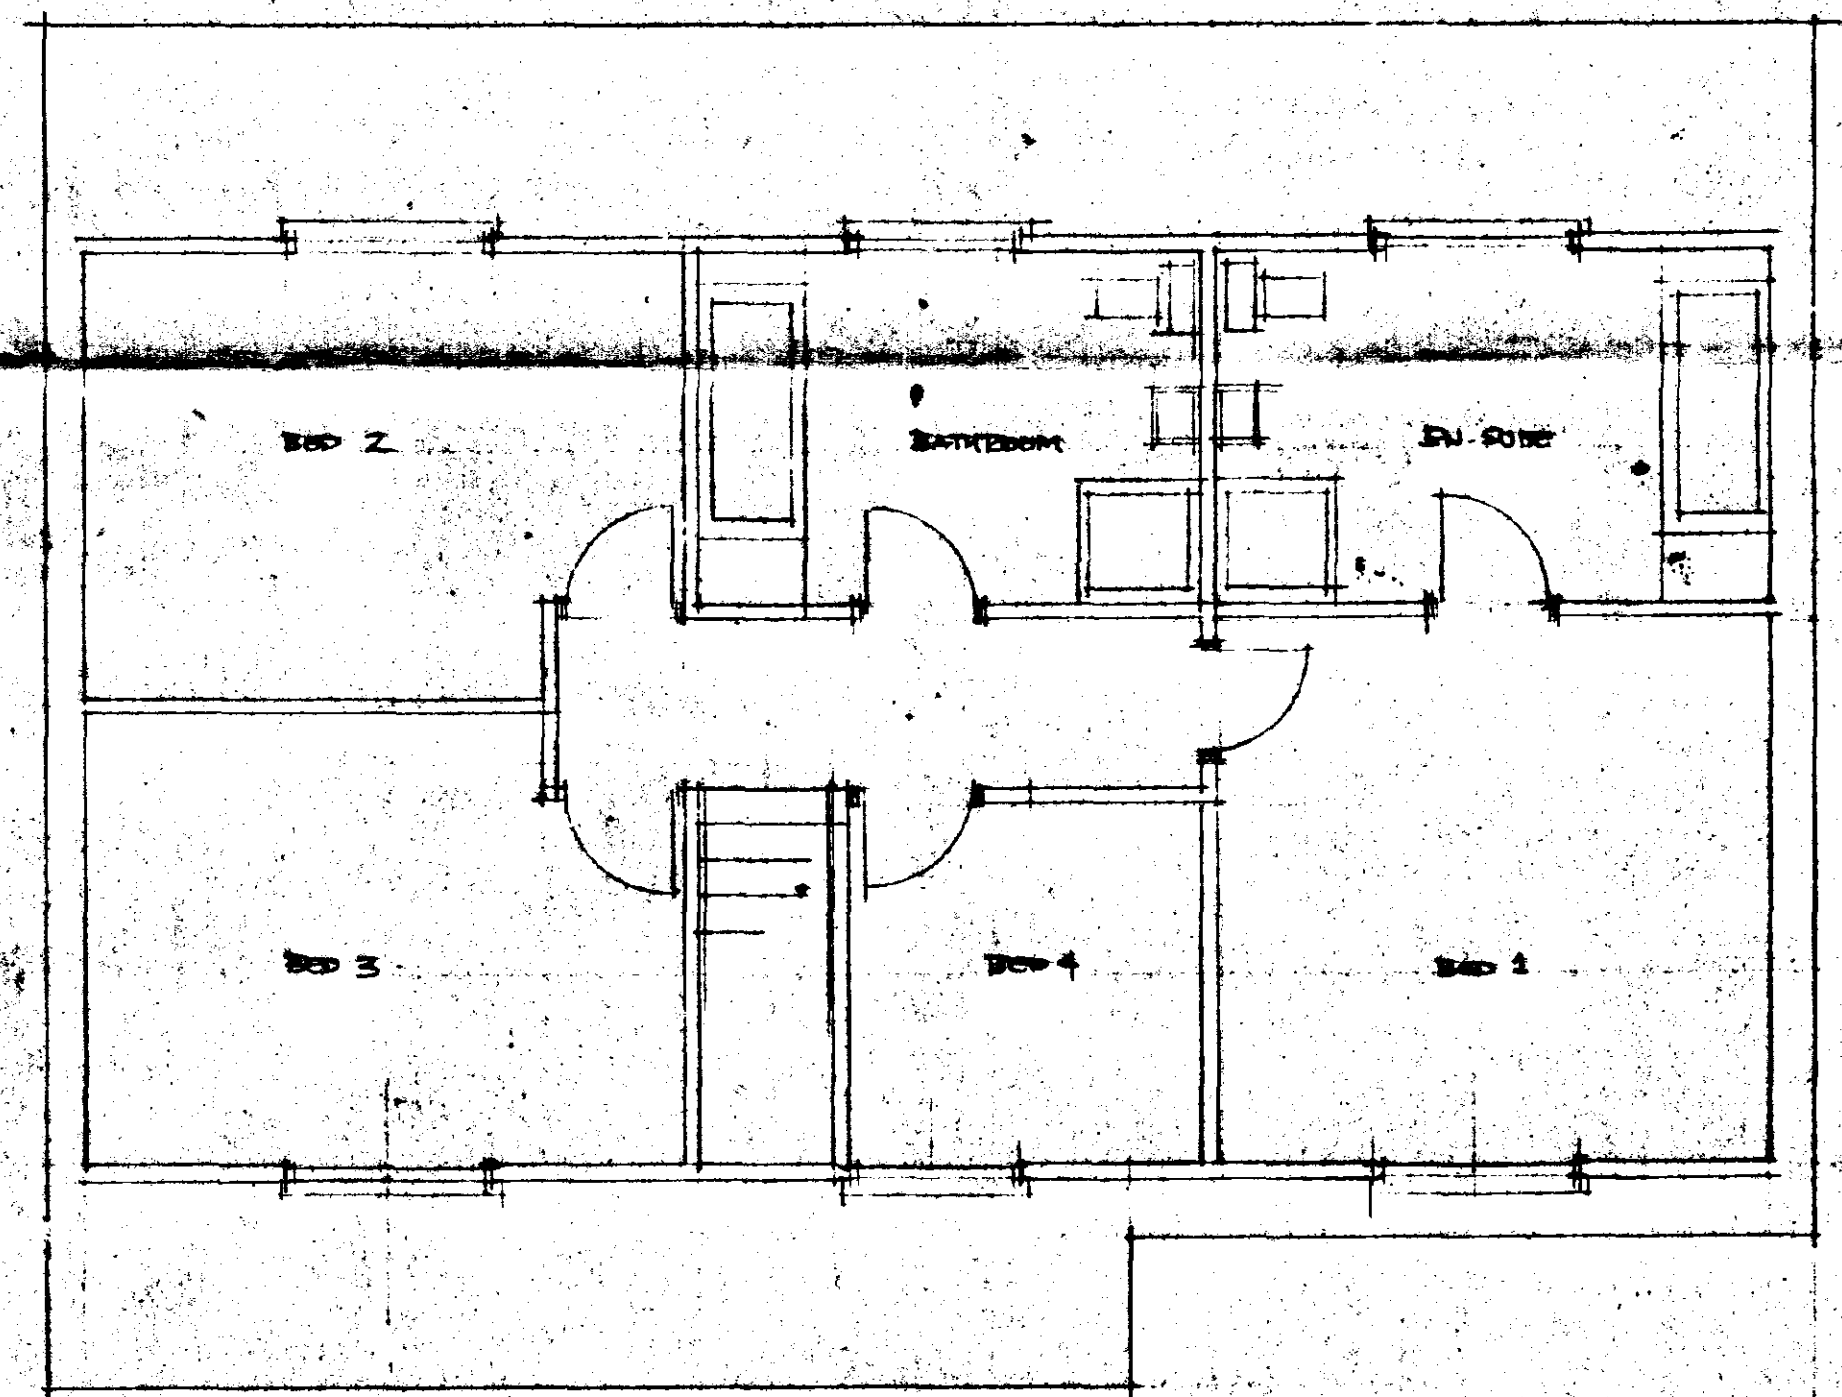

1ST FLOOR

SOUTH HOLLAND DC
 HOUSING & PLANNING
 08 JUL 1999
 Ref: 0677/99