




20 0 20 40 60 80
Metres

33 CREASE DROVE, CROWLAND
PETERBOROUGH
PE6 0BN

Centre coordinates : 523677mE 309755mN
National Grid sheet reference at centre
of this Siteplan: TF2308NE.
Supplied by : Experian, Welwyn Garden City
Serial Number : 4690

DETERMINED
EX PLAN

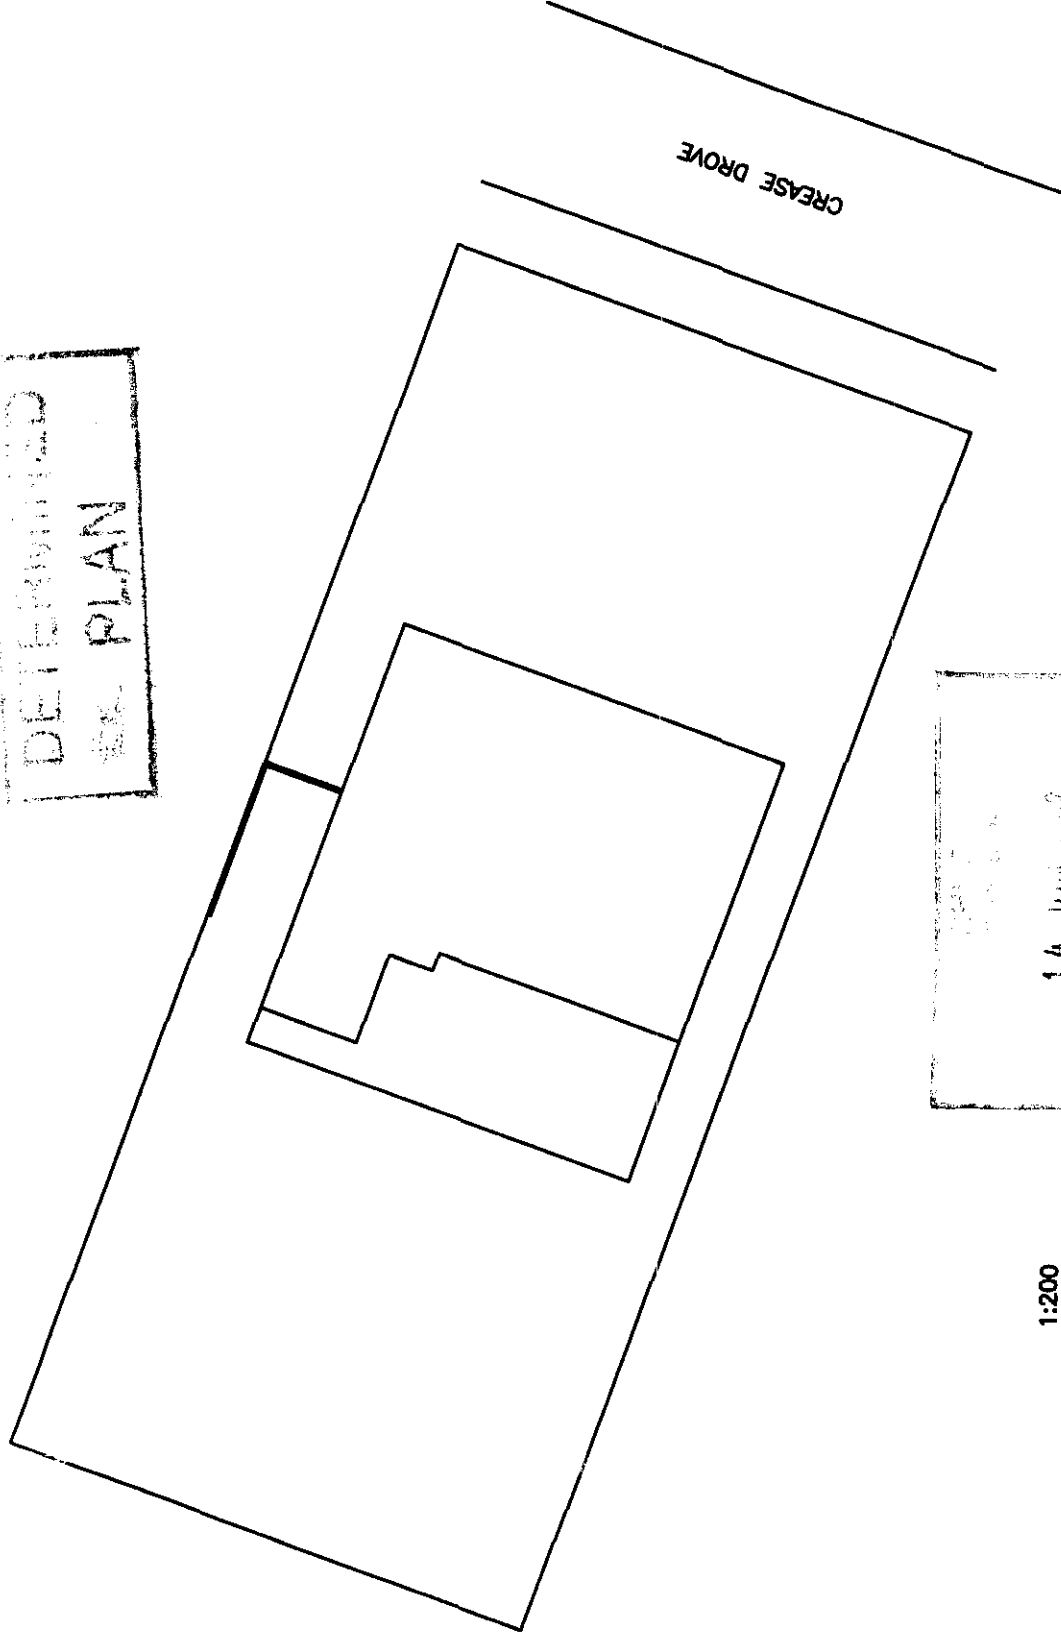

CREASE DROVE

1:200

14 JUN 2002

Ref 0883/02



33, CREASE DROVE, CROWLAND


PDG ARCHITECTS

Toll Bar House
Shrewsbury Avenue
Peterborough PE2 7BX
Tel: 01733 371000
Fax: 01733 370666
architects@p-dg.demon.co.uk


LOCATION




FRONT ELEVATION

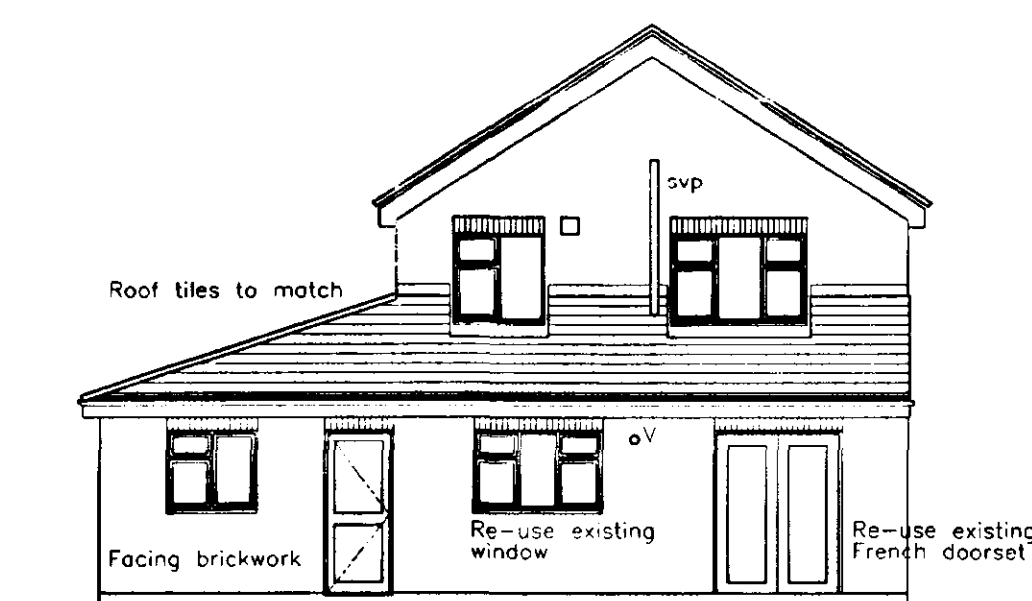


REAR ELEVATION

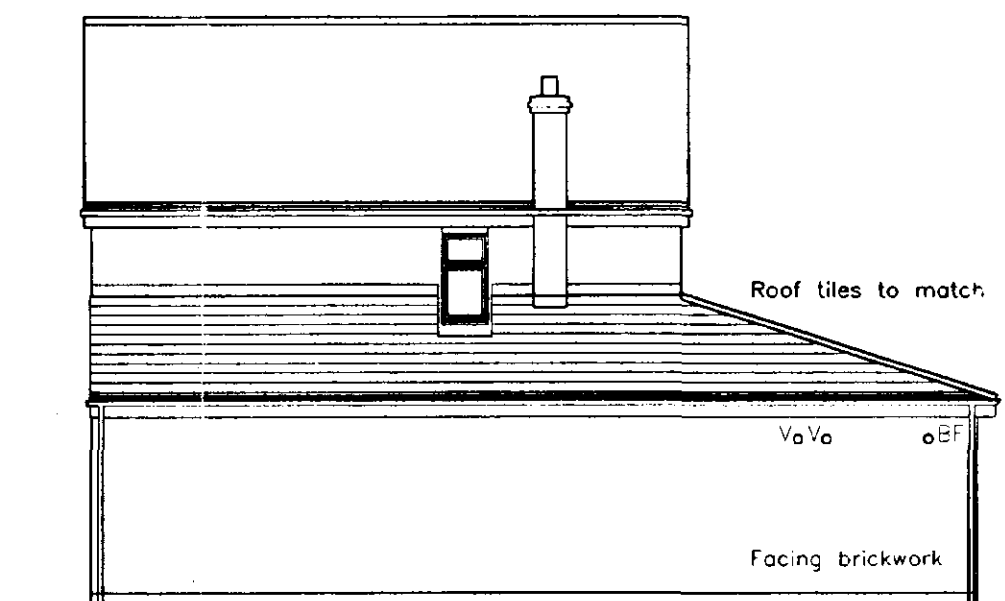


SIDE ELEVATION

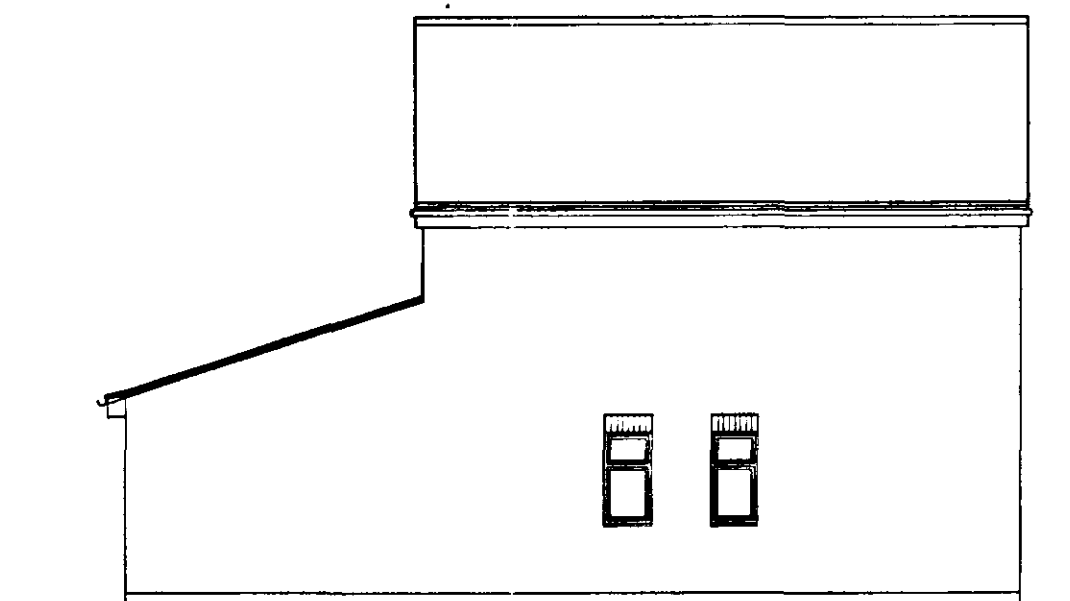


SIDE ELEVATION

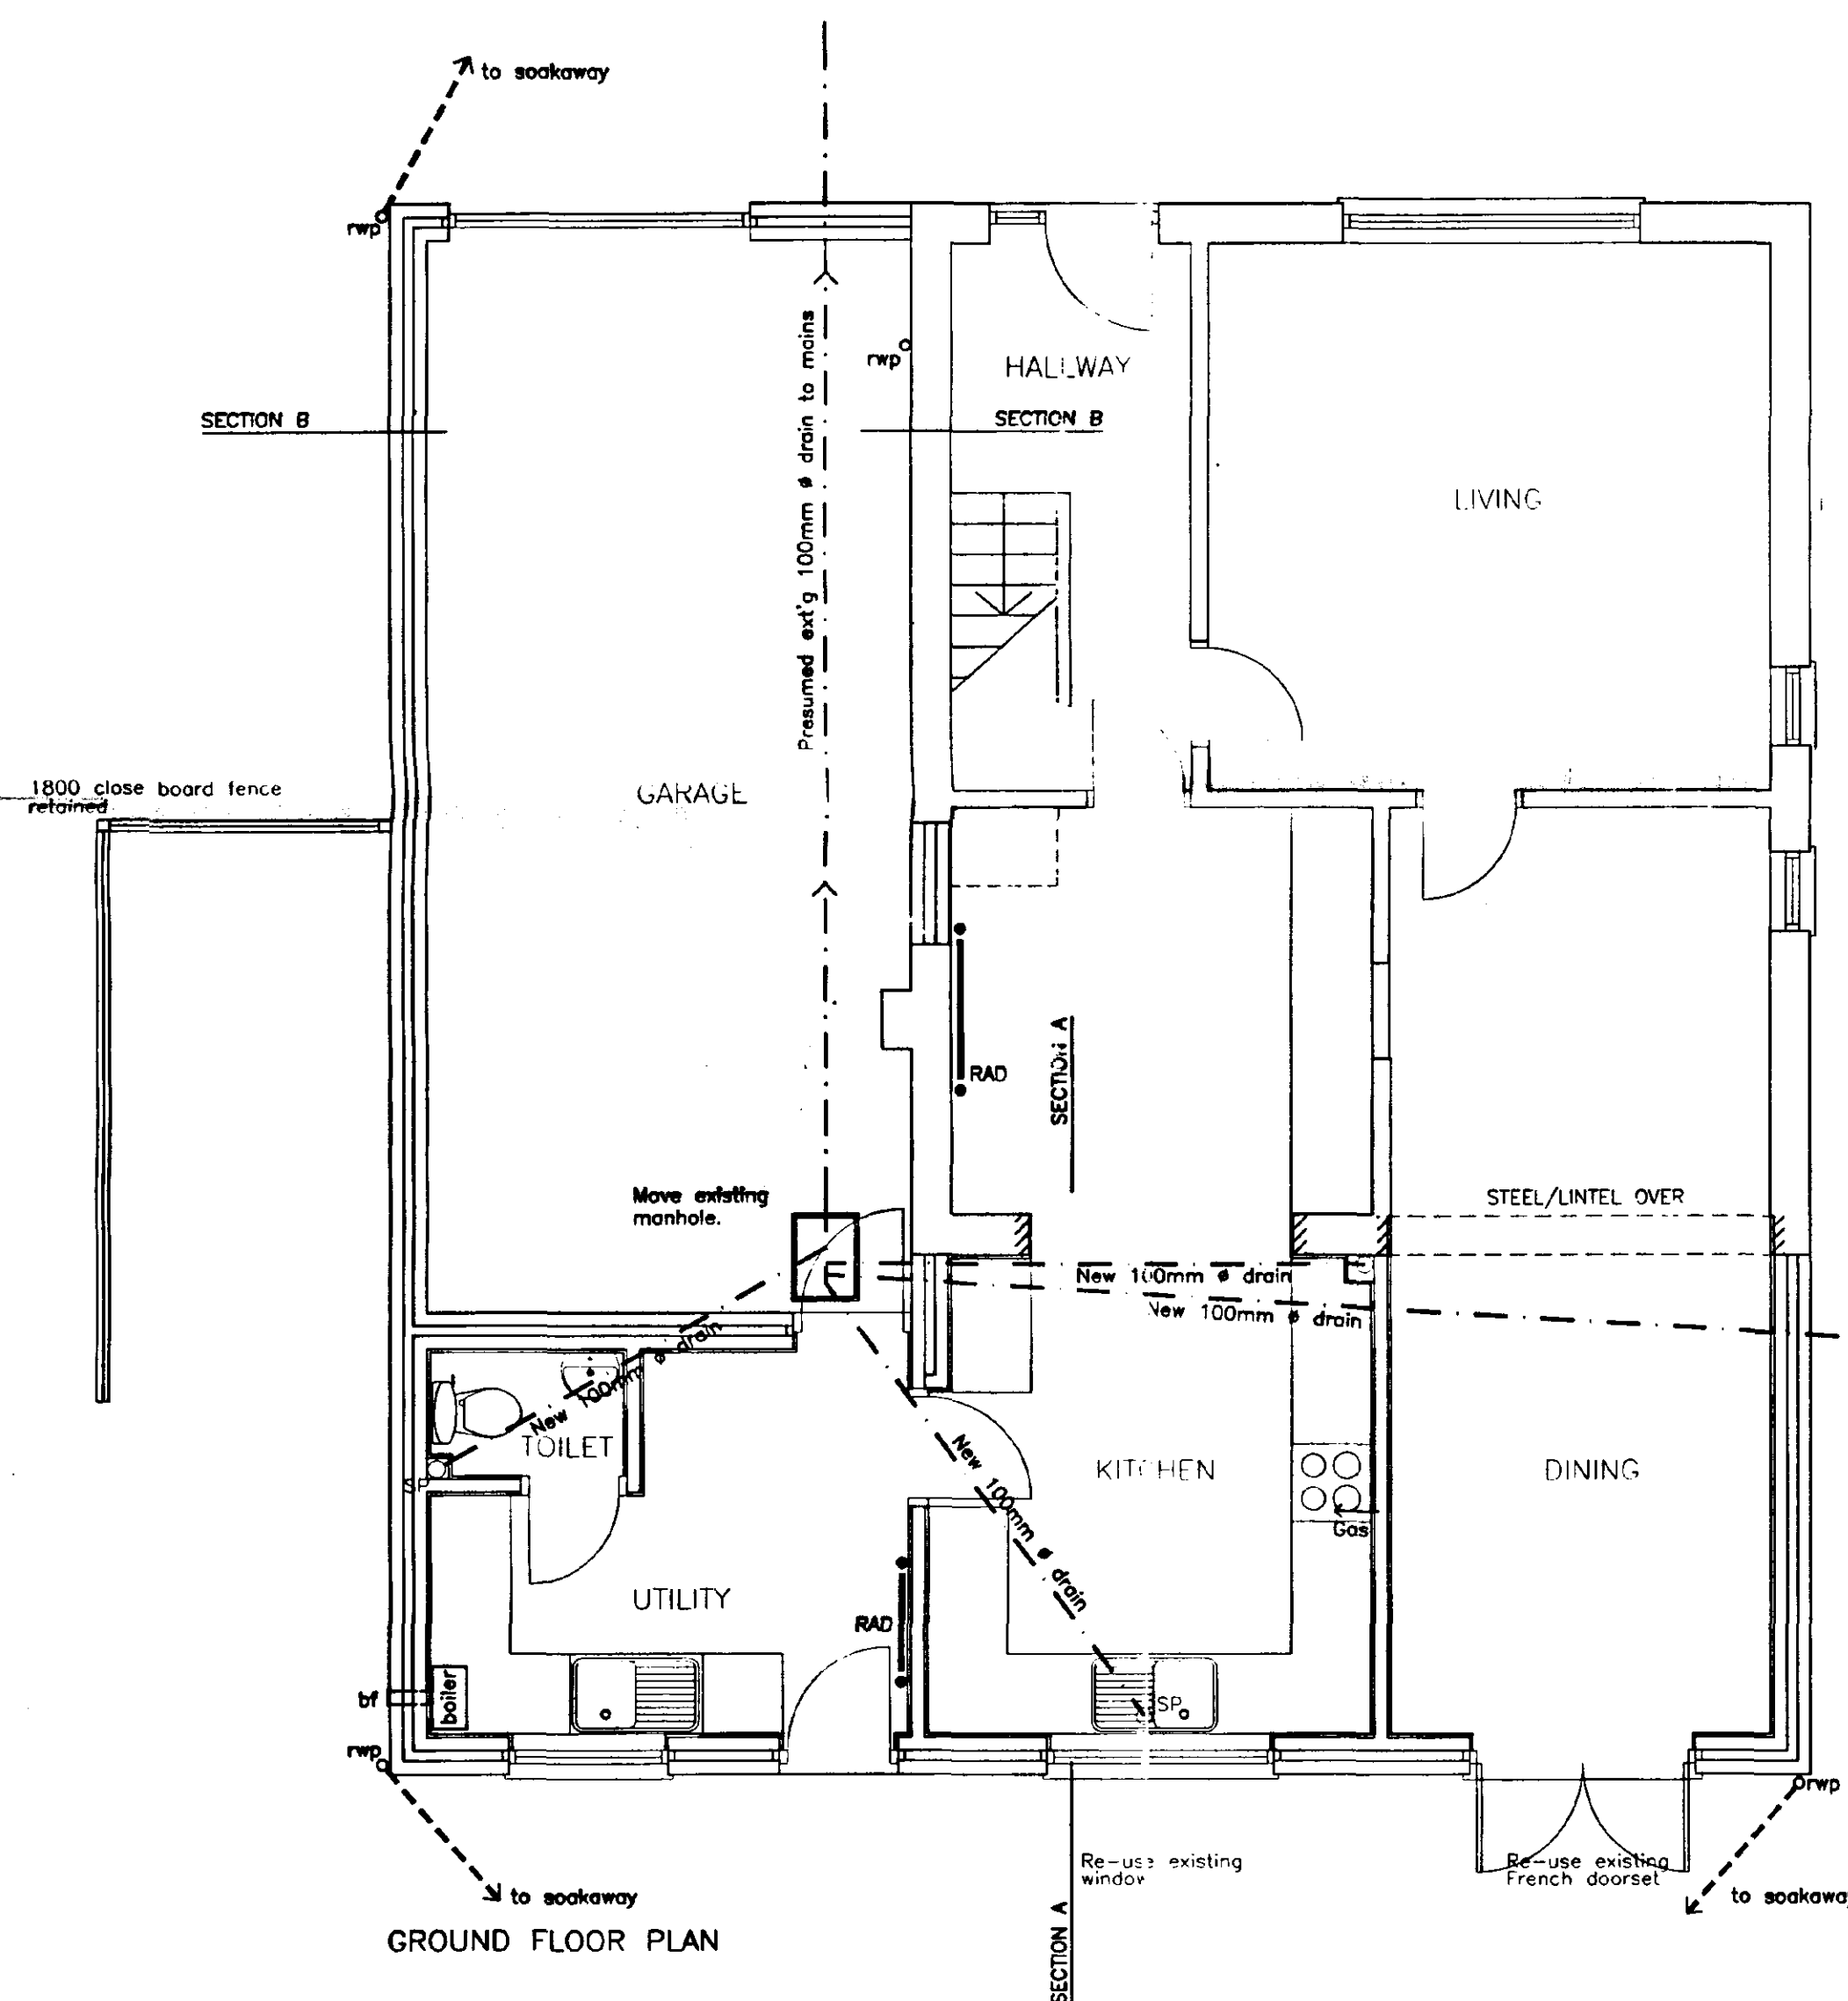


GROUND FLOOR PLAN

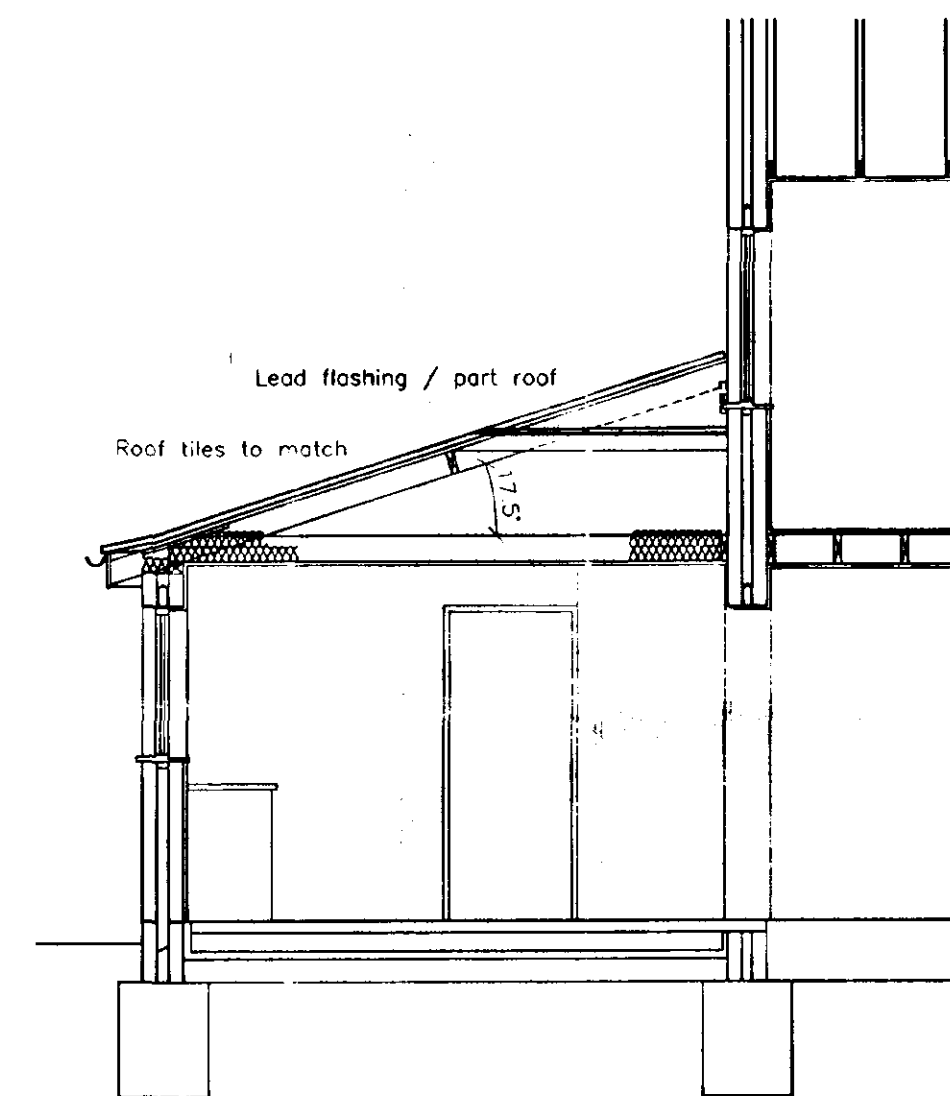

SECTION AA

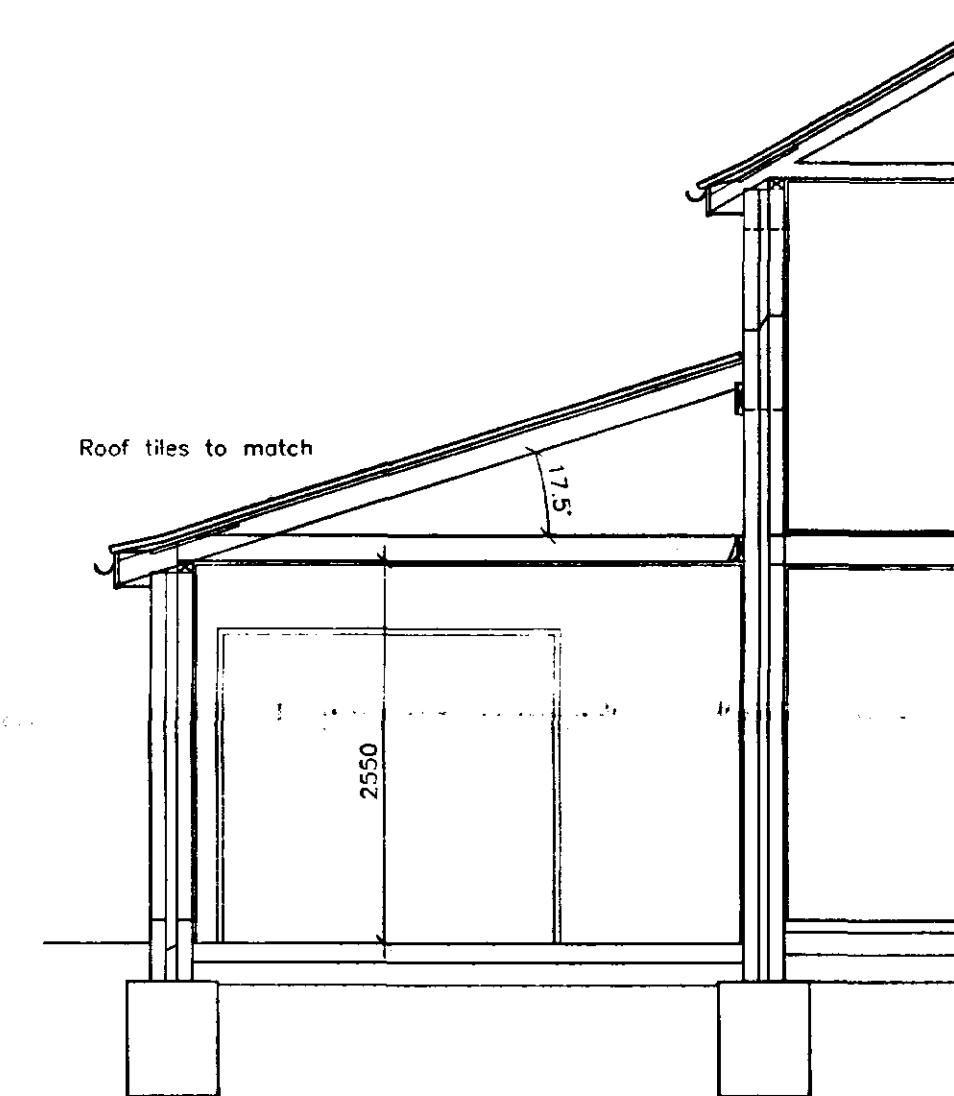

SECTION BB

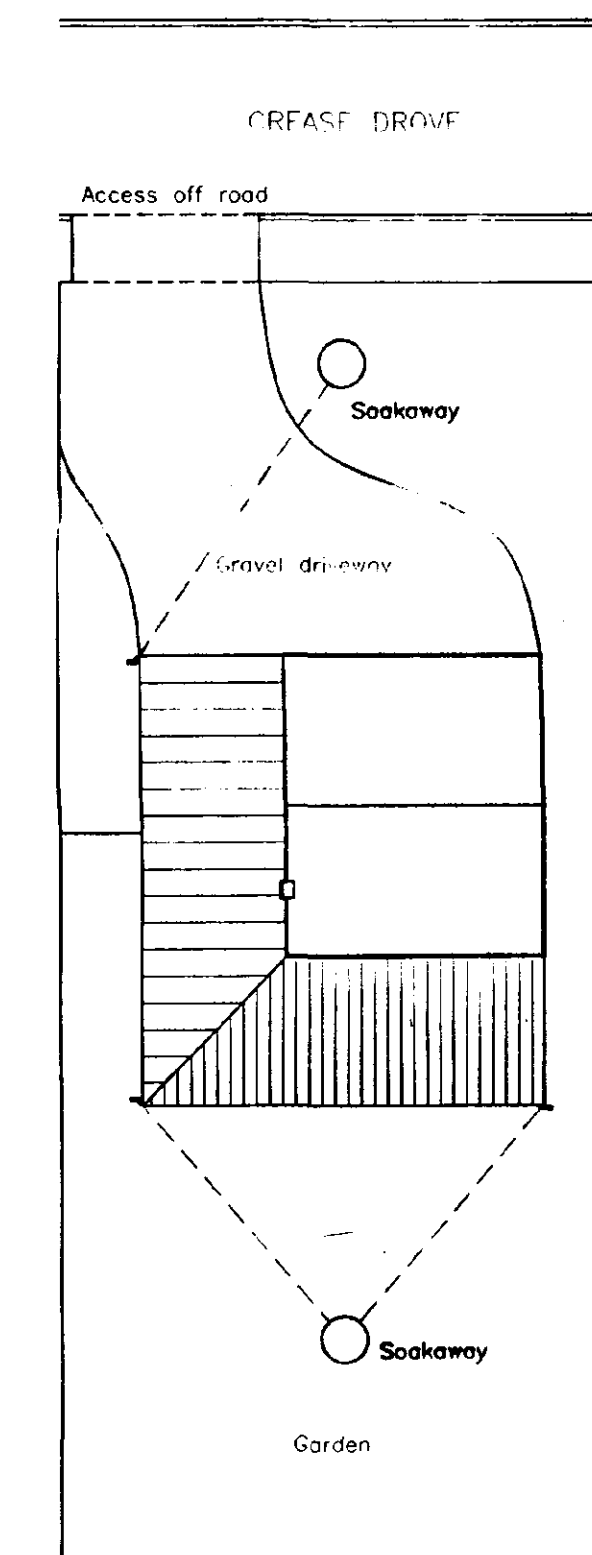

BLOCK PLAN 1:200

DETERMINED PLAN

SHDC
Planning & Development
04 JUL 2002
Re: 683/02

Revision A Additional info: block plan, sections CRB 02 July 02







33 CREASE DROVE, CROWLAND
CROWLAND, PETERBOROUGH
for MR & MRS HORNER

PROP. PLANS, ELEVS, SECTIONS

PDG ARCHITECTS
Toll Bar House
Shrewsbury Avenue
Peterborough PE2 7BX
Tel: 01753 371000
Fax: 01753 370666
architects@pdg-demon.co.uk

Scale: 1:50 / 100 Date: 26 MAY 02 Drawn: GW Checked: Drawing Number: 02038/SK01A

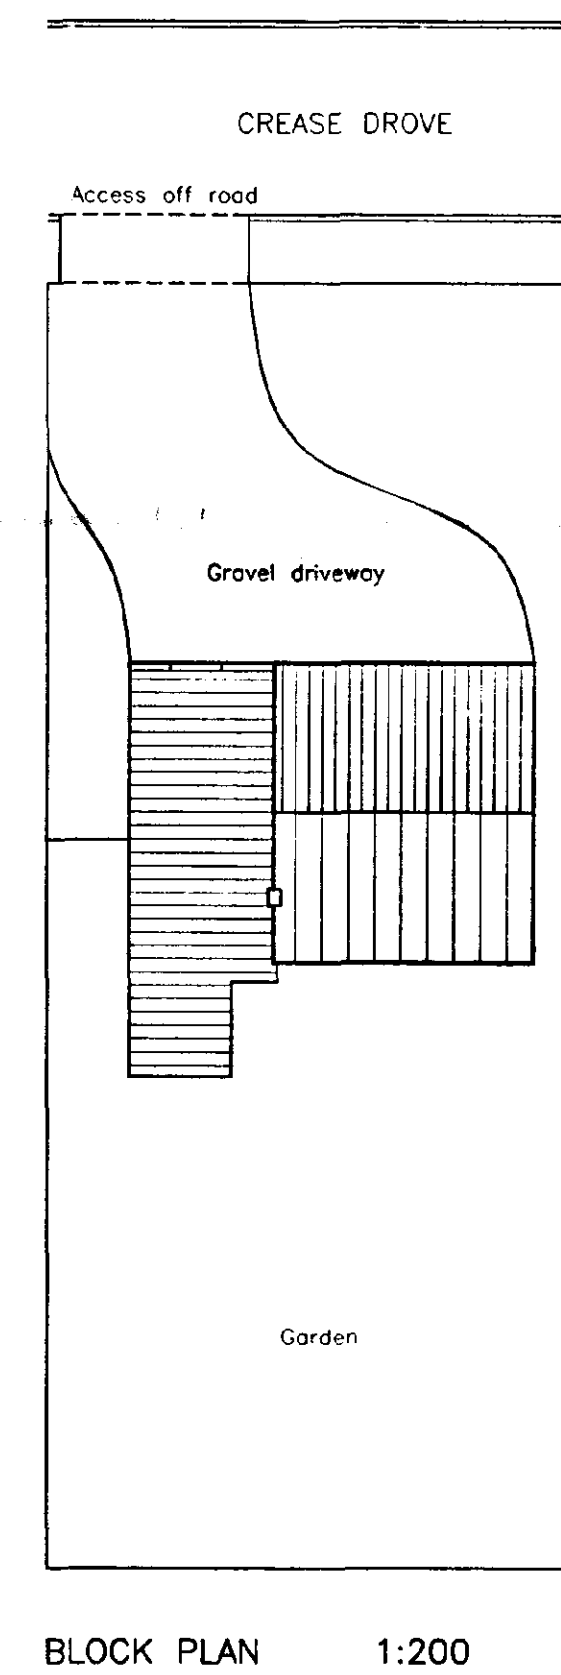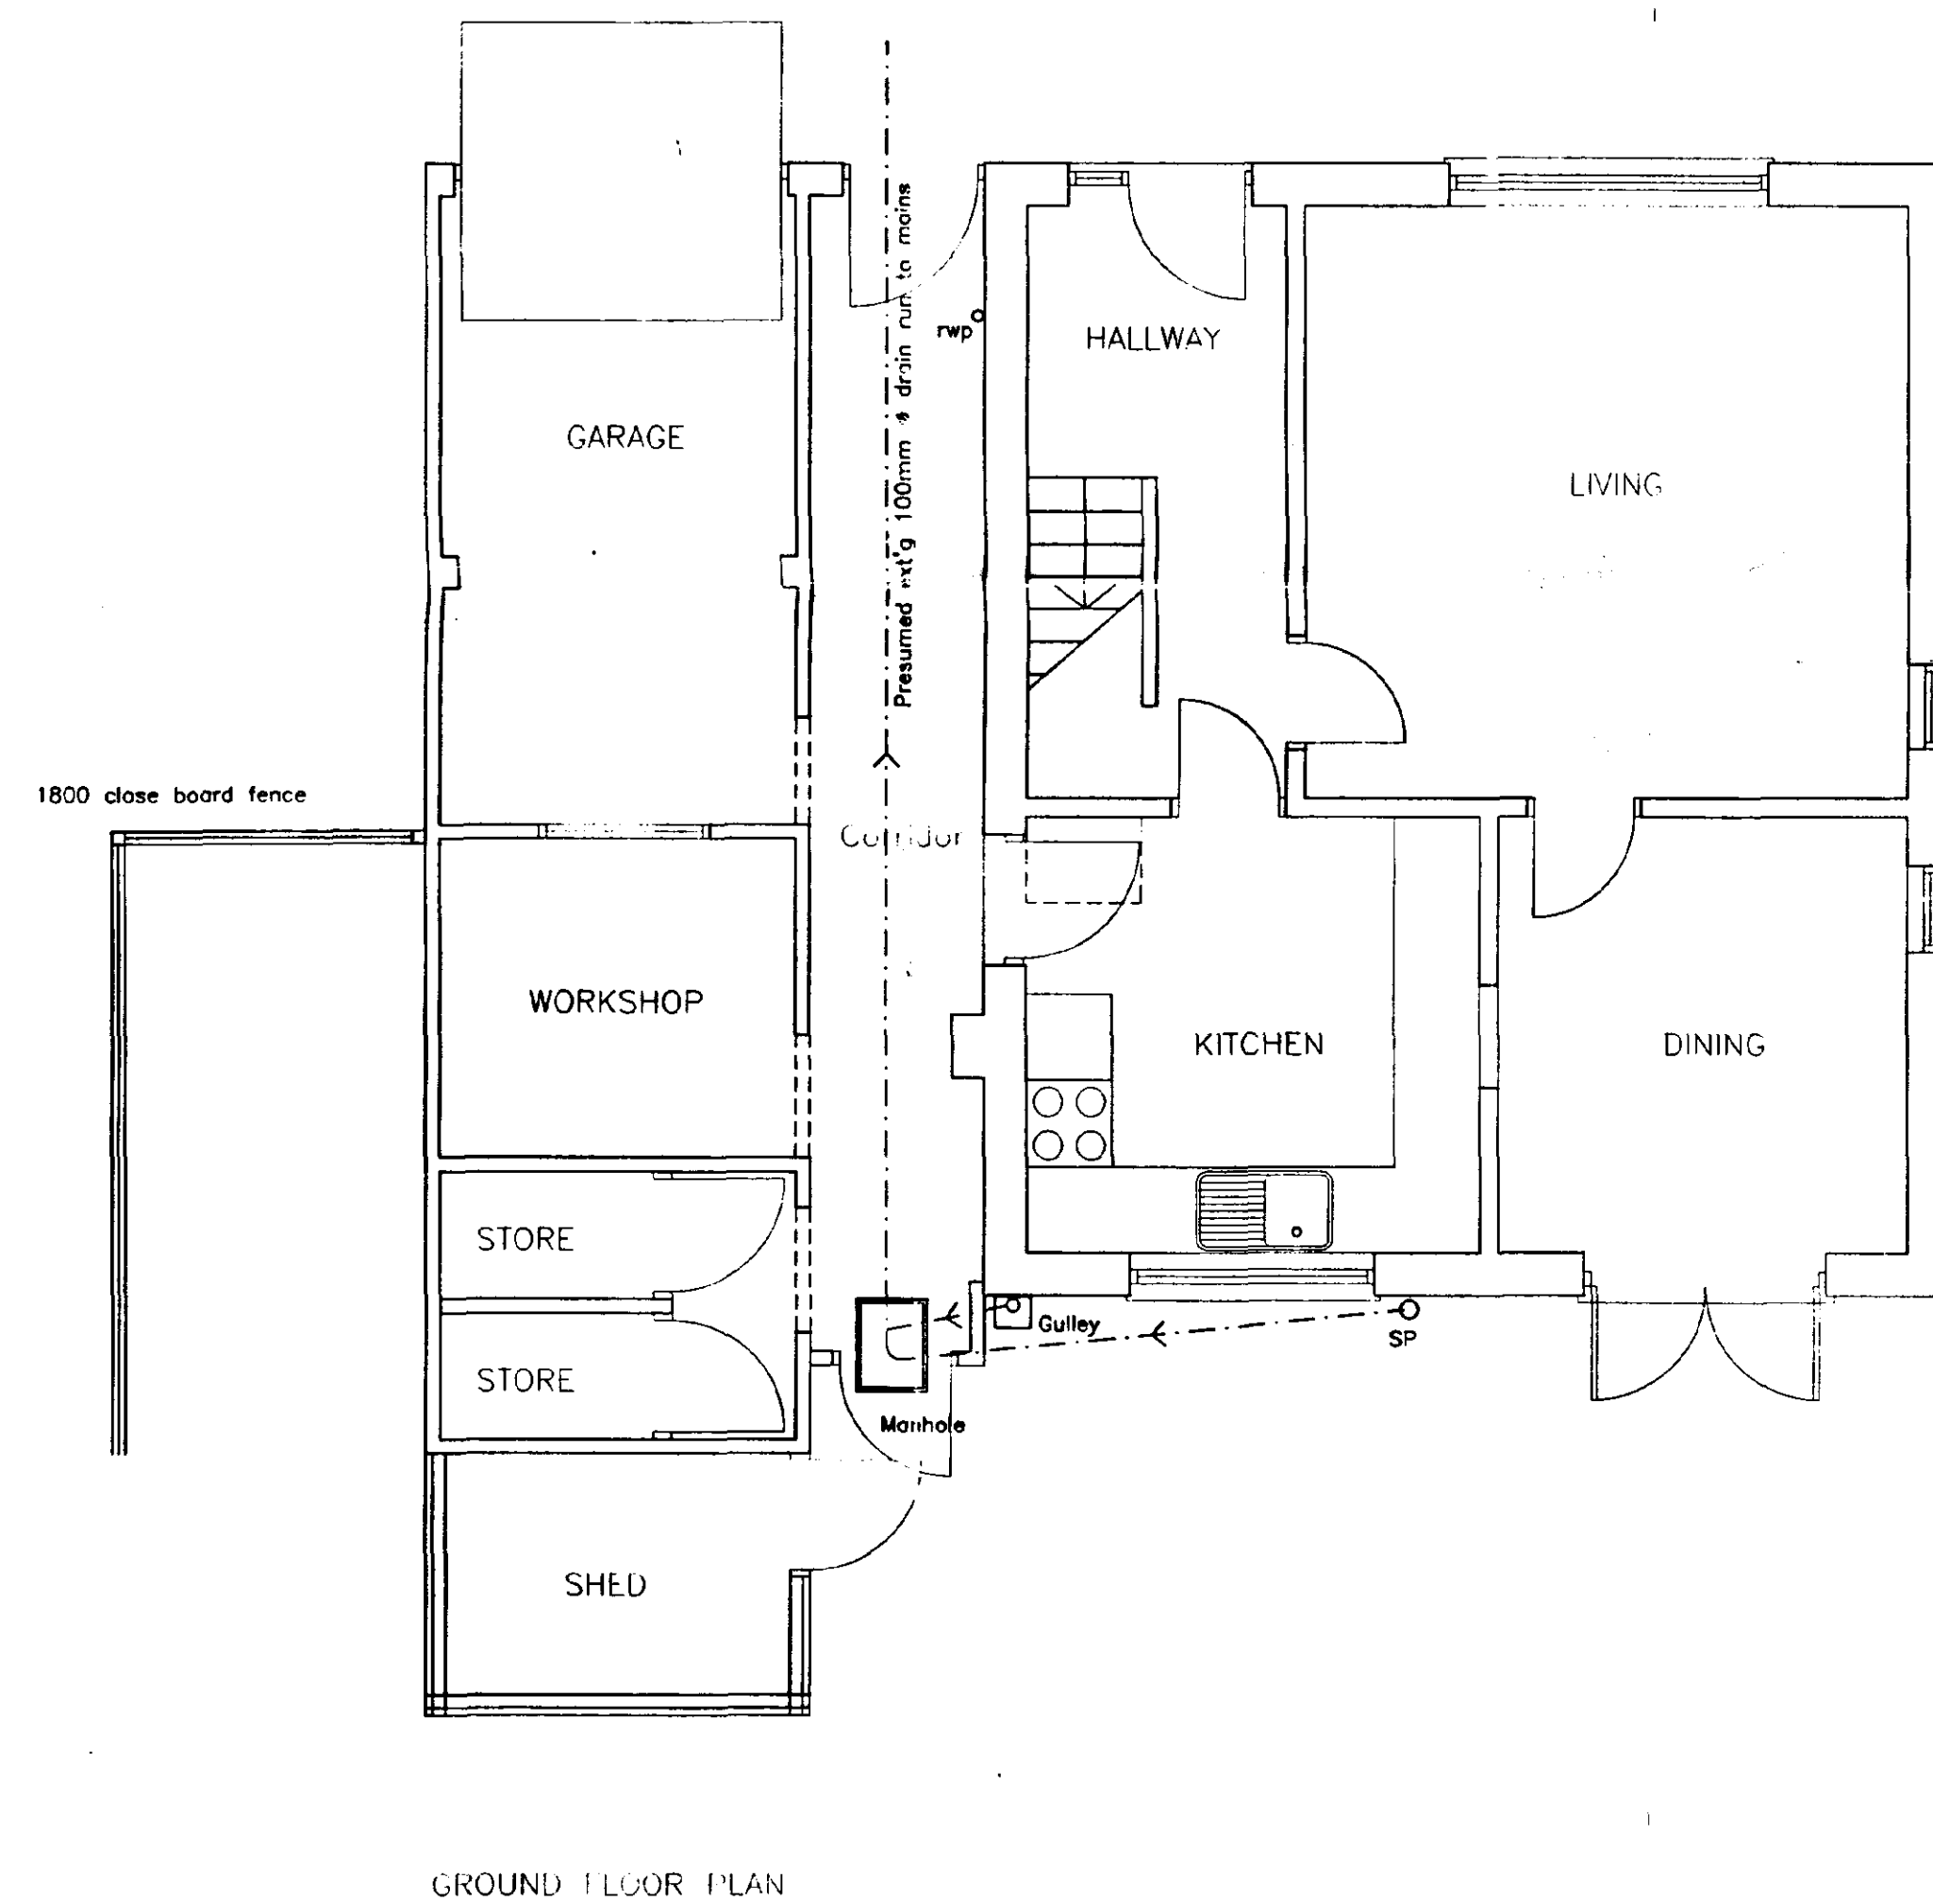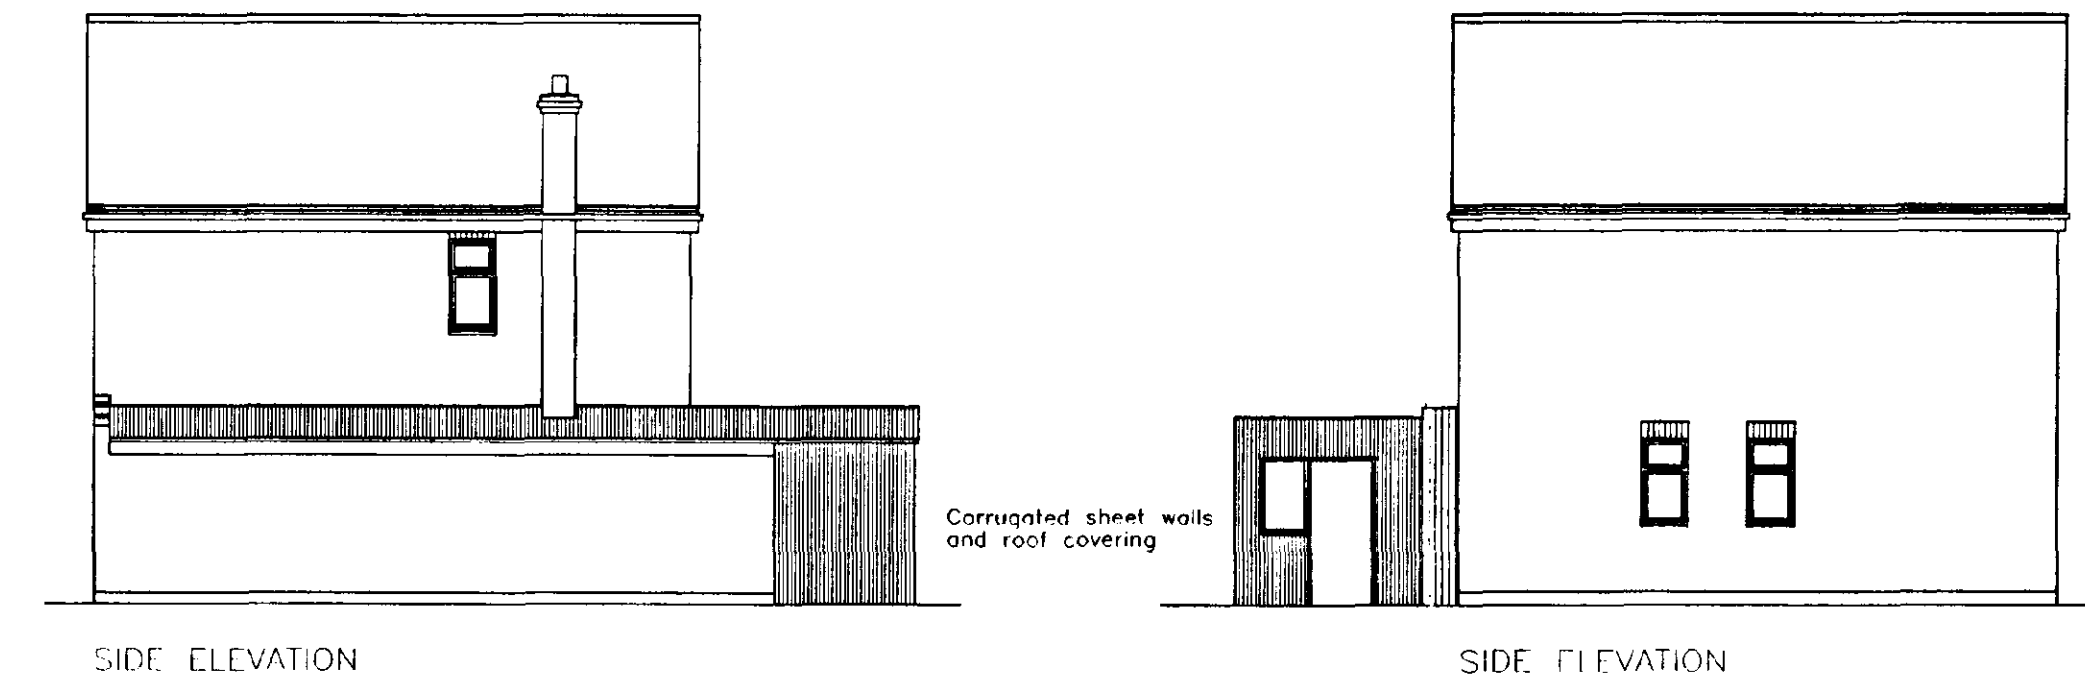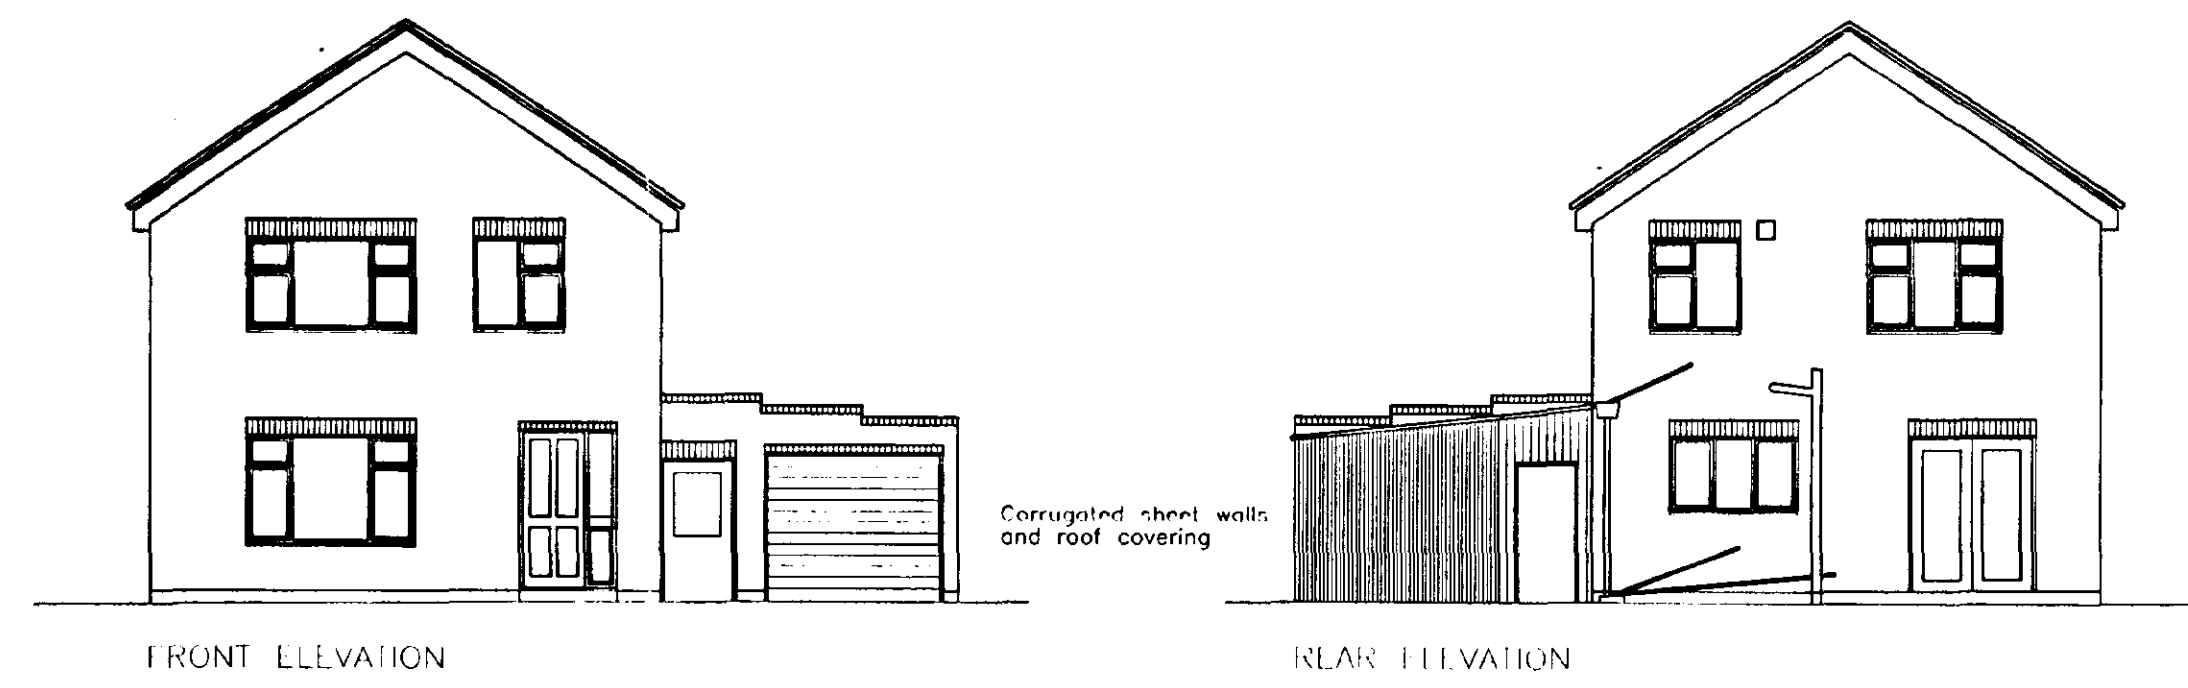

**DETERMINED
PLAN**

SHDC
Planning & Development
04 JUL 2002
Ref 683/02