



S O U T H



H O L L A N D
D I S T R I C T C O U N C I L


Council Offices, Priory Road, Spalding,
Lincolnshire PE11 2XE

This copy has been produced specifically for the map return
scheme purposes only. No further copies may be made.


Scale:
1:2500

This map is reproduced from Ordnance Survey material with
permission of Ordnance Survey on behalf of Her Majesty's
Stationary Office (c) Crown copyright. Unauthorised reproduction
infringes Crown copyright and may lead to prosecution or civil
proceedings. South Holland District Council LA079413 2001




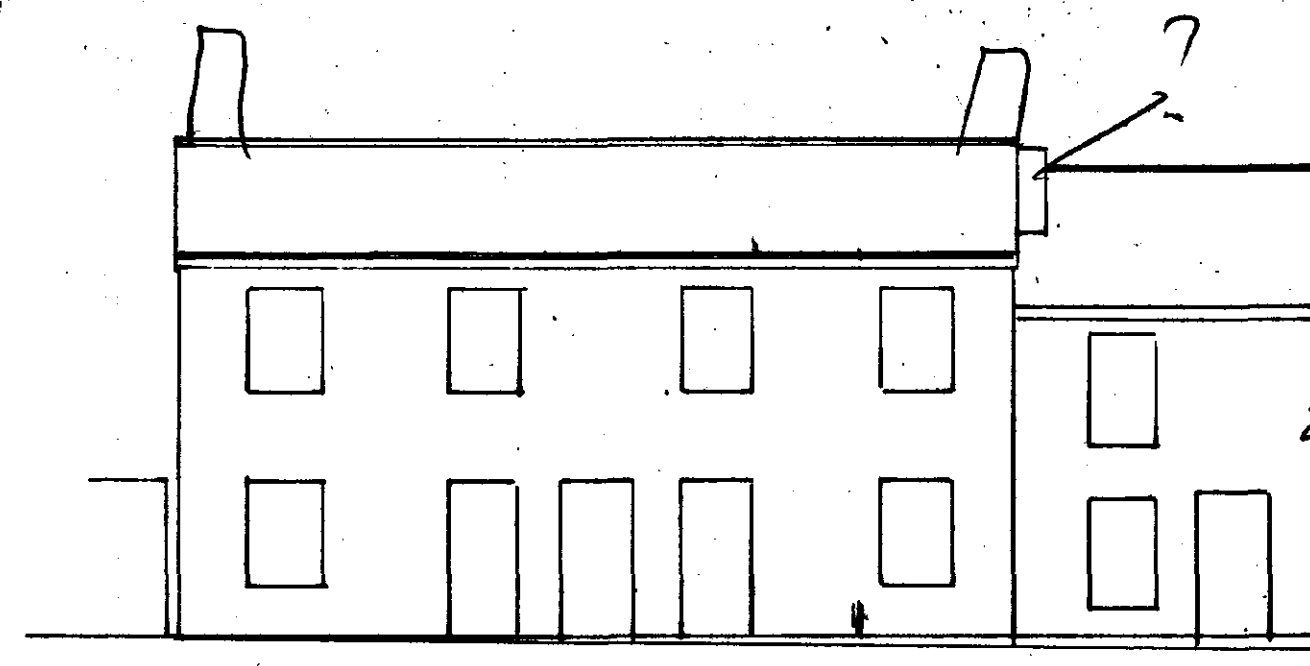


FRONT ELEVATION

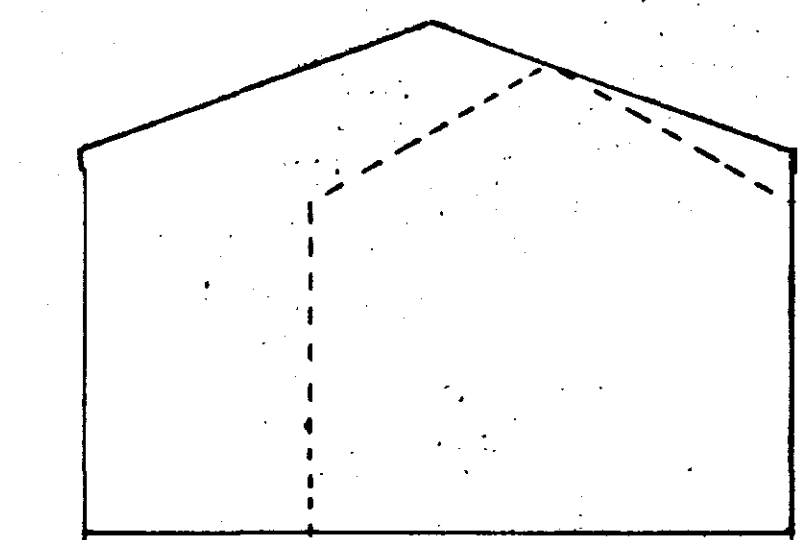


SIDE ELEVATION

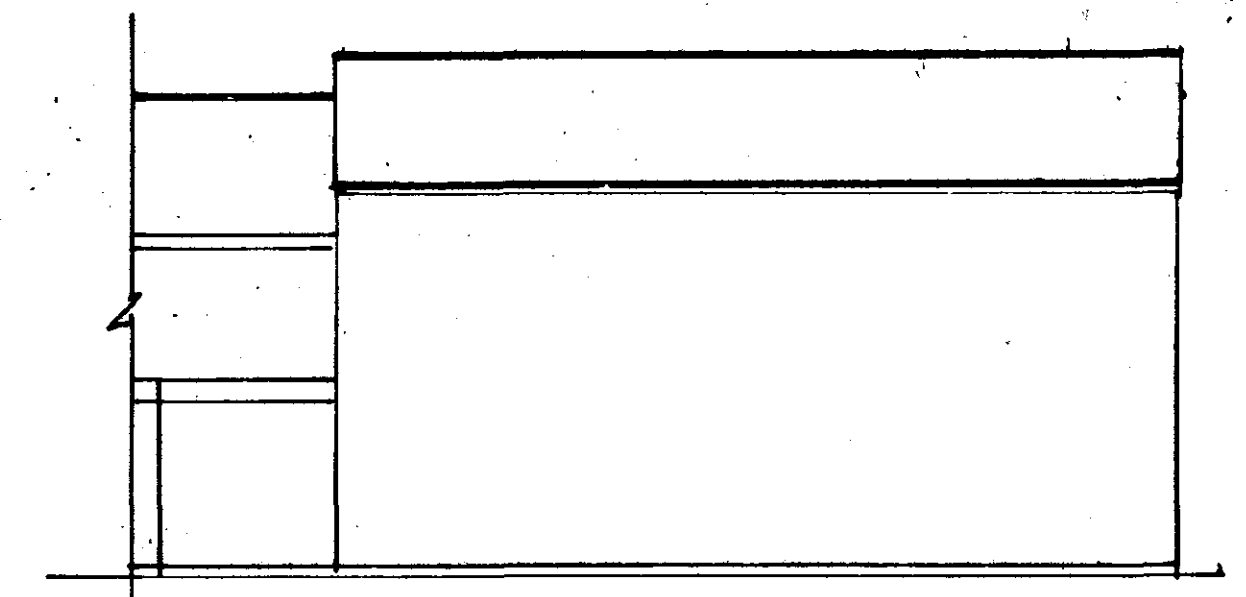

REAR ELEVATION

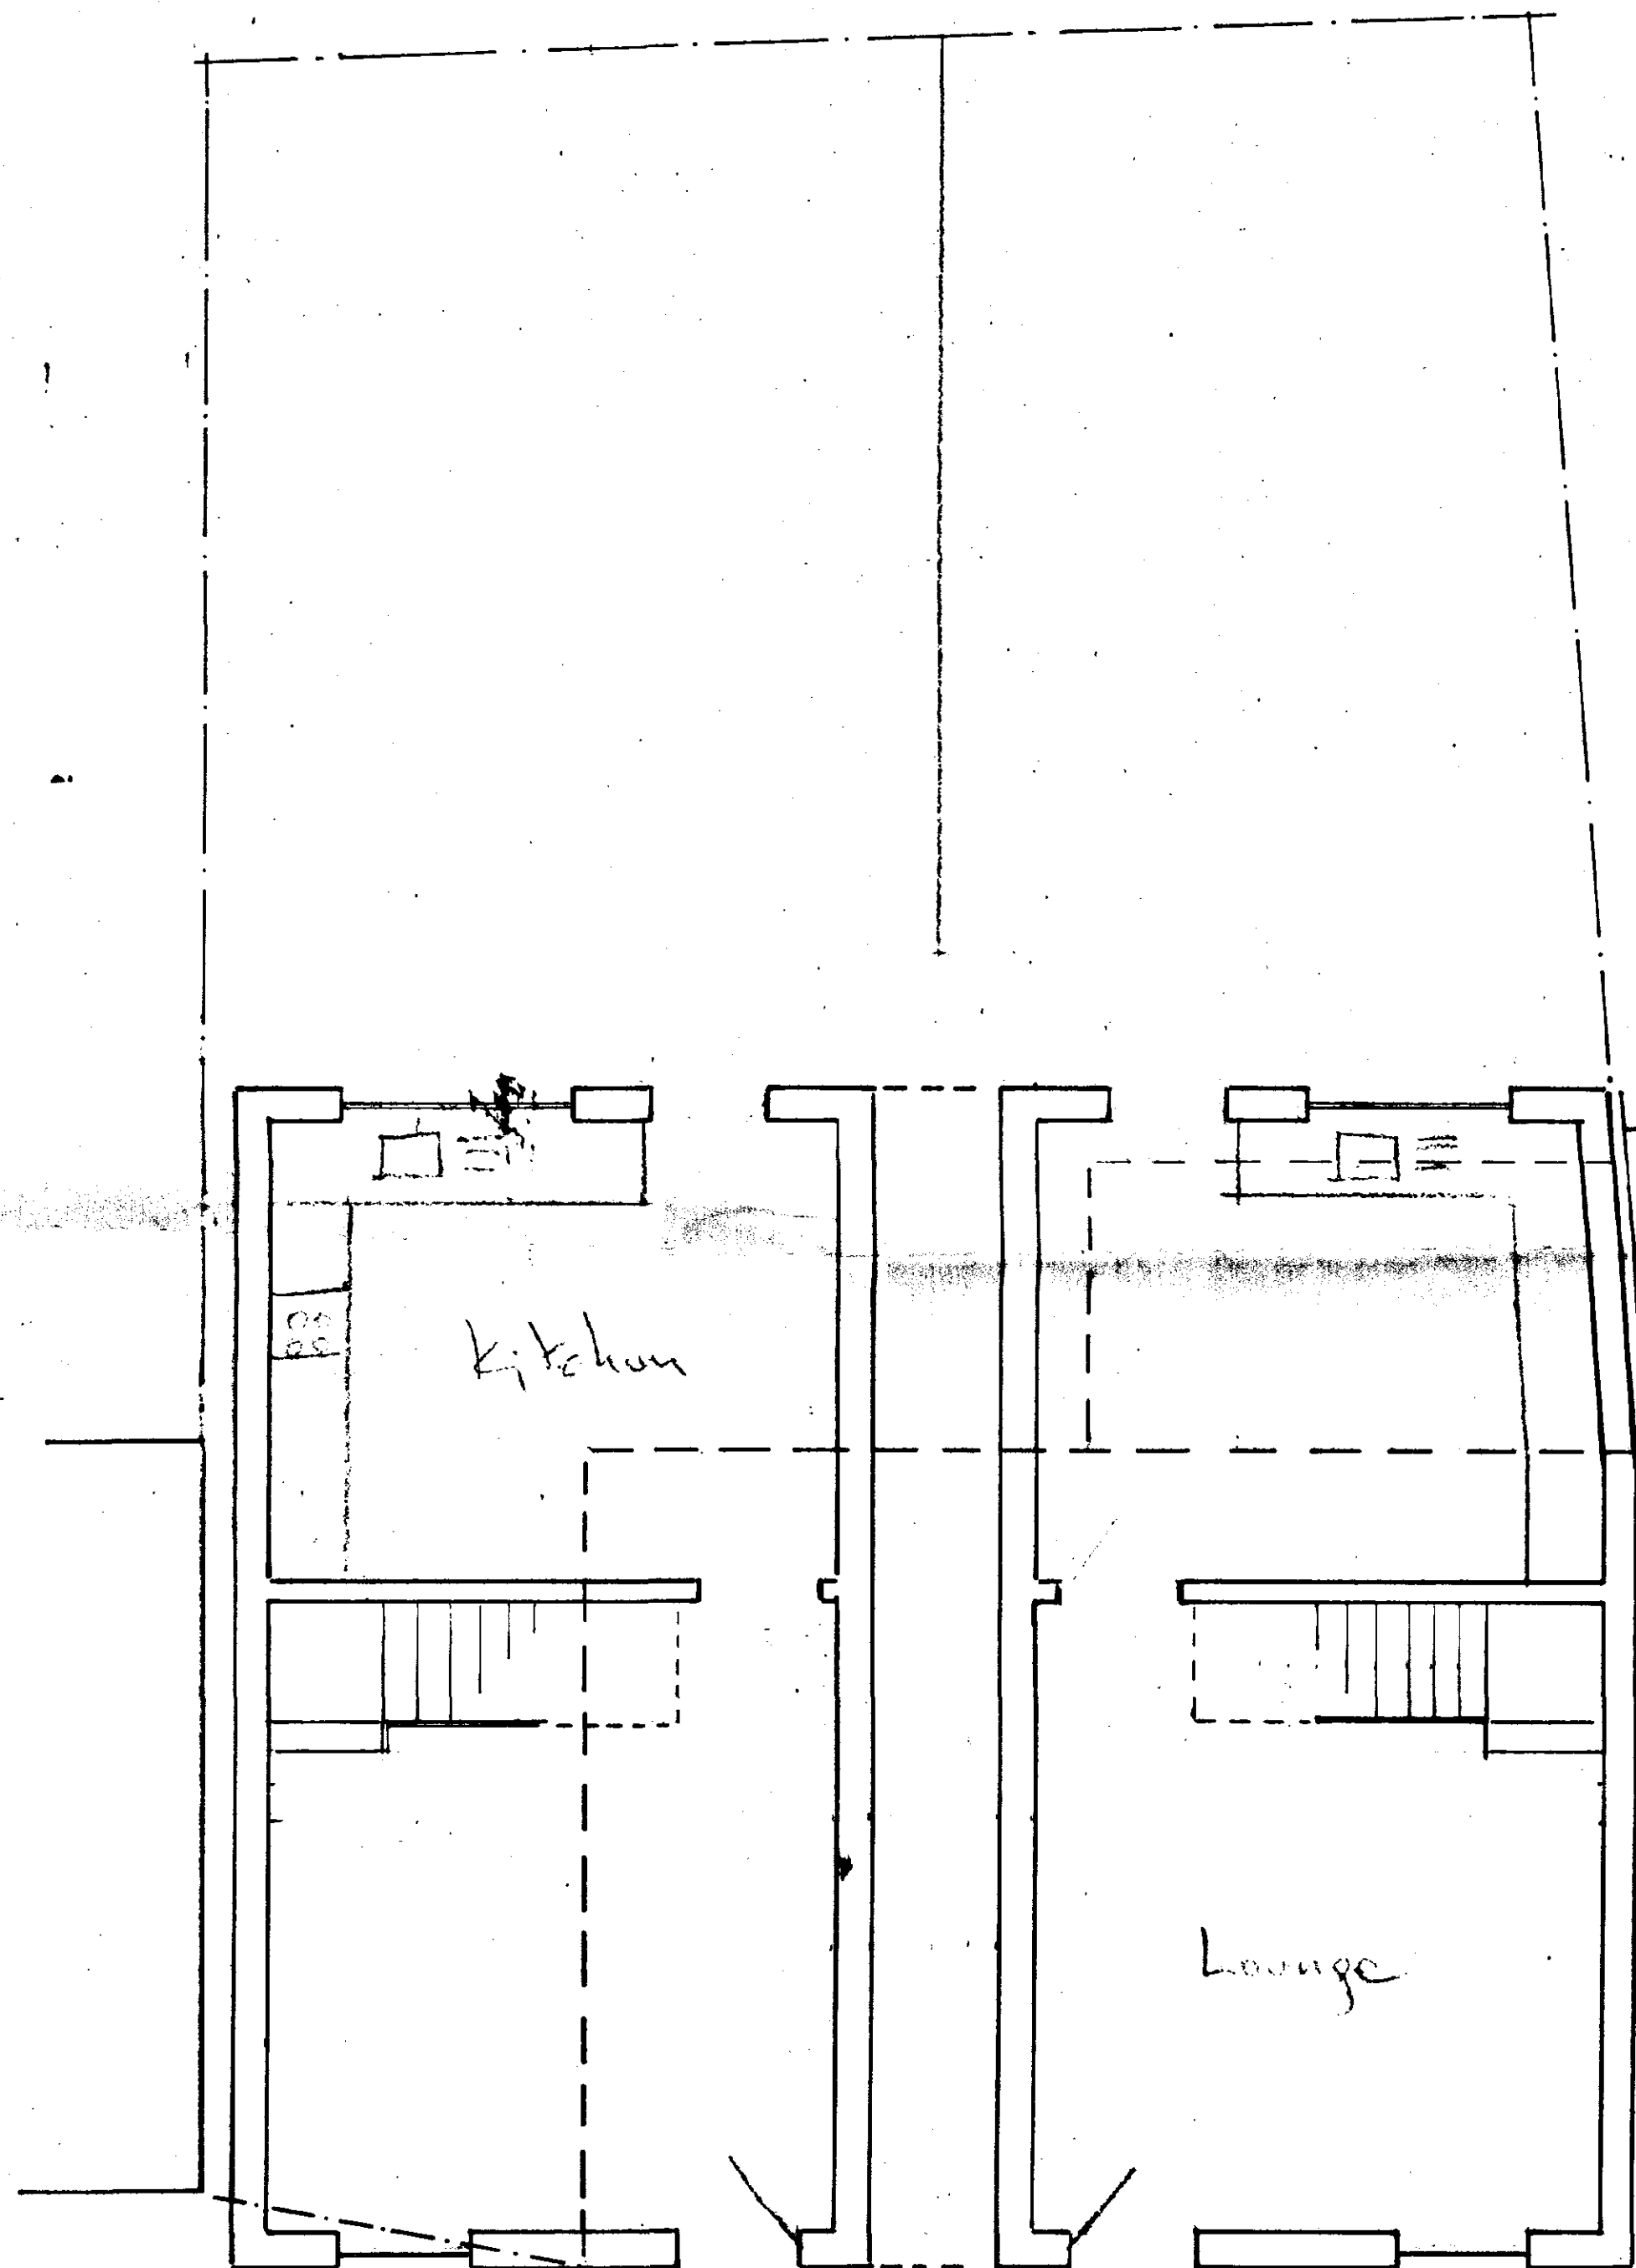

GROUND FLOOR PLAN

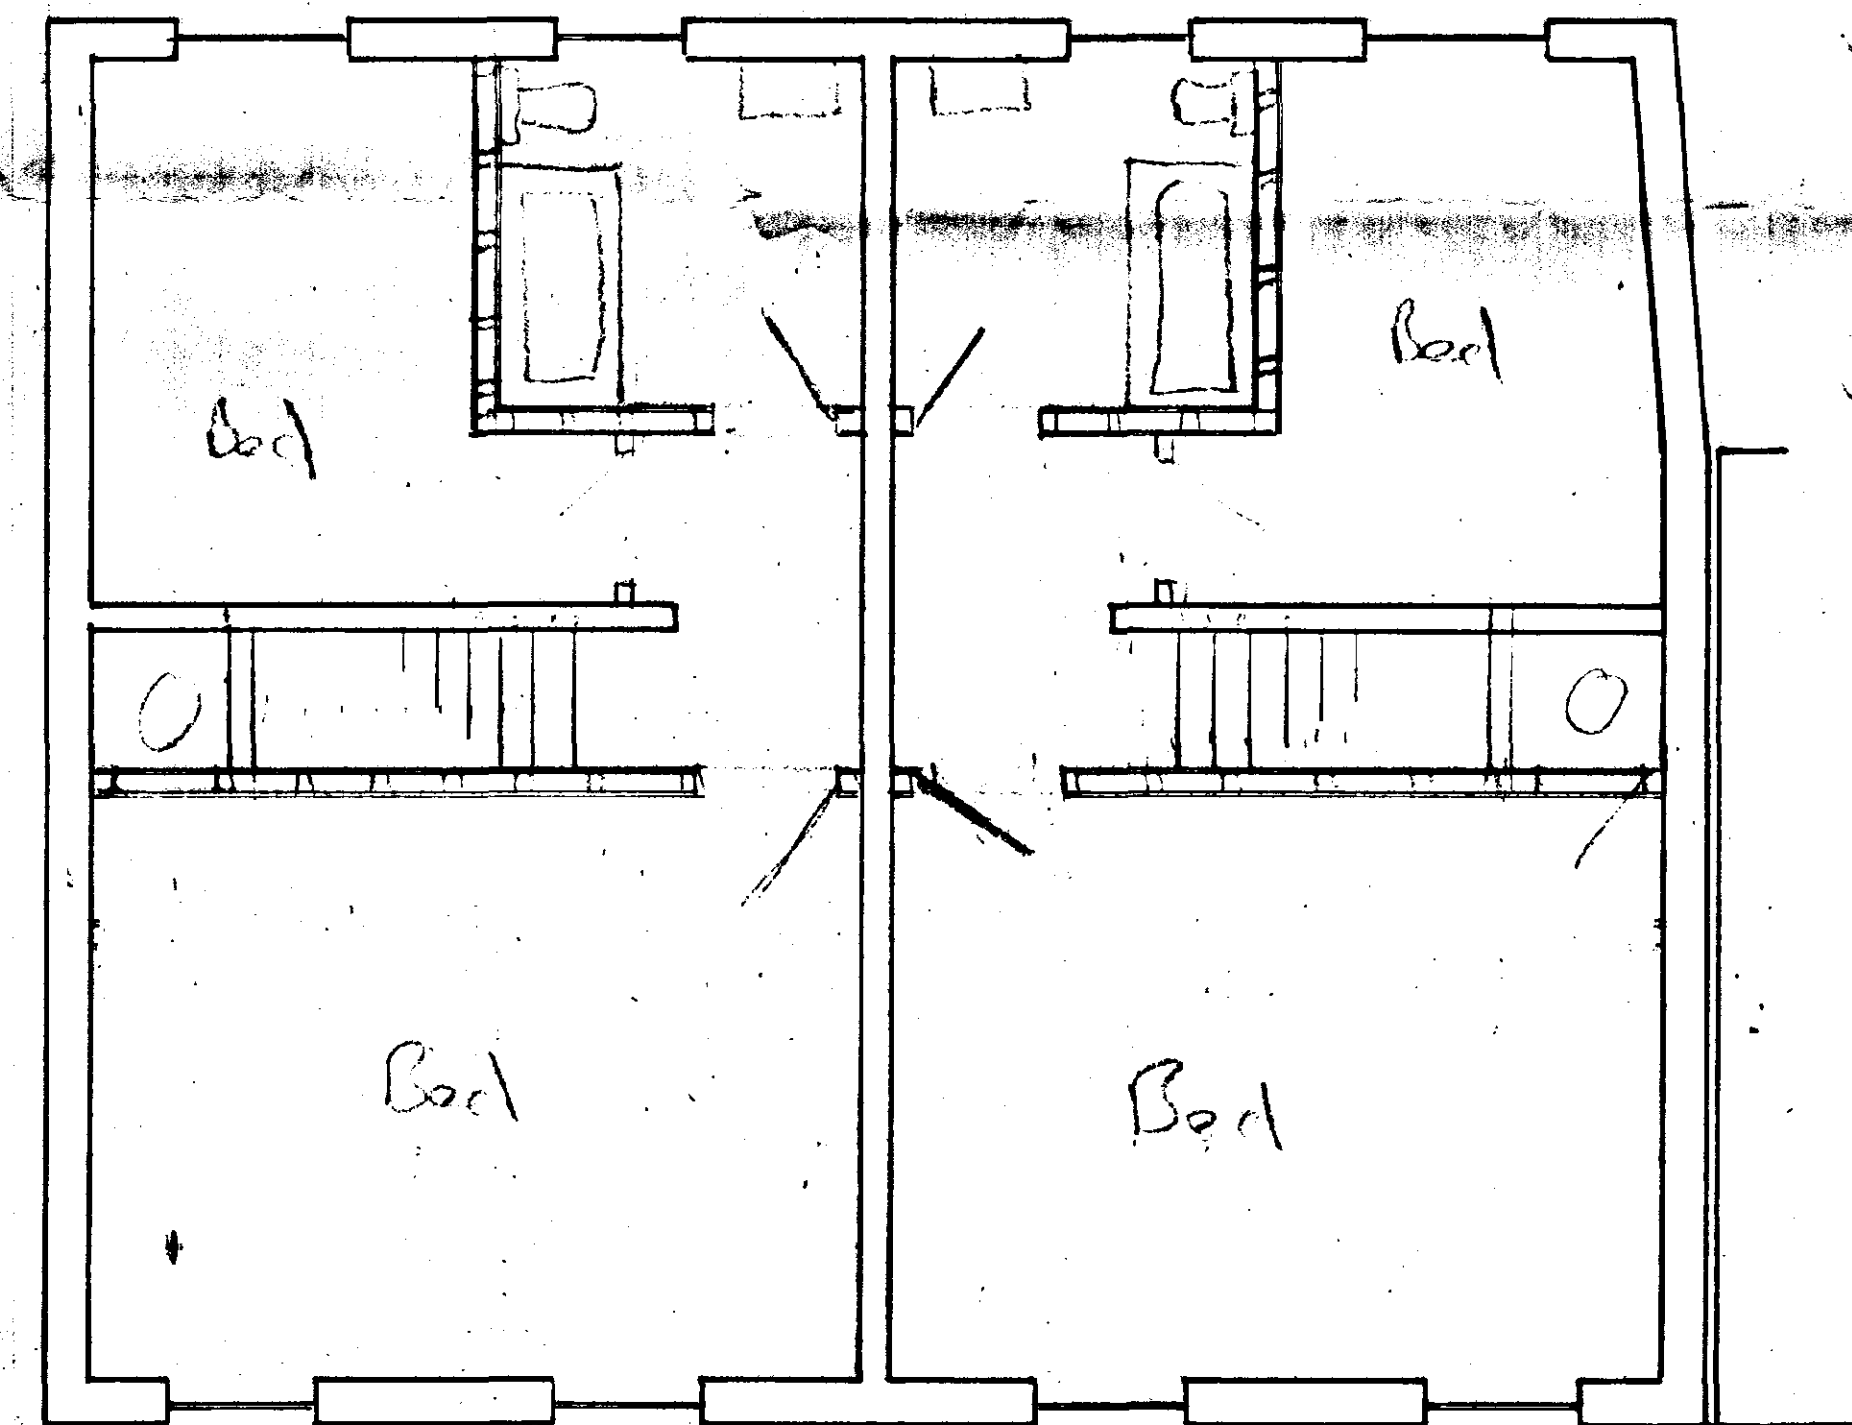

FIRST FLOOR PLAN

FILE COPY

PROPOSED PAIR OF NEW
DWELLINGS
FOR
MR D KNOTT
AT
6/8 HALL STREET
CROWLAND

N. P. BRANSTON, arics, mciob
400 EASTFIELD ROAD,
PETERBOROUGH
PE1 4RE
phone: 01733-348119
fax: 01733-358202

SOUTH HOLLAND DC
HOUSING & PLANNING
-2 NOV 2001
Ref: 694101

Scales: 1:100 1:60

Date: NOVEMBER 2001


Drawing Number:
21.086/1
1 of 3

ROOF FINISH: Marley Modern Tiles in smooth grey.


WALLS: Smooth finish waterproof render painted white.

Windows: in timber frames stained dark brown. Front windows to be with sliding casements. (Sash windows)

SCOPE OF WORK: Demolish existing fire damaged dwelling and construct pair of two bedroomed town houses. Original building was a pair of town houses converted to a single dwelling.

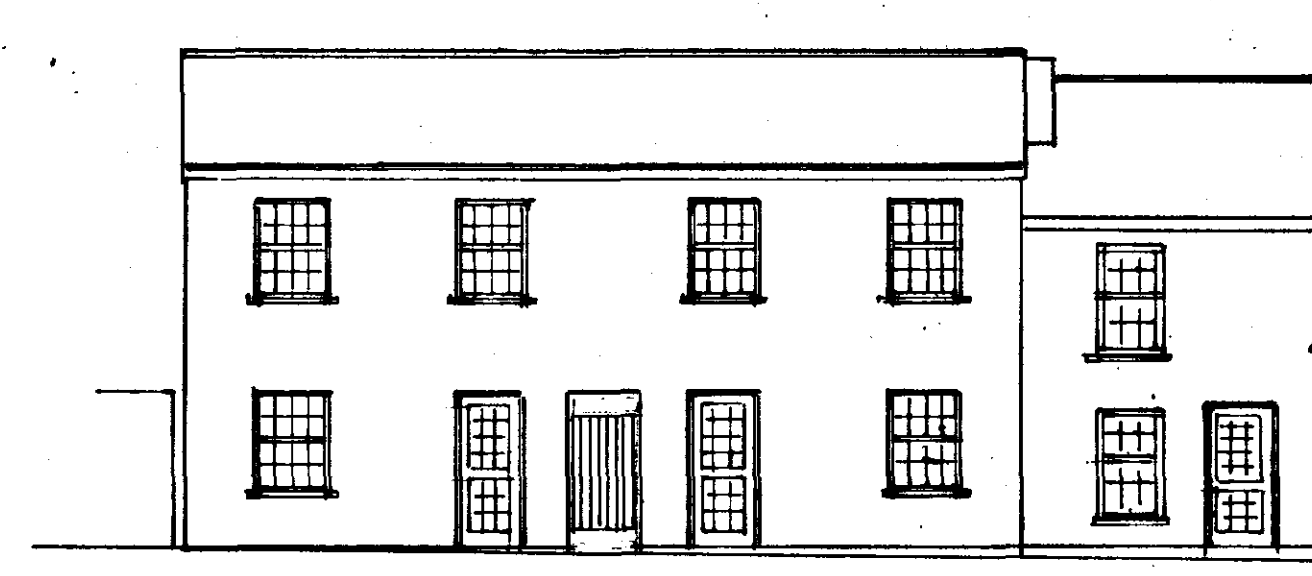


FRONT ELEVATION

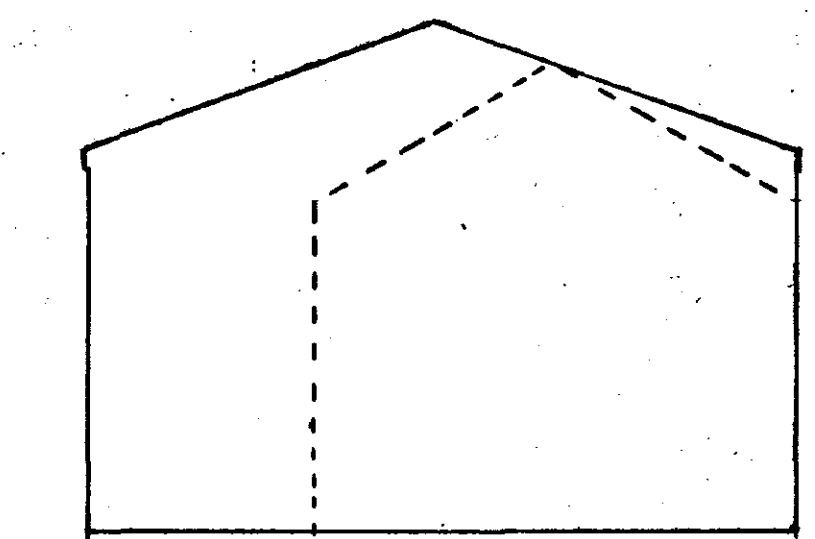


SIDE ELEVATION



REAR ELEVATION

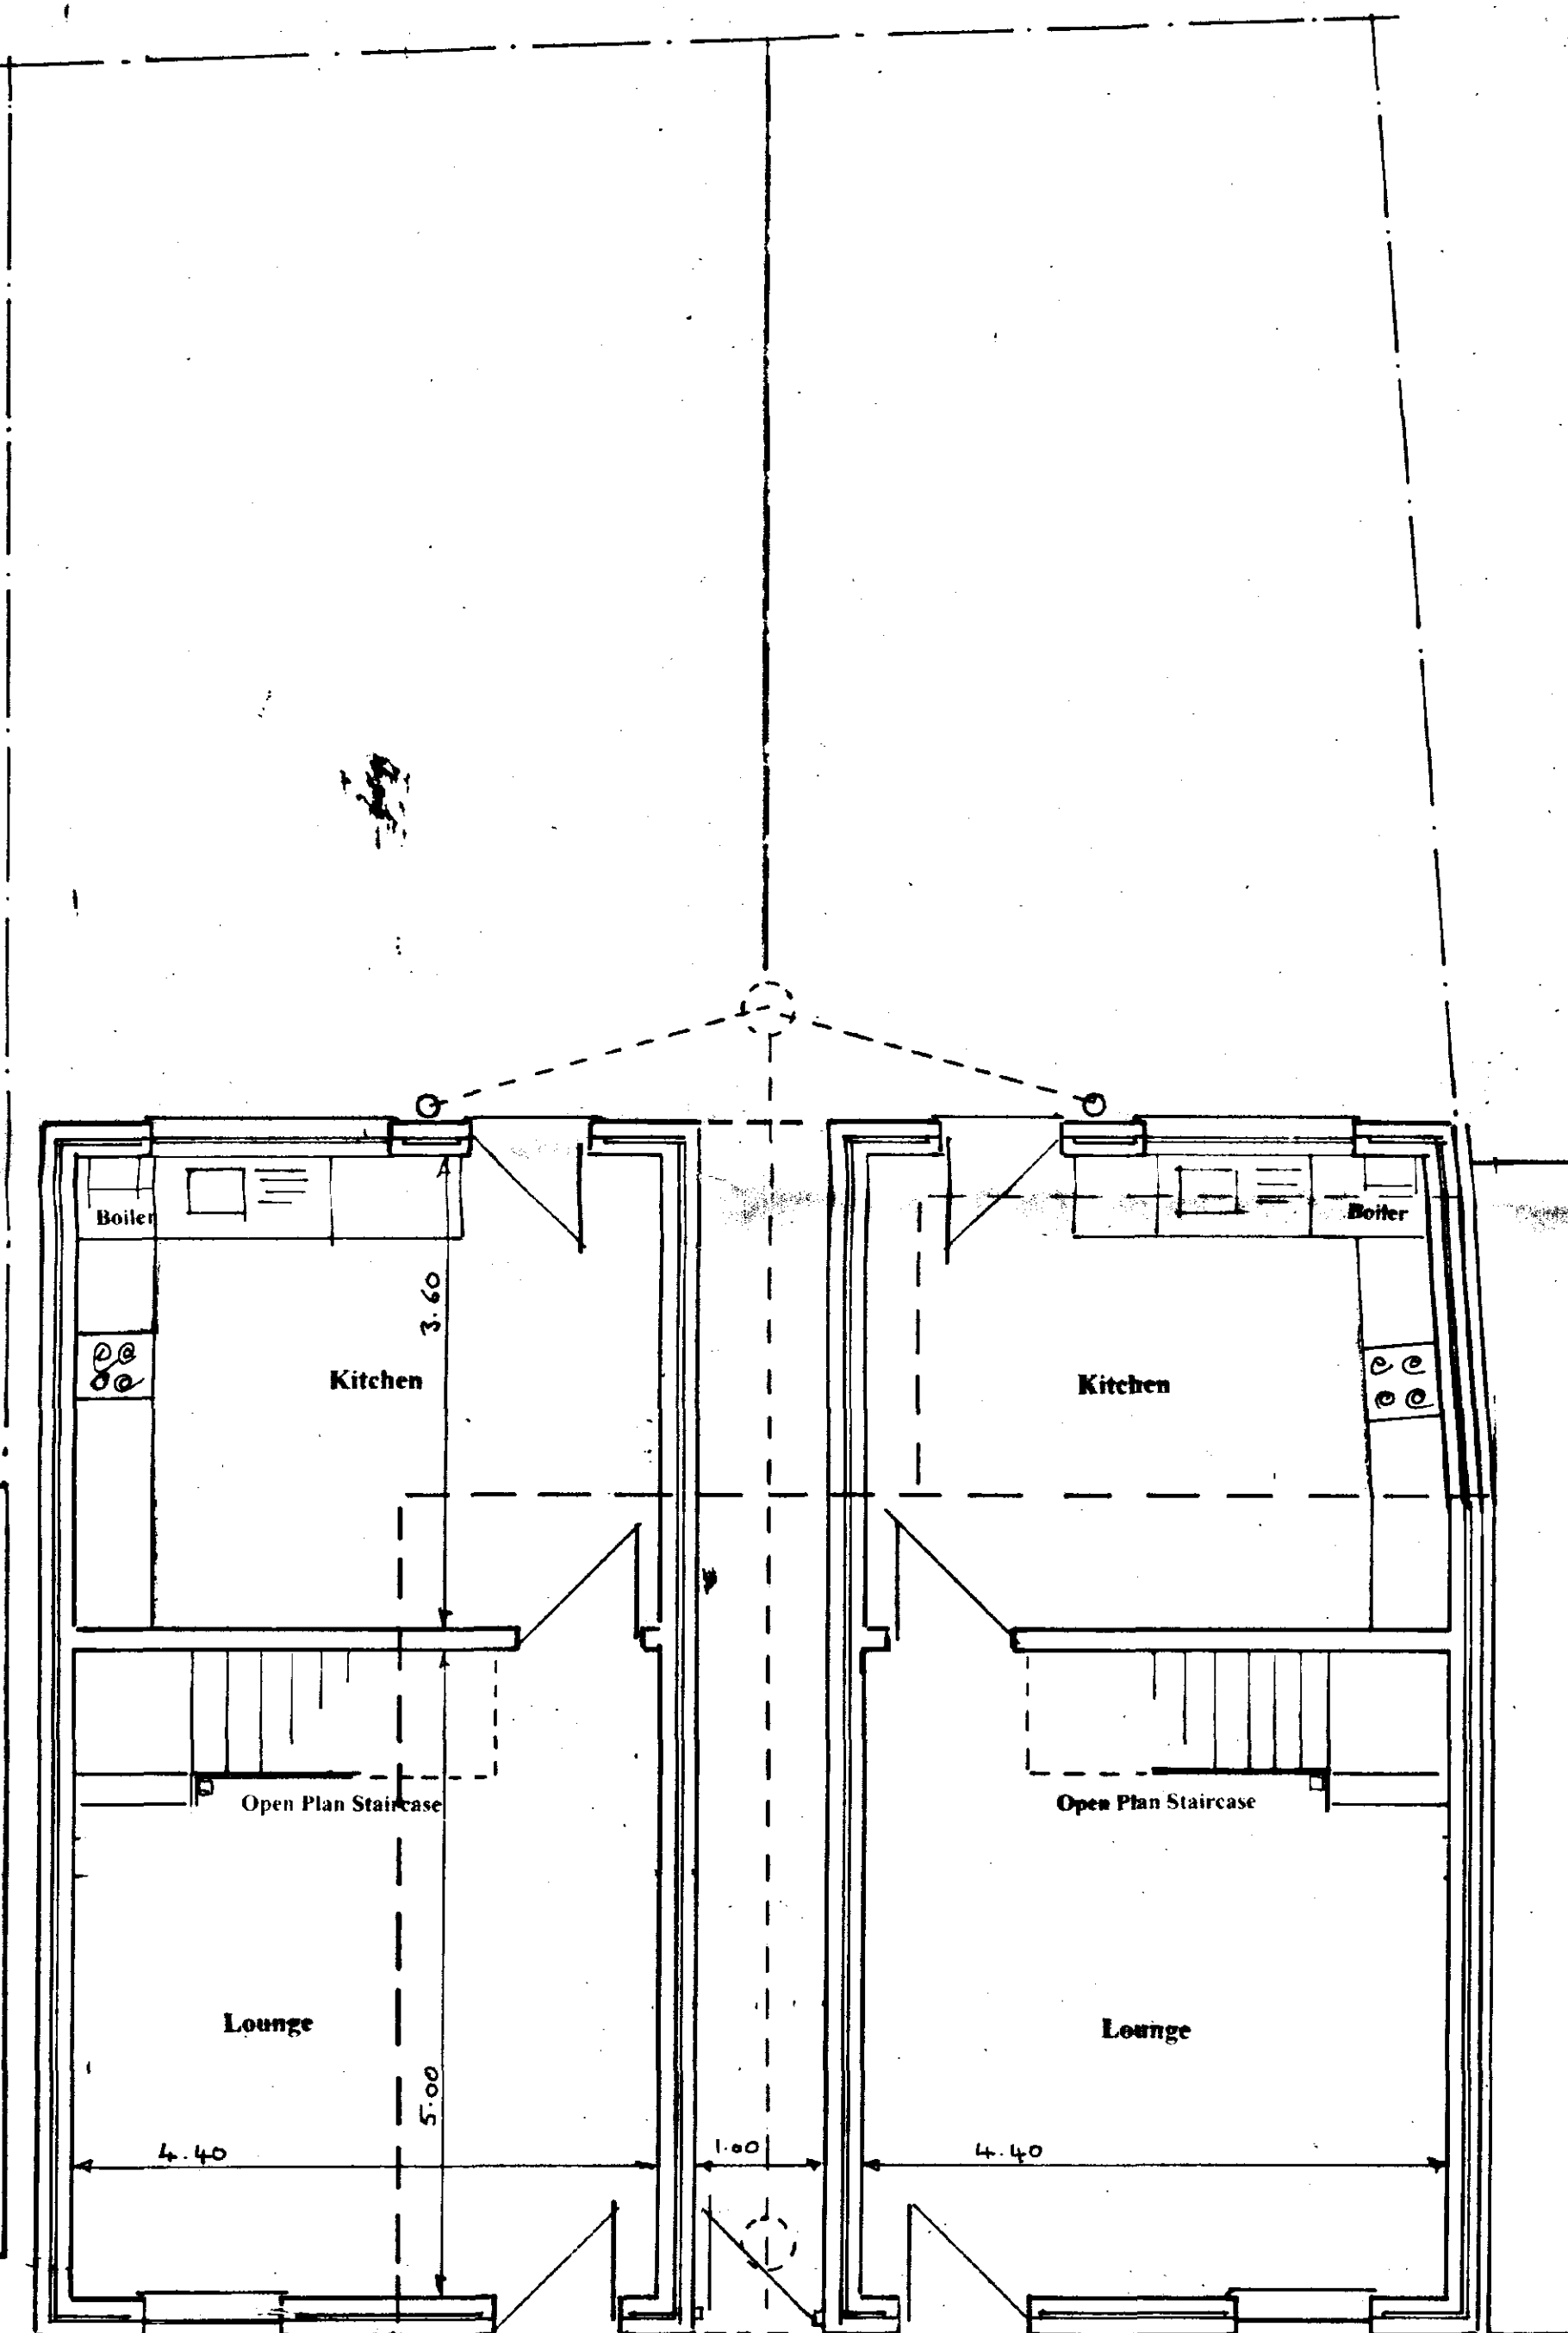

GROUND FLOOR PLAN

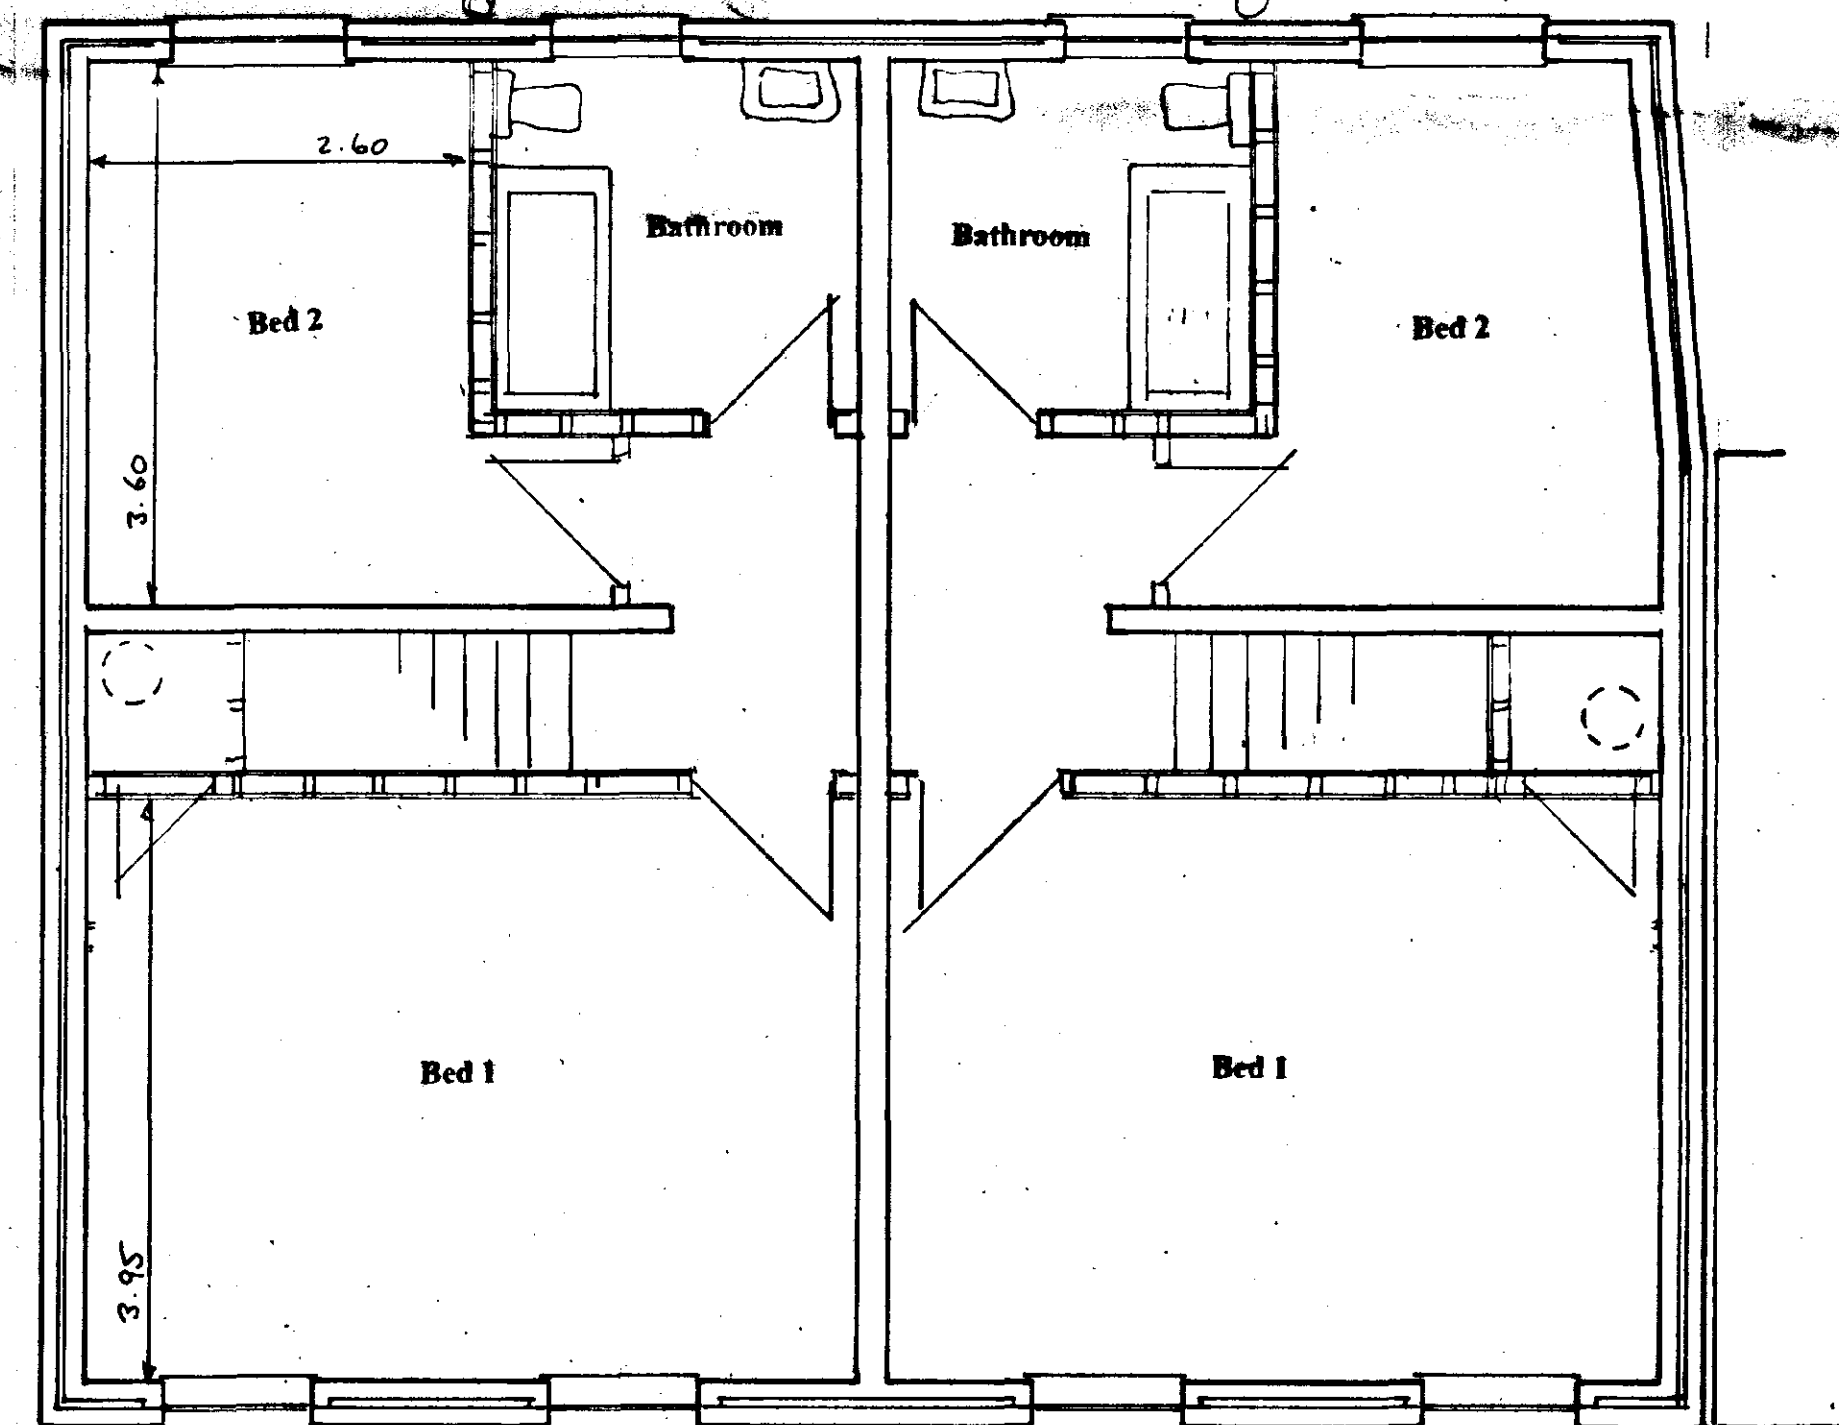

FIRST FLOOR PLAN



PROPOSED PAIR OF NEW DWELLINGS FOR MR D KNOTT AT 6/8 HALL STREET CROWLAND

N. P. BRANSTON, arics., mclab
400 EASTFIELD ROAD,
PETERBOROUGH,
PE1 4RE
phone: 01733-348119
fax: 01733-358202

Scales: 1:100 1:60

Date: NOVEMBER 2001

Drawing Number:
21.086/1 A
1 of 3