


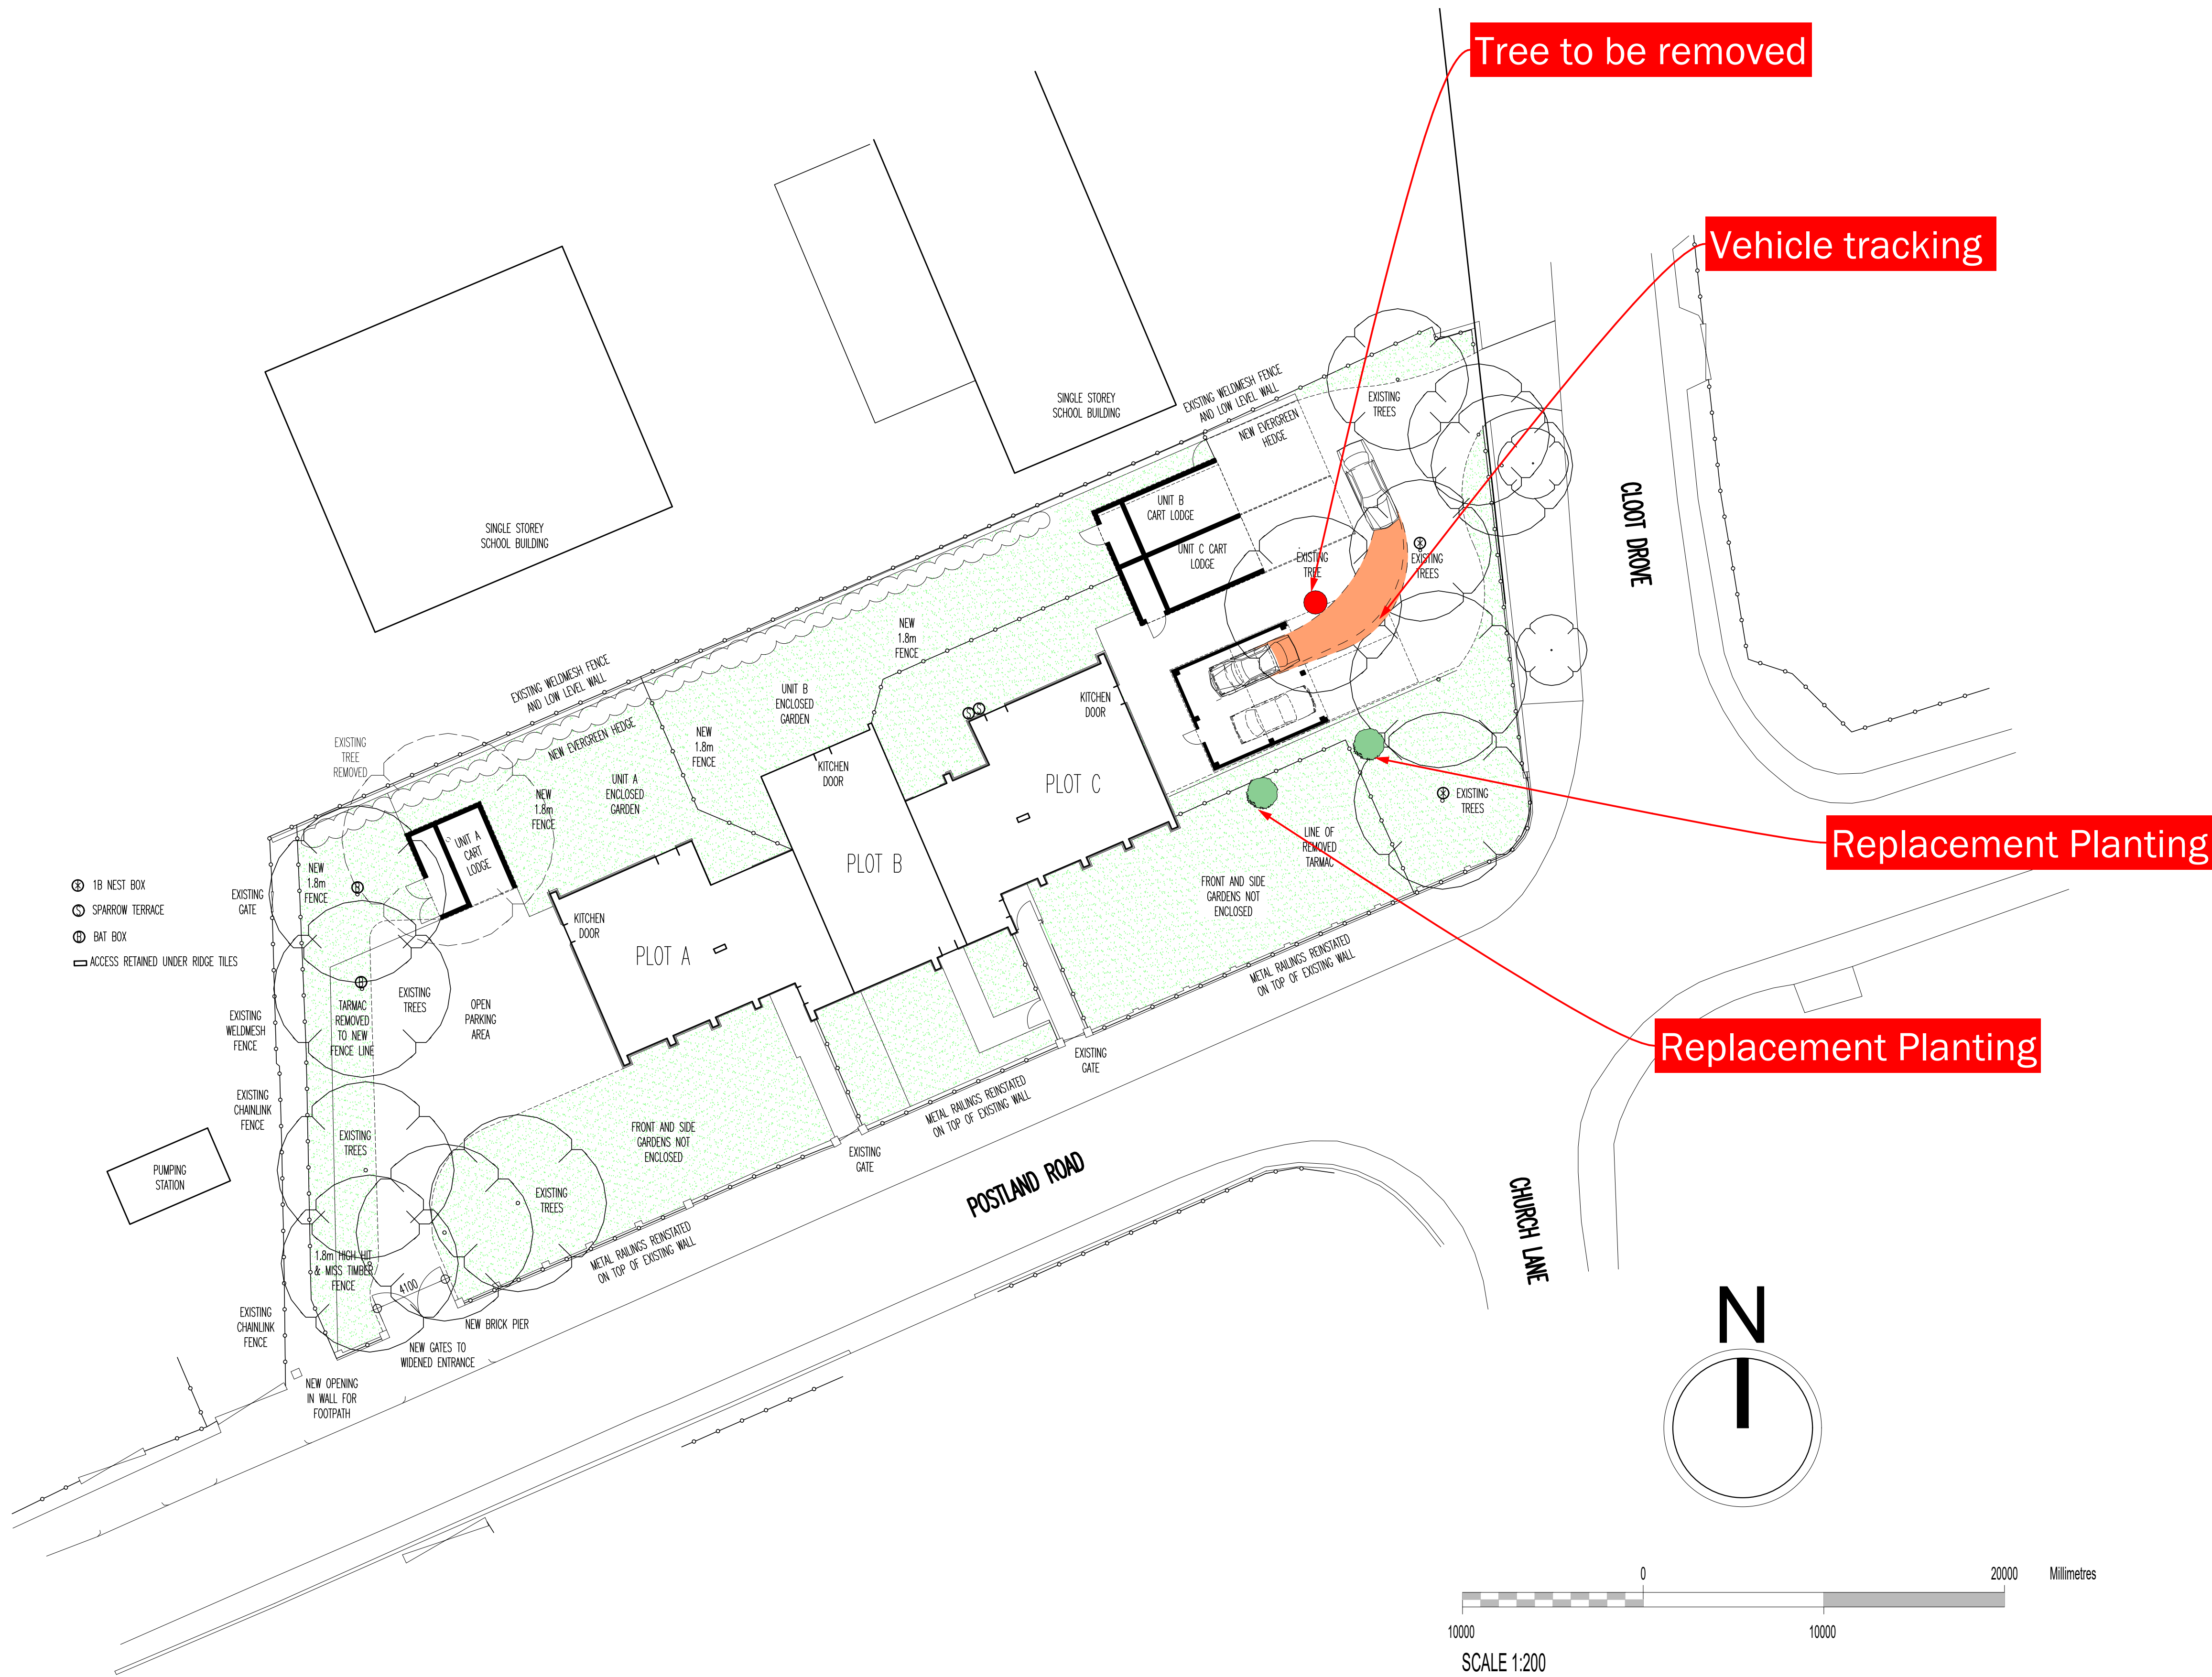

Site Plan GF As Proposed

This drawing is for Planning Application purposes only. Responsibility for Party Wall and Rights to Light lay with the client.				
ID	Revision Description	Date	Checked	Reviewed

This drawing is based on DT Architects Drawing No. AL0201 Rev P09 (August 2017) which was previously approved as per planning permission H02-0752-21.

Proposed works and annotations have been added by Field & Fox

Key

● = Existing tree to be removed

● = Proposed Planting

Replacement tree: *Acer campestre* (Field maple), selected for native character, biodiversity value and suitability to site conditions.



Field & Fox
Architecture and Planning

T: 01780 740 008 | M: 07708931576 | admin@fieldandfox.com

www.fieldandfox.com | Ashton, Stamford

CLIENT

Brightfield Crowland Ltd.

PROJECT

Tree Removal Application

DRAWING TITLE

Vehicle Tracking and Replacement Planting Plan

DRAWING STATUS		DRAWING SCALE @ A1	
Planning		1:200	
DRAWN BY	REVIEWED BY	DATE OF FIRST ISSUE	
WF	WF	23.07.26	
PROJECT NUMBER	WORK STAGE	DRAWING NUMBER	REVISION
1081	S03	AK0001	A