


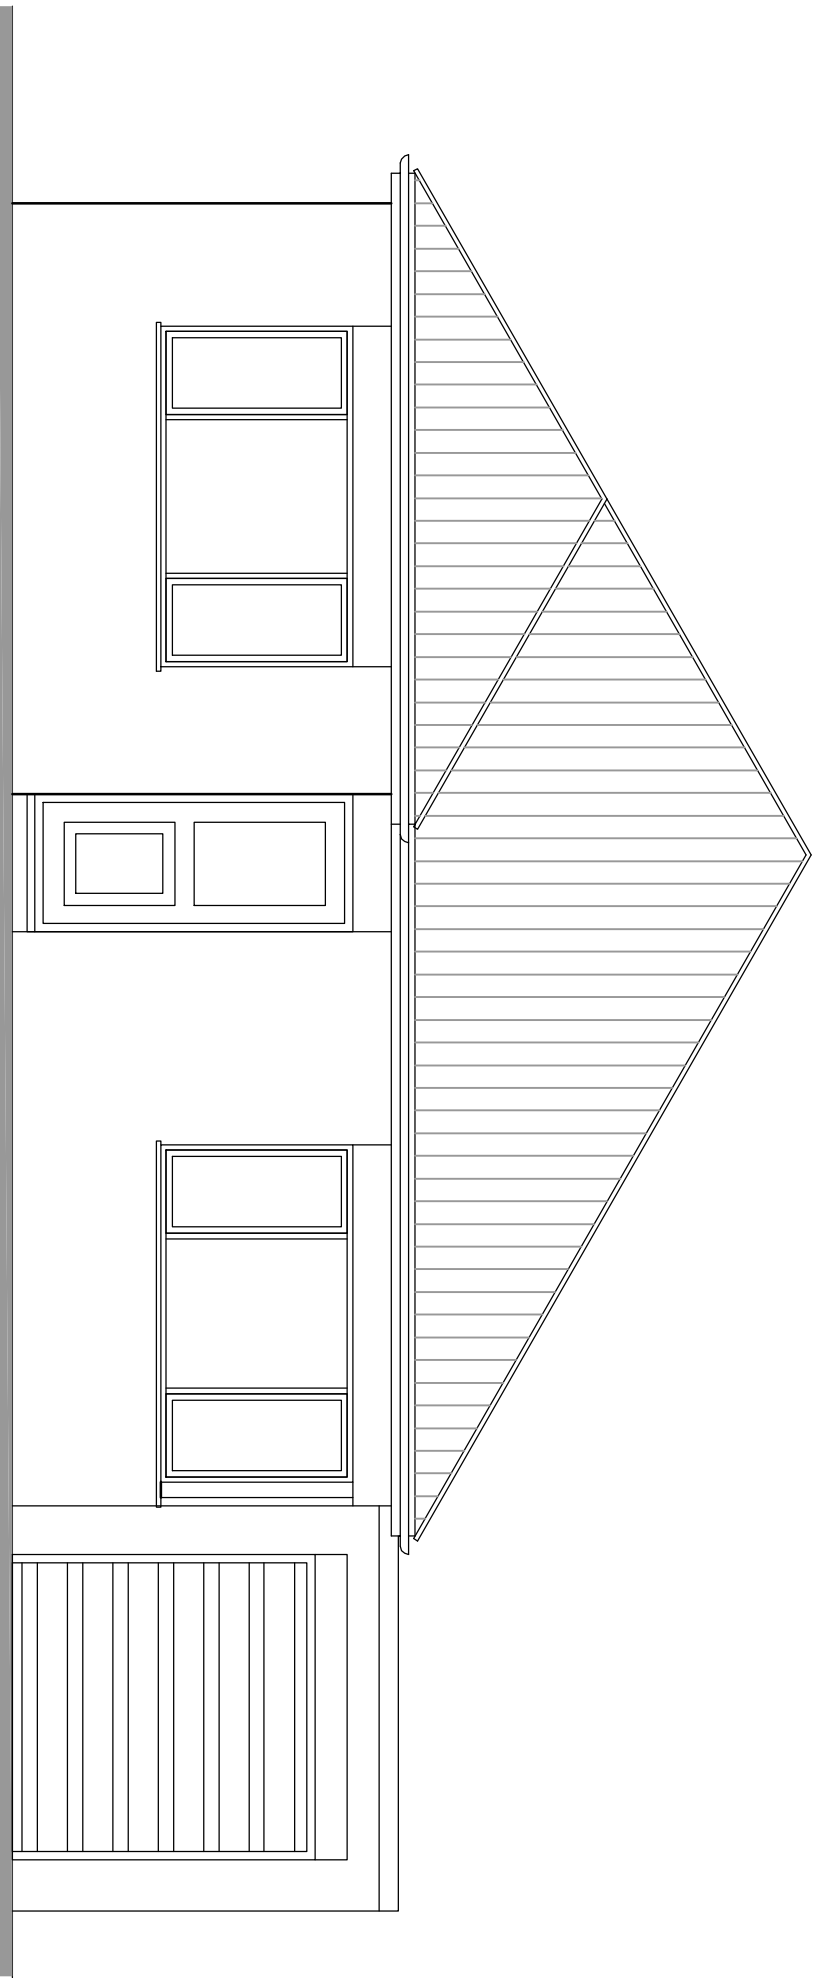


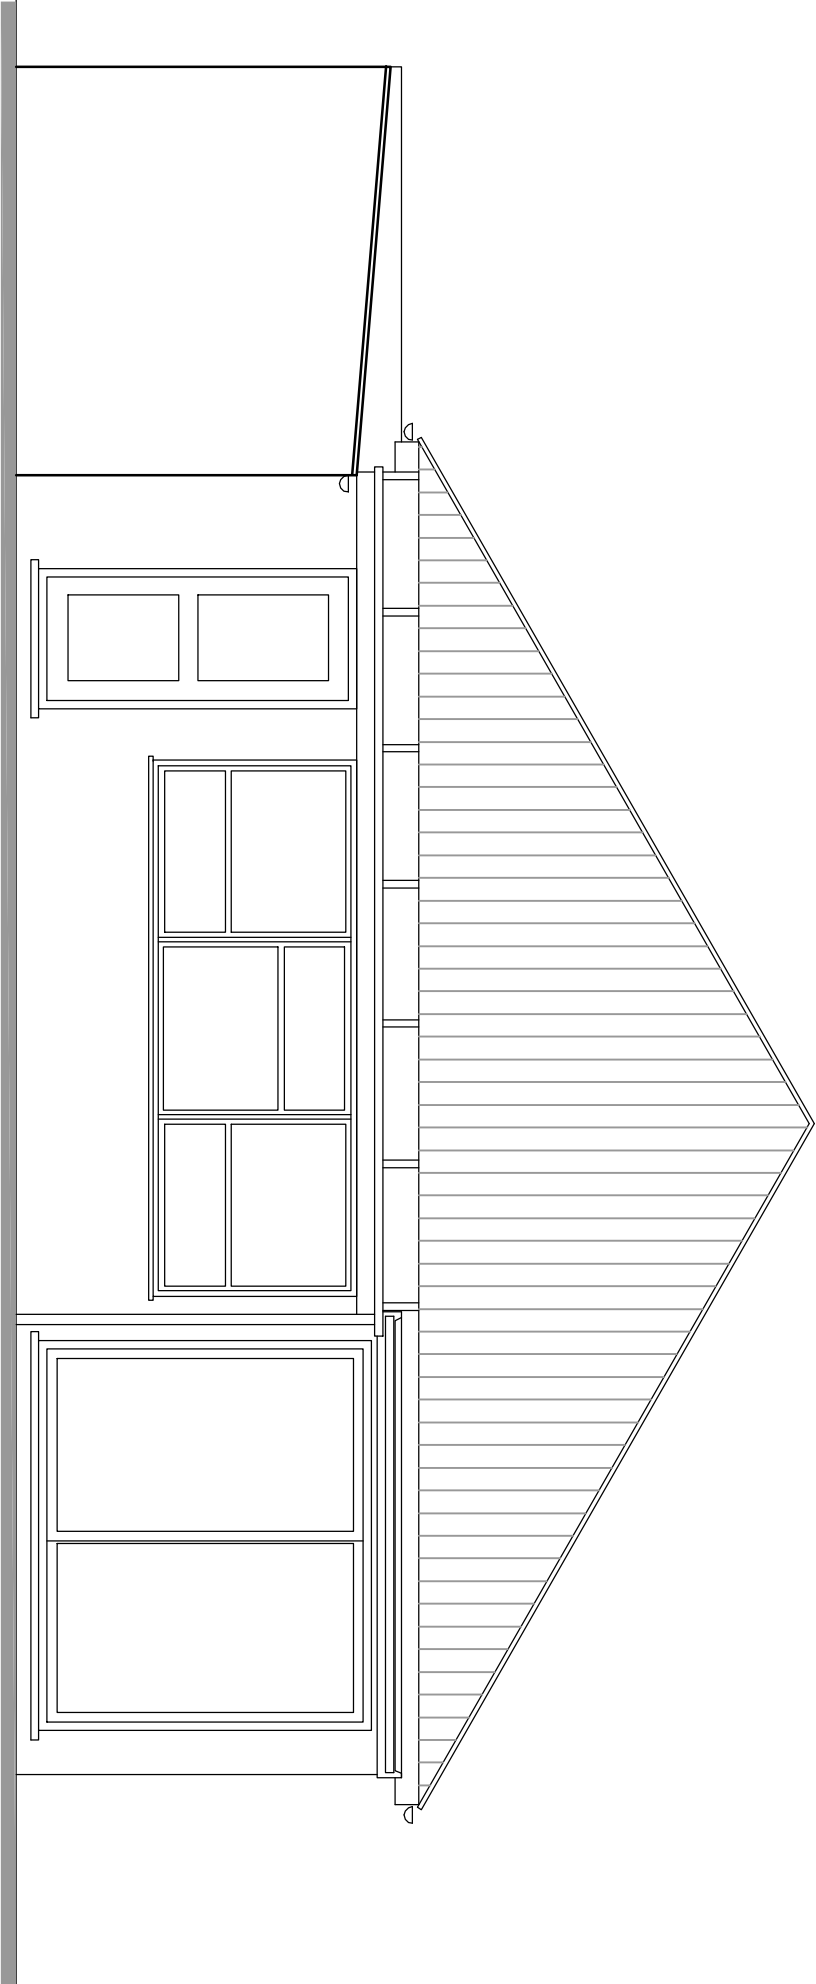


EXISTING FRONT ELEVATION 1:50

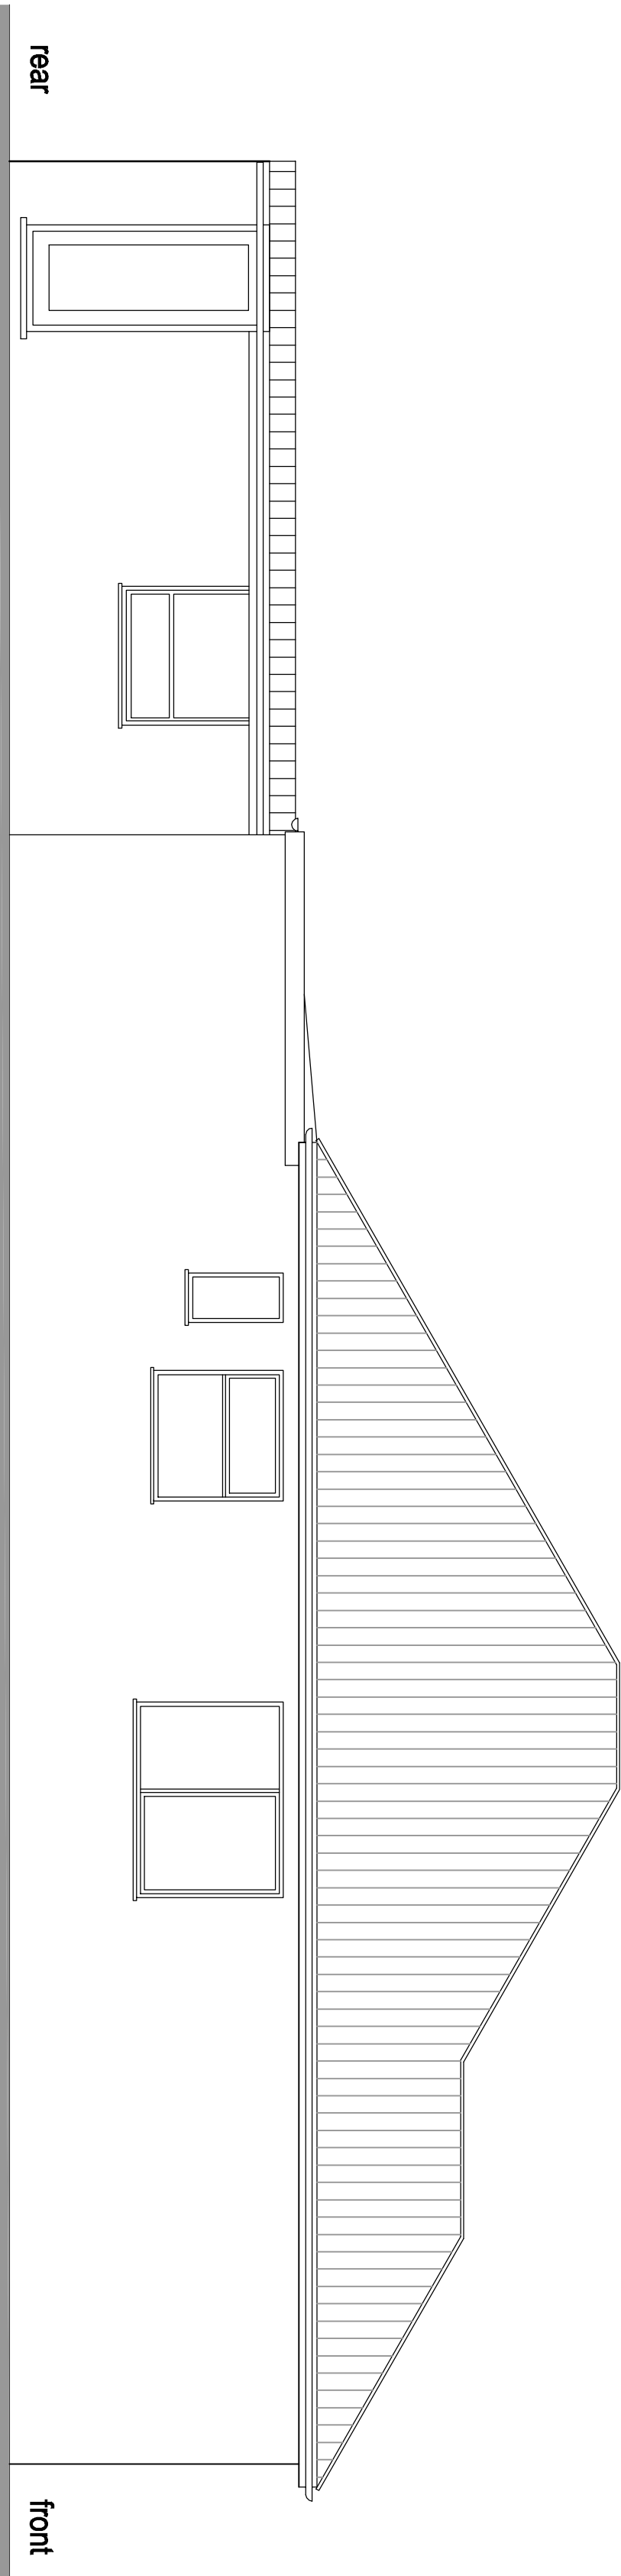


EXISTING REAR ELEVATION 1:50

 

EXISTING SIDE ELEVATION 1:50

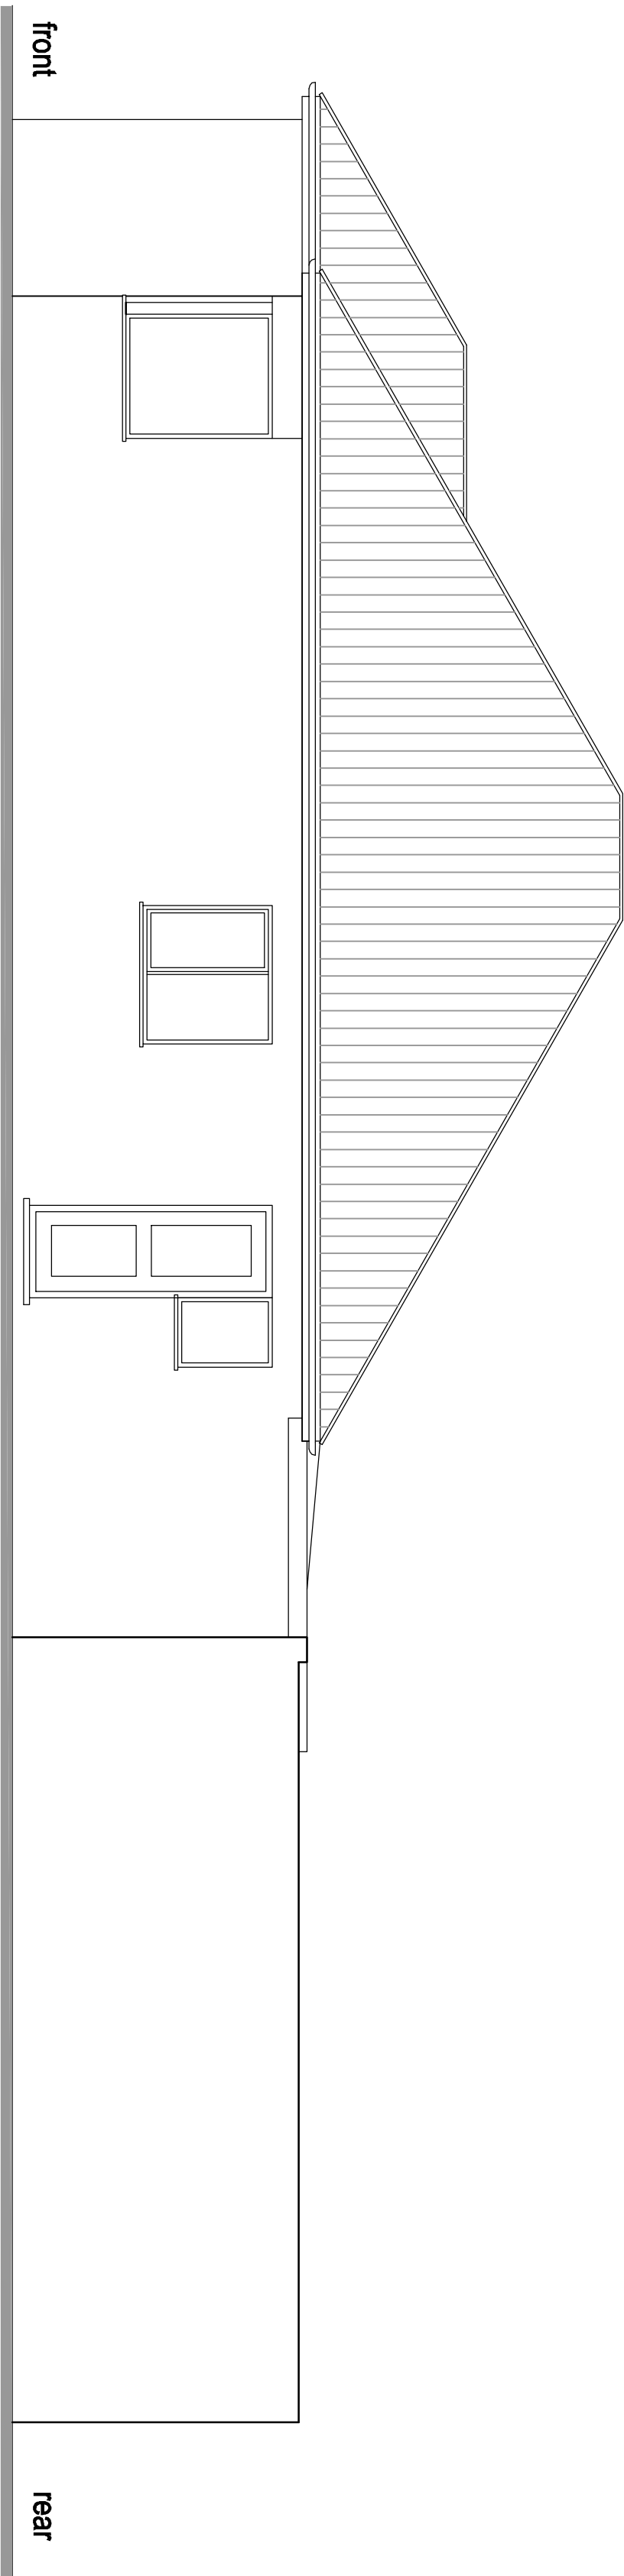

EXISTING SIDE ELEVATION 1:50

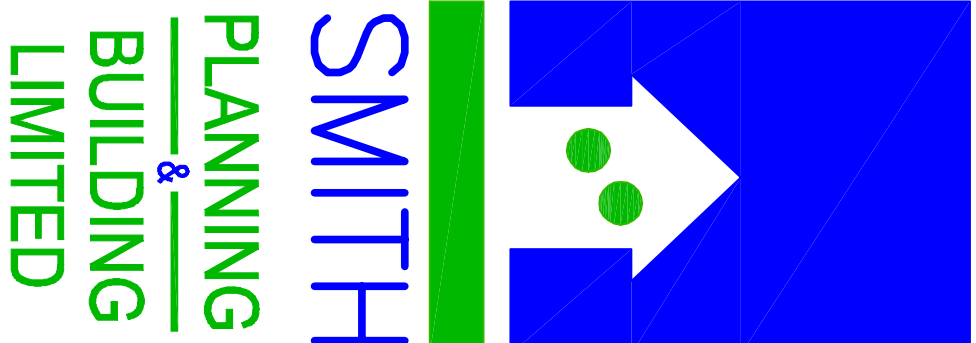

11 Saragen Way Newark Road Peterborough PE1 5WS			TEL 01733 201014		
Proposed Extension and Alterations 61 Postland Road Crowland PE6 0JB			Existing Elevations		
Drawing number PR-02			July 2024 A1 size		
1:50					